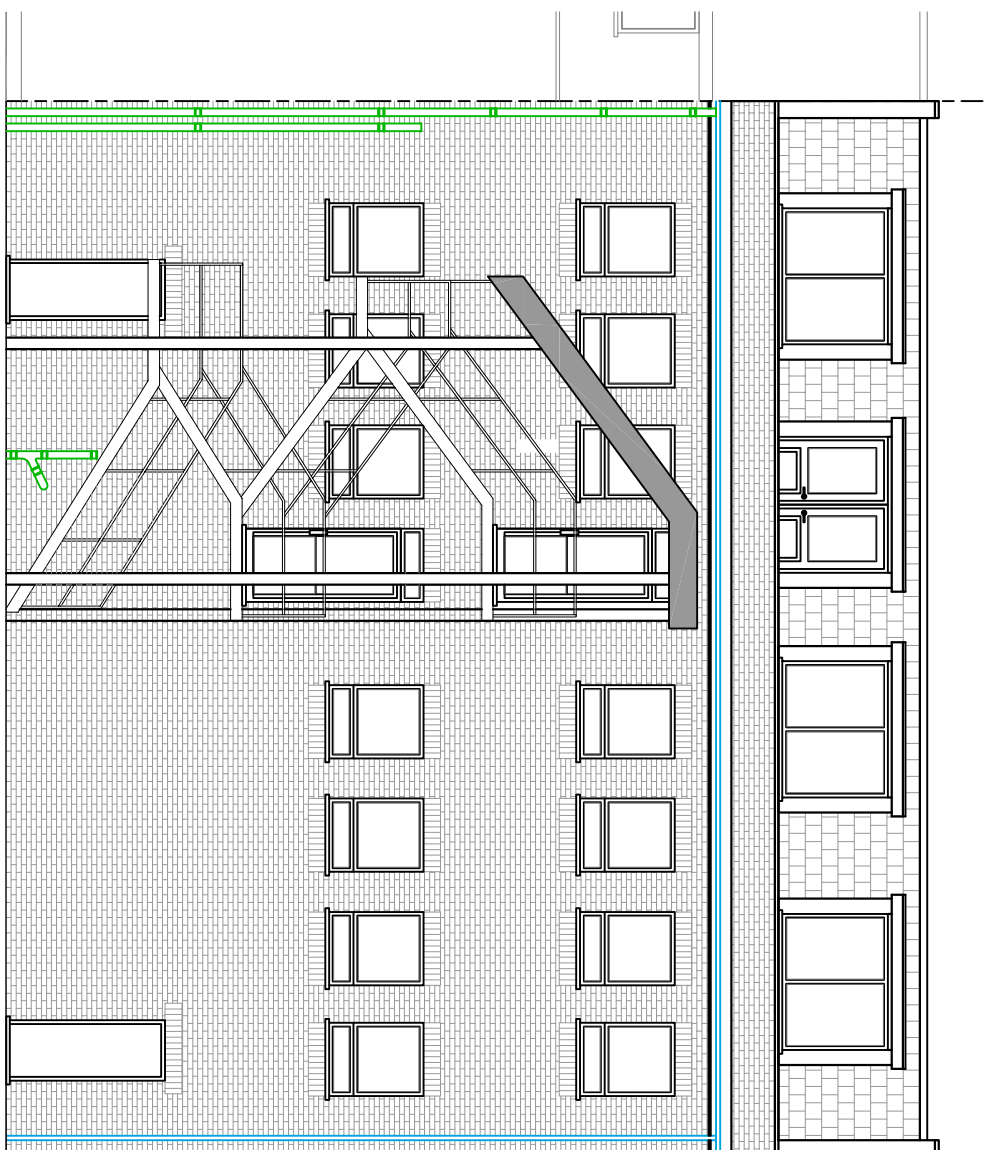
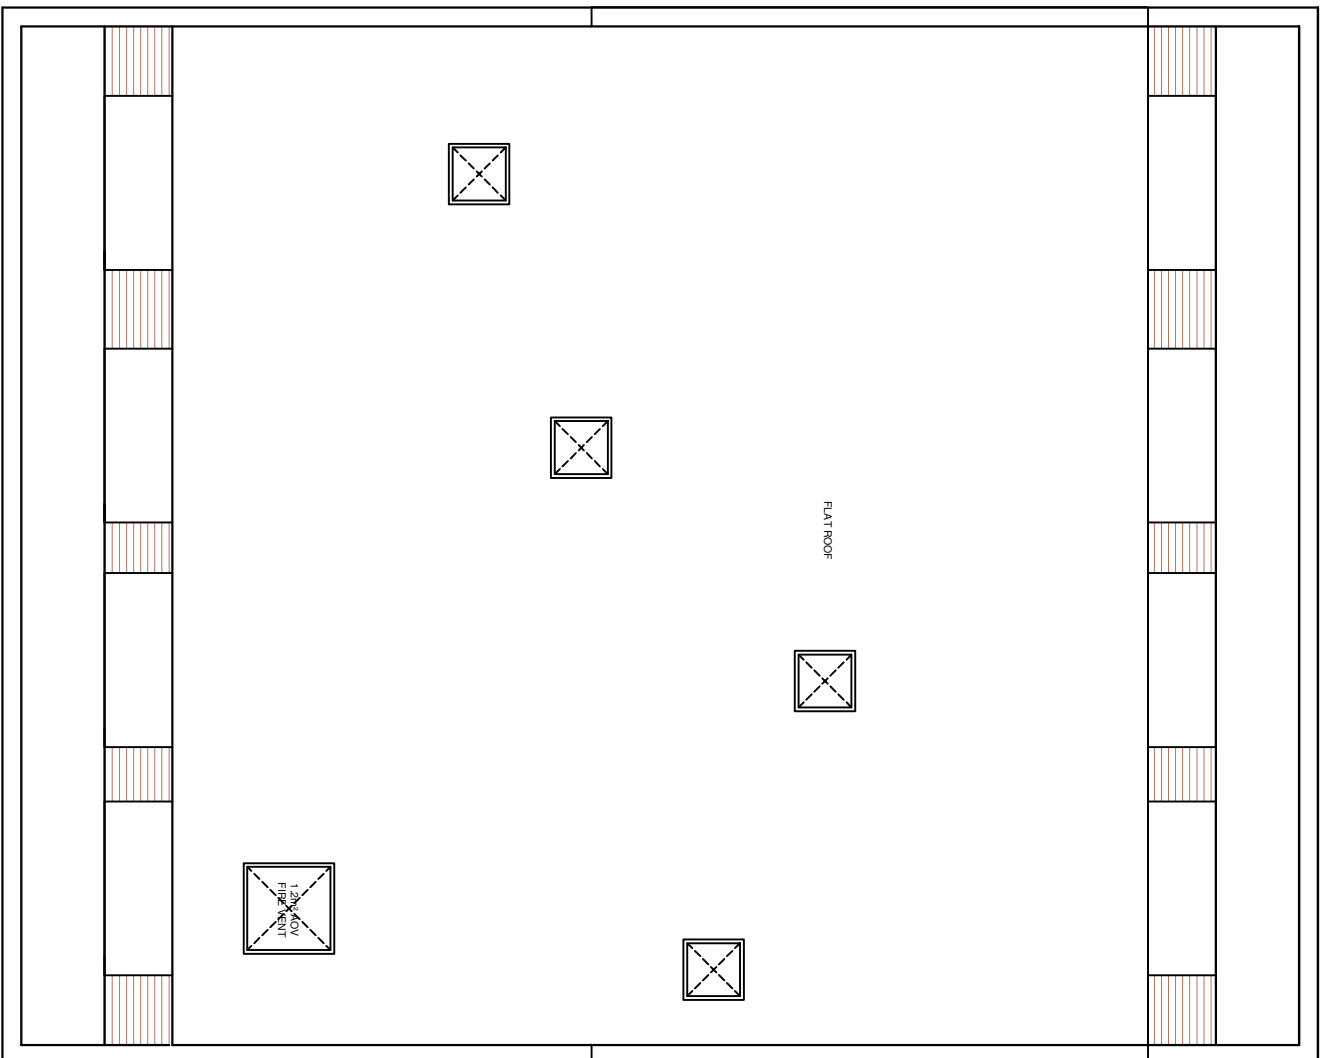
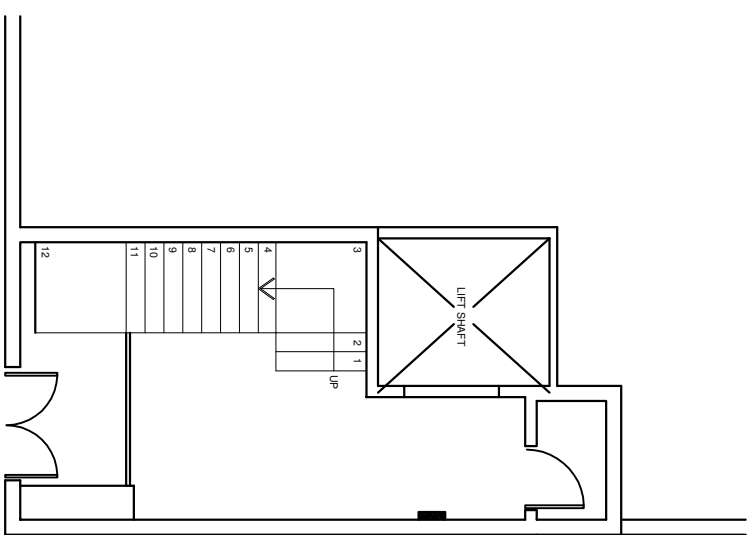
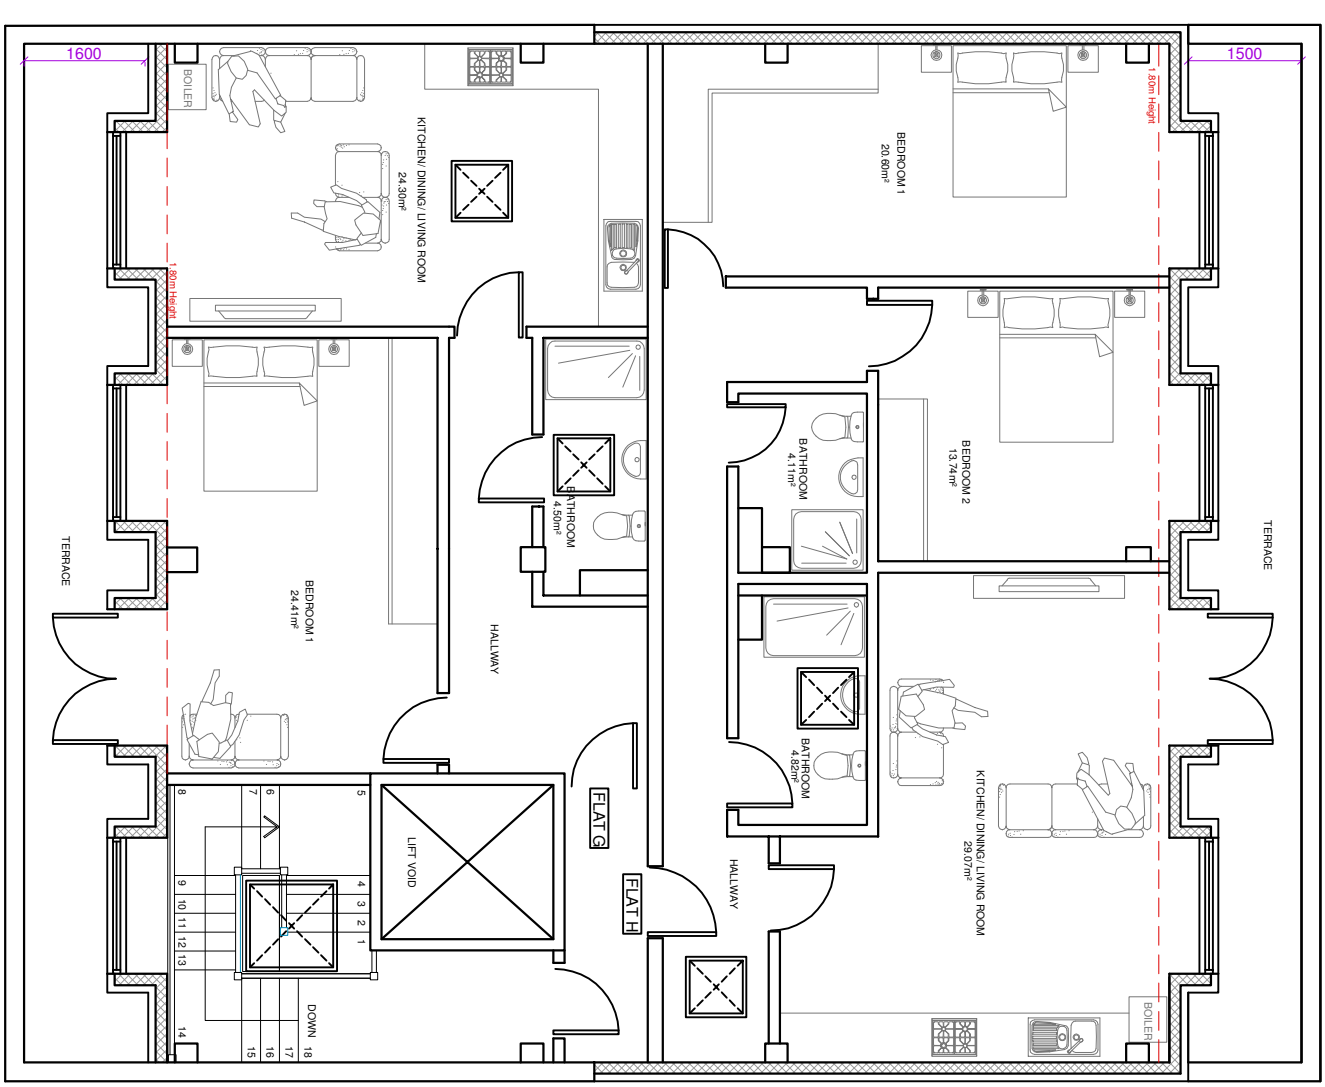
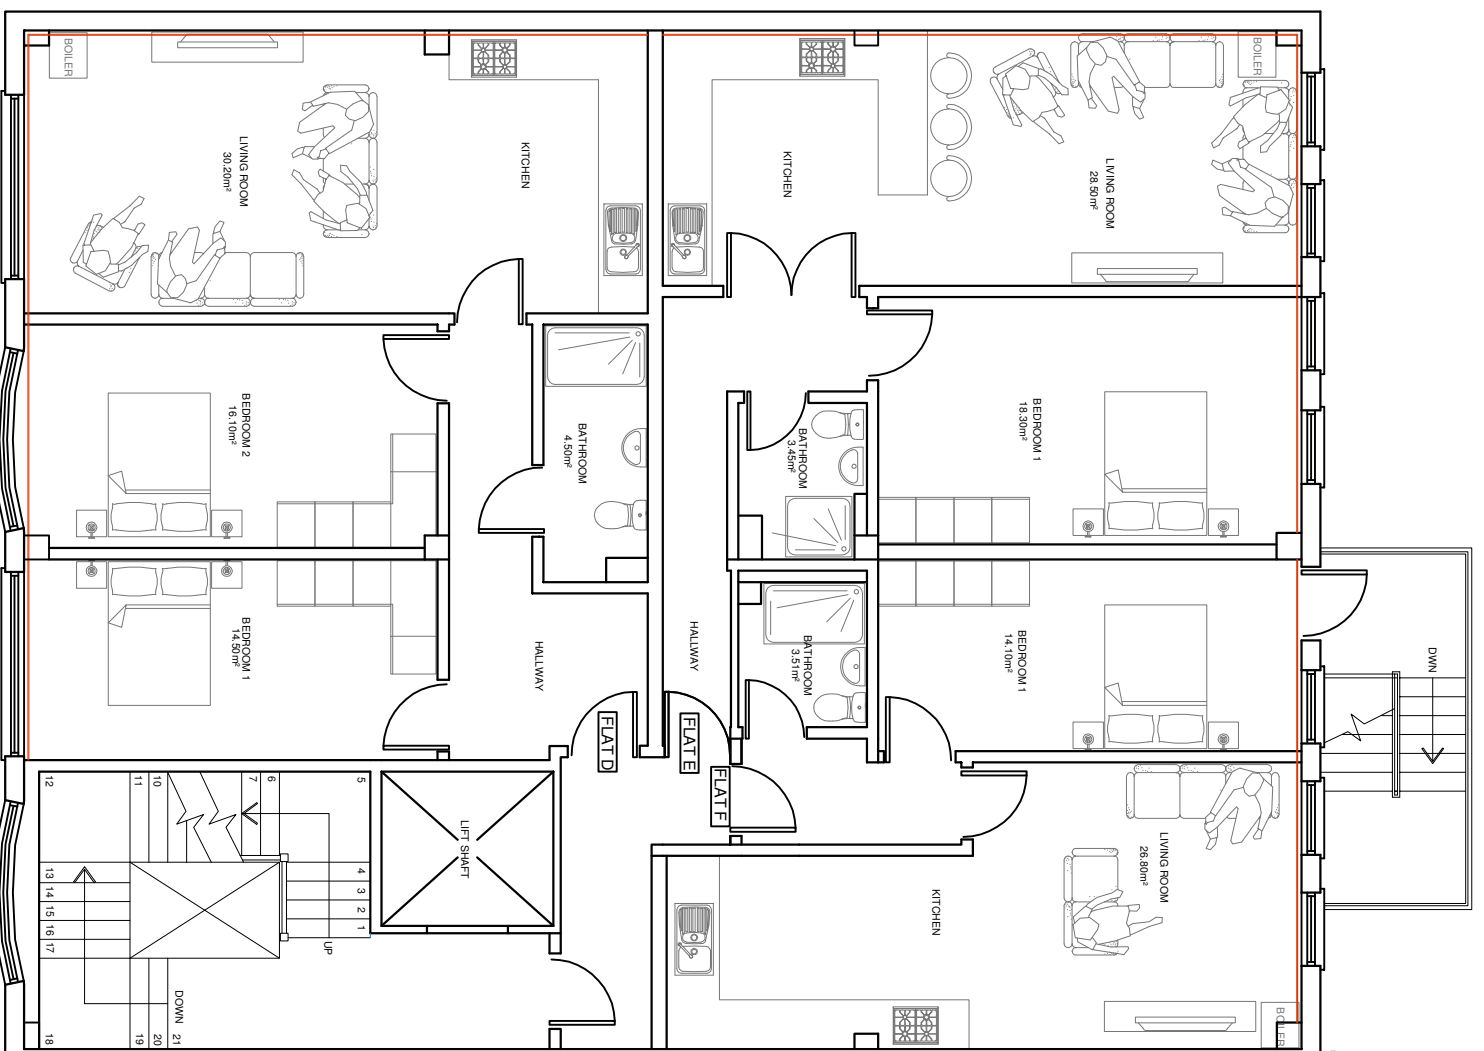
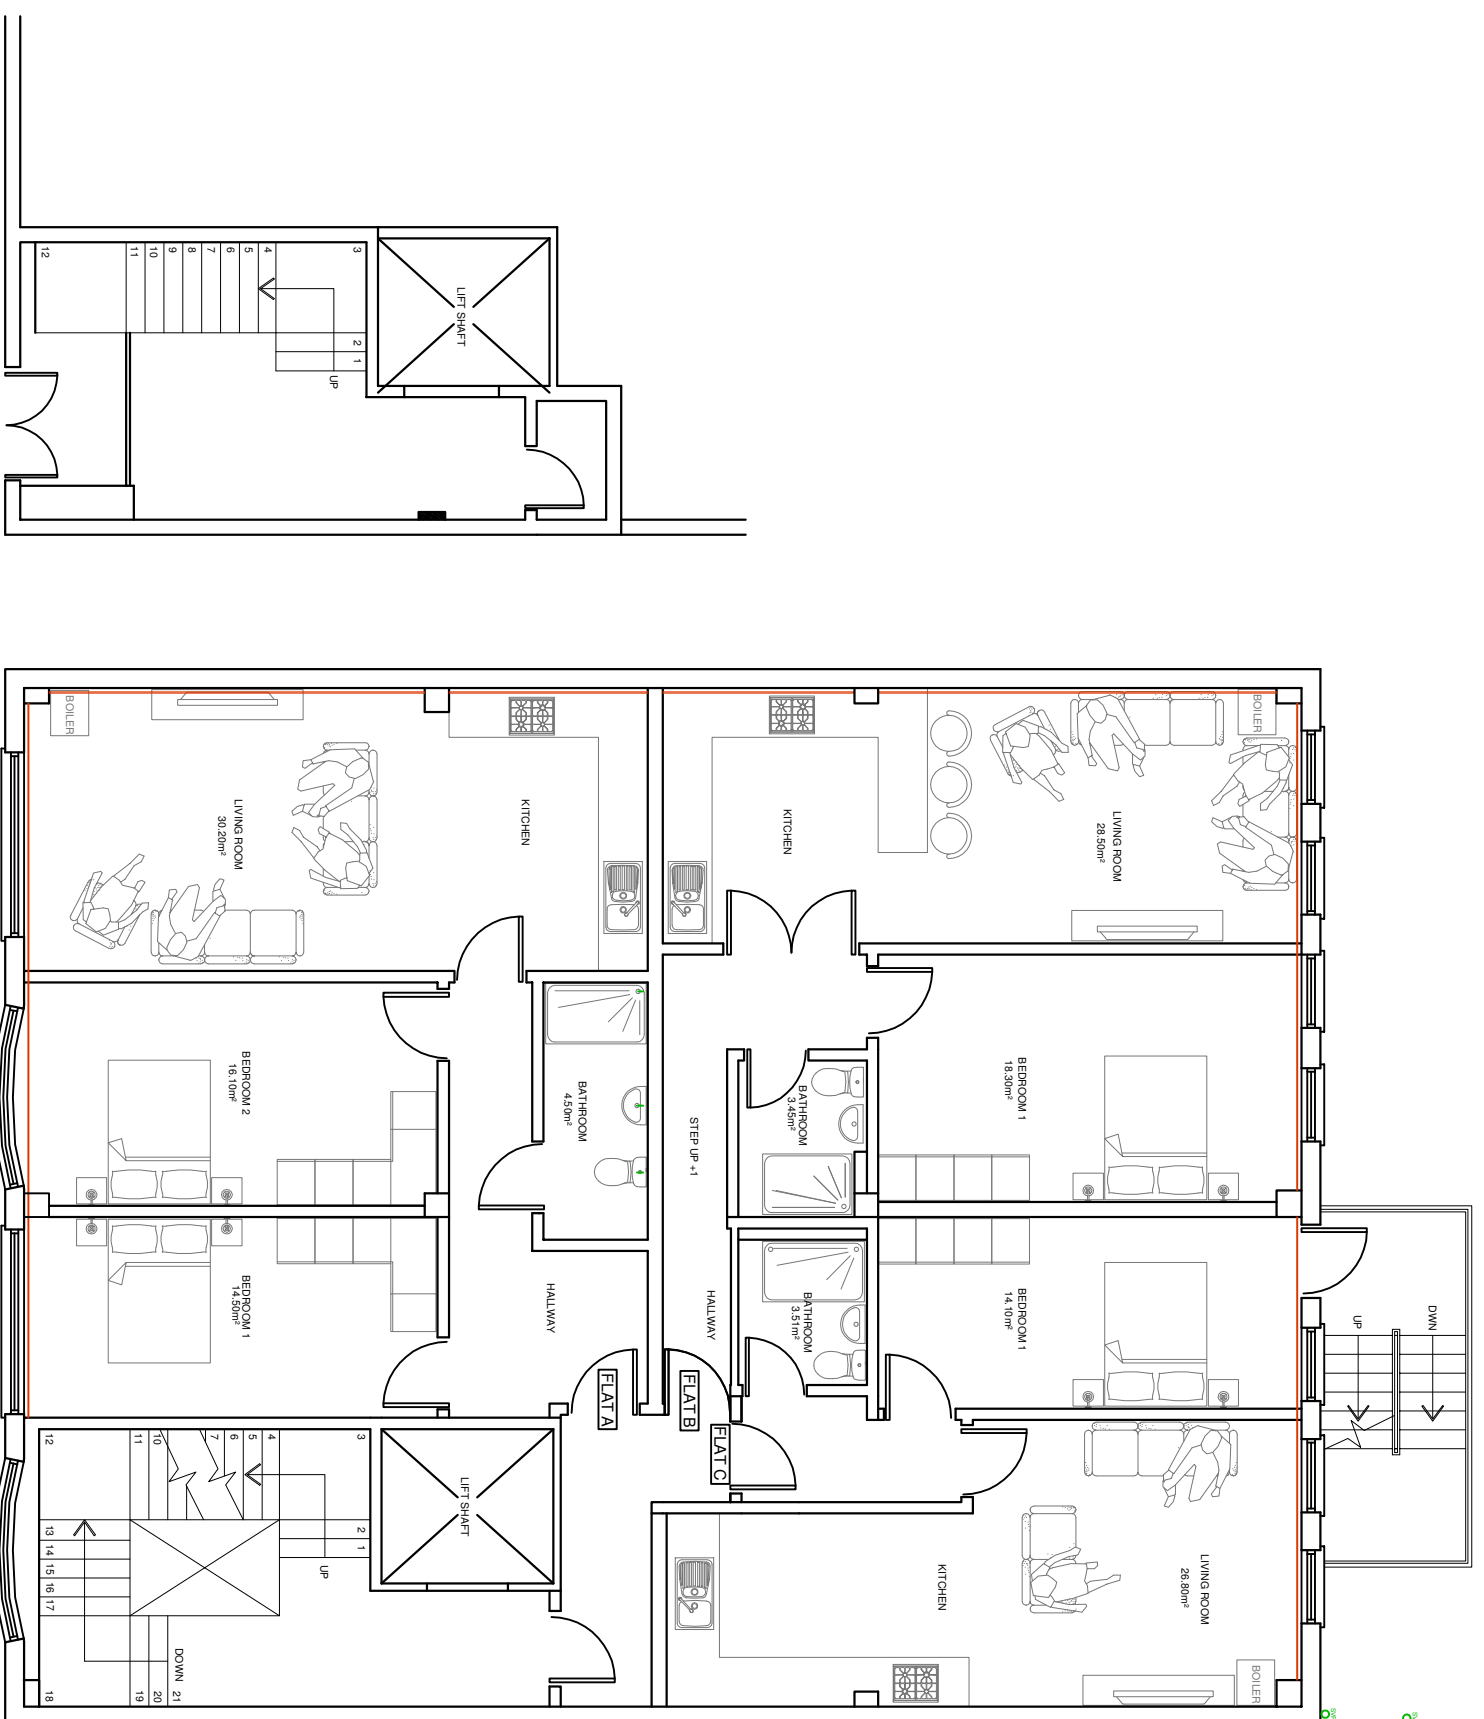


Rev.	Date	Comment

		
Chartered Architectural Technologist 020 3875 2000 info@kddbdesign.co.uk www.kddbdesign.co.uk		
Client:	MR H YADEV	
Site Address:	800-806 UXBRIDGE ROAD HAYES UB8 0HS	
Project Title:	CONVERSION OF THIRD FLOOR 2 BEDROOM FLAT INTO 2 SELF CONTAINED FLATS.	
Status:	PLANNING APPLICATION	
Drawing:	NB	Checked: NB
Date:	14.03.19	Scale: 1:100 @ A2
Drawing Title:	EXISTING FLOOR PLANS ELEVATION AND SITE PLAN	
Job No:	UXBR800	Drawing No: PL-B-01 Rev: