



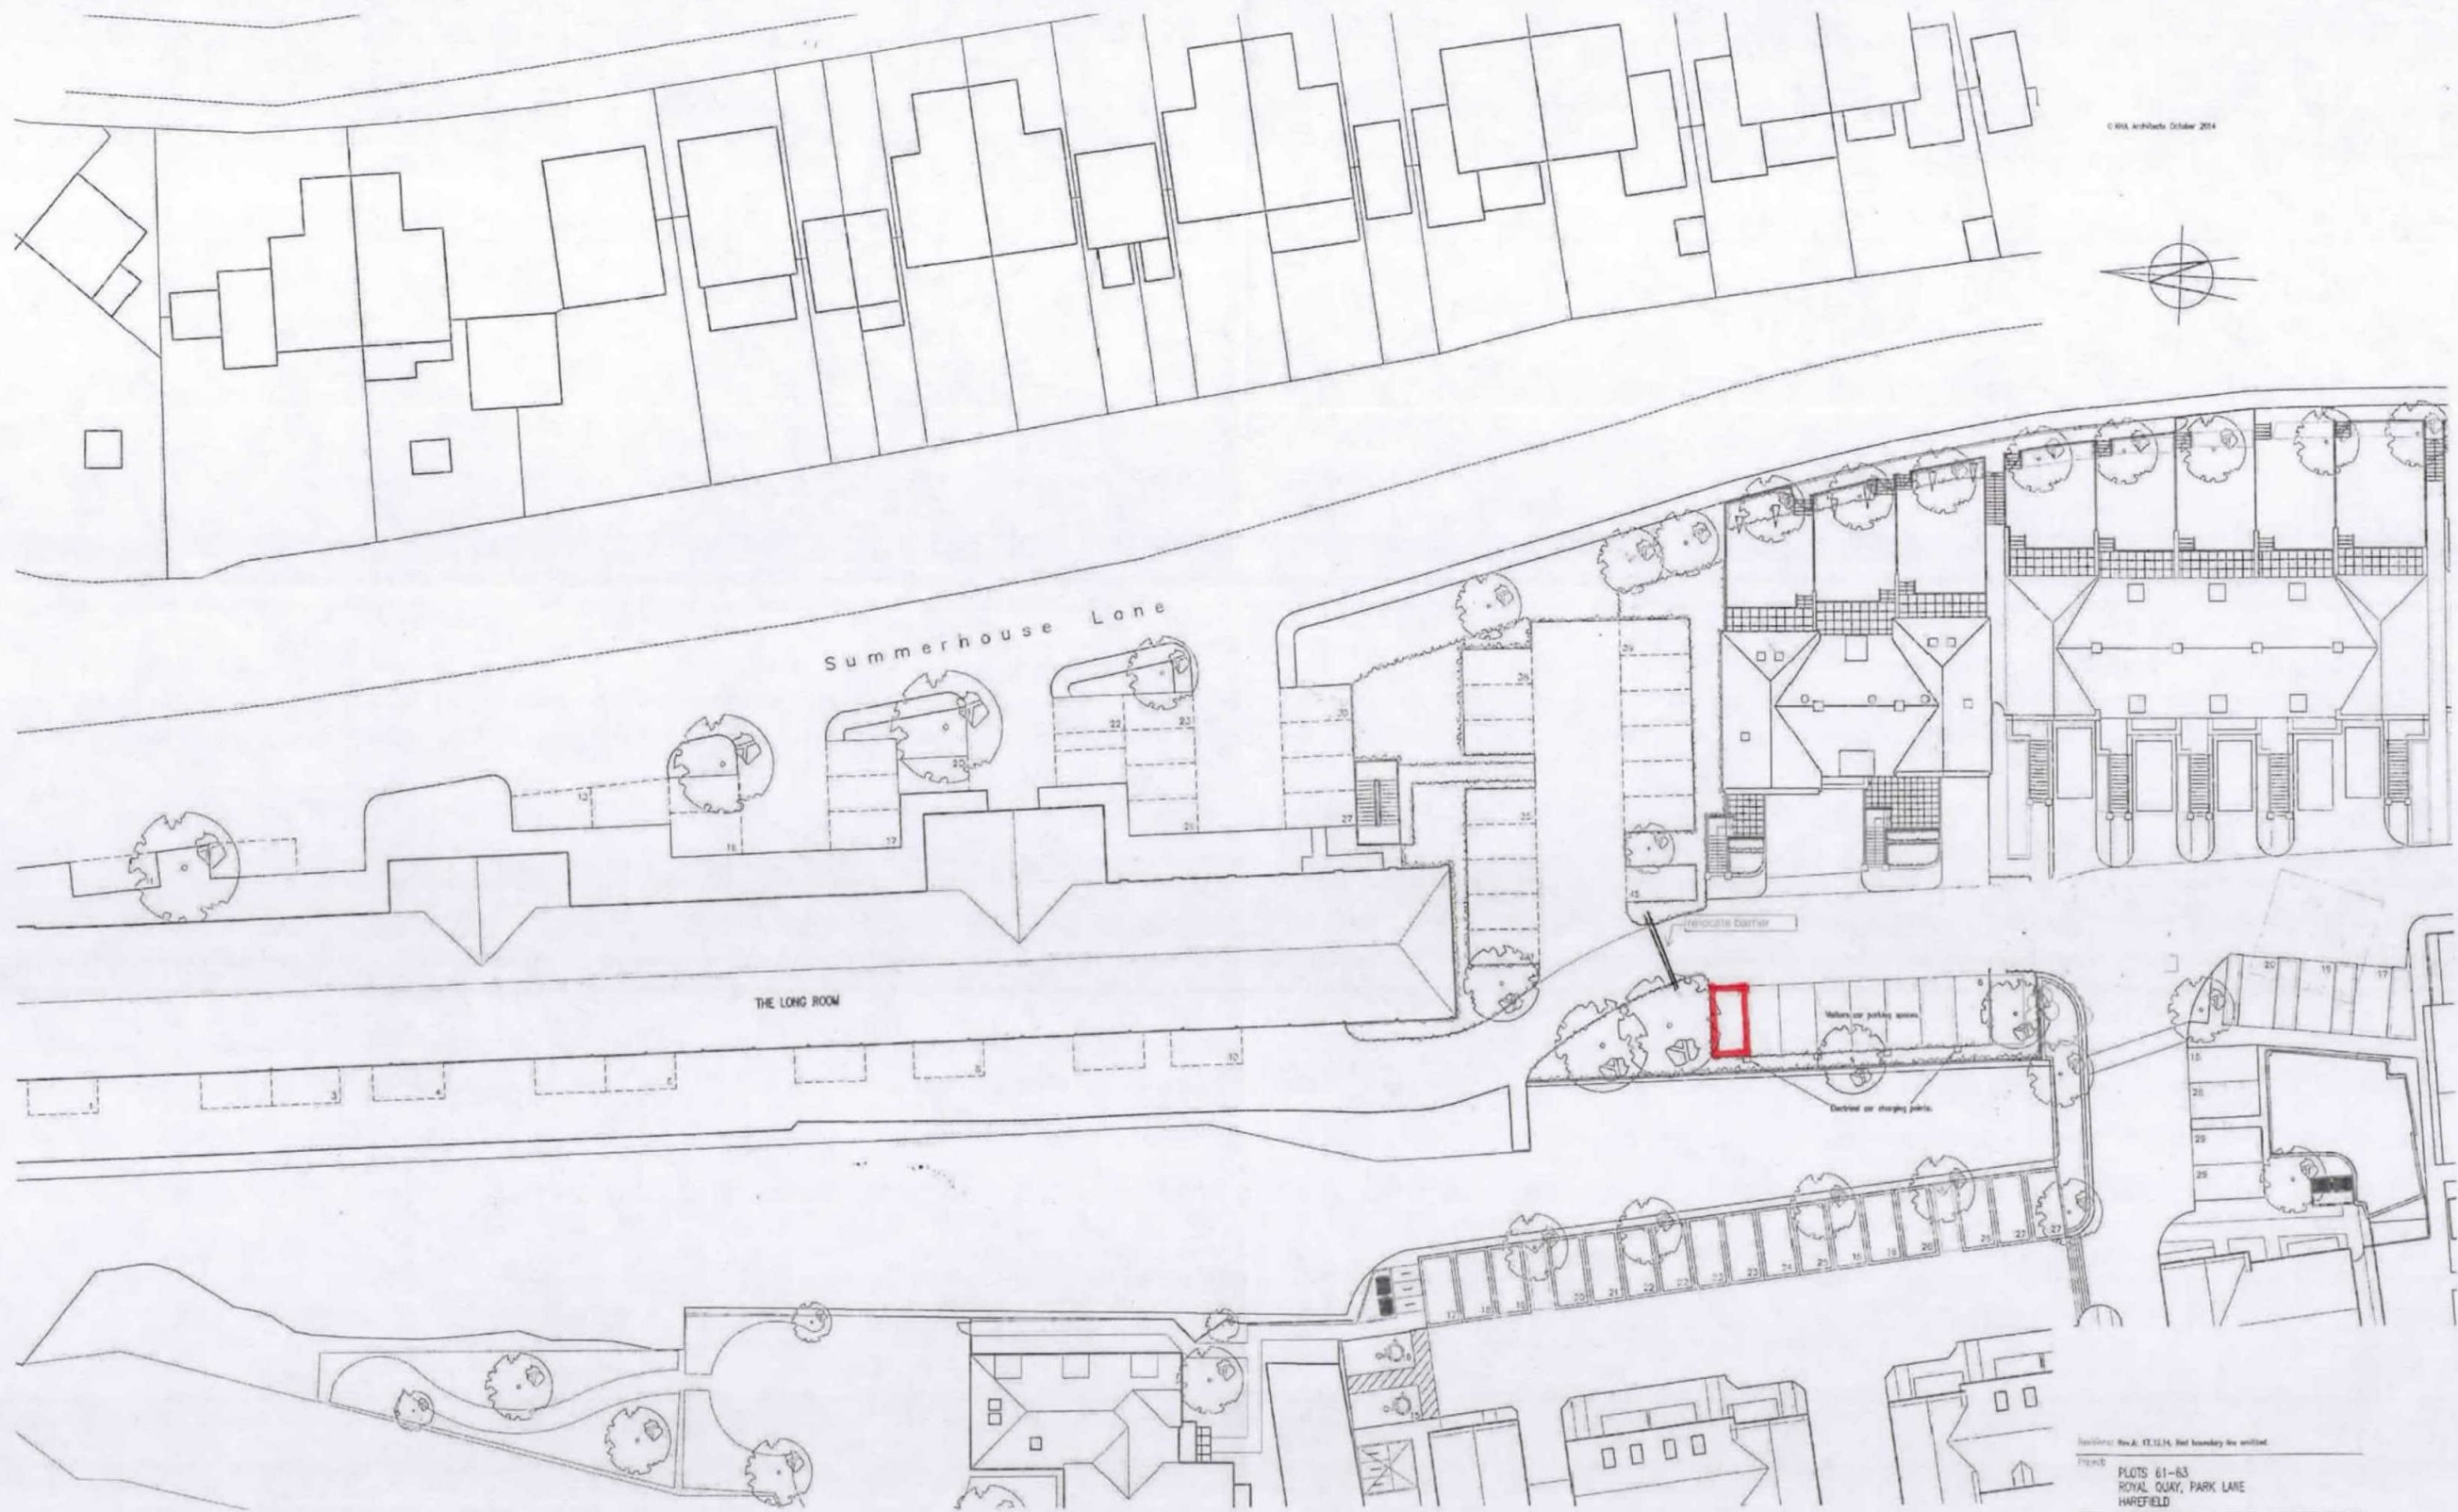

© KHA Architects October 2014

 

SITE PLAN

Revision: Rev A: 12.12.14, Red boundary line omitted
 Project: PLOTS 61-63
 ROYAL QUAY, PARK LANE
 HAREFIELD
 Client: OAKFORD HOMES
 Title: PROPOSED SITE PLAN
 Design: RK Date: 06.11.14
 Scale: 1:500 Drawing No: 1484/101A / 01 P



Keith Hiley Associates Limited
 Registered Office: 40 High Street
 Harefield, Bucks, UK HP8 4DT
 Telephone: 02943 4311
 Facsimile: 02943 2000