

COMPUTER AIDED DRAWING - AVOID MANUAL MODIFICATION
This drawing must not be scaled.
All dimensions to be checked on site.

SAFETY HEALTH & ENVIRONMENTAL INFORMATION

In addition to the hazards/risks normally associated with the types of work detailed on this drawing, note the following risks and information.

CONSTRUCTION

CI

CH

For information relating to Use, Cleaning and Maintenance see the Health and Safety File.


It is assumed that all works will be carried out by a competent contractor working where appropriate, to an approved method.

Reference Drawings

Drawing No.	Title

Notes:

- All dimensions are in millimetres unless noted otherwise.
- All levels are in metres unless noted otherwise.
- This drawing to be read in conjunction with all relevant architect, structural engineers & contractor drawings.

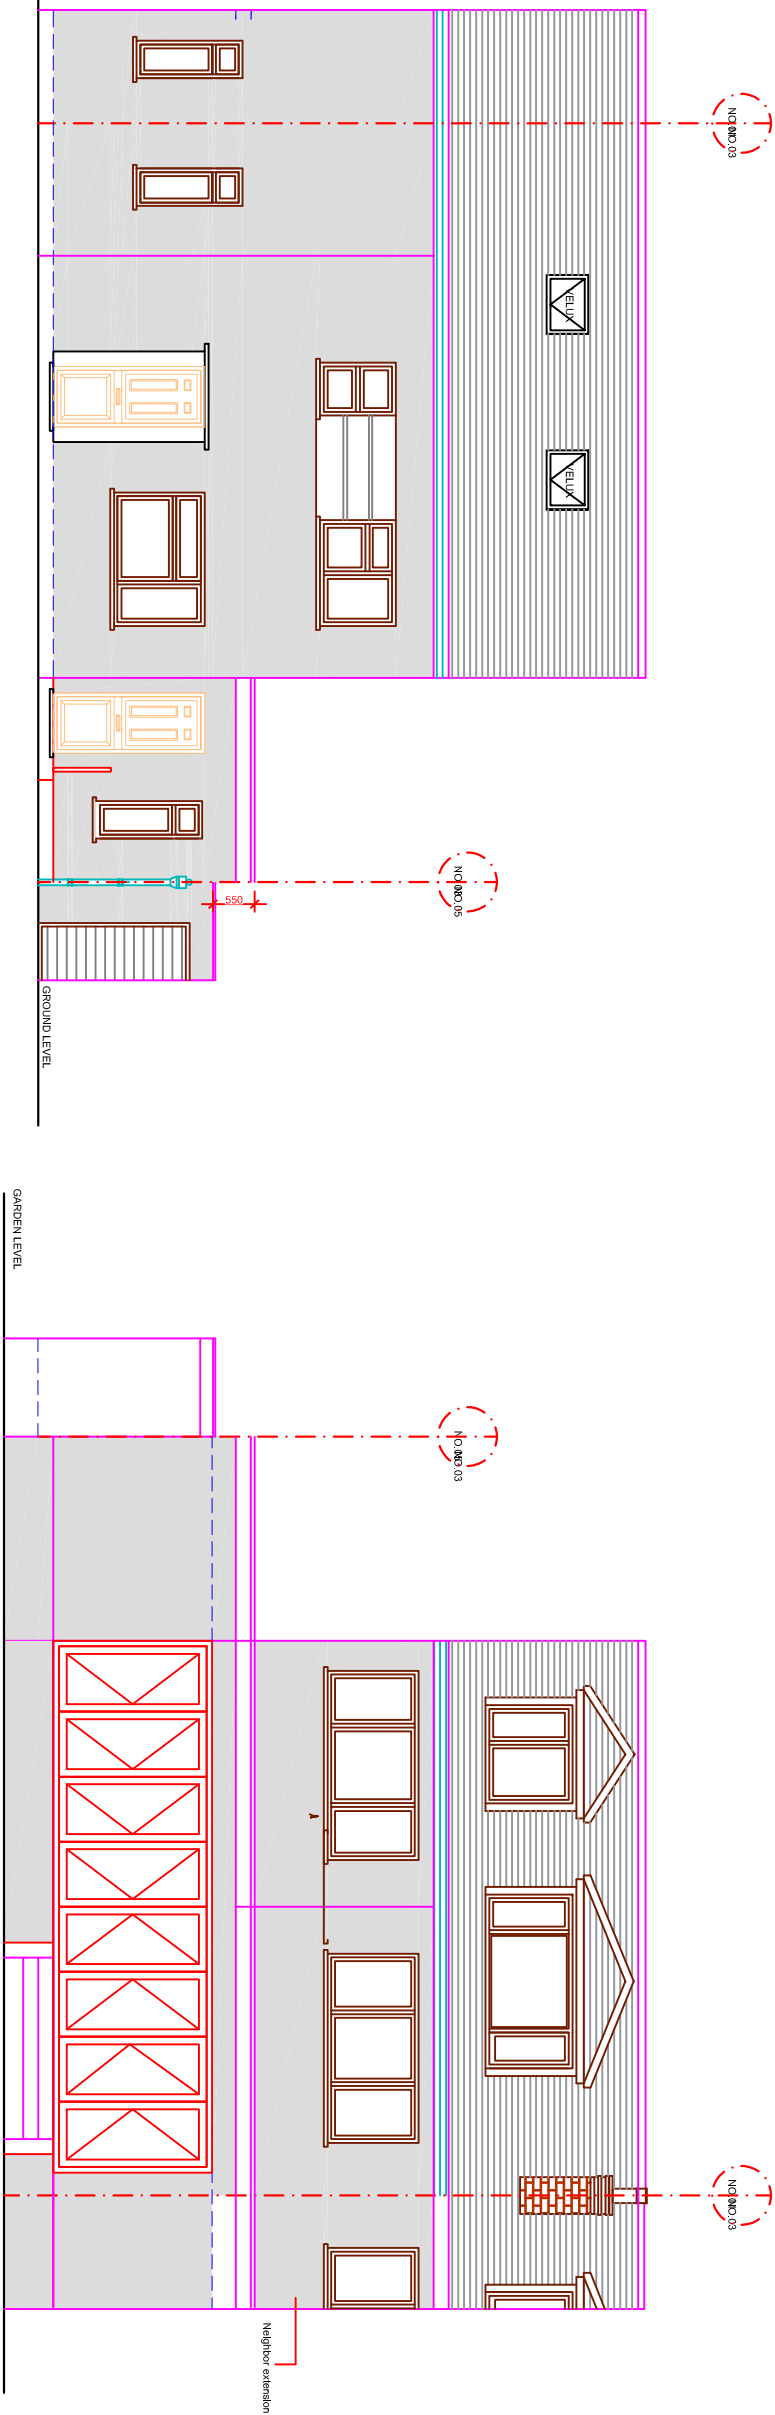

PROPOSED FRONT ELEVATION
Scale 1:100

PROPOSED REAR ELEVATION
Scale 1:100

STATUS
FOR BUILDING CONTROL APPROVAL

Project:

3 NORWICH ROAD
London
HA6 6ND

Drawing Title:

PROPOSED ELEVATIONS

Architect/Contractor:

ESSEN CONSULTANCY LTD
111 FORD ROAD
LONDON
E6 1ND
Tel: 02082279013
E mail: vishah@icloud.com
Fax: TBA

CAD File Name: ECL-DR-EXT-001-002
Department: PLANNING
Project: 3 NORWICH ROAD
Scale: 1:100
Original Drawing Size: A3

Drawn: V SWAMI
Date: JAN 2022
Checked: R DAVE
Date: JAN 2022
Appr'd: