

COMPUTER AIDED DRAWING - AVOID MANUAL MODIFICATION  
This drawing must not be scaled.  
All dimensions to be checked on site.

SAFETY HEALTH & ENVIRONMENTAL INFORMATION

In addition to the hazards/risks normally associated with the types of work detailed on this drawing, note the following risks and information.

CONSTRUCTION

Cl

Ch

For information relating to Use, Cleaning and Maintenance see the Health and Safety File.

It is assumed that all works will be carried out by a competent contractor working where appropriate, to an approved method.

Reference Drawings

| Drawing No. | Title |
|-------------|-------|
|             |       |
|             |       |
|             |       |
|             |       |
|             |       |

Notes:

- All dimensions are in millimetres unless noted otherwise.
- All works are in metres unless noted otherwise.
- This drawing to be read in conjunction with all relevant architect, structural engineers & contractor drawings.

|  |  |  |  |  |  |
|--|--|--|--|--|--|
|  |  |  |  |  |  |
|  |  |  |  |  |  |
|  |  |  |  |  |  |
|  |  |  |  |  |  |
|  |  |  |  |  |  |
|  |  |  |  |  |  |

| Rev. | Date    | Revision                              | VS | RO |
|------|---------|---------------------------------------|----|----|
| B1   | 27/1/22 | Issued For BUILDINGS CONTROL APPROVAL | VS | RO |

FOR BUILDING CONTROL APPROVAL

Project: 3 NORWICH ROAD

London

HAG 1ND

Drawing Title:


EXISTING ELEVATIONS

| Principal Contractor | Architect & Consulting Engineers |
|----------------------|----------------------------------|
| TBA                  | ESSEN CONSULTANCY LTD            |
| ---                  | 3 NORWICH ROAD                   |
| ---                  | 115 POPE ROAD                    |
| ---                  | 156 1ND                          |
| Tel: TBA             | Tel: 02082279013                 |
| Fax: TBA             | E mail: vishah@icomm.com         |


|  |  |
|--|--|
|  |  |
|  |  |
|  |  |
|  |  |
|  |  |
|  |  |

|                                   |                 |
|-----------------------------------|-----------------|
| CAO File Name: ECL-DR-EXT-001-002 | Drawn: V SWAMI  |
| Department: PLANNING              | Date: JAN 2022  |
| Project: 3 NORWICH ROAD           | Checked: R DAVE |
| Scale: 1:100                      | Date: JAN 2022  |
| Original Drawing Size: A3         | Appr'd:         |

|                                    |          |
|------------------------------------|----------|
| Drawing Number: ECL-DR-EXT-001-003 | Rev.: P1 |
|------------------------------------|----------|

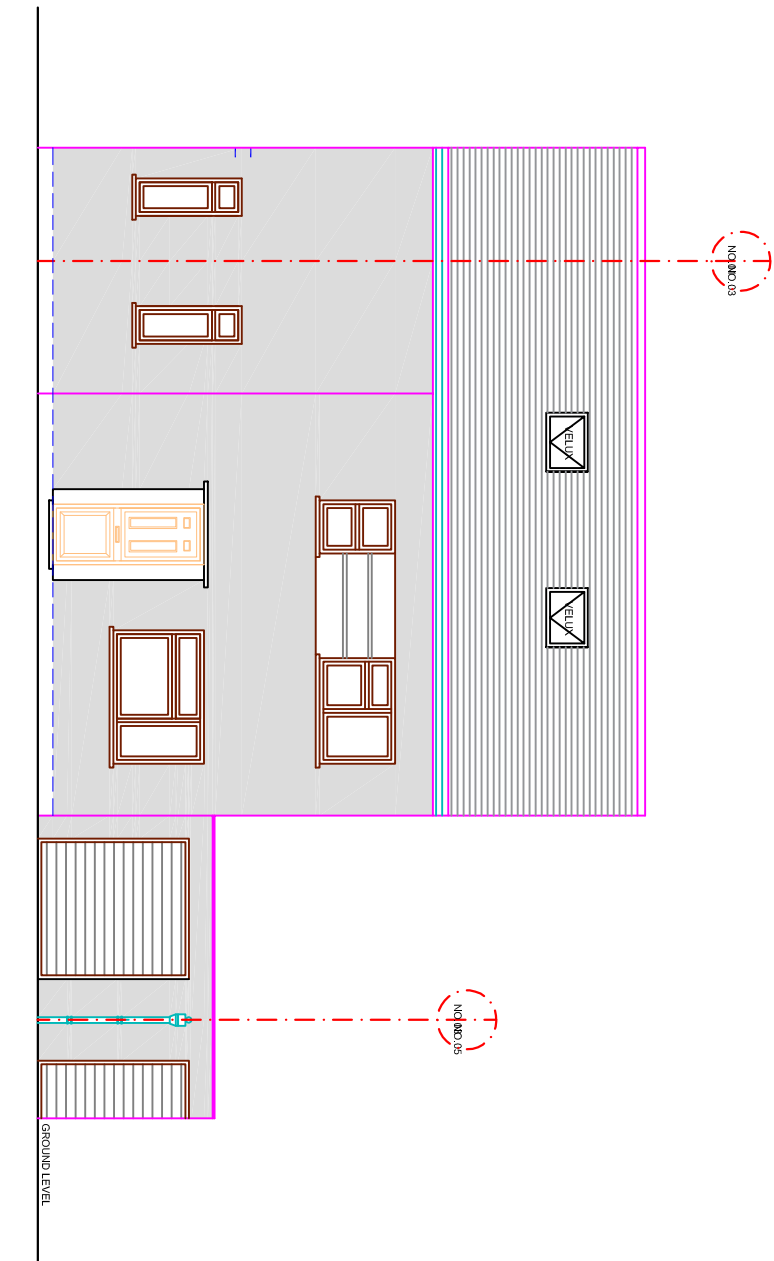

EXISTING FRONT ELEVATION  
Scale 1:100

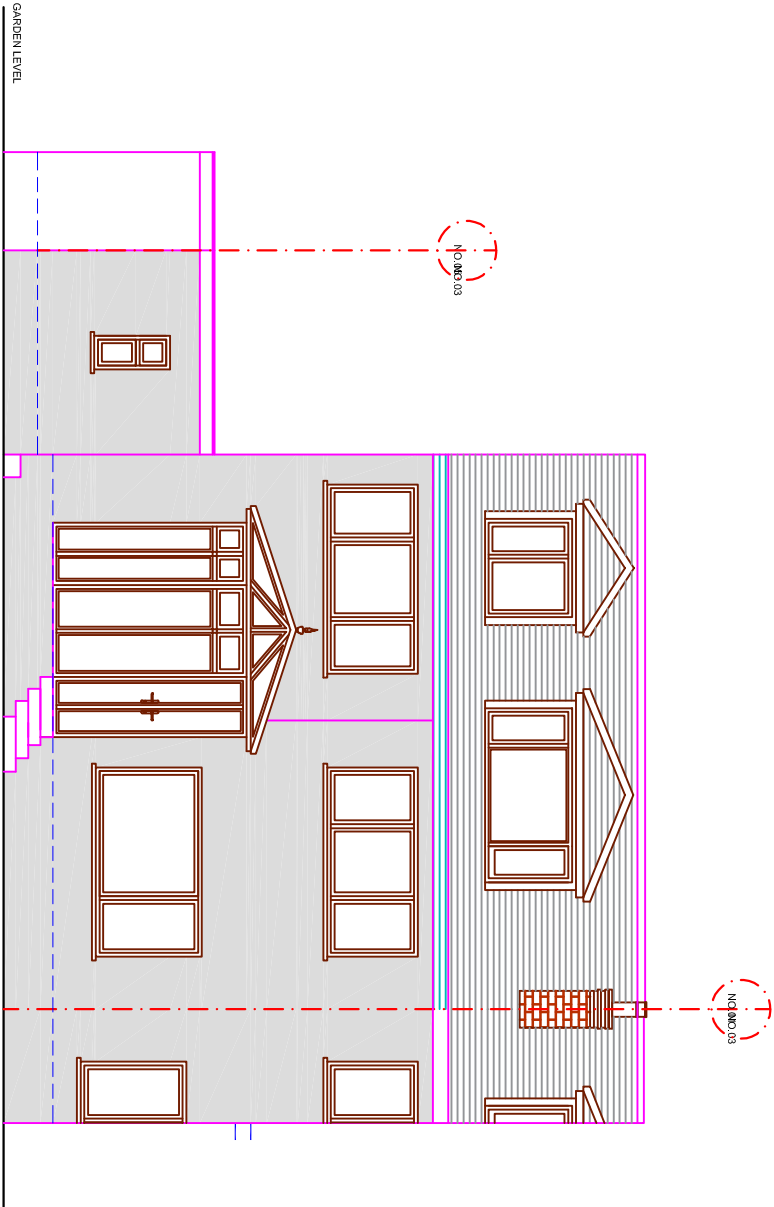

EXISTING REAR ELEVATION  
Scale 1:100