

This drawing is the copyright of ESSEN CONSULTANCY LIMITED and must not be copied or reproduced in part or in whole without their permission.

COMPUTER AIDED DRAWING - AVOID MANUAL MODIFICATION

This drawing must not be scaled.
All dimensions to be checked on site.

SAFETY HEALTH & ENVIRONMENTAL INFORMATION

In addition to the hazards/risks normally associated with the type of work detailed on this drawing, note the following risks and information.

CONSTRUCTION

CI

CI

CI

For information relating to Use, Cleaning and Maintenance see the Health and Safety File.

It is assumed that all works will be carried out by a competent contractor working where appropriate, to an approved method statement.

Reference Drawings

Drawing No.	Title

Notes:

- All dimensions are in millimetres unless noted otherwise.
- All levels are in metres unless noted otherwise.
- This drawing to be read in conjunction with all relevant architect, structural engineers & contractor drawings.

Rev.	Date	Revision	VS	VC
B1	21/01/22	Issued For PRE APPLICATION		

FOR BUILDING CONTROL APPROVAL

Project: 3 NORWICH ROAD

London

HA6 8ND

Drawing Title:


PROPOSED ELEVATIONS

Principal Contractor	Architect & Consulting Engineer
TBA	ESSEN CONSULTANCY LTD
...	10 DUKE ROAD
...	ILFORD
...	ESSEX
TBA	Tel: 02082272013
TBA	E mail: vishakh@vsnl.com
TBA	Fax: TBA

CAD File Name: ECL-DR-EXT-001-002	Drawn: V SWAMI
Department: PLANNING	Date: JAN, 2022
Project: 3 NORWICH ROAD	Checked: R DAVE
Scale: 1:100	Date: JAN, 2022
Original Drawing Size: A3	Appr'd:

Drawing Number: ECL-DR-EXT-001-006	Rev.: P1
------------------------------------	----------

PROPOSED FRONT ELEVATION
Scale 1:100

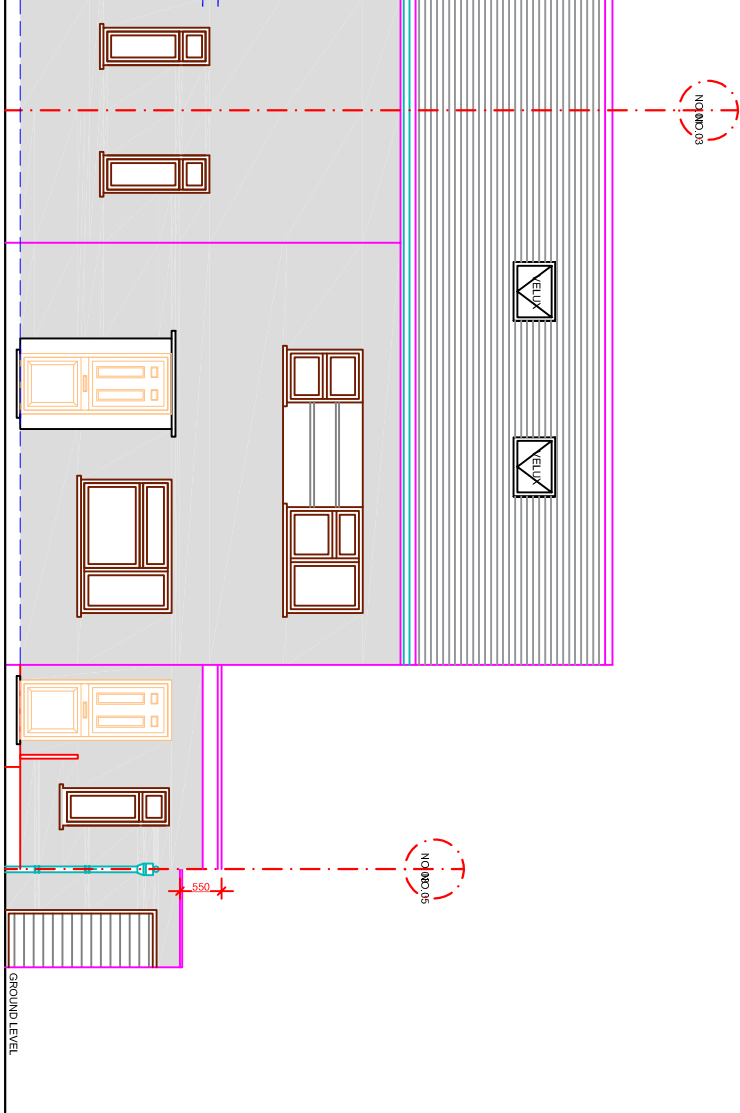

PROPOSED REAR ELEVATION
Scale 1:100

