




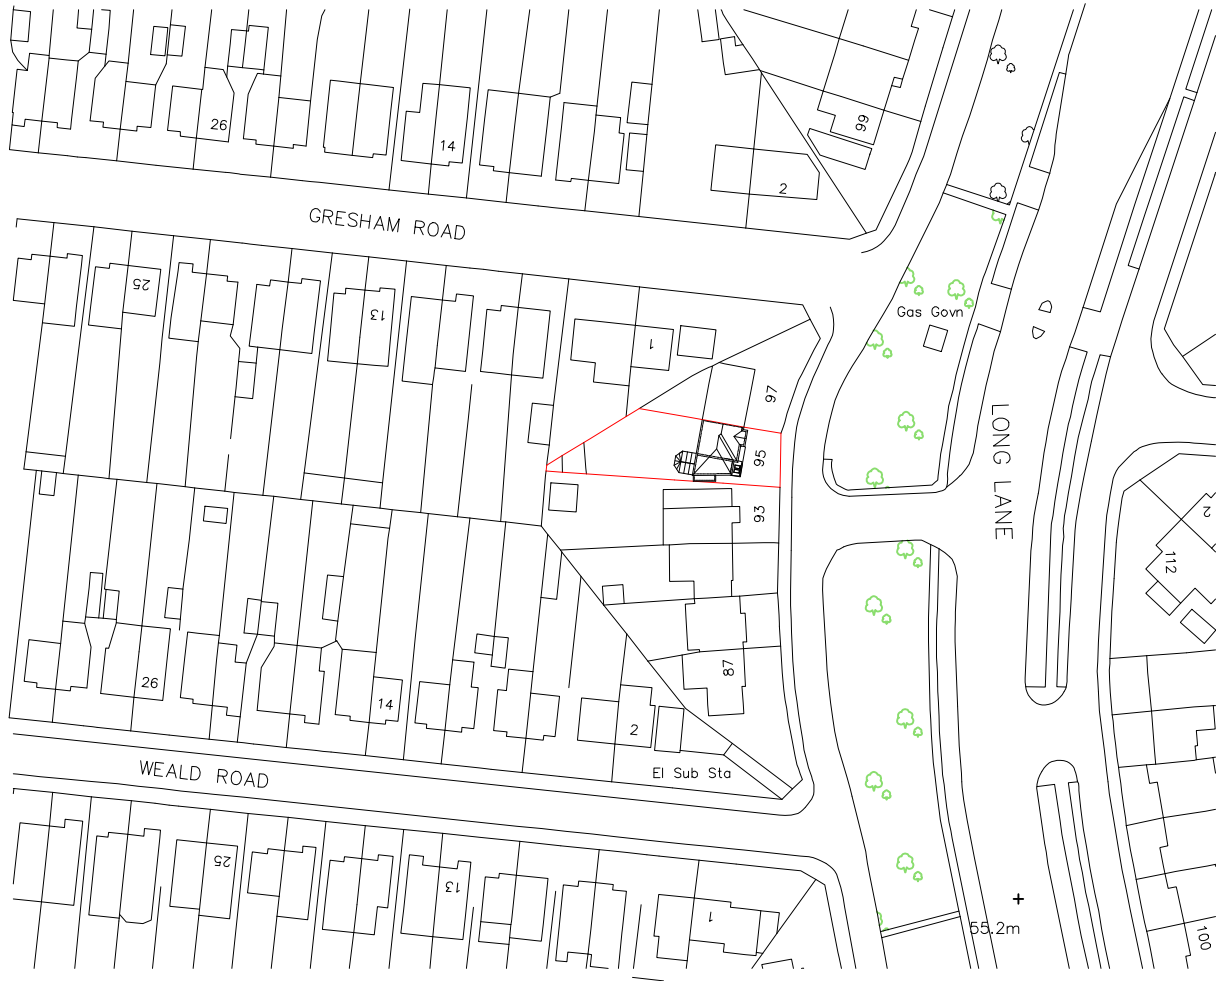

LOCATION PLAN
Scale 1:1250

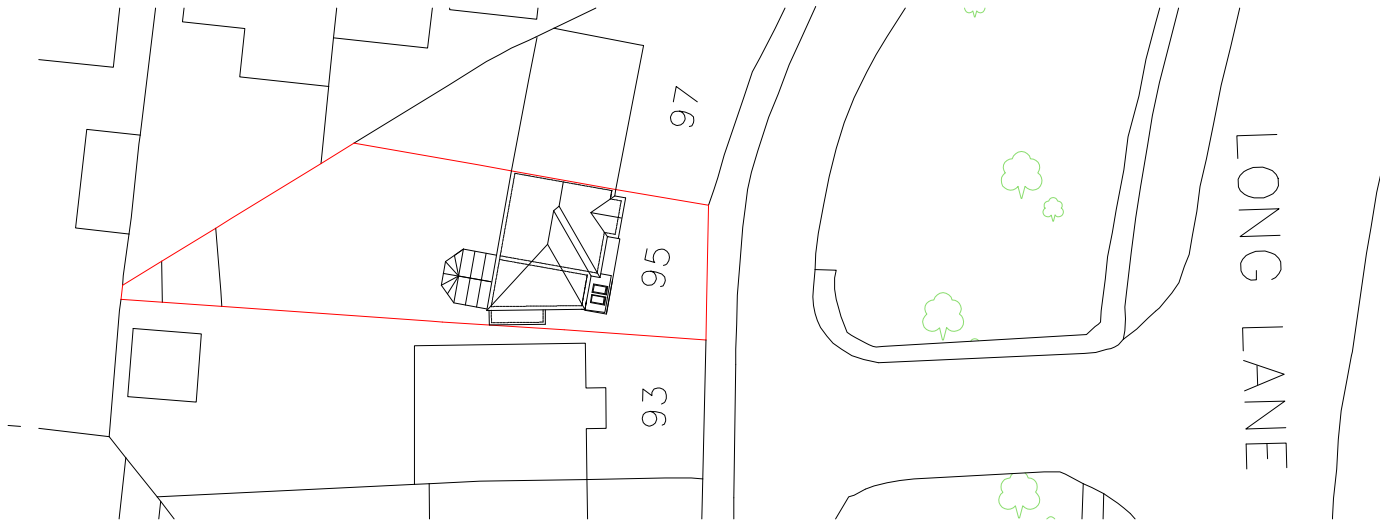

SITE PLAN
Scale 1:500

 

PRELIMINARY

These drawings should be approved by local Authority

No dimensions to be scaled from this drawing. All dimensions to be checked on site.
This drawing is copyright and should not be reproduced without permission of the Architects

Rev	Description
-----	-------------

Project

95 Long Lane
UXBRIDGE
UB10 0AP

Drawing

Site and Location Plans

SCALE	Rev	Drawing no.
As Shown		18_40_02