
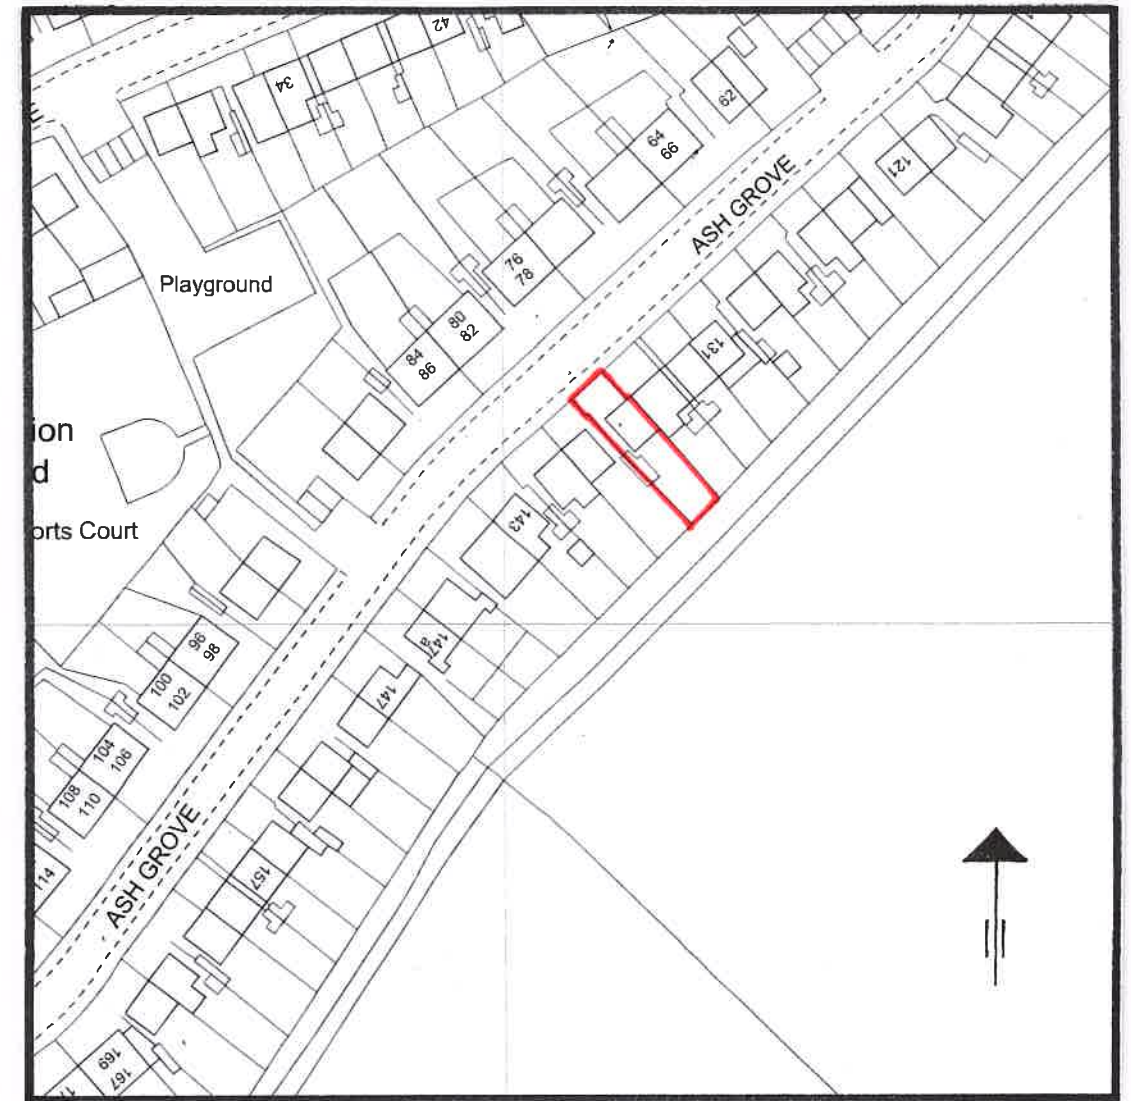


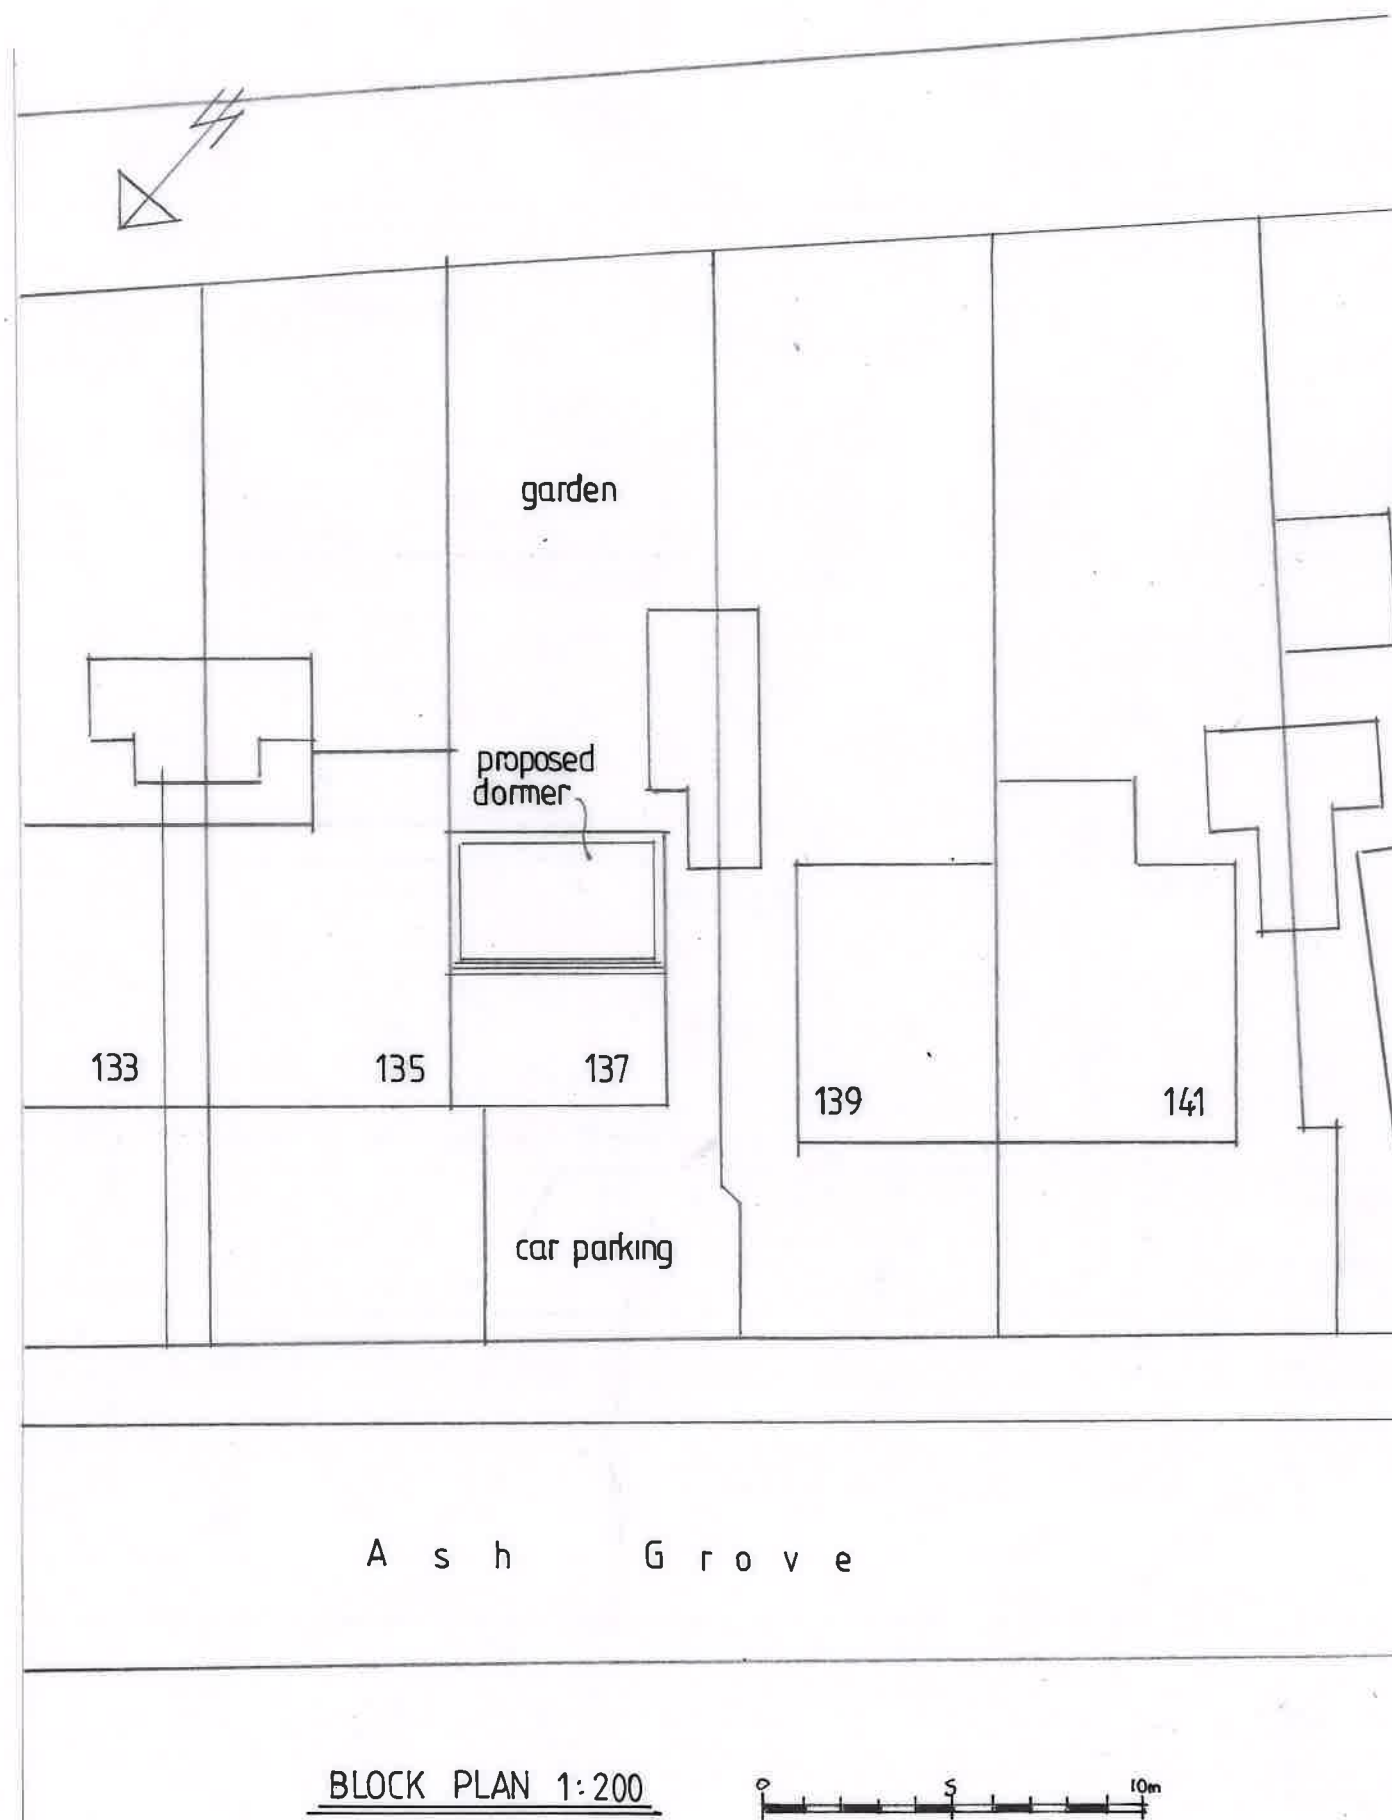

SITE LOCATION 1:1250

homeplans

Church Gardens, Church Hill, Harefield, Middlesex UB9 6DU

T: 01895 822488

E: patrick@homeplansharefield.com

W: www.homeplansharefield.com



CLIENT: MR & MRS DALTON

PROJECT: 137 ASH GROVE
HAREFIELD

TITLE: DETAIL PROPOSAL ROOF EXTENSION
SITE PLANS

DRG NO:
1997/2

DATE:
OCT. 2017

SCALE:
1:200 AT A3

DRAWN: