




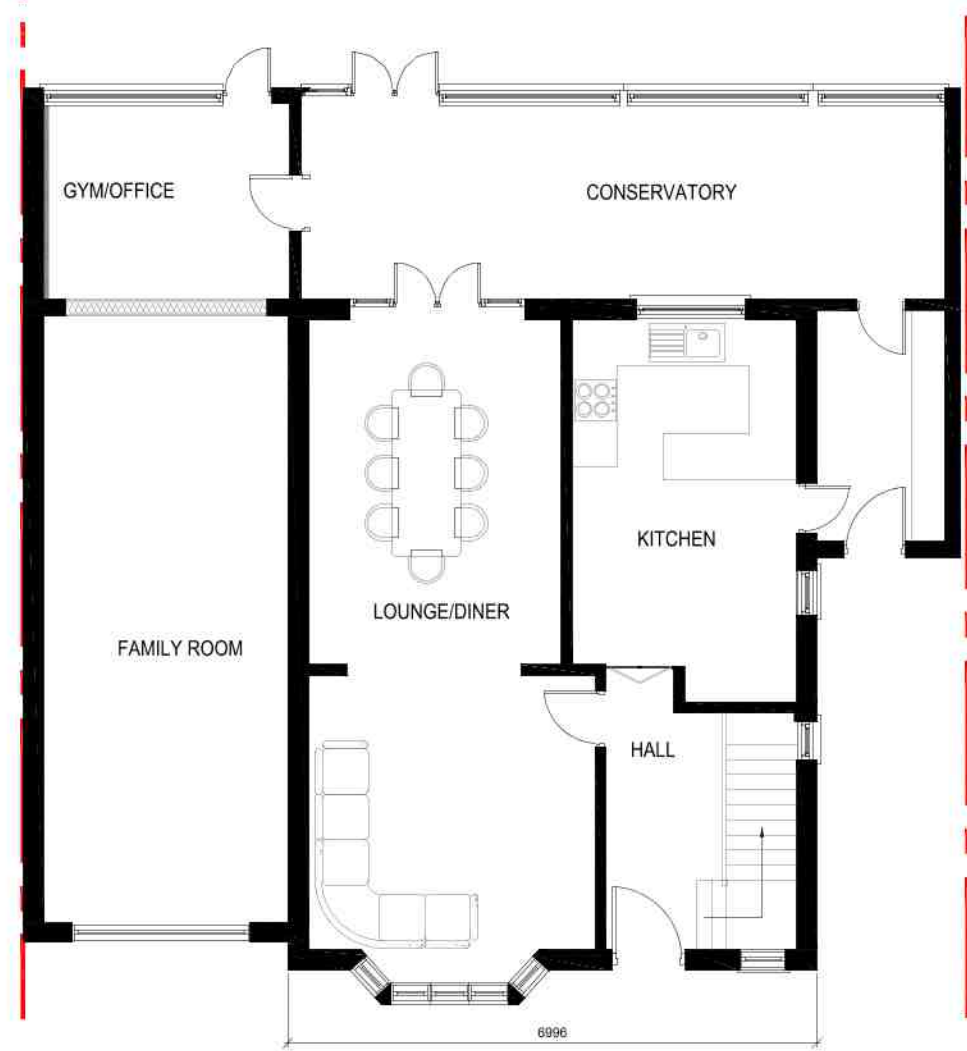


EXISTING GROUND FLOOR PLAN

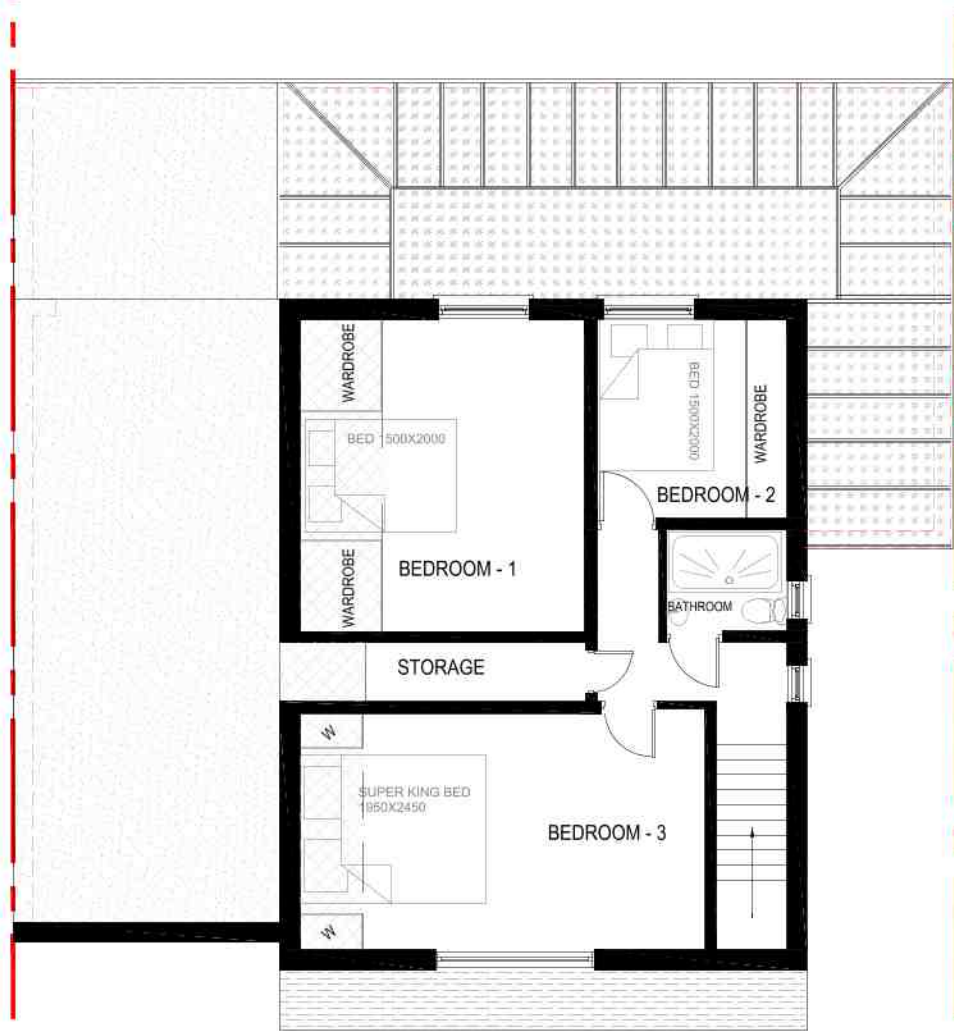

EXISTING FIRST FLOOR PLAN

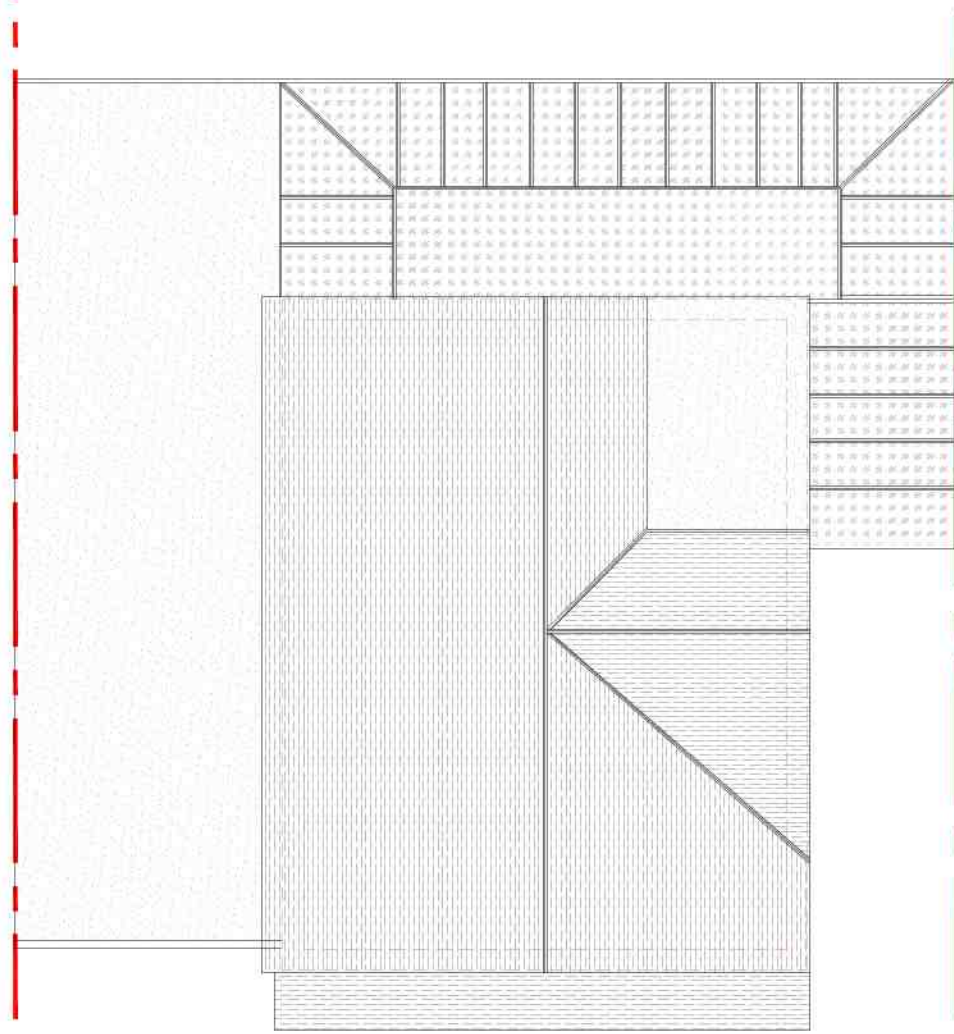

EXISTING ROOF FLOOR PLAN

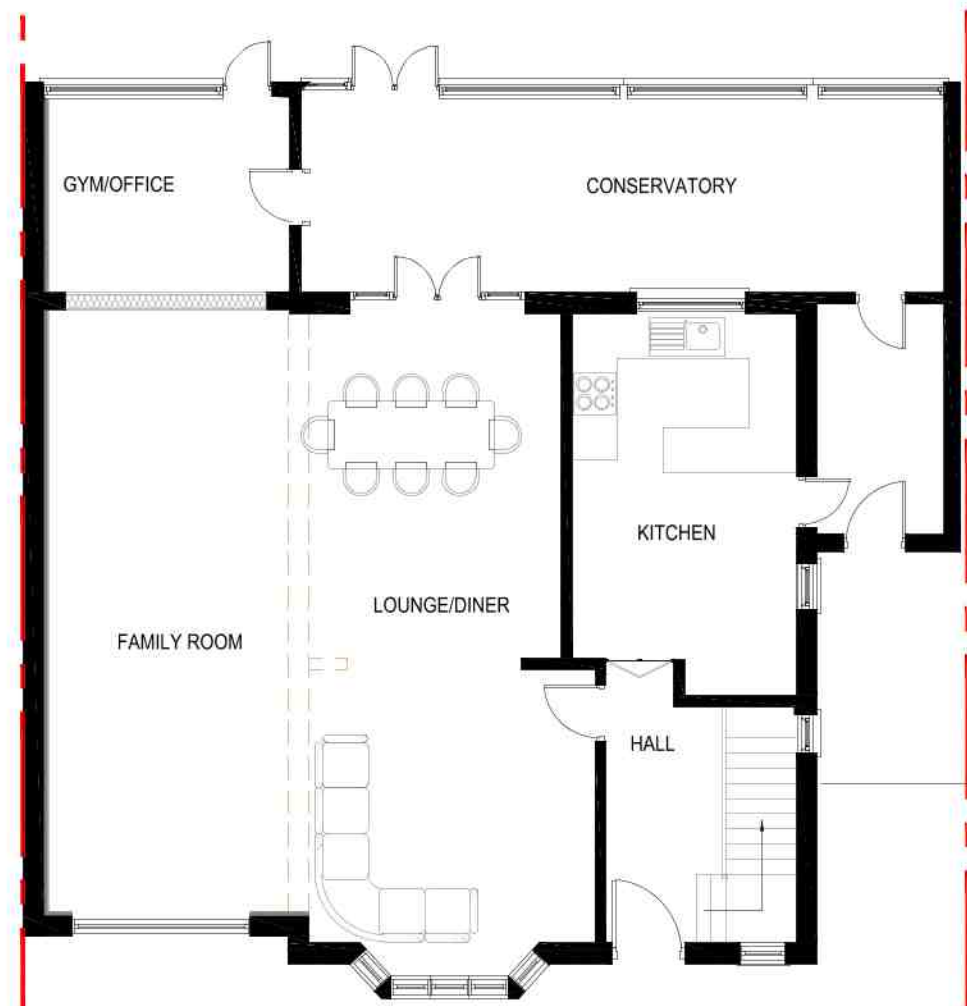


PROPOSED GROUND FLOOR PLAN

Proposed Flank Wall Window to be Obscure Glazed and Non Opening below 1.7m from FFL.



PROPOSED FIRST FLOOR PLAN

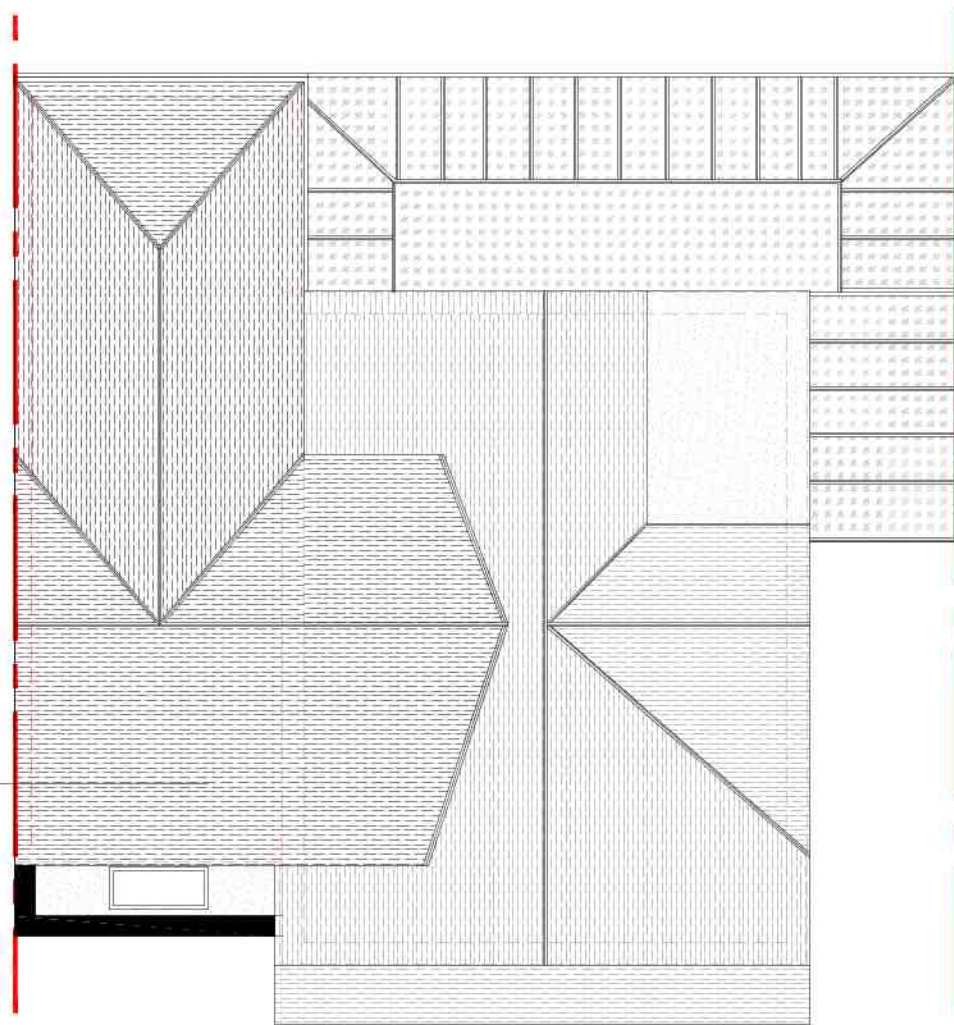

PROPOSED ROOF FLOOR PLAN




EXISTING SITE LAYOUT
(SCALE 1:200)



EXISTING NORTH ELEVATION



EXISTING SOUTH ELEVATION

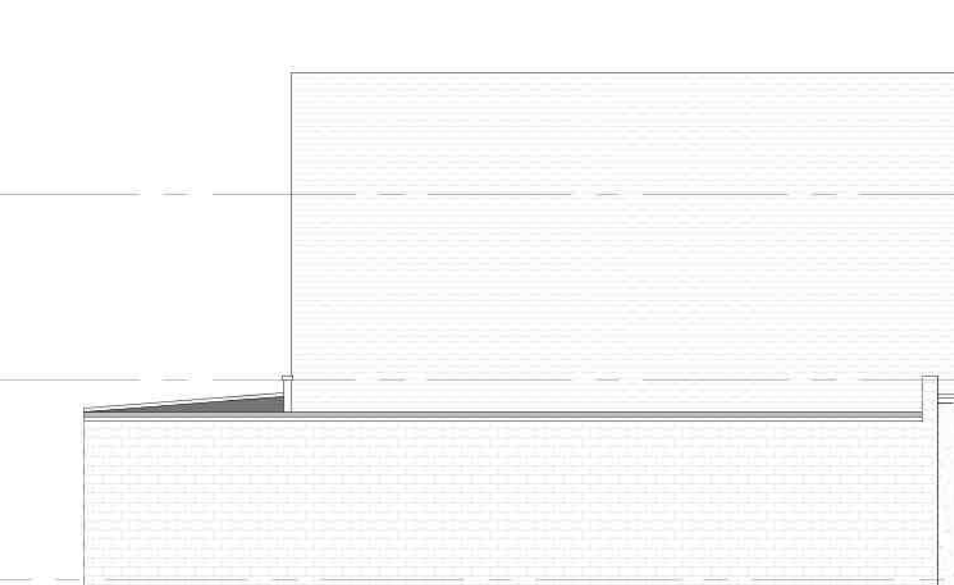


EXISTING WEST SIDE ELEVATION TO




EXISTING EAST SIDE ELEVATION



PROPOSED NORTH ELEVATION

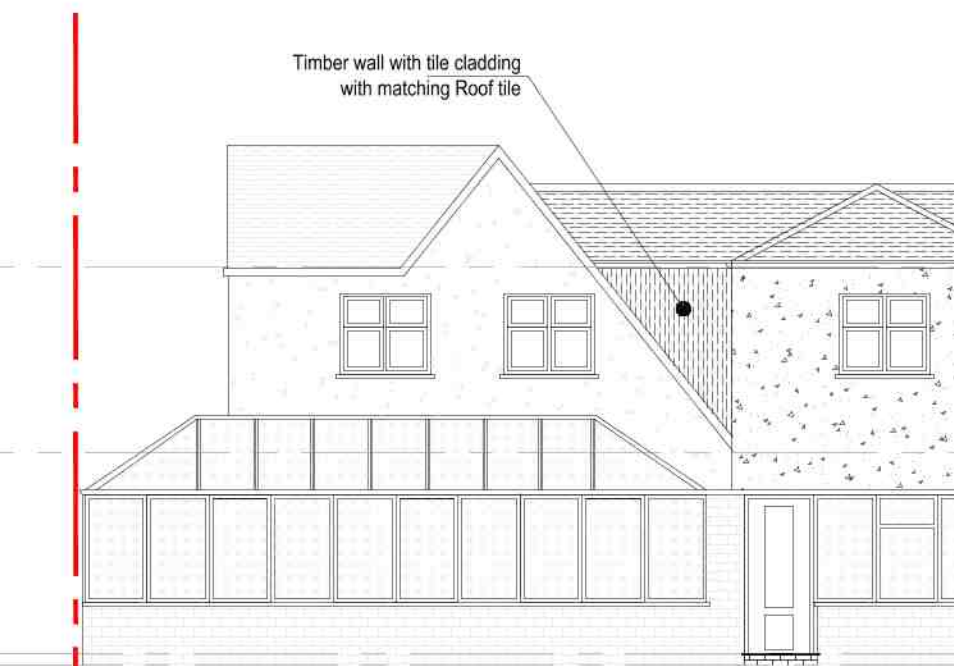

PROPOSED SOUTH ELEVATION

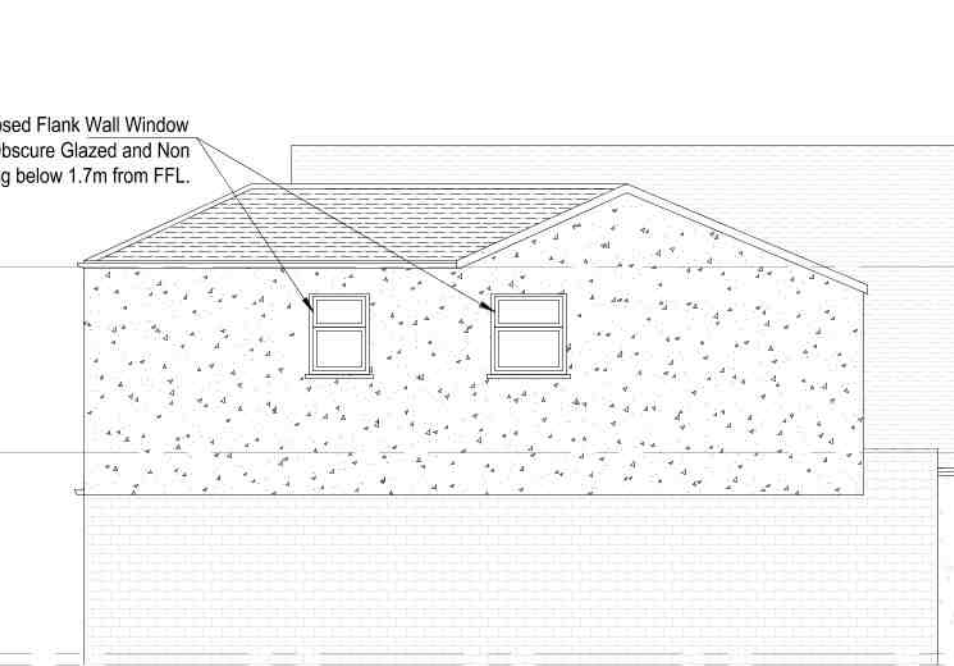

PROPOSED WEST SIDE ELEVATION



PROPOSED EAST SIDE ELEVATION

NOTES:

This drawing and the design it covers is the property of SAI Developers Ltd. It is merely loaned on the borrower's express agreement that it will not be reproduced, copied, loaned, exhibited nor used except in a limited way and private use as permitted by any written consent given by the lender to the borrower.

In case there is any discrepancy between architectural drawings and other drawings, architectural drawings to be followed. The discrepancy to be brought to the notice of the architect before commencement of the work.

All dimensions are to be read and not measured. All dimensions are in mm. Refer detail drawings wherever relevant.

Rev.	Date	Amendment	Drawn


SAI DEVELOPERS LTD
(ENGINEERS & CONTRACOTRS)
81 PRIORY WAY, NORTH HARROW, HA2 6DQ
Email: saidevelopers@hotmail.com

Project Title
**34 BEECH AVENUE,
RUISLIP
HA4 8UQ**

Drawing Title
**EXISTING AND PROPOSED
FLOOR PLANS AND ELEVATION
ARRANGEMENTS**

Scale 1:100	Orig Size A1	Dimensions mm
Project No. 10051	Drawn KP	Date OCT 20
Drawing No. S_001	Rev. A	

