


EXISTING

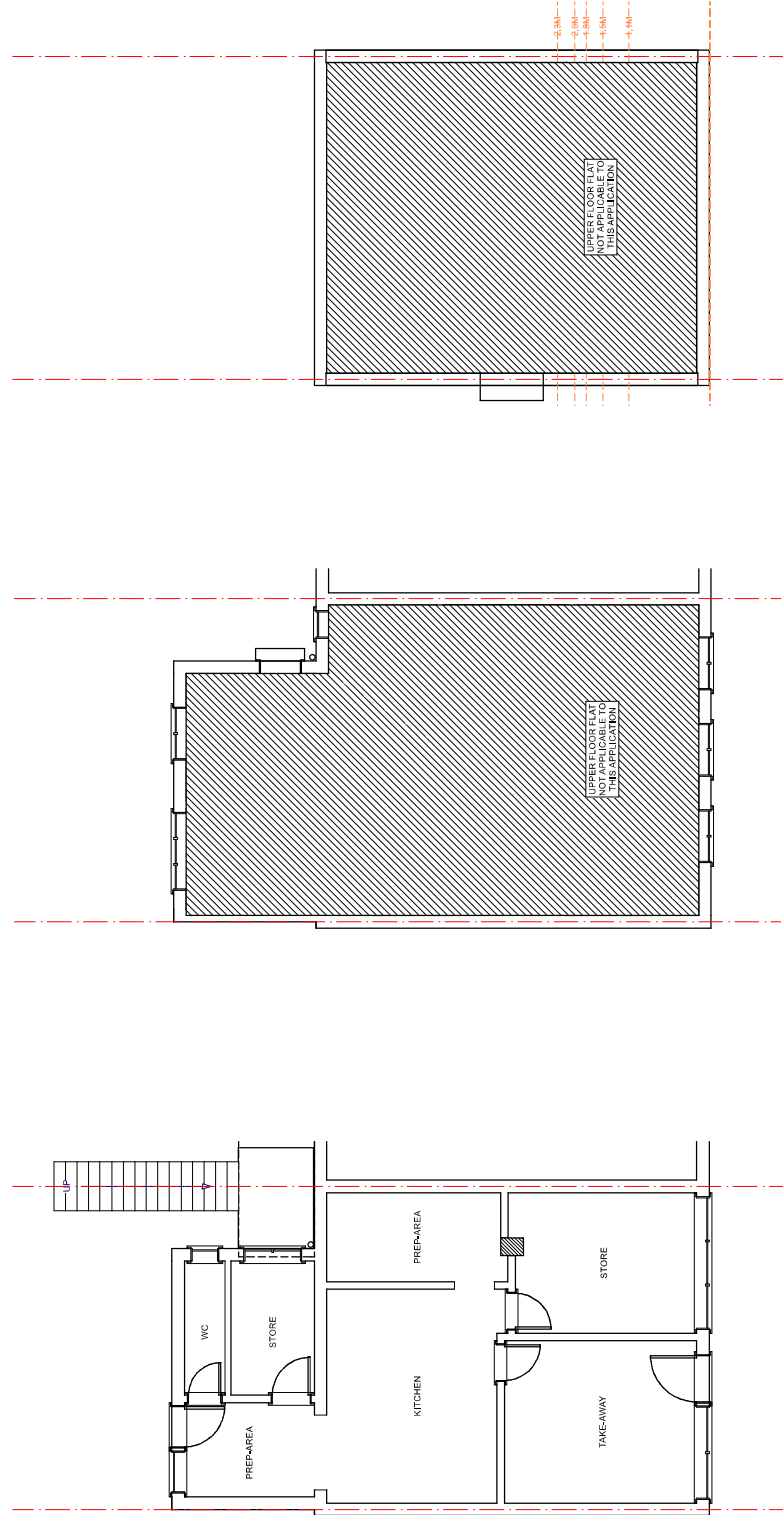

AMENDMENTS	DATE	REV.
This drawing has been prepared in accordance with the requirements of the Building Regulations 2010 and the Planning (Listed Buildings and Conservation Areas) Act 1967. It is intended to be used in conjunction with the other drawings in this set. The client is responsible for ensuring that the information provided is accurate and complete. The architect is not responsible for any errors or omissions in this drawing or any other drawings in this set.		



Savoy's Office, Carter House,
Westminster, London SW1A 2JF
Middlesex, UB7 7AE
T: 020 3488 8740
E: hanning@savoyproperties.co.uk

ADDRESS:	7 Moorhall Road, Harefield, Middx, UB9 8PE
CLIENT:	Mr. Sanjay Kumar
DRAWING:	PLANNING
EXISTING FLOOR PLANS	
DRAWN: SC	2020-FILENAME-2
SCALE: AS SHOWN	1:1
DATE: 04/03/2022	SHEET # 2 / 7

@ISO A3 (297 x 420)	
DRAWING NUMBER	REV.
2020-FILENAME-2	1:1
SHEET # 2 / 7	