




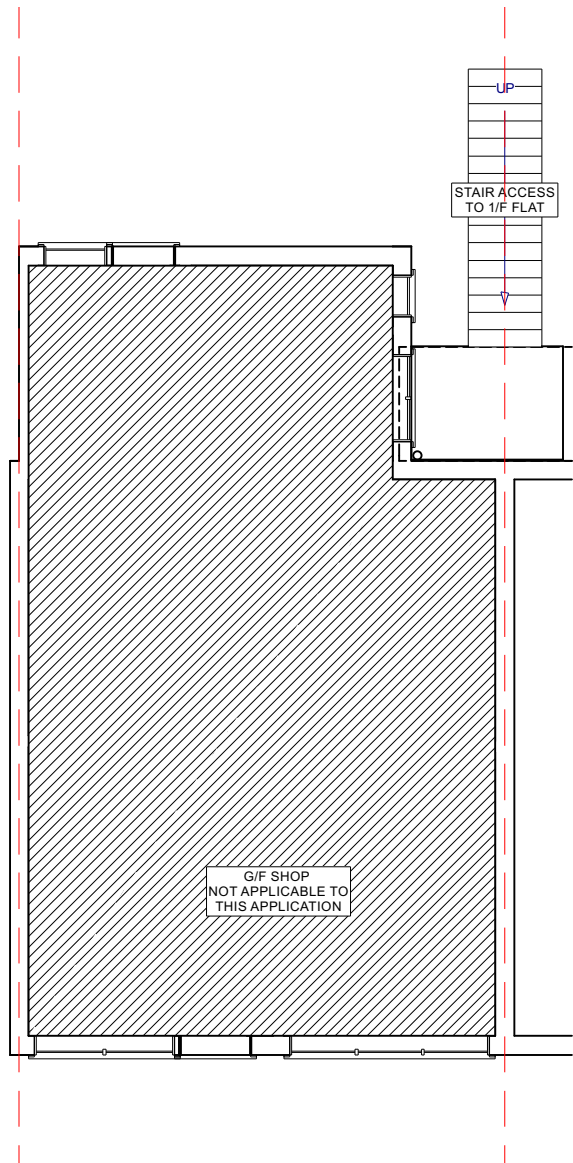


EXISTING G/F (1:100)
[NOT PART OF APPLICATION]

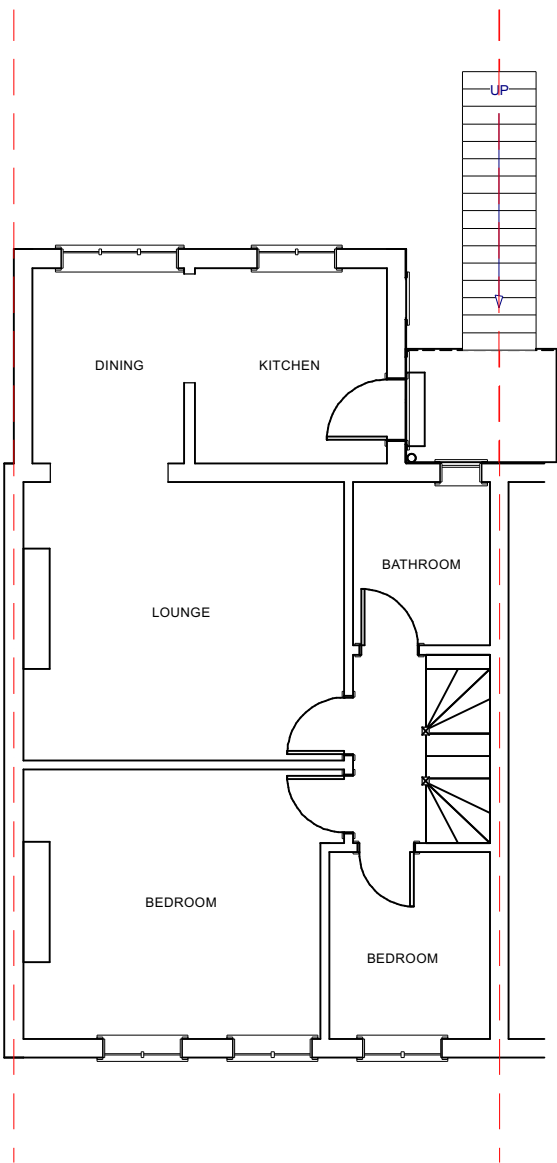

EXISTING 1/F (1:100)

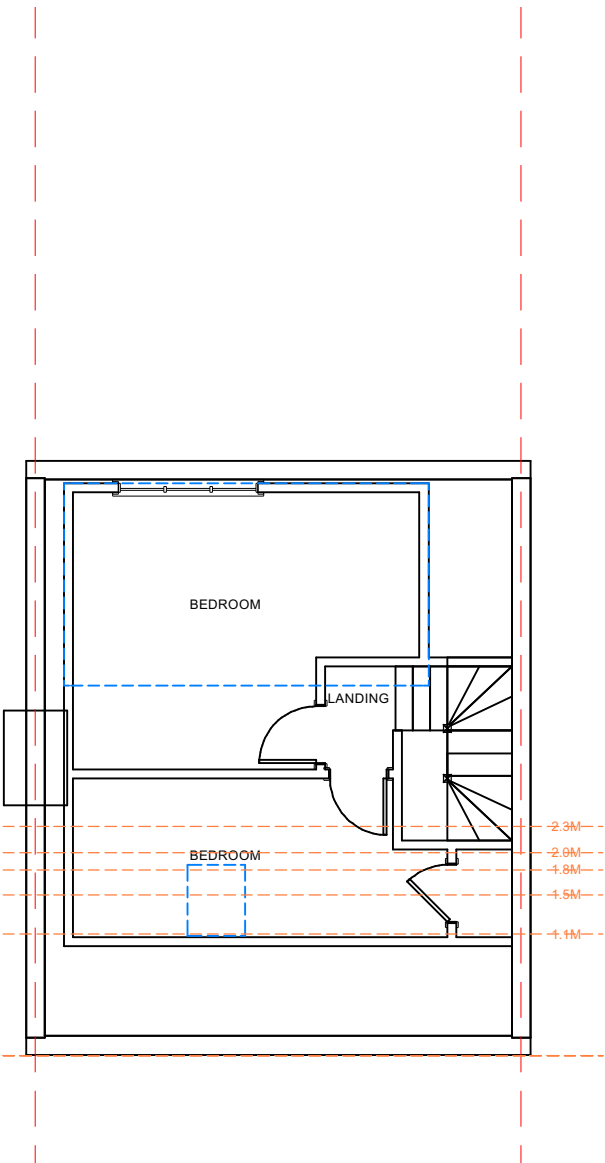

EXISTING 2/F (1:100)

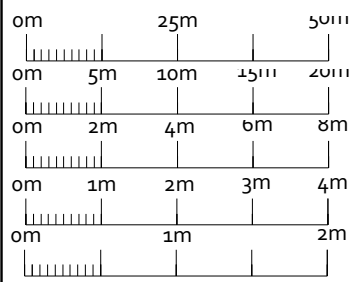

EXISTING

AMENDMENTS	DATE:	REV.
------------	-------	------

Dimensions, area and levels where given are only approximate and subject to site survey. All dimensions are to be checked onsite. Figured dimensions only are to be taken from this drawings. This drawing is to be read in conjunction with all relevant consultants and for specialists drawings / documents and any discrepancy or variations are to be notified to the designer before the affects works commences. This drawing is the intellectual property of SAVOYS PROPERTIES LTD and must not be copied, reproduced, modified or distributed without the author's consent.




Savoys Office, Carter House,
West Drayton, Colham Mill Road,
Middlesex, UB7 7AE
T:020 3488 6740
E:planning@savoysproperties.co.uk

ADDRESS:
7 Moorhall Road, Harefield, Middx, UB9 6PE

CLIENT:
Mr Sanjay Kumar

DRAWING:
PLANNING
EXISTING FLOOR PLANS


		@ISO A3 (297 x 420)
DRAWN: SC	DRAWING NUMBER	REV.
SCALE: AS SHOWN	2020-FILENAME-2	1.0
DATE: 04/03/2022	SHEET:# 2 / 6	

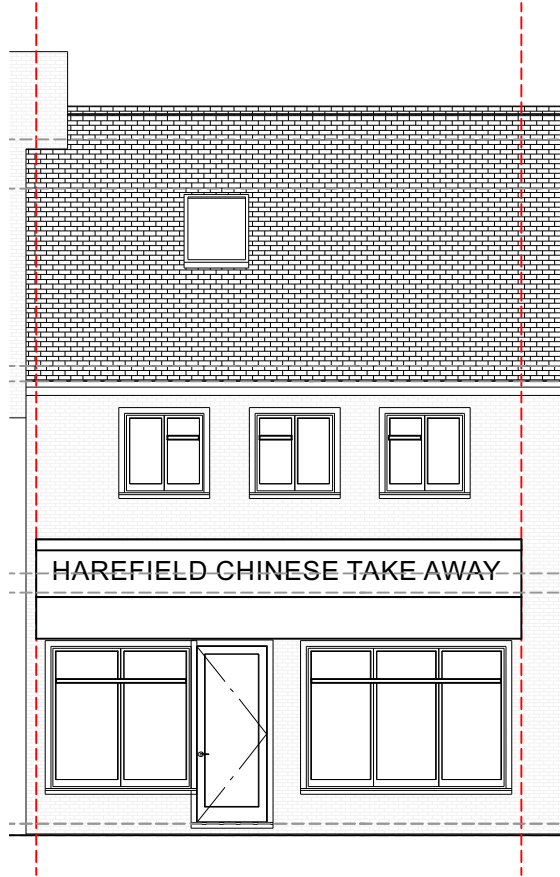


EXISTING FRONT (1:100)




EXISTING SIDE (1:100)

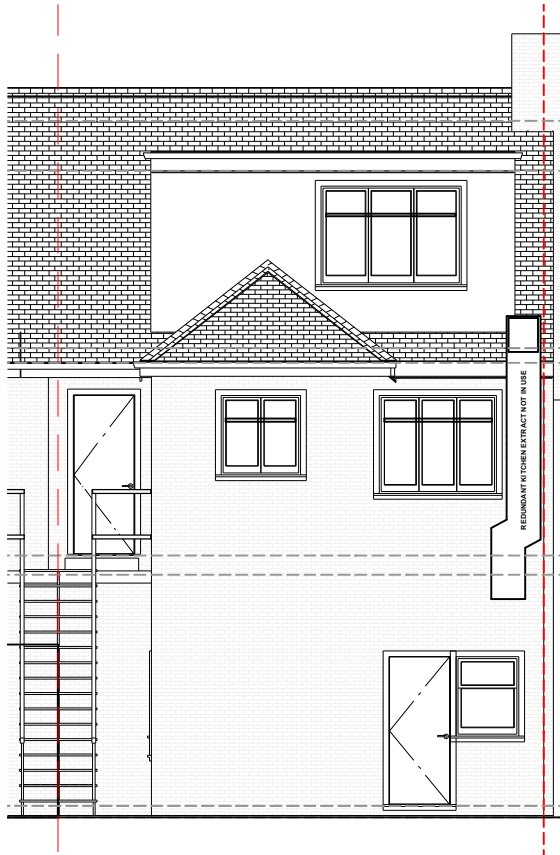

EXISTING REAR (1:100)

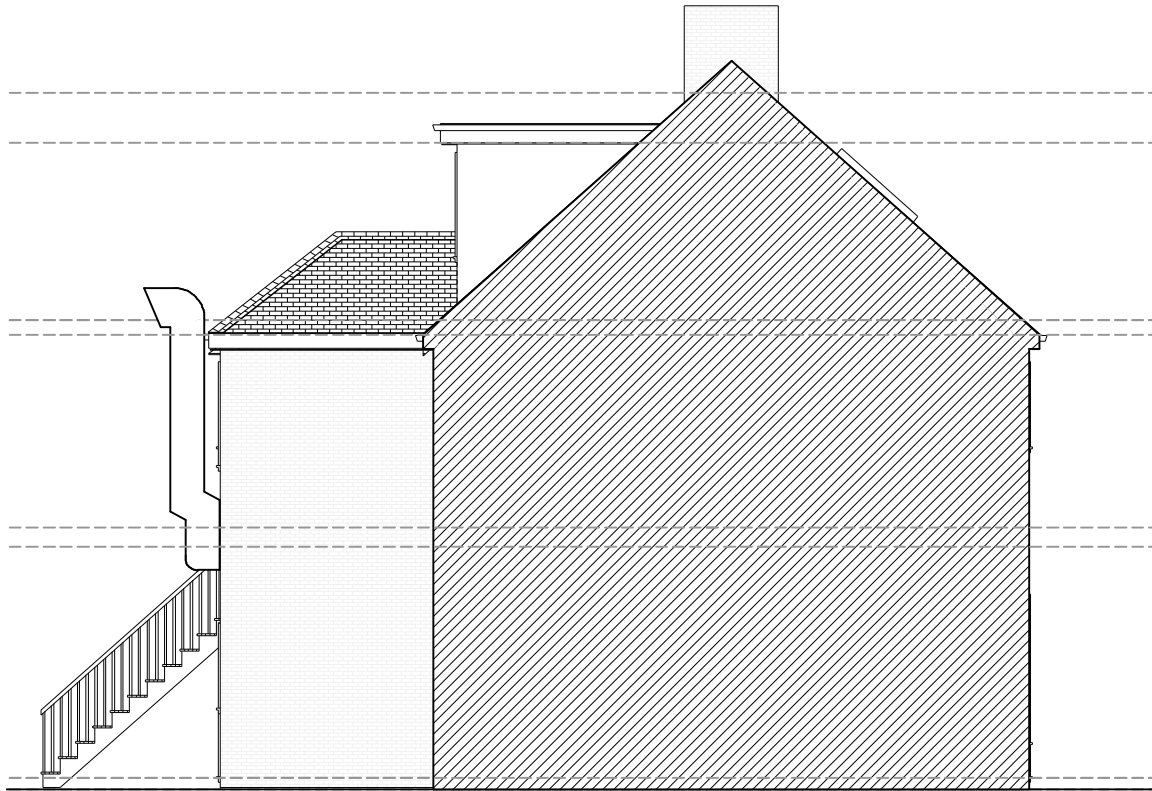

EXISTING SIDE (1:100)

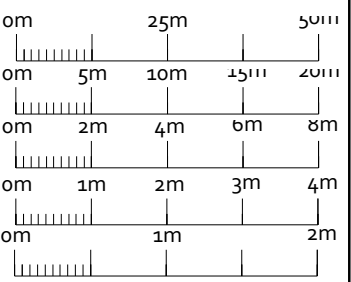

EXISTING

AMENDMENTS	DATE:	REV.
------------	-------	------

Dimensions, area and levels where given are only approximate and subject to site survey. All dimensions are to be checked onsite. Figured dimensions only are to be taken from this drawings. This drawing is to be read in conjunction with all relevant consultants and for specialists drawings / documents and any discrepancy or variations are to be notified to the designer before the affects works commences. This drawing is the intellectual property of SAVOYS PROPERTIES LTD and must not be copied, reproduced, modified or distributed without the author's consent.



Savoys Office, Carter House,
West Drayton, Colham Mill Road,
Middlesex, UB7 7AE
T:020 3488 6740
E:planning@savoysproperties.co.uk


ADDRESS:
7 Moorhall Road, Harefield, Middx, UB9 6PE

CLIENT:
Mr Sanjay Kumar


DRAWING:
PLANNING

EXISTING ELEVATION PLANS


@ISO A3 (297 x 420)		
DRAWN: SC	DRAWING NUMBER	REV.
SCALE: AS SHOWN	2020-FILENAME-3	1.0
DATE: 04/03/2022	SHEET:# 3 / 6	

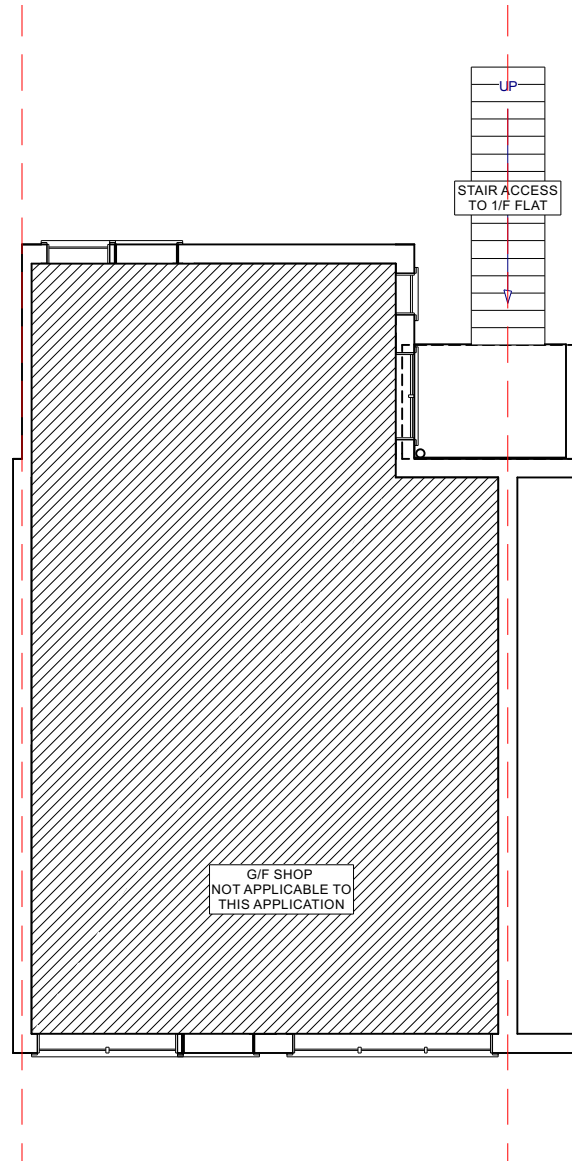


PROPOSED G/F (1:100)
(NO CHANGE)

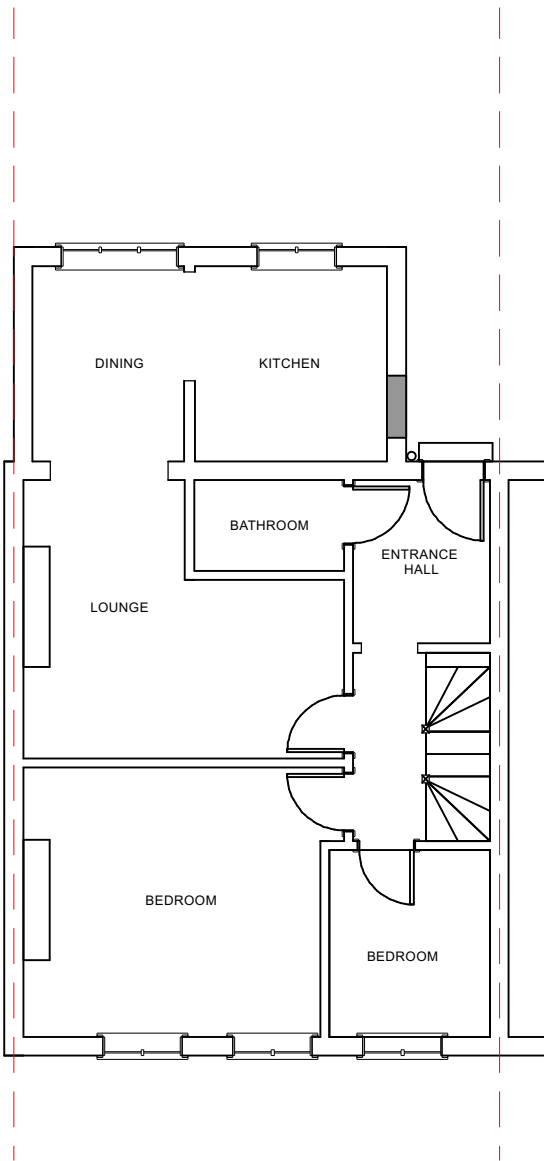

PROPOSED 1/F (1:100)

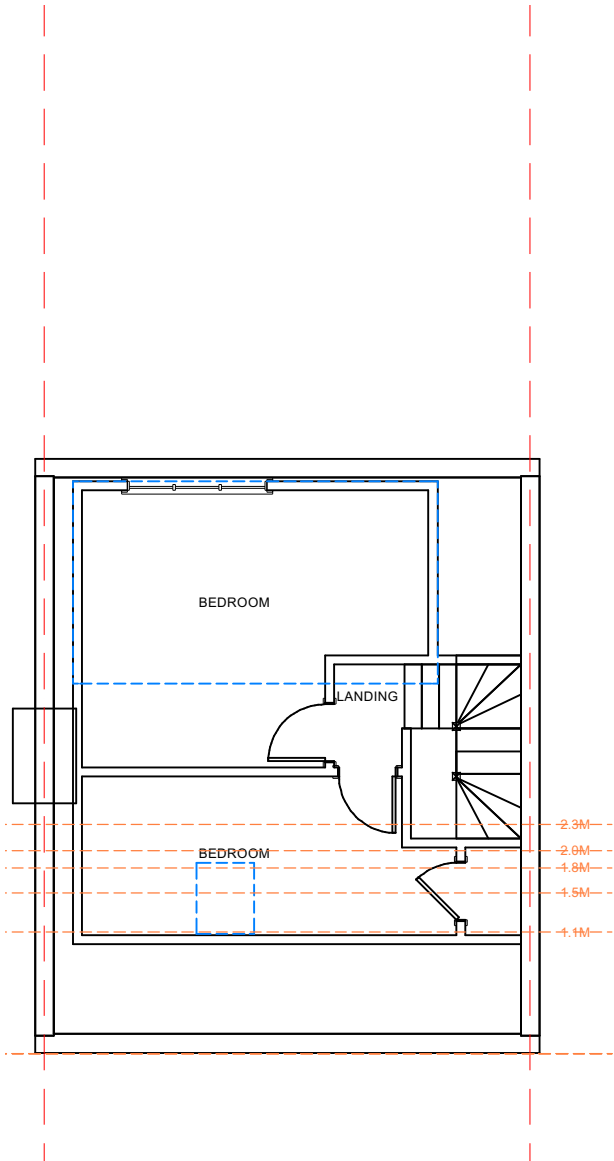

PROPOSED 2/F (1:100)
(NO CHANGE)

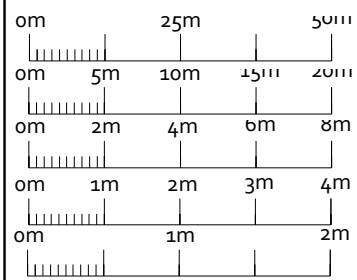

FLAT ENTRANCE
(FP)

APP 3

AMENDMENTS	DATE:	REV.
------------	-------	------

Dimensions, area and levels where given are only approximate and subject to site survey. All dimensions are to be checked onsite. Figured dimensions only are to be taken from this drawings. This drawing is to be read in conjunction with all relevant consultants and for specialists drawings / documents and any discrepancy or variations are to be notified to the designer before the affects works commences. This drawing is the intellectual property of SAVOYS PROPERTIES LTD and must not be copied, reproduced, modified or distributed without the author's consent.




Savoys Office, Carter House,
West Drayton, Colham Mill Road,
Middlesex, UB7 7AE
T:020 3488 6740
E:planning@savoysproperties.co.uk

ADDRESS:
7 Moorhall Road, Harefield, Middx, UB9 6PE

CLIENT:
Mr Sanjay Kumar

DRAWING:
PLANNING
PROPOSAL: Relocation of entrance door and
alteration to first floor rear fenestration


		@ISO A3 (297 x 420)
DRAWN: SC	DRAWING NUMBER	REV.
SCALE: AS SHOWN	2020-FILENAME-4	1.0
DATE: 04/03/2022	SHEET:# 4 / 6	

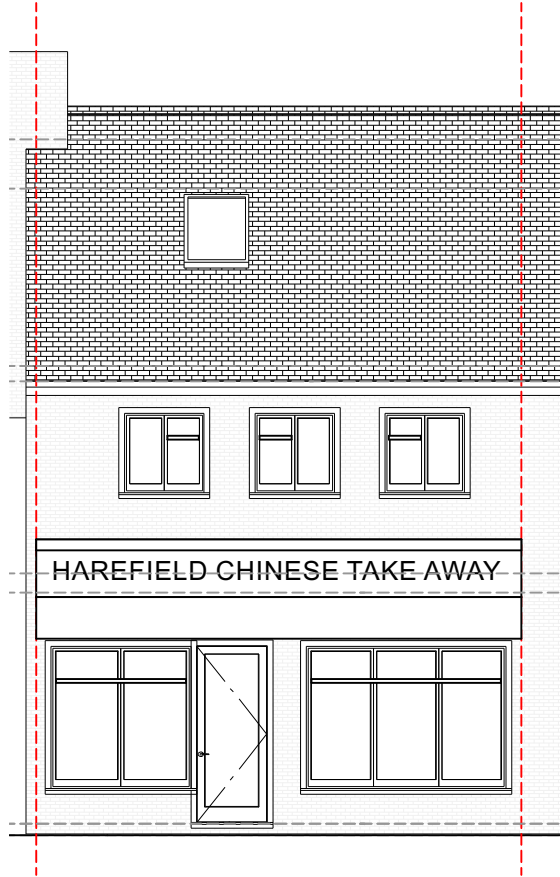


PROPOSED FRONT (1:100)




PROPOSED SIDE (1:100)

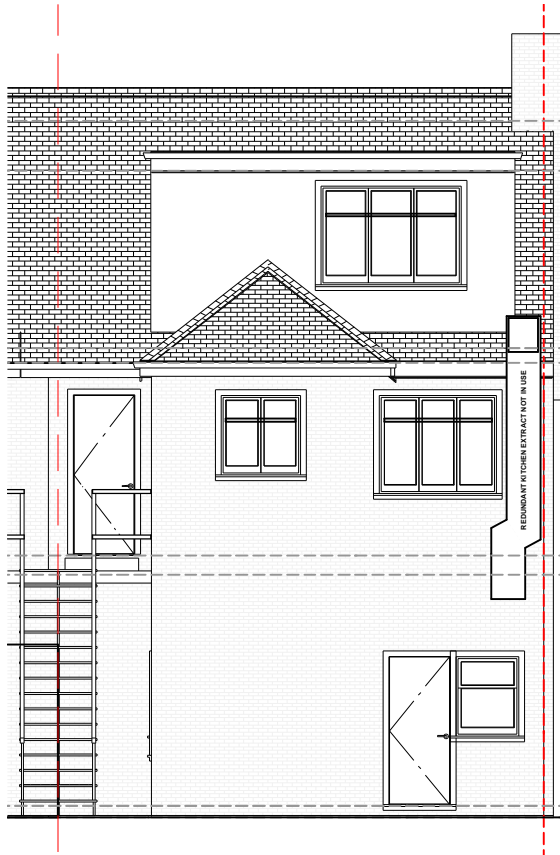

PROPOSED REAR (1:100)

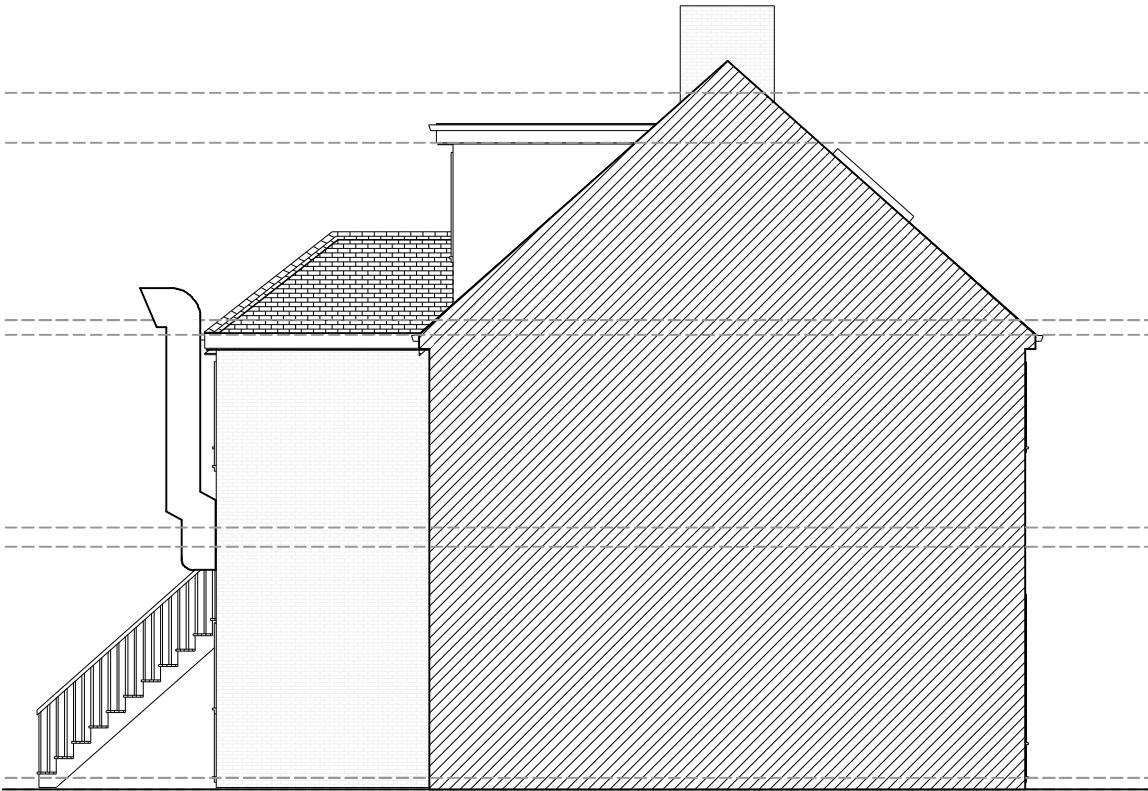

PROPOSED SIDE (1:100)

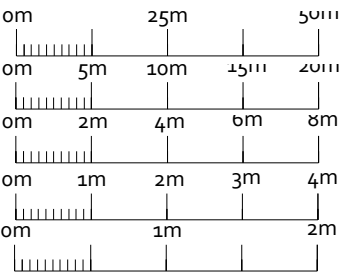

FLAT ENTRANCE
(FP)

APP 3

AMENDMENTS	DATE:	REV.
------------	-------	------

Dimensions, area and levels where given are only approximate and subject to site survey. All dimensions are to be checked onsite. Figured dimensions only are to be taken from this drawings. This drawing is to be read in conjunction with all relevant consultants and for specialists drawings / documents and any discrepancy or variations are to be notified to the designer before the affects works commences. This drawing is the intellectual property of SAVOYS PROPERTIES LTD and must not be copied, reproduced, modified or distributed without the author's consent.




Savoys Office, Carter House,
West Drayton, Colham Mill Road,
Middlesex, UB7 7AE
T:020 3488 6740
E:planning@savoysproperties.co.uk

ADDRESS:
7 Moorhall Road, Harefield, Middx, UB9 6PE


CLIENT:
Mr Sanjay Kumar

DRAWING:
PLANNING
PROPOSAL: Relocation of entrance door and
alteration to first floor rear fenestration


@ISO A3 (297 x 420)		
DRAWN: SC	DRAWING NUMBER	REV.
SCALE: AS SHOWN	2020-FILENAME-5	1.0
DATE: 04/03/2022	SHEET:# 5 / 6	

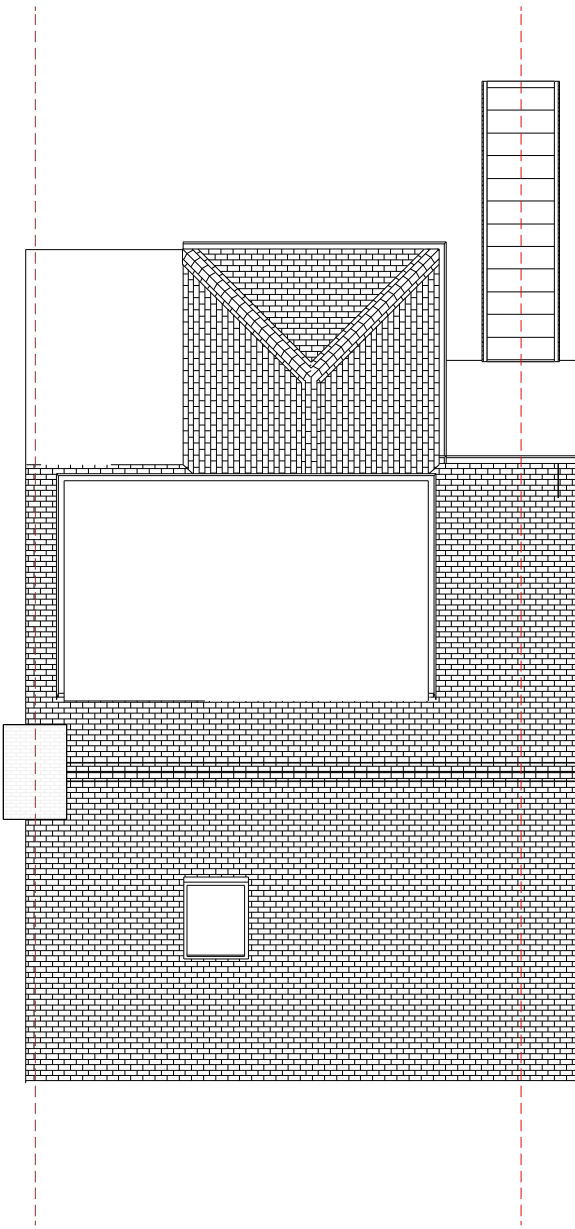

EXISTING ROOF PLAN (1:100)

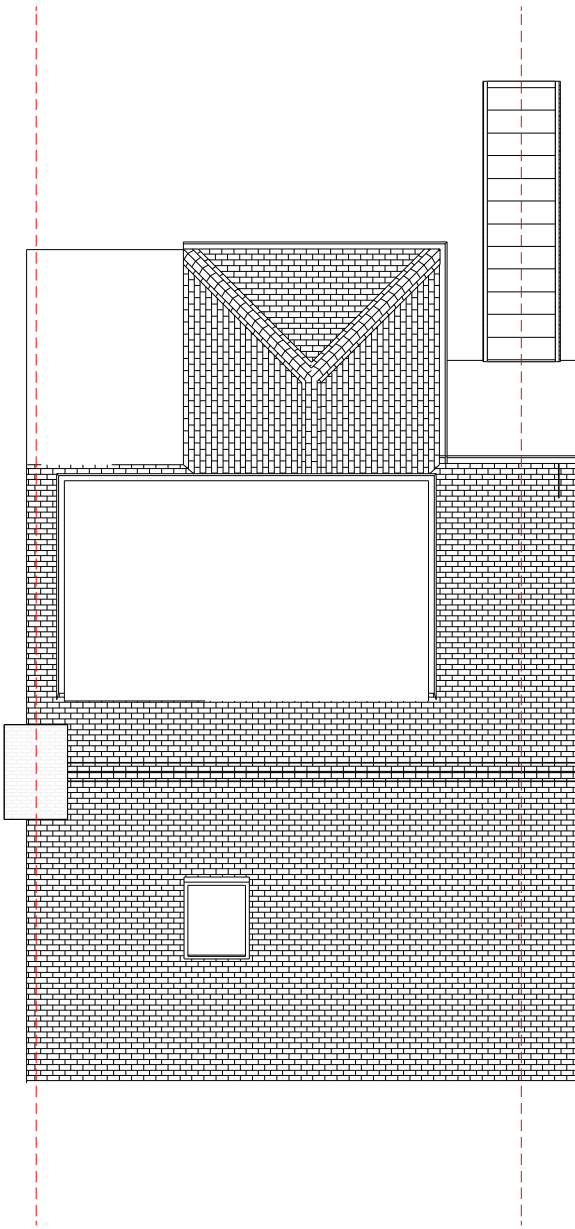

PROPOSED ROOF PLAN (1:100)
(NO CHANGE)

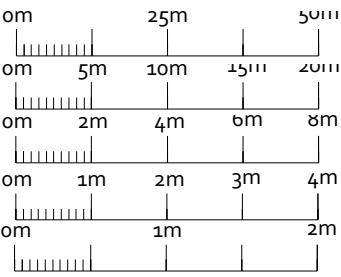

FLAT ENTRANCE
(FP)

APP 1-3

AMENDMENTS	DATE:	REV.
------------	-------	------

Dimensions, area and levels where given are only approximate and subject to site survey. All dimensions are to be checked onsite. Figured dimensions only are to be taken from this drawings. This drawing is to be read in conjunction with all relevant consultants and for specialists drawings / documents and any discrepancy or variations are to be notified to the designer before the affects works commences. This drawing is the intellectual property of SAVOYS PROPERTIES LTD and must not be copied, reproduced, modified or distributed without the author's consent.



Savoys Office, Carter House,
West Drayton, Colham Mill Road,
Middlesex, UB7 7AE
T:020 3488 6740
E:planning@savoysproperties.co.uk

ADDRESS:
7 Moorhall Road, Harefield, Middx, UB9 6PE

CLIENT:
Mr Sanjay Kumar

DRAWING:
PLANNING
PROPOSAL: Relocation of entrance door and
alteration to first floor rear fenestration

@ISO A3 (297 x 420)		
DRAWN: SC	DRAWING NUMBER	REV.
SCALE: AS SHOWN	2020-FILESNAME-6	1.0
DATE: 04/03/2022	SHEET: # 6 / 6	