


EXISTING

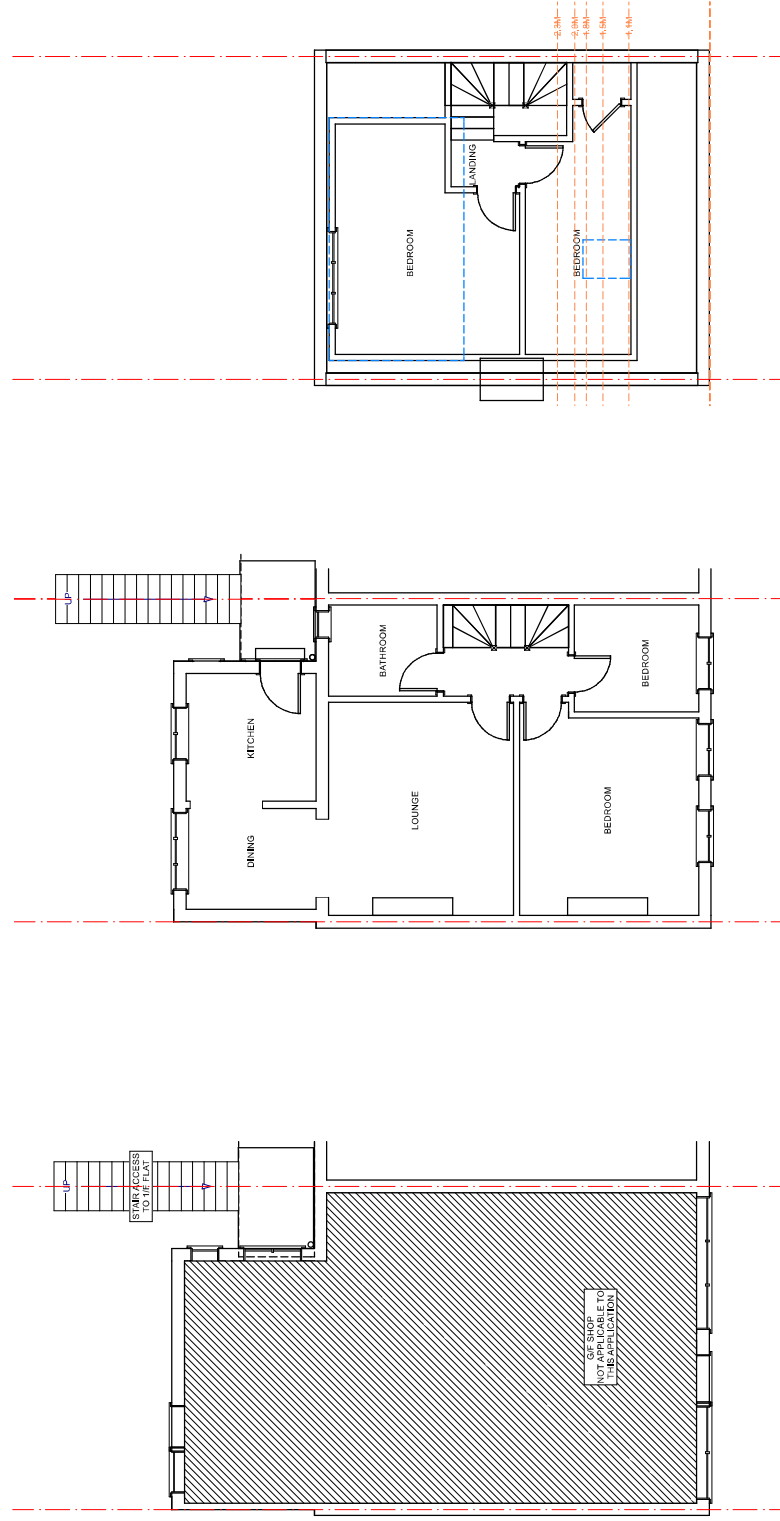

AMENDMENTS	DATE	REV.
This drawing has been prepared in accordance with the current Building Regulations and Planning Regulations. It is intended to be used in conjunction with the other drawings in this set. It is the responsibility of the client to ensure that the drawing is used in accordance with its intended purpose. The drawing is not to be used for any other purpose without the written consent of the architect.		



Savoy's Office, Carter House,
Westminster Road, London, W1A 1AA
T: 020 3488 8740
E: hanning@savoyproperties.co.uk

ADDRESS:	7 Moorhall Road, Harefield, Middx. UB9 6PE
CLIENT:	Mr. Sanjay Kumar
DRAWING:	PLANNING
EXISTING FLOOR PLANS	
DRAWN: SC	DATE: 04/03/2022
DRAWING NUMBER	2200-FILENAME-2
REV.	1/2
@ISO A3 (297 x 420)	
SHEET 2 / 8	

EXISTING G/F (1:100)
[NOT PART OF APPLICATION]

EXISTING 1/F (1:100)

EXISTING 2/F (1:100)