



REVISIONS		No Date-Author-Notes
living-architects copyright reserved		
Do not scale this drawing		
All dimensions to be checked on site		
living-architects		
14 Linen House, 253 Kilburn Lane London W10 4BQ Tel. 020 8962 6660 Fax. 020 8962 6661 surname@living-architects.com		
PROJECT	WEIR HOUSE RIVERSIDE WAY, UXBRIDGE, UB8 2YF	
SHEET TITLE	PROPOSED GROUND FLOOR PLAN	
SCALE	1:100 @A1 1:200 @A3	
DATE	17-12-2019	
DRAWN BY	MB	REVIEWED BY MB
CAD or BIM FILE NAME	2008-BIM-Plans & Elevations.vwx	
DESCRIPTION / STATUS	Issuing / Approved	
AUTHORITY SHEET NO.	(If more than one type Number) (If using architect's standard)	
1008-OD02		
Project ID (Organizational Number) - Firm Logo (Optional) - Drawing Title		
REVISION: P12 AD 1 (as per contract at introduction of P1122 compliance) P12 CAD 1 (revised as per contract at introduction of P1122 compliance)		



REVISIONS	No-Date-Author-Notes
living-architects copyright reserved	
Do not scale this drawing	
All dimensions to be checked on site	

living-architects
14 Linen House, 253 Kilburn Lane
London W10 4BQ
Tel. 020 8962 6660
Fax. 020 8962 6661
surname@living-architects.com

PROJECT WEIR HOUSE
RIVERSIDE WAY,
UXBRIDGE, UB8 2YF

SHEET TITLE		PROPOSED 1,2,3 FLOOR PLANS	
SCALE		1:100@A1 1:200@A3	
DATE		17-12-2019	
DRAWN BY		REVIEWED BY	
MB		MB	
CAD or BIM FILE NAME		1008-BIM-Plans & Elevations.vwx	
SUITABILITY / STATUS		Planning application	


DRAWING SHEET NO. Project ID-Type-Number (if living-architects standard)
1008-OD03

Project ID, Originator, Volume, Issue, Type, Page Number, of B51192 compliance


REVISION

p1,p2 etc = pre-contract or preliminary (B51192 compliant)

c1,c2 etc = post contract (B51192 compliant)

 


REVISIONS No Date/Author/Notes	
living-architects copyright reserved	
Do not scale this drawing	
All dimensions to be checked on site	
living-architects 14 Linen House, 253 Kilburn Lane London W10 4BQ Tel. 020 8962 6660 Fax. 020 8962 6661 susanne@living-architects.com	
PROJECT	WEIR HOUSE RIVERSIDE WAY, UXBRIDGE, UB8 2YF
Elevation EAST	
SHEET TITLE	
SCALE DATE 1:100@A1 1:200@A3 21-10-2020	
DRAWN BY	MB
CAD or BIM FILE NAME	1008-BIM-Plans.vwx
SUITABILITY / STATUS	Planning Application
DRAWING SHEET NO. Project ID-type-number (if living-architects standard)	
1008-0D-1010 Project ID-Origination Number/Line Type/Reel Number IFB2012-CDP10	
REVISION 1. If a revision is made, please refer to drawing 1008-0D-1010 (unmarked)	

 


REVISIONS	No Date-Author-Notes
living-architects copyright reserved	
Do not scale this drawing	
All dimensions to be checked on site	
living-architects 14 Linen House, 253 Kilburn Lane London W10 4BQ Tel. 020 8962 6660 Fax. 020 8962 6661 surname@living-architects.com	
PROJECT	WEIR HOUSE RIVERSIDE WAY UXBRIDGE, UB8 2YF
Elevation SOUTH	
SHEET TITLE	
SCALE	1:100@A1 1:200@A3
DATE	21-10-2011
DRAWN BY	MB
REVIEWED BY	MB
CAD or BIM FILE NAME	1008-BIM-Plans.vwx
SUITABILITY / STATUS	Planning Application
DRAWING SHEET NO. Project ID: 1008-0011 (drawing sheet) 1008-0011 1008-0011 (complete)	
Project ID: Original Values Level Type: Road ID: 1008-0011	
REVISION	(1) 21-10-2011 completed at 10:00am, MB110 (completed) (1) 21-10-2011 completed at 10:00am, MB110 (completed) A.L.C. (A.L.C. completed on 01-10-2011)

A diagram showing a building footprint (shaded gray) within a larger area (shaded light green). The building footprint is irregular, with a dashed line indicating a specific section. Surrounding the building are several access points labeled with numbers and letters: 2A, 2B, 3A, 3B, 4A, 4B, 1A, 1B, and X. The labels are arranged around the building, with 2A and 2B at the bottom, 3A and 3B on the left, 4A and 4B at the top, and 1A and 1B on the right. The 'X' labels are positioned near the top-left and top-right corners of the building footprint.

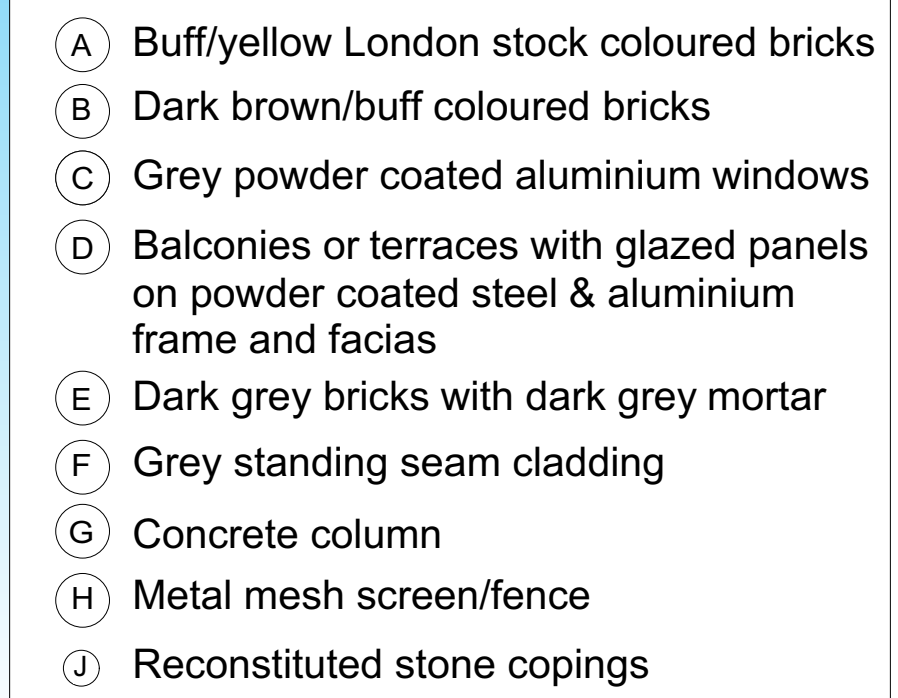

3A. WEST ELEVATION (BUILDING ONLY)

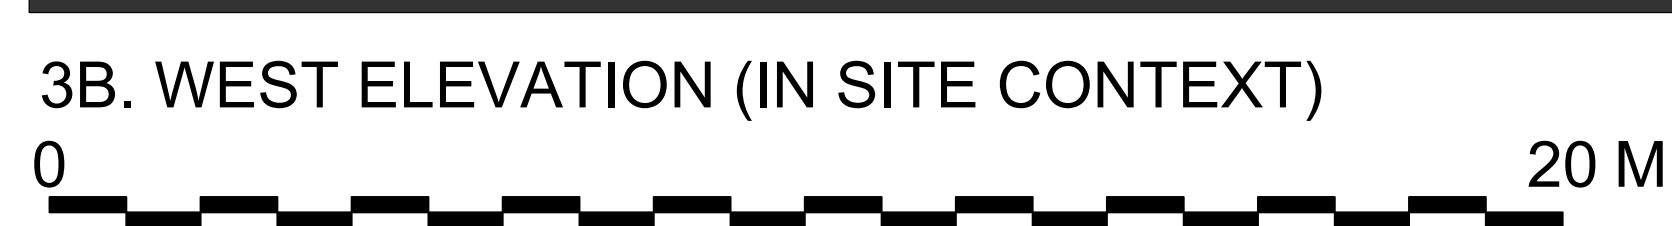

3B. WEST ELEVATION (IN SITE CONTEXT)

living-architects copyright reserved

Do not scale this drawing

[illegible]

living-architects
14 Linen House, 253 Kilburn Lane
London W10 4BQ
Tel. 020 8962 6660
Fax. 020 8962 6661
surname@living-architects.com

PROJECT WEIR HOUSE
RIVERSIDE WAY,
UXBRIDGE, UB8 2YF

SHEET TITLE

Elevation WEST

SCALE 1:100@A1 1:200@A3

DATE		21-01-2020	
DRAWN BY		REVIEWED BY	
MB		MB	

CAD or BIM	
FILE NAME	1008-BIM-Plans.vwx
SUITABILITY / STATUS	Planning Application


DRAWING SHEET NO. Project ID-Type-Number (if living-architects standard)
1008-OD12

REVISION

j1,j2 etc = pre-contract or preliminary (BS1192 compliant) -

c1,c2 etc = post contract (BS1192 compliant)

A, B, etc = LA standard (on older projects)

 


An architectural elevation rendering of a modern multi-story building. The building features a mix of materials, including light-colored brick and dark grey panels. It has several large, rectangular windows and balconies with glass railings. The building is surrounded by landscaping, including large green trees and smaller shrubs. In the foreground, there are stylized figures of people walking and a person on a bicycle. The building is situated near a body of water, which is labeled "River Colne" in the bottom right corner. The sky is a clear, light blue.



- (A) Buff/yellow London stock coloured bricks
- (B) Dark brown/buff coloured bricks
- (C) Grey powder coated aluminium windows
- (D) Balconies or terraces with glazed panels on powder coated steel & aluminium frame and facias
- (E) Dark grey bricks with dark grey mortar
- (F) Grey standing seam cladding
- (G) Concrete column
- (H) Metal mesh screen/fence
- (J) Reconstituted stone copings

0 20 M

UNUSUAL HEALTH & SAFETY RISKS
IDENTIFIED DURING DESIGN
Add notes if applicable

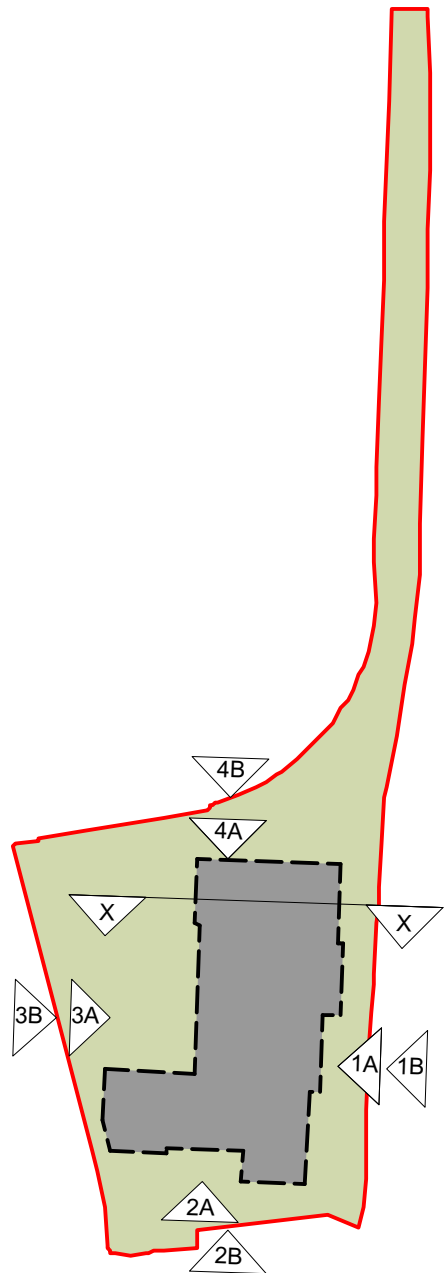

Key Plan
showing elevations
& section

REVISIONS No Date/Author/Notes

living-architects copyright reserved

Do not scale this drawing

All dimensions to be checked on site

living-architects
14 Linen House, 253 Kilburn Lane
London W10 4BQ
Tel. 020 8962 6660
Fax. 020 8962 6661
surname@living-architects.com

PROJECT WEIR HOUSE
RIVERSIDE WAY,
UXBRIDGE, UB8 2YF

SHEET TITLE SECTION X-X

SCALE 1:100@A1 1:200@A3

DATE 24-01-2020

DRAWN BY MB REVIEWED BY MB

CAD or BIM FILE NAME 1008-BIM-Plans & Elevations.vwx

SUITABILITY/STATUS Planning Application

DRAWING SHEET NO. Project ID: 1008-OD14
1008-OD14

REVISION
1:100@A1 (not correct) or preliminary (B51102 compliant)
1:200@A3 (not correct) or preliminary (B51102 compliant)
A, B, etc. - CA standard (on other projects)