




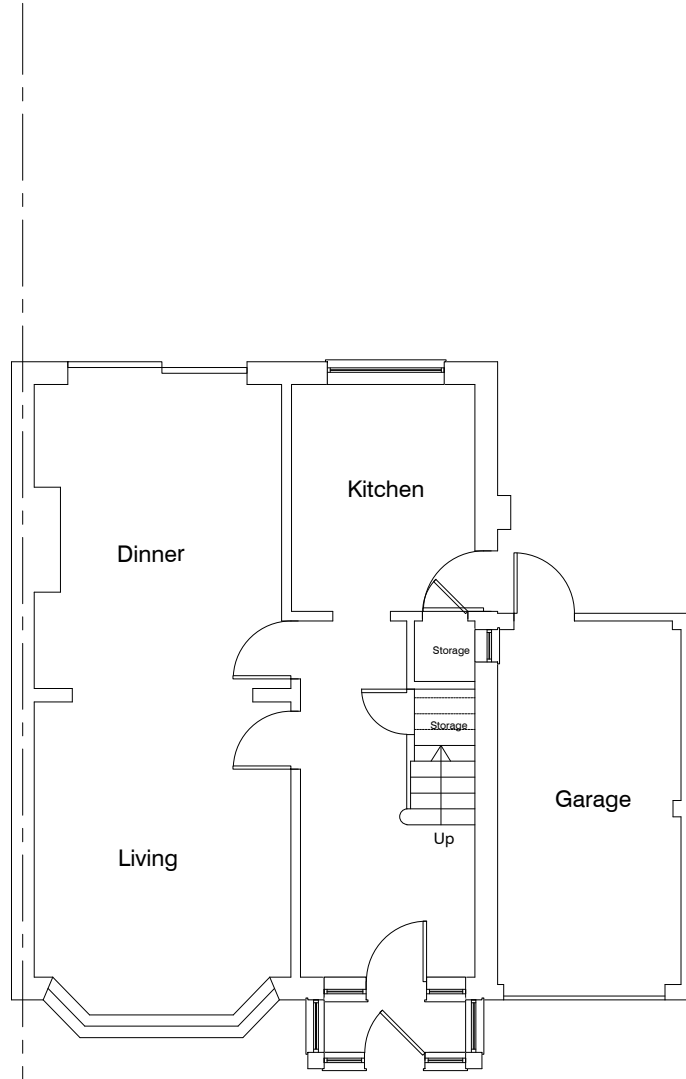


EXISTING GROUND FLOOR PLAN
1:100

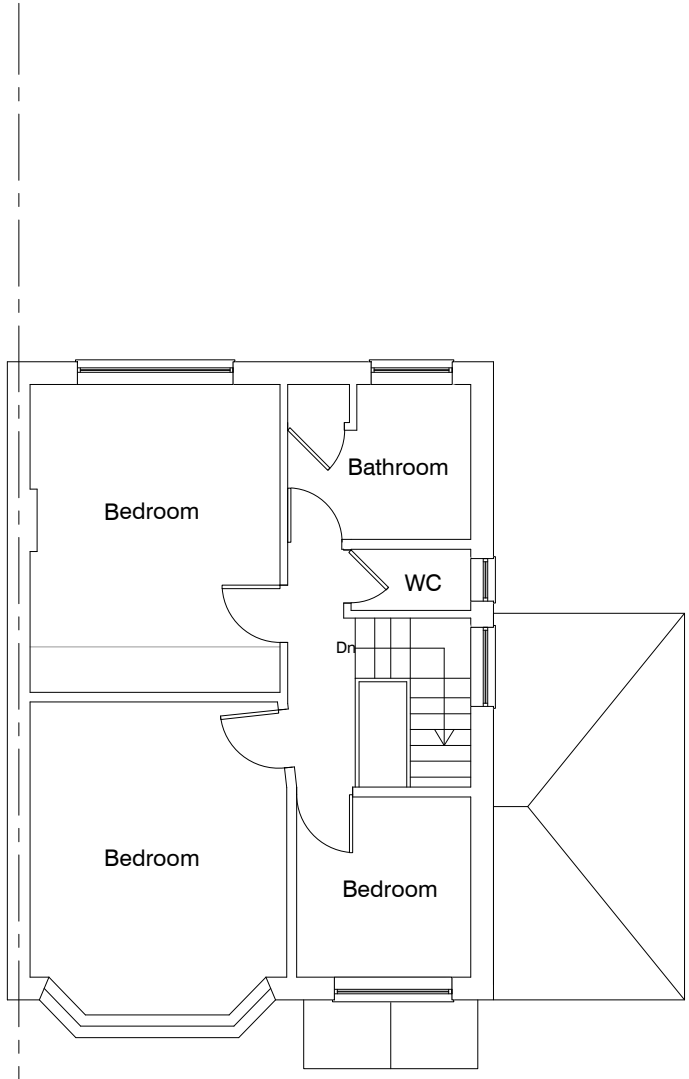


EXISTING FIRST FLOOR PLAN
1:100

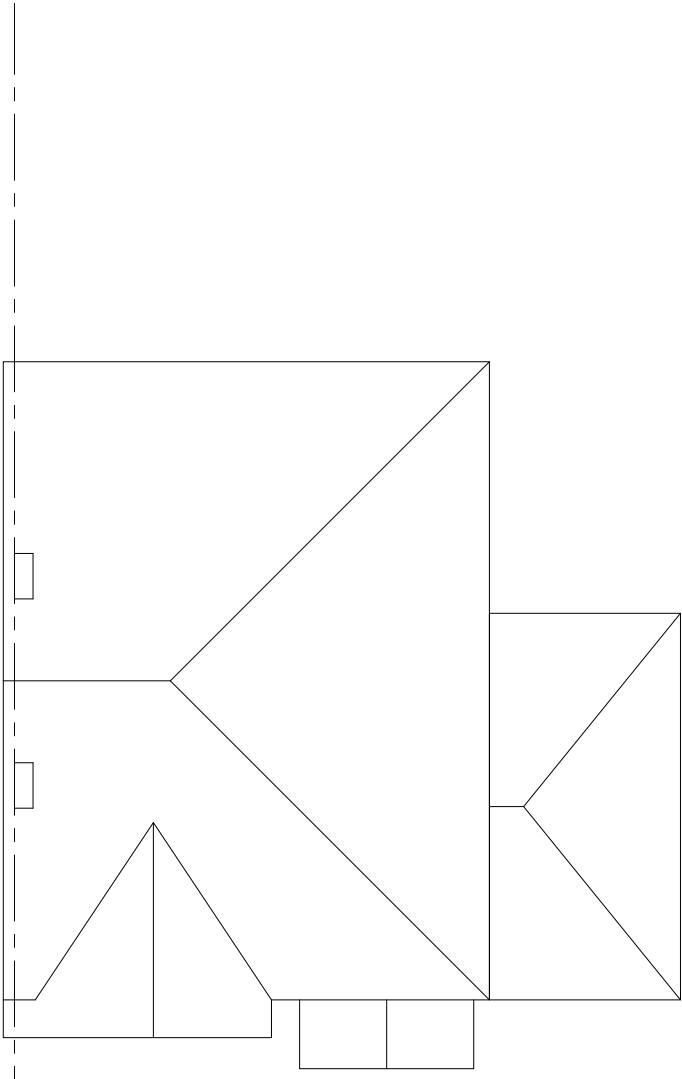


EXISTING ROOF PLAN
1:100

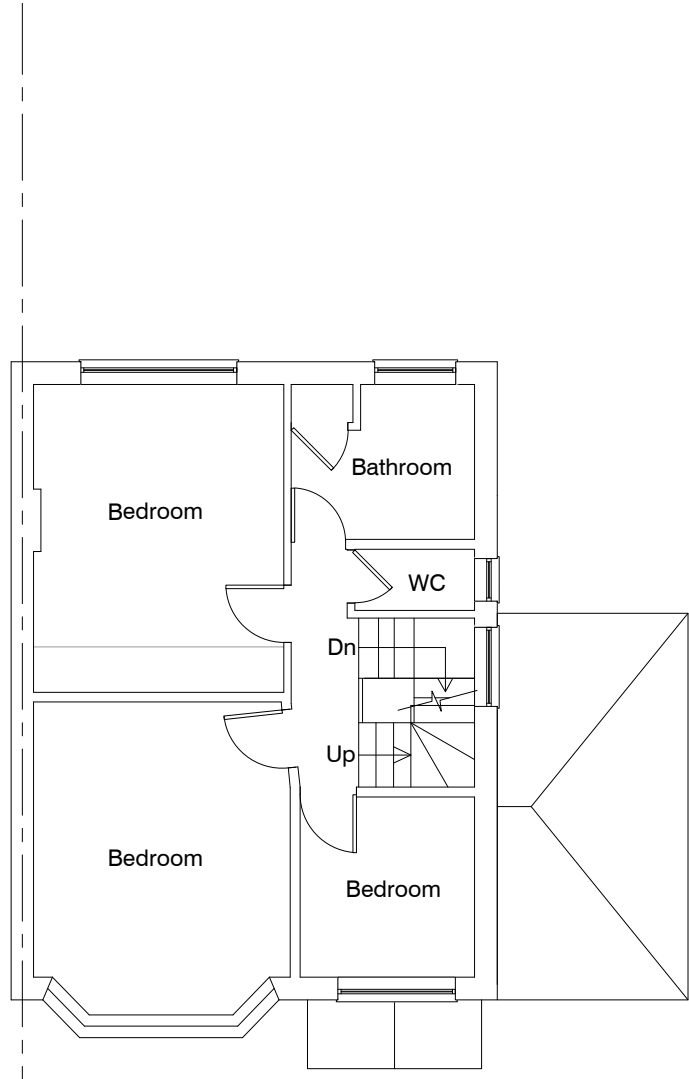


PROPOSED FIRST FLOOR PLAN
1:100

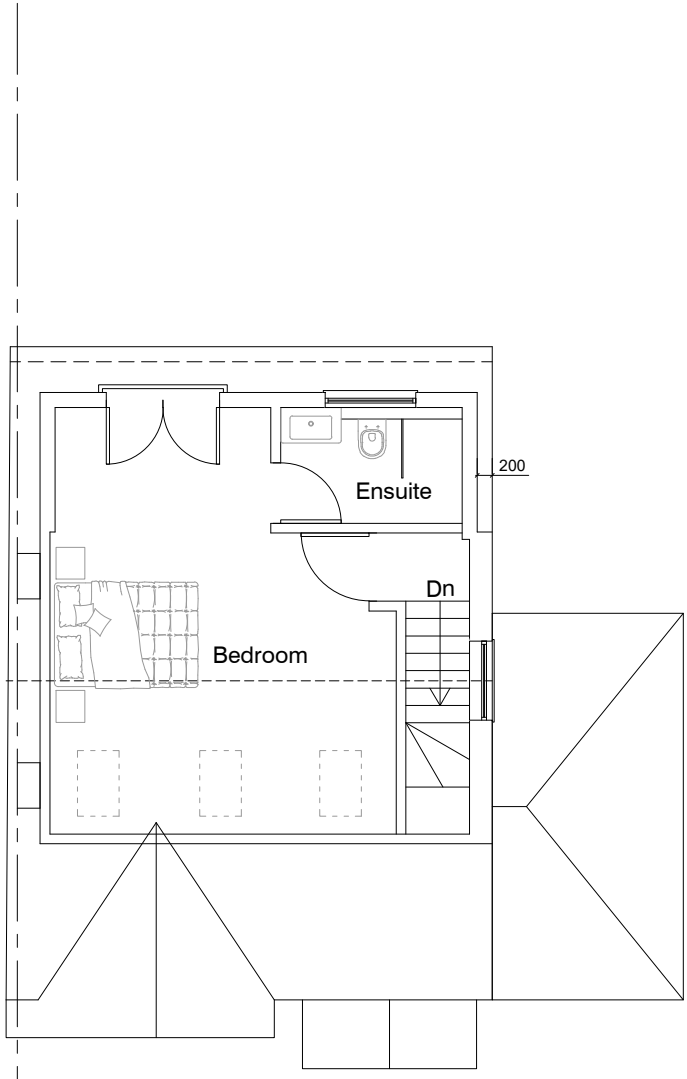


PROPOSED LOFT PLAN
1:100

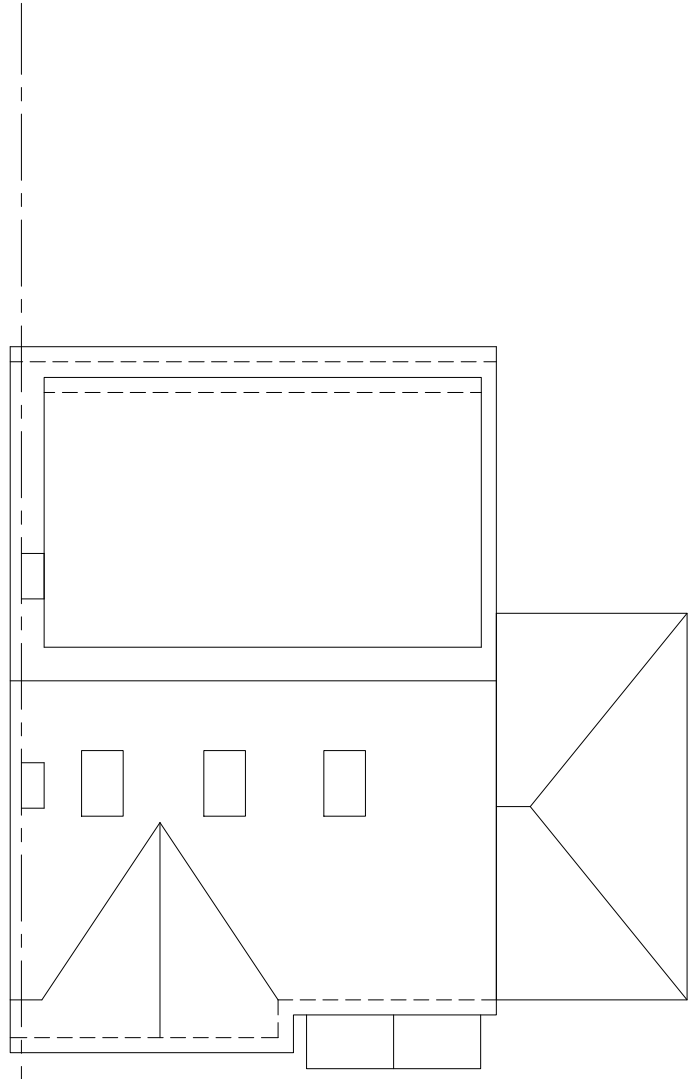

PROPOSED ROOF PLAN
1:100

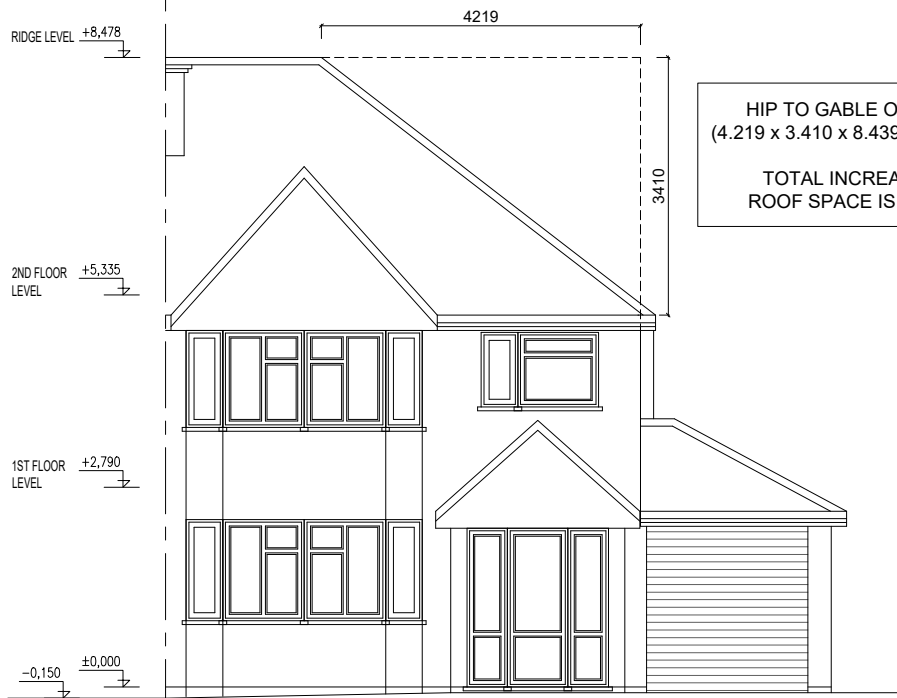


EXISTING FRONT ELEVATION
1:100

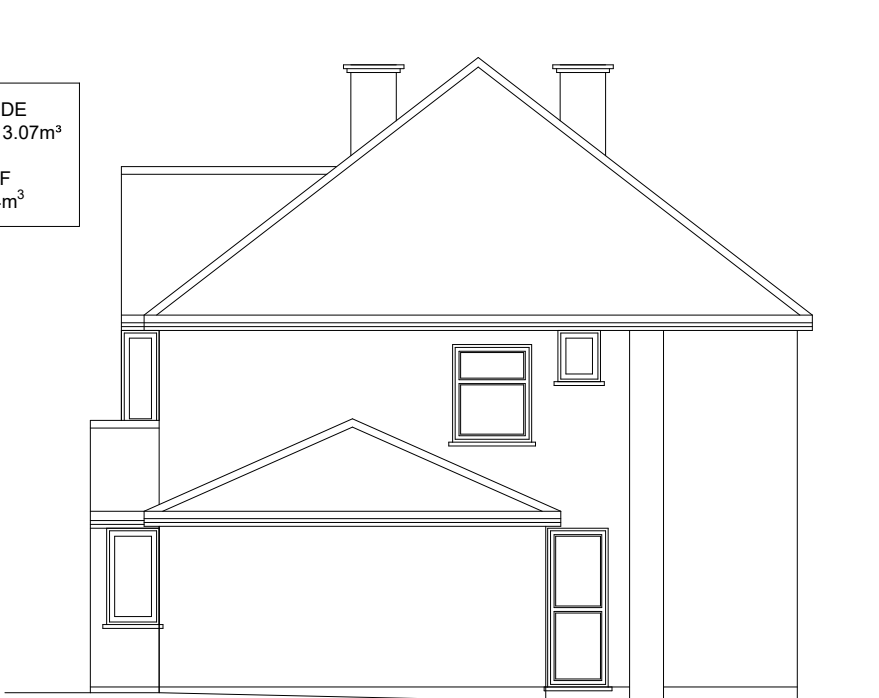

EXISTING SIDE ELEVATION
1:100




EXISTING REAR ELEVATION
1:100

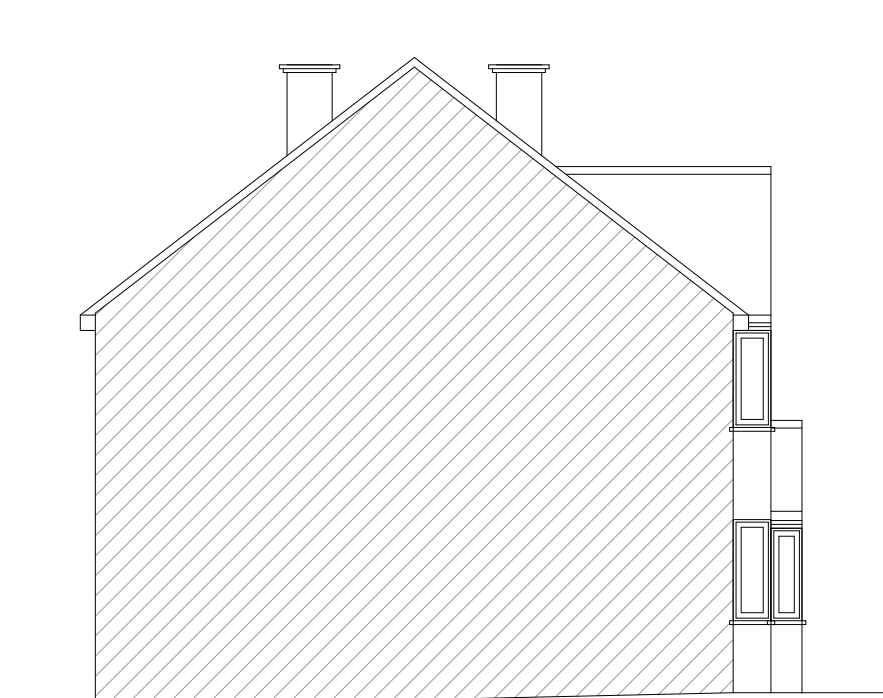

EXISTING SIDE ELEVATION
1:100




PROPOSED FRONT ELEVATION
1:100

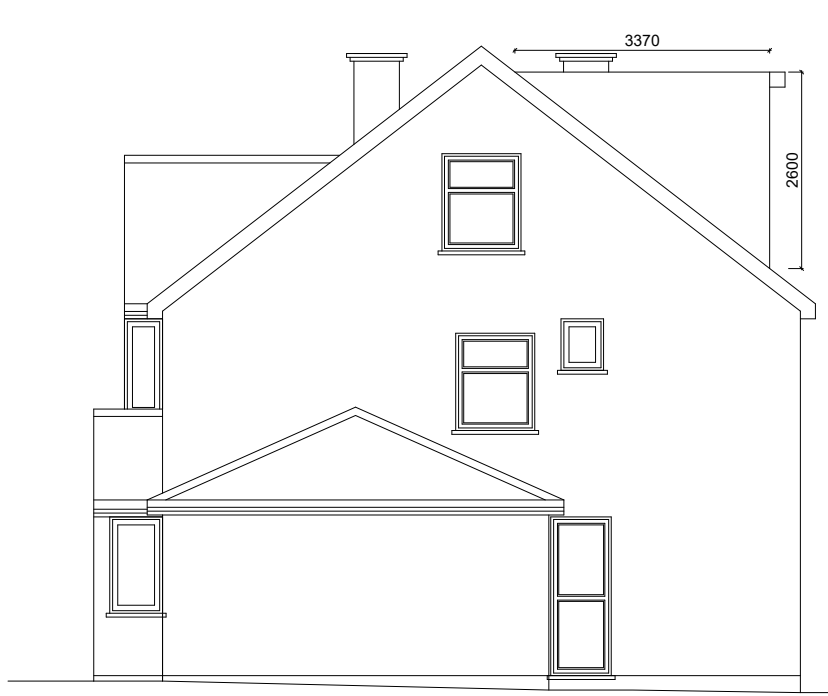

PROPOSED SIDE ELEVATION
1:100




PROPOSED REAR ELEVATION
1:100

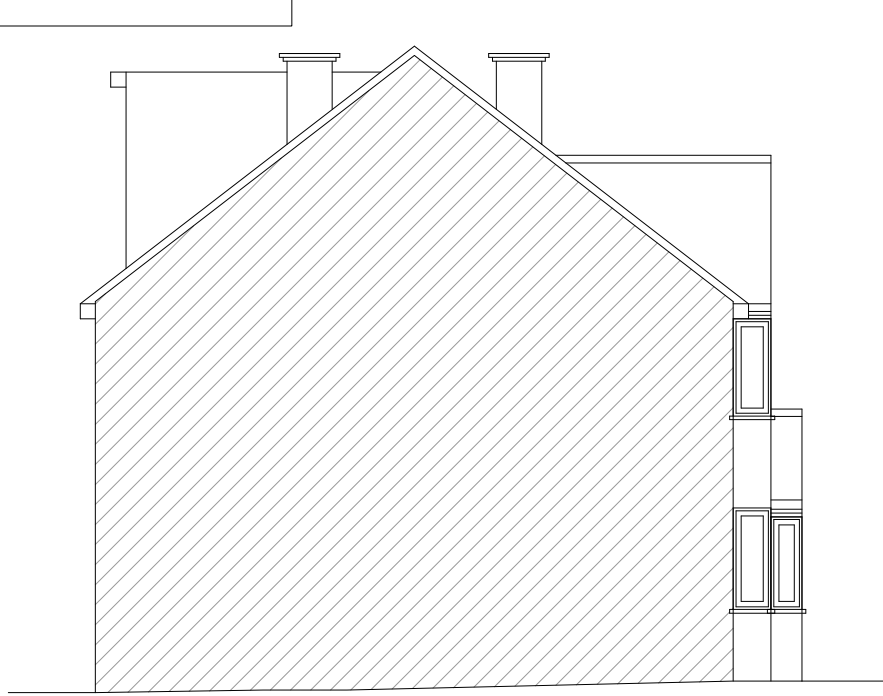

PROPOSED SIDE ELEVATION
1:100



SITE PLAN
1:500

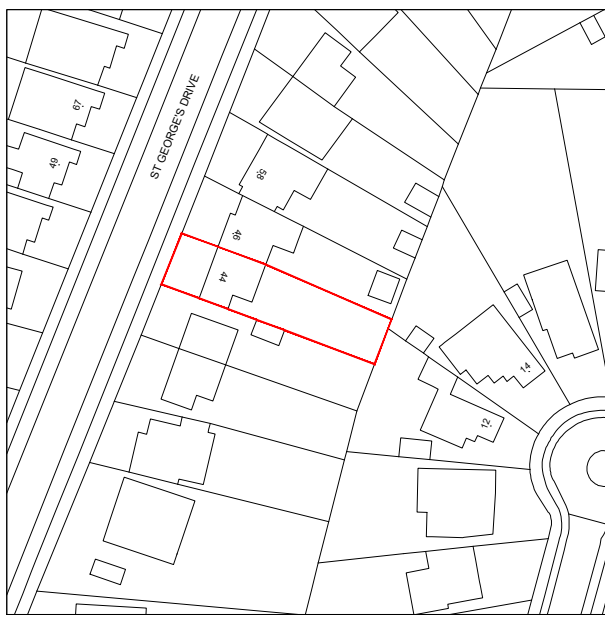

LOCATION PLAN
1:1250

TOTAL INCREASE OF DORMER IS 25.33m³
TOTAL INCREASE OF ROOF SPACE IS 21.57m³
TOTAL INCREASE OF DORMER AND ROOF 46.9m³

Consilio

Unit 17 and 18, 54a Cowley Mill Rd,
Uxbridge UB8 2FX

TEL:
01494932288
02039580151

EMAIL:
info@consiliotownplanning.co.uk



DISCLAIMER:

THESE ARE THE PLANNING DRAWINGS
AND SHOULD NOT BE USED FOR
STRUCTURAL CALCULATIONS OR ANY
ENGINEERING PURPOSE.

IMPORTANT NOTE:ALL

1. ALL GUTTERS, FOUNDATIONS
AND DOWN PIPES TO REMAIN
WITHIN THE BOUNDARY LINES
OF THE SUBJECT PROPERTY.
2. ALL PLANS ARE SUBJECT TO
FULL PLANS APPROVAL BY
BUILDING CONTROL, NOT
BUILDING NOTICE.

REVISION

DESCRIPTION

DATE

DESCRIPTION:

CONVERSION OF LOFT TO
HABITABLE ACCOMMODATION
INCORPORATING REAR DORMER

CLIENT / JOB ADDRESS:

MR & MRS HARMEET MINHAS
44 ST GEORGE'S DRIVE
ICKENHAM
UB10 8HP

DRAWING TITLE PLANNING APPLICATION

SCALE 1:100, 1:500 & 1:1250 @ A1 STATUS PA

DATE 08/03/2021 CHECKED HM

JOB.NO. 44-20-01 DRAWN SG

DWG.NO. PA-01 REVISION

THIS DRAWING IS SUBJECT TO COPYRIGHT DO NOT REPRODUCE THIS DRAWING WITHOUT PRIOR PERMISSION FROM CONSILIO