


WEST ELEVATION

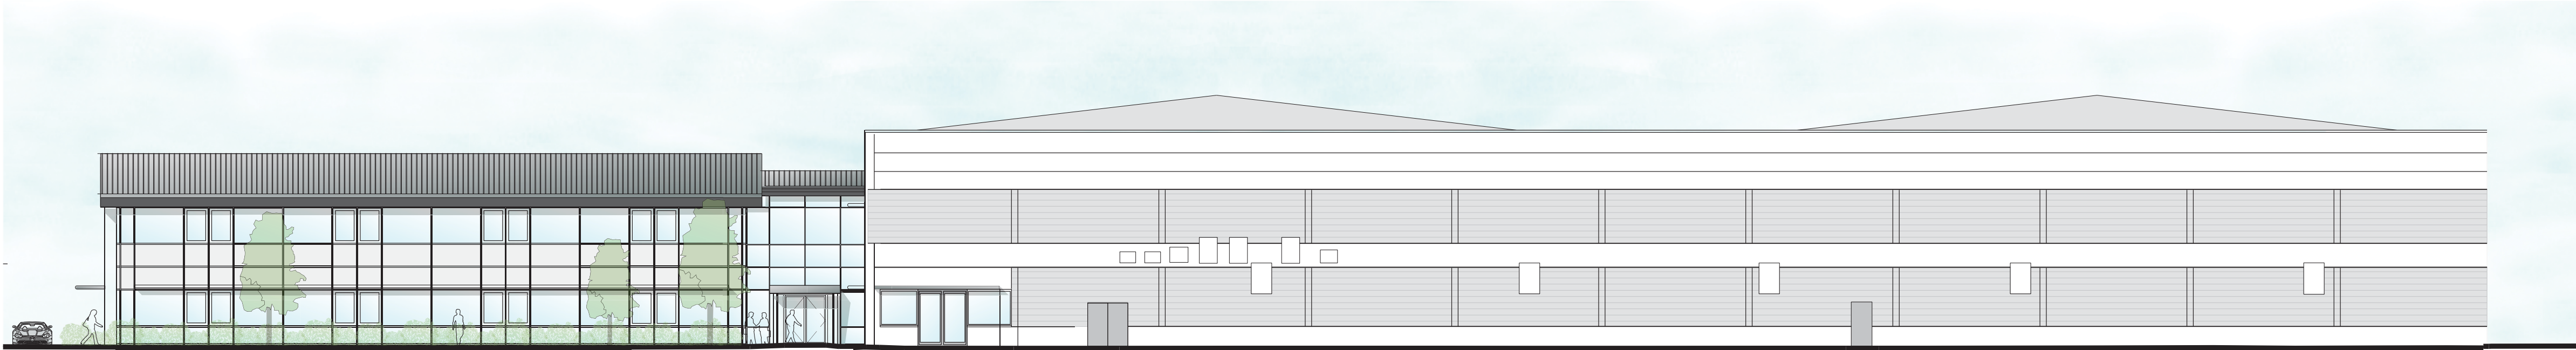

SOUTH ELEVATION



EAST ELEVATION



NORTH ELEVATION

A	Elevation updated to suit survey	ct	09/09/16
Rev	Description	Chkd	Date


Peer House
8 -14 Verulam Street
London WC1X 8LZ
tel +44(0)20 7400 2120
enquiries@cornisharchitects.com
www.cornisharchitects.com

cornisharchitects

Project
FLORENCE WAY, UXBRIDGE

Drg Title
EXISTING ELEVATIONS

Status
PLANNING

 

Scale
1:200 @ A1

Date
26.05.2016

Drg No
16003 / TP / 010

Rev
A