

KEY


- ①
- New grey aluminium infil panels
- ②
- New grey fascia to existing lobby roof



WEST ELEVATION



SOUTH ELEVATION

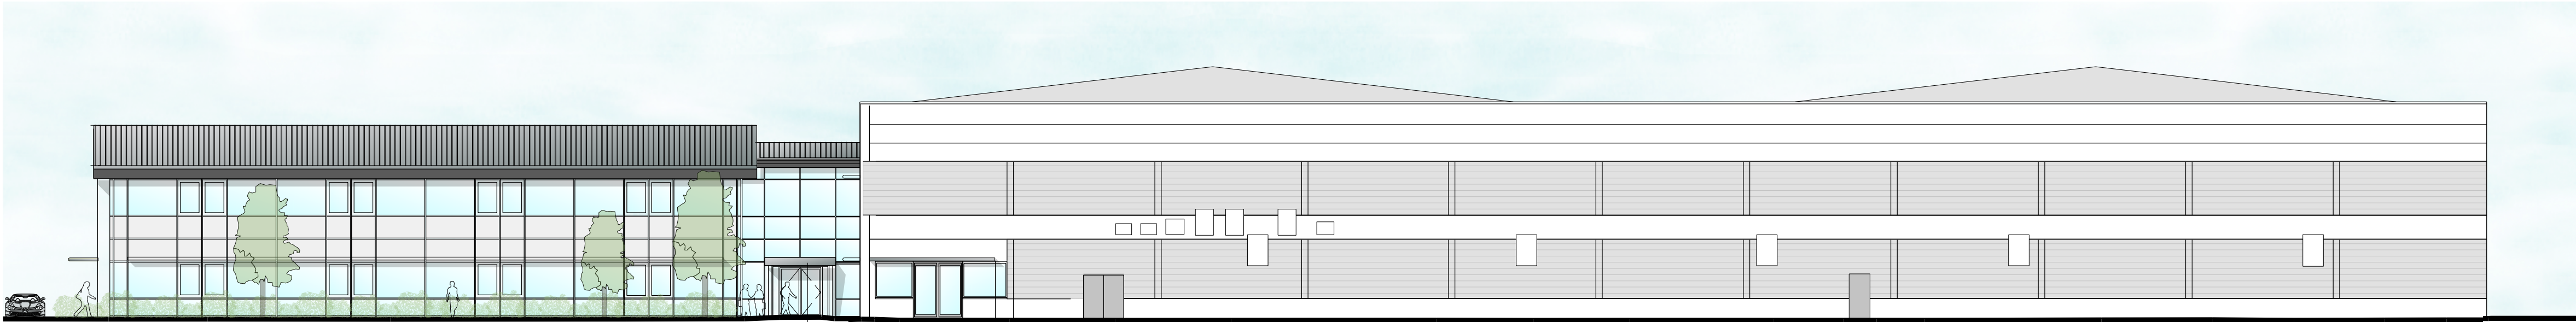

EAST ELEVATION



NORTH ELEVATION

A	Elevation updated to suit survey	ct	09/09/16
Rev	Description	Chkd	Date

Peer House
8 -14 Verulam Street
London WC1X 8LZ
tel +44(0)20 7400 2120
enquiries@cornisharchitects.com
www.cornisharchitects.com

cornisharchitects

Project

FLORENCE WAY, UXBRIDGE

Drg Title

PROPOSED ELEVATIONS

Status

PLANNING

0 10 m

Scale

1:200 @ A1

Date

26.05.2016

Drg No

16003 / TP / 011

Rev

A