


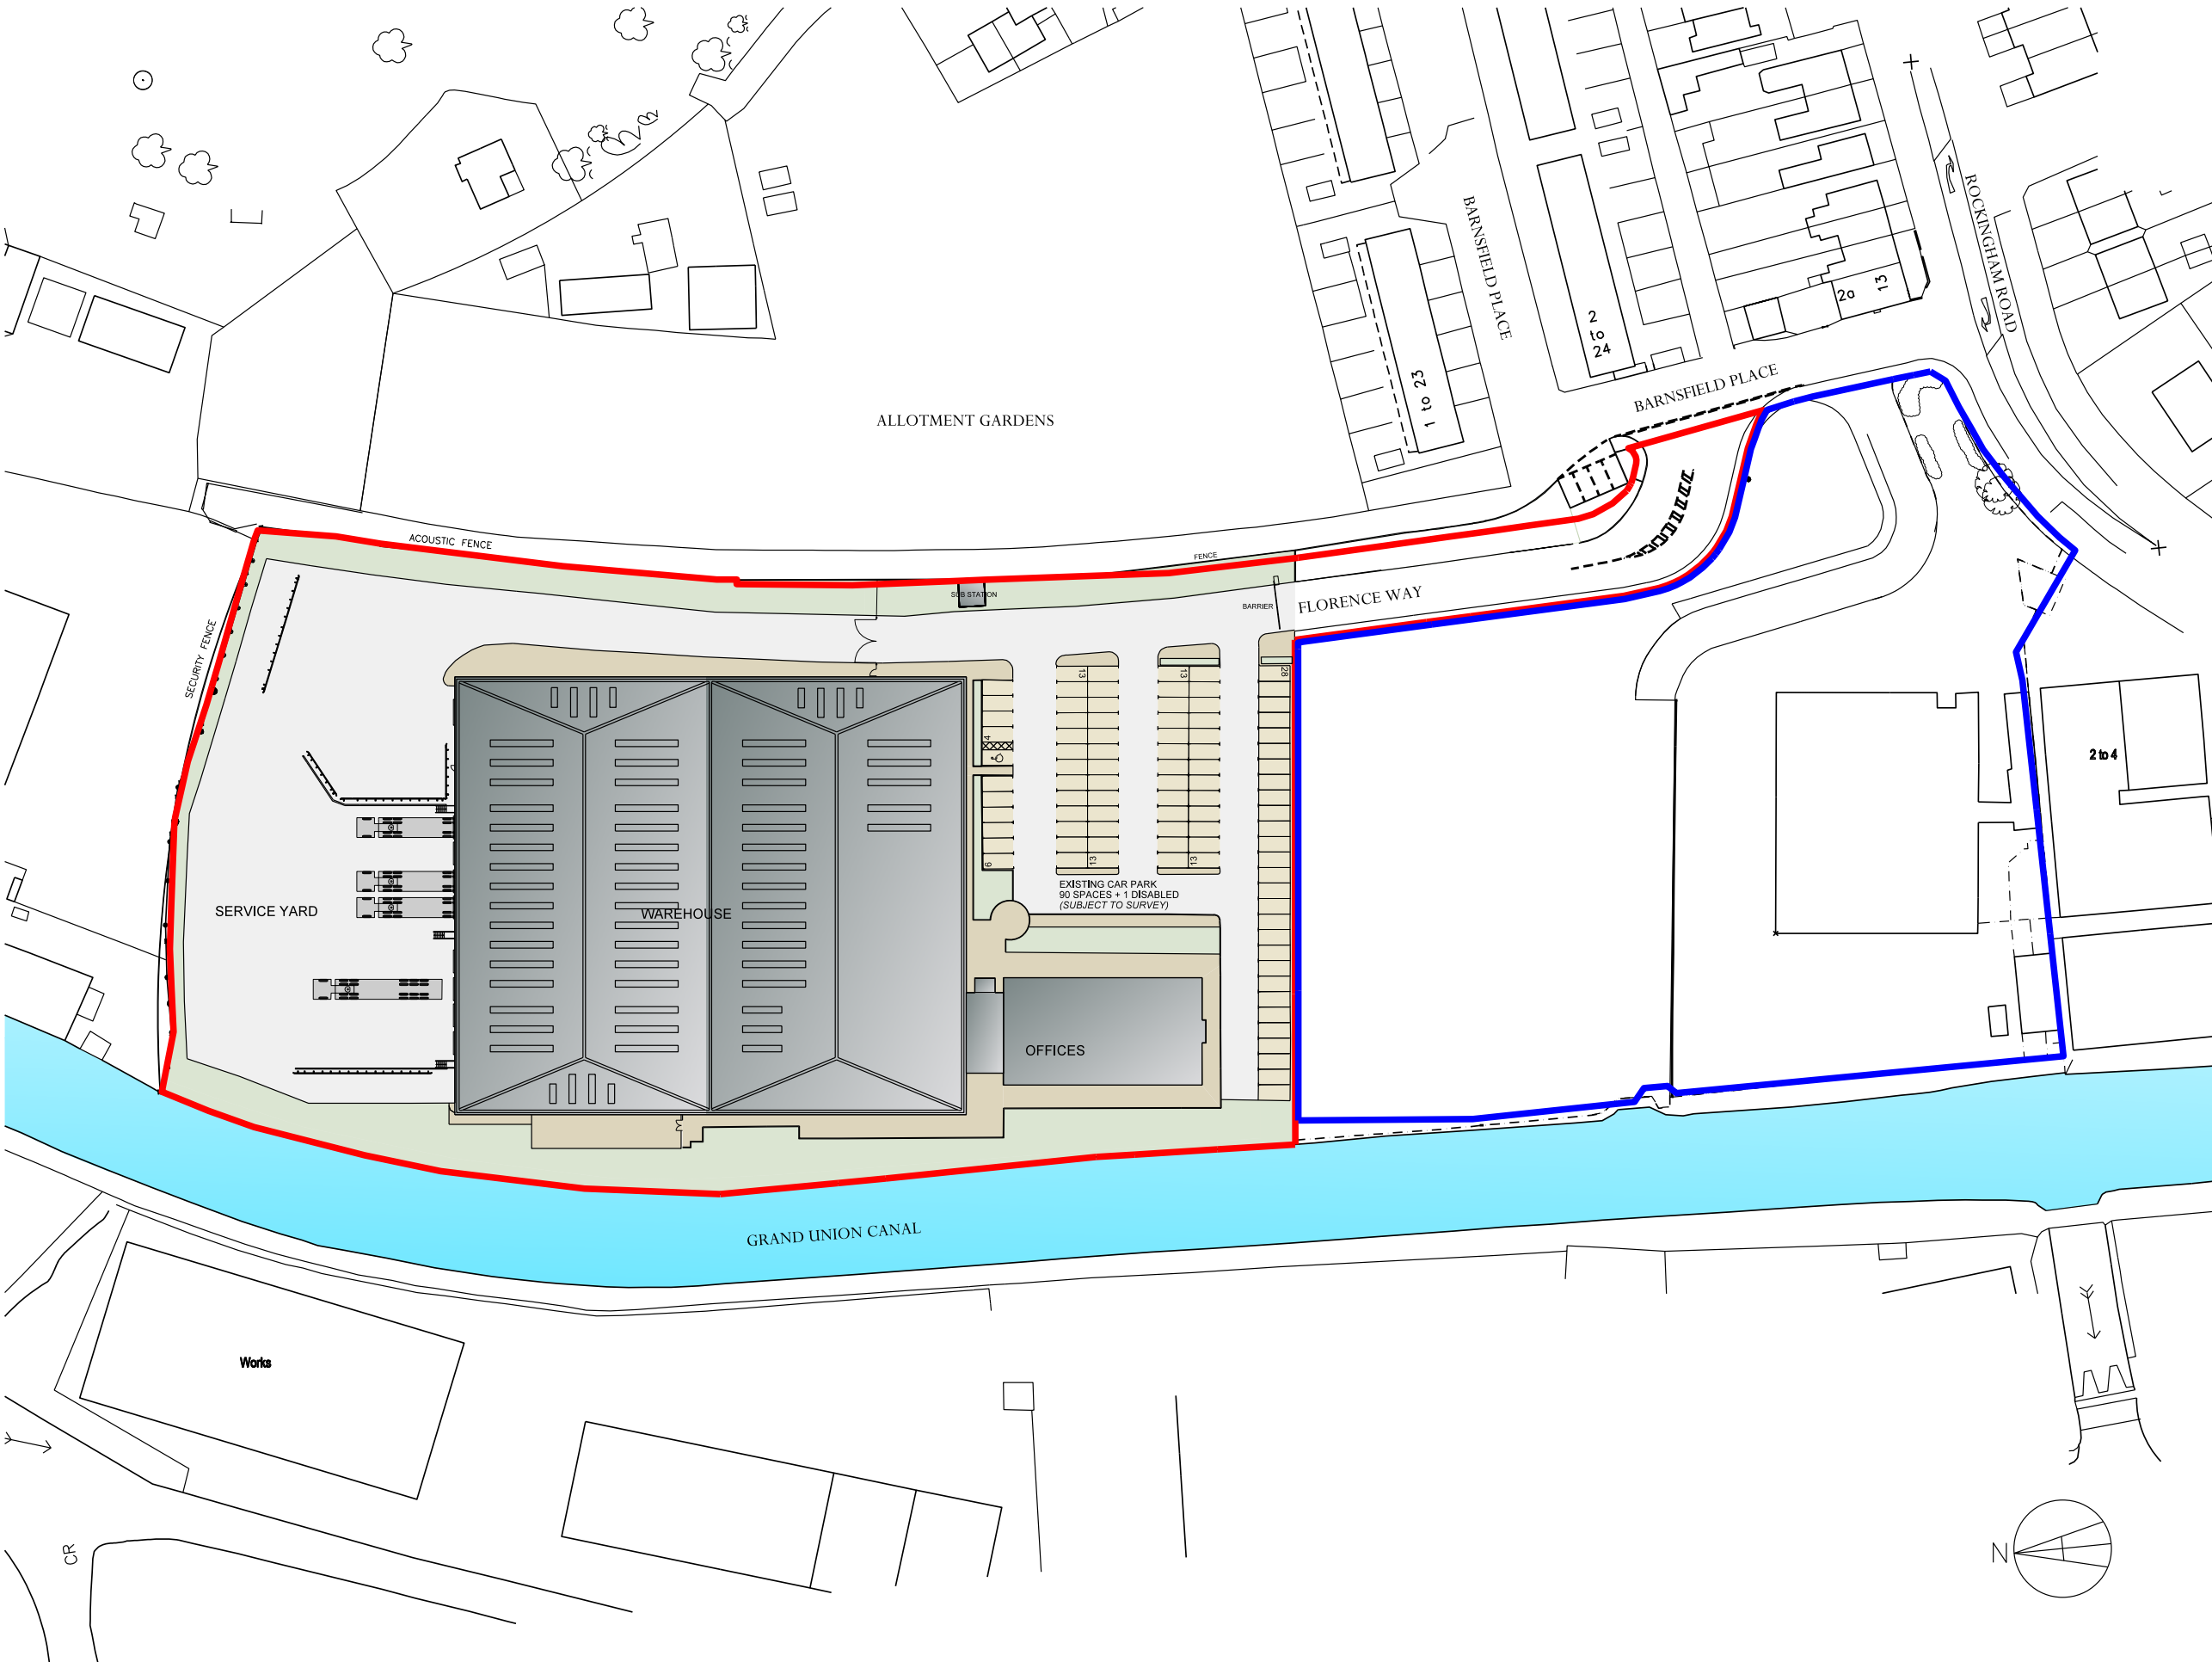

NOTES

B	Amended to suit survey information	ct	05/09/16
A	Boundary line amended	ct	05/09/16
Rev	Description	Chkd	Date

Peer House
8 -14 Verulam Street
London WC1X 8LZ

tel +44(0)20 7400 2120

enquiries@cornisharchitects.com
www.cornisharchitects.com

cornisharchitects

Project		FLORENCE WAY, UXBRIDGE	
Drg Title		EXISTING SITE PLAN	
Status		PLANNING	
Scale		1:1000 @ A3	
Date		13/05/2016	
Drg No		16003 / TP / 002	
Rev		B	