


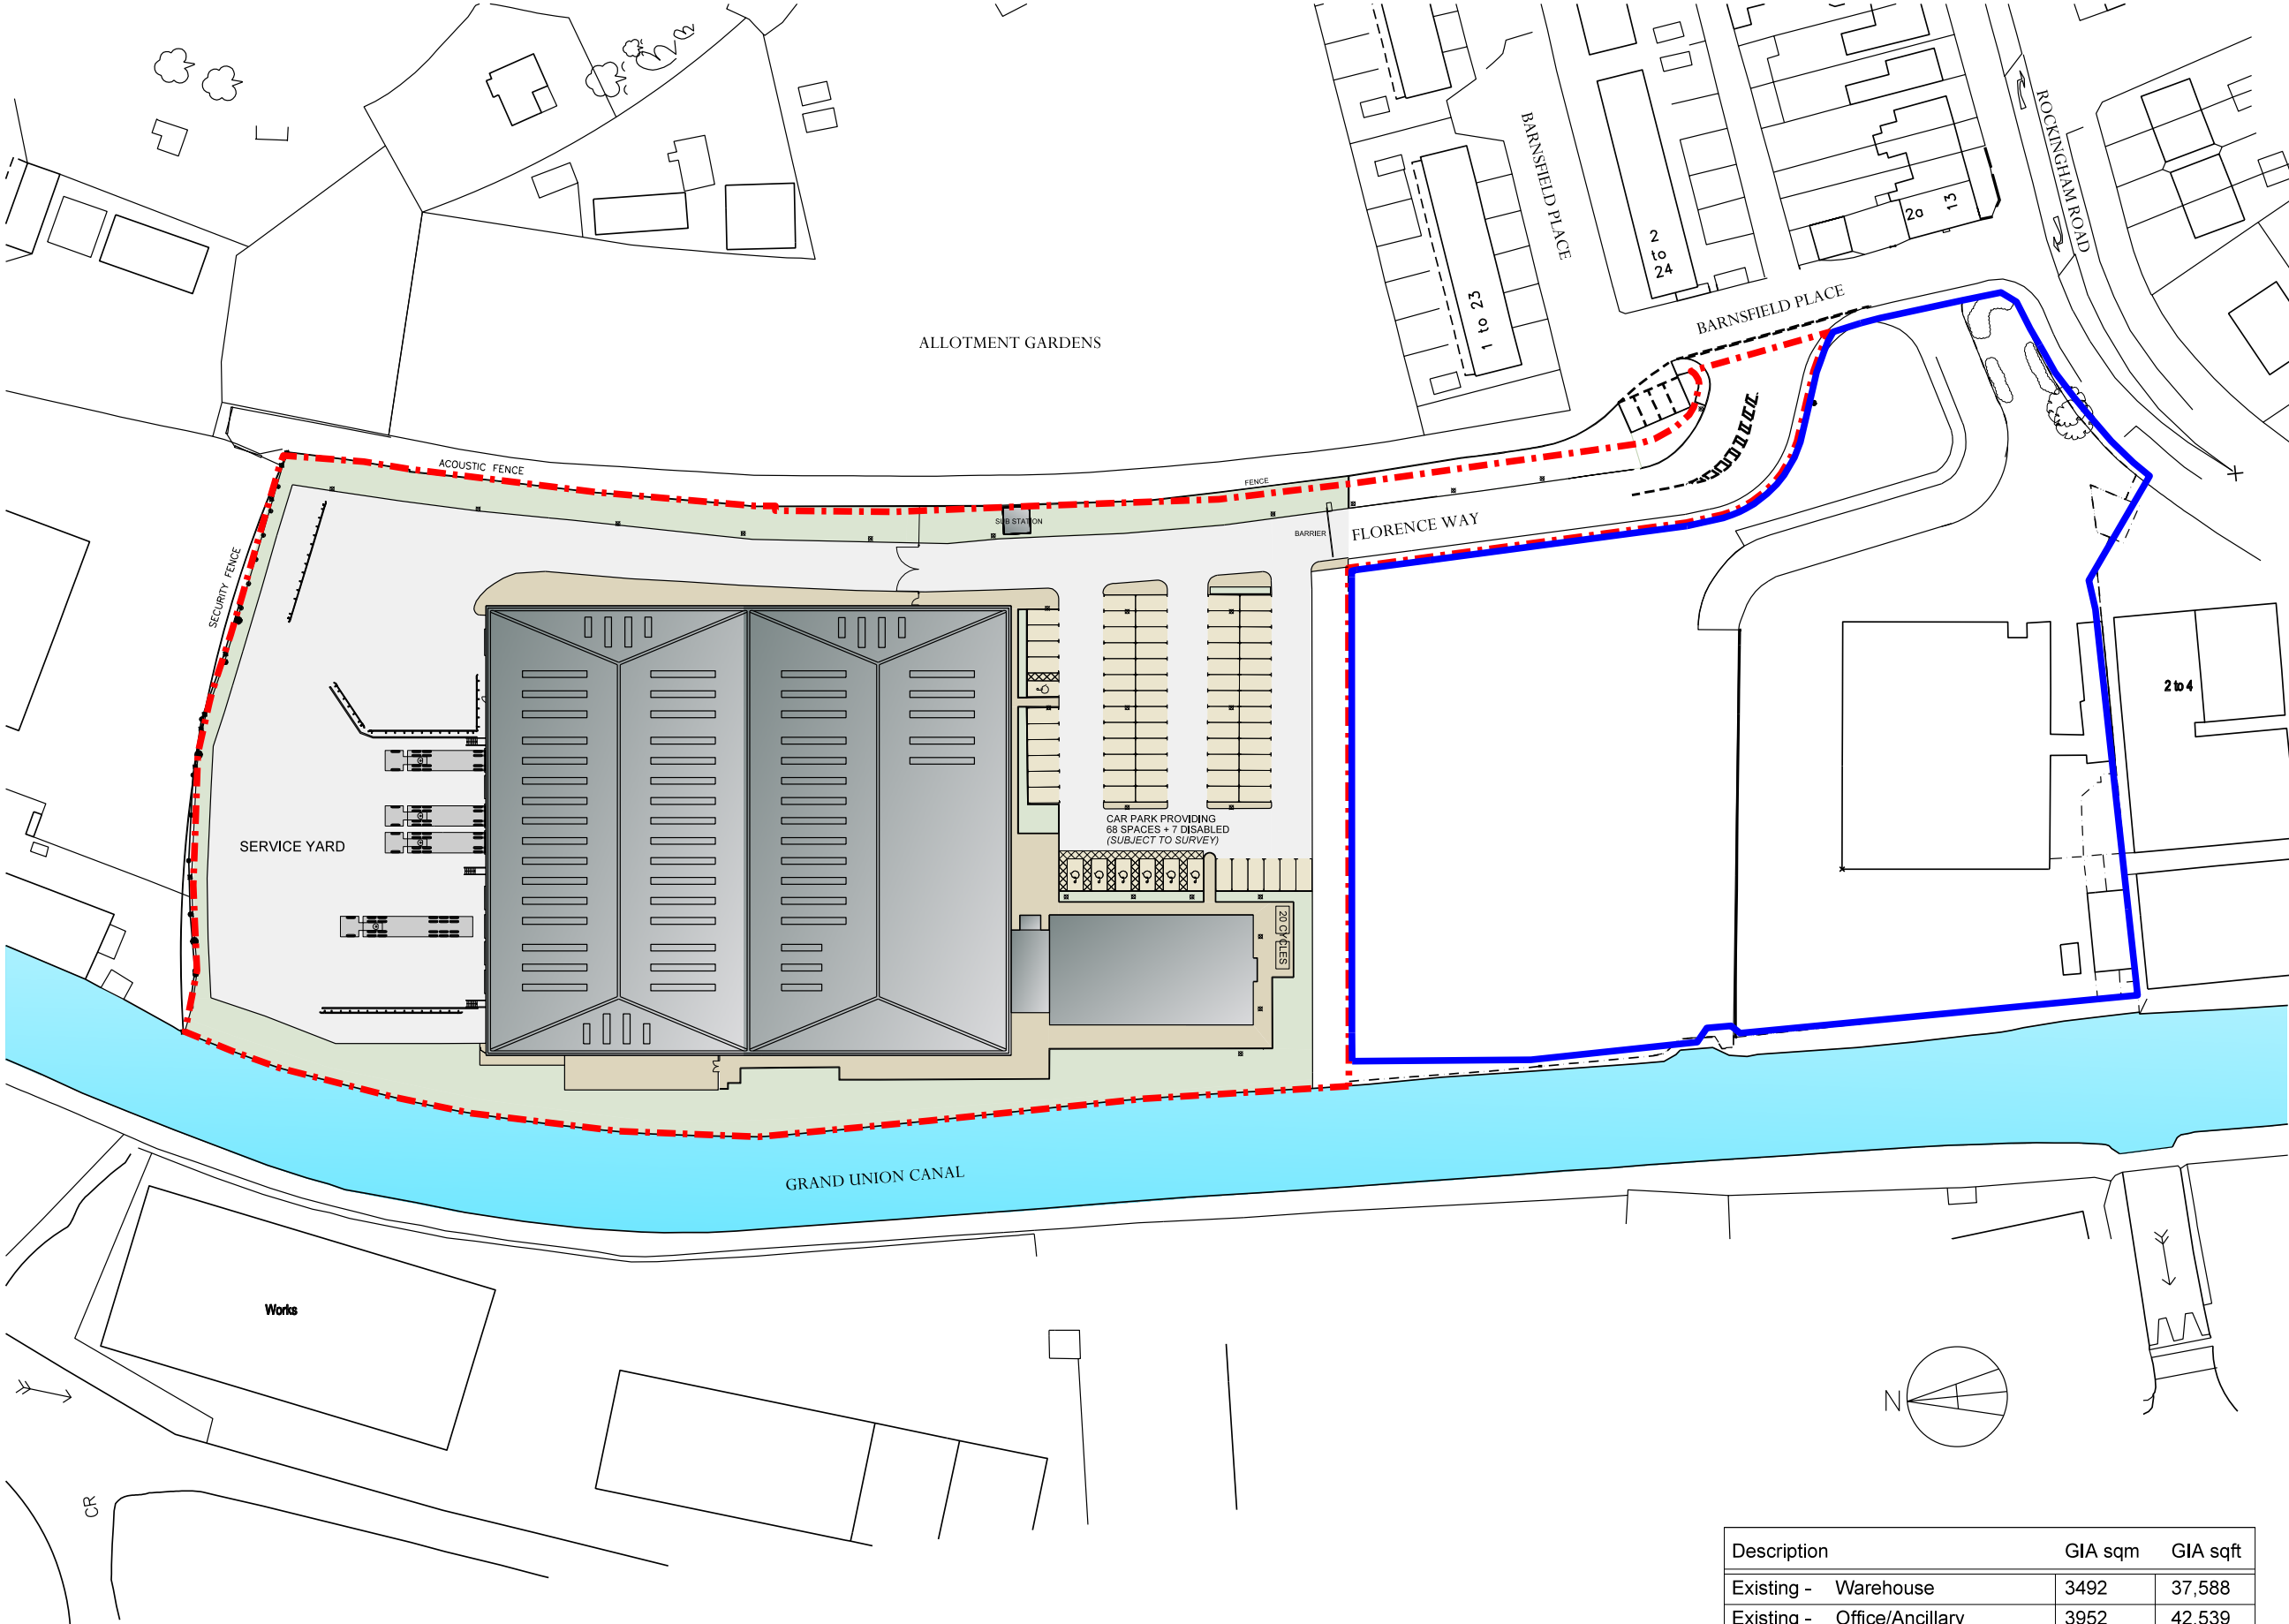

NOTES

C	General presentation amendments	ct	06/09/16
B	Areas updated to suit survey	ct	06/09/16
A	Areas updated to suit site layout	ct	02/09/16
Rev	Description	Chkd	Date

Description	GIA sqm	GIA sqft
Existing - Warehouse	3492	37,588
Existing - Office/Ancillary	3952	42,539
Existing - Core	112	1,205
Proposed - Warehouse	5030	54,142
Proposed - Office/Ancillary	1196	12,873
Proposed - Core	112	1,205

Existing - Car Parking (Incl 1 Disabled space)	91 (1:83)
Proposed - Car Parking (Incl 7 Disabled spaces)	75 (1:84)

Project
FLORENCE WAY, UXBRIDGE

Drg Title
PROPOSED SITE PLAN

Status
PLANNING

0 50 m

Scale
1:1000 @ A3

Date
13/05/2016

Drg No
16003 / TP / 003

Rev
€