


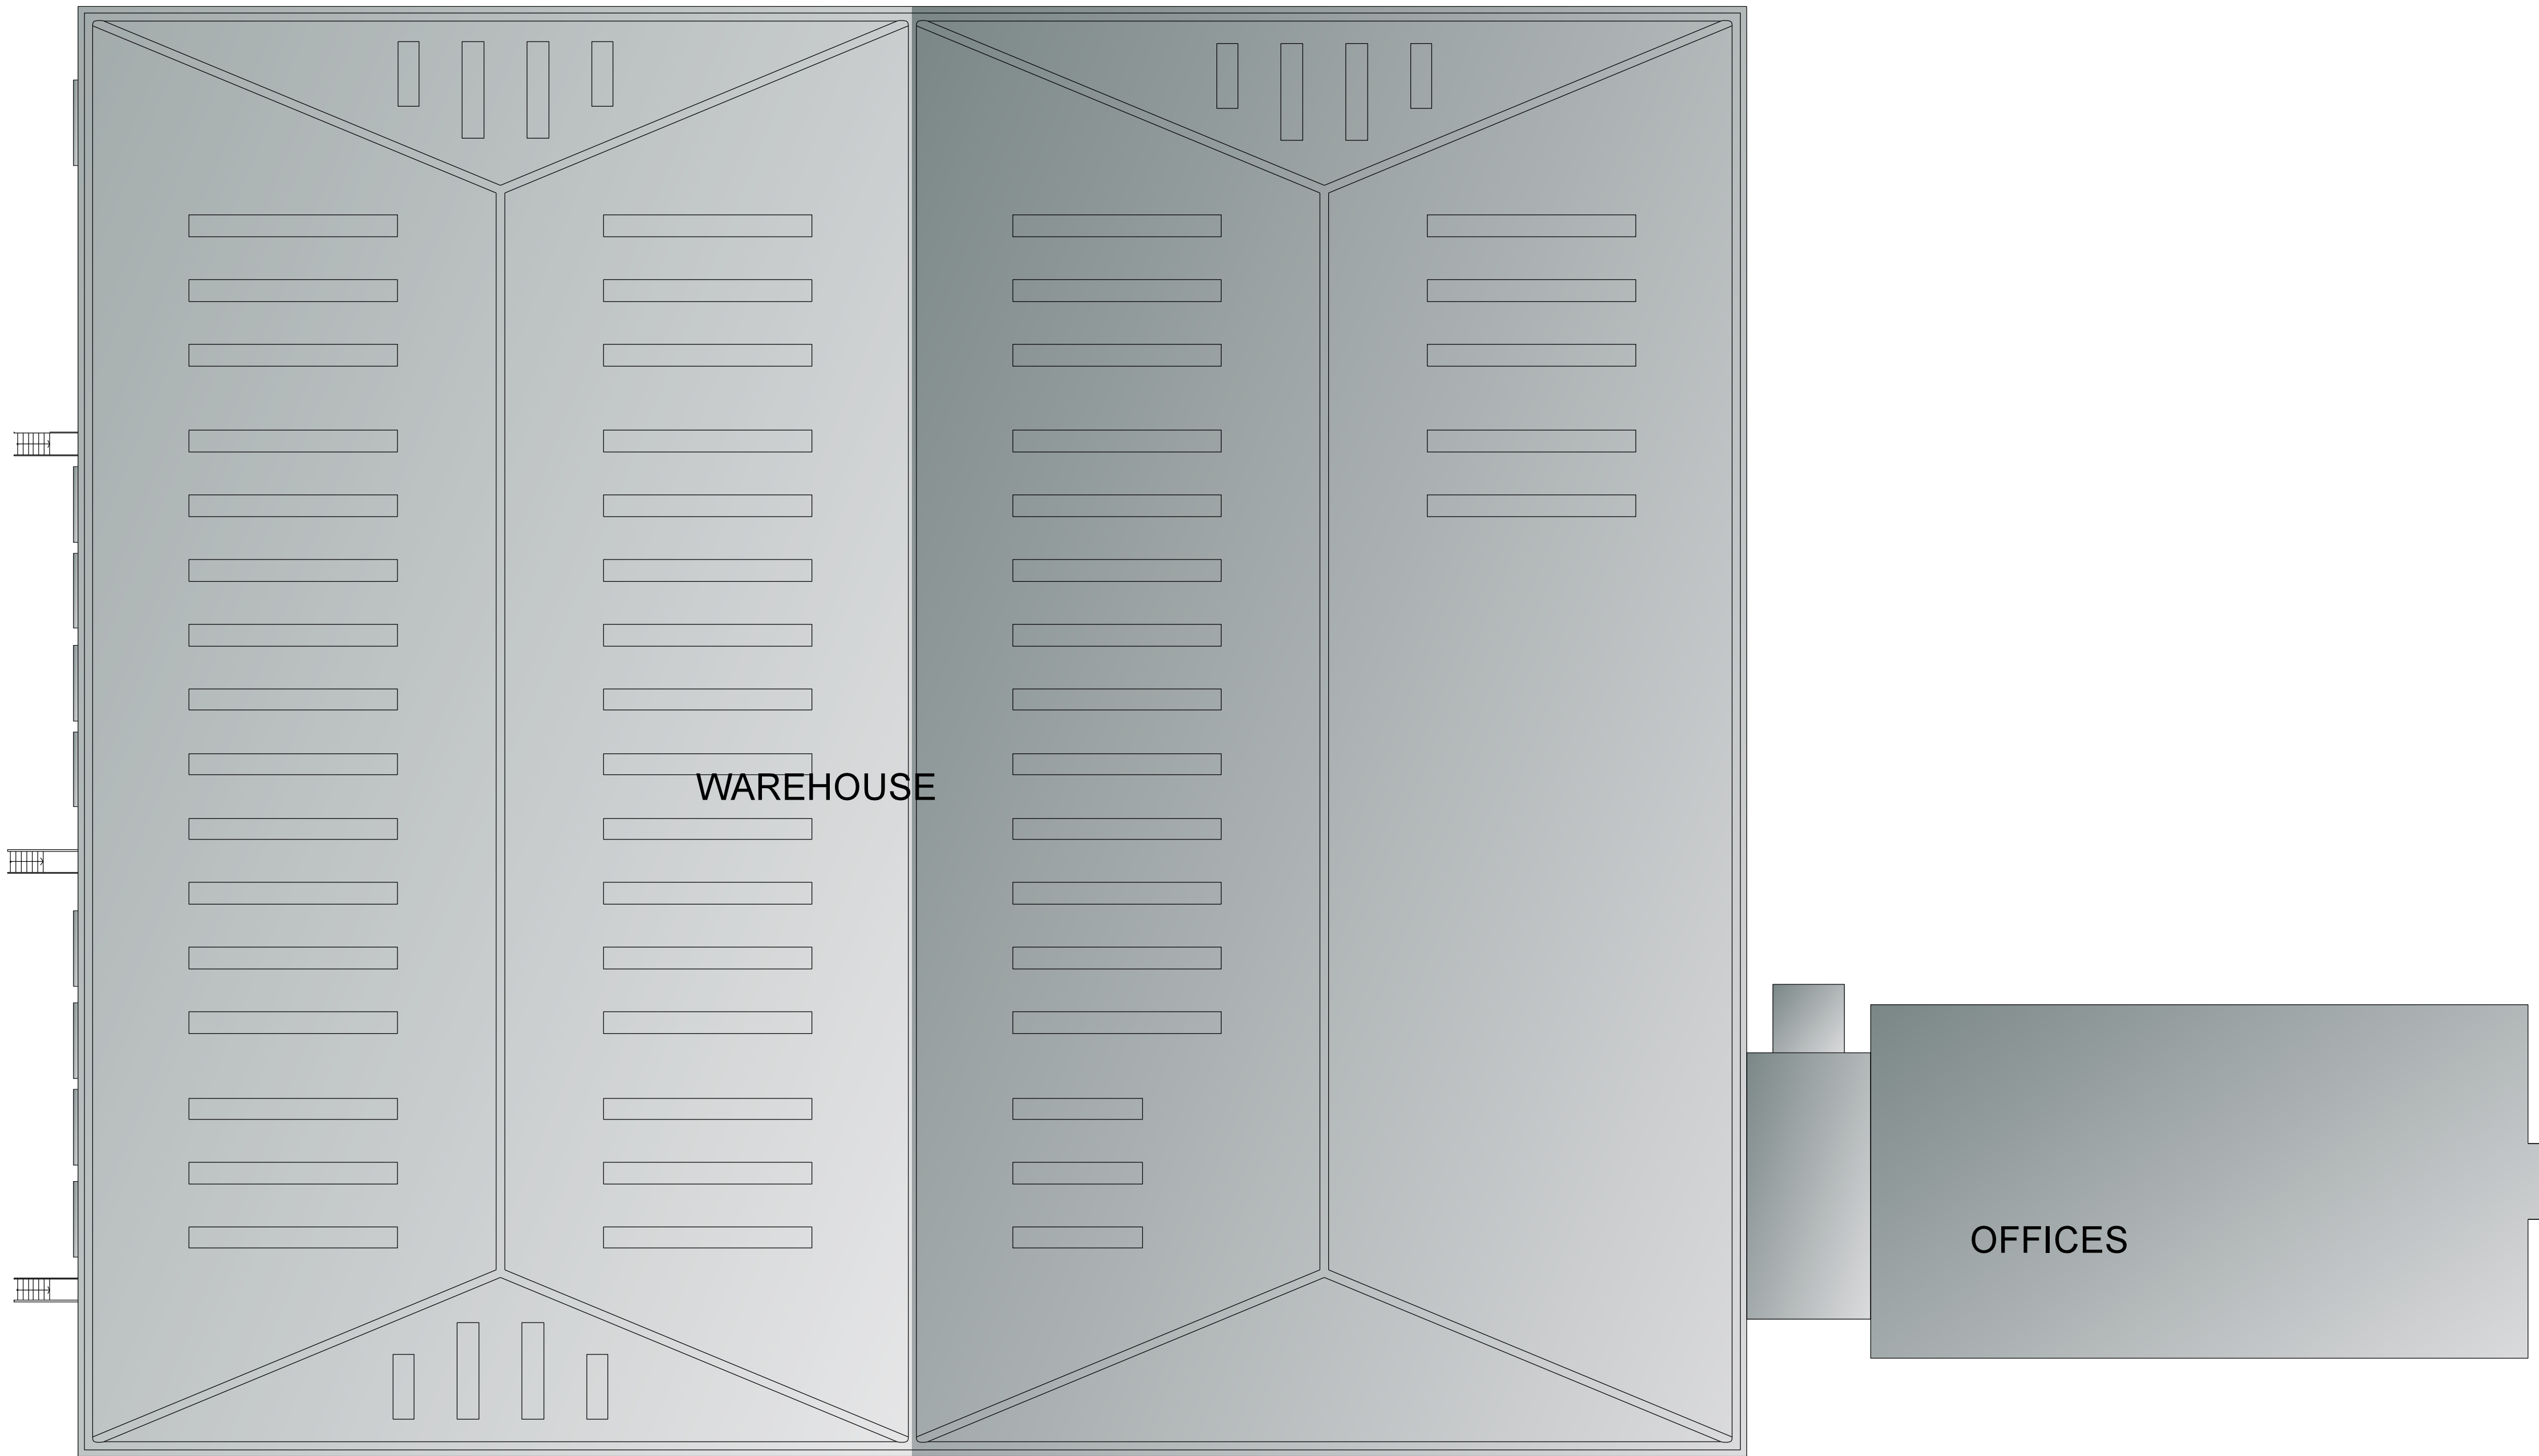

ROOF PLAN

Rev	Description	Chkd	Date
Peer House 8 -14 Verulam Street London WC1X 8LZ tel +44(0)20 7400 2120 enquiries@cornisharchitects.com www.cornisharchitects.com			

Project

FLORENCE WAY, UXBRIDGE

Drg Title

PROPOSED ROOF PLAN

Status

PLANNING

010 m

Scale	1:200 @ A1	Date	08/06/2016
Drg No	16003 / TP / 009	Rev	-

Copyright of Cornish Architects

cornisharchitects