



0 1 2 3 4 5 M


FLOOR PLAN

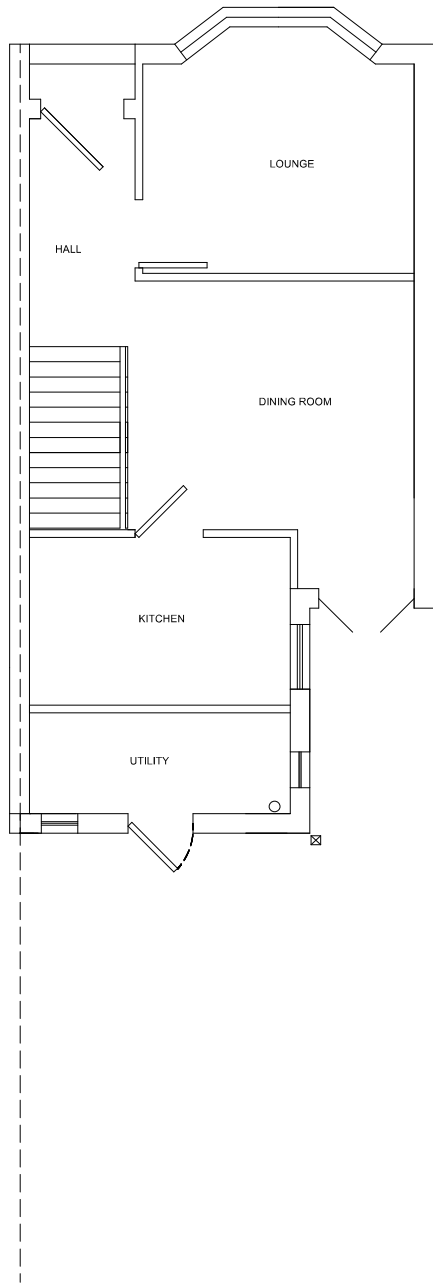


FLOOR PLAN WITH
PROPOSED CONSERVATORY

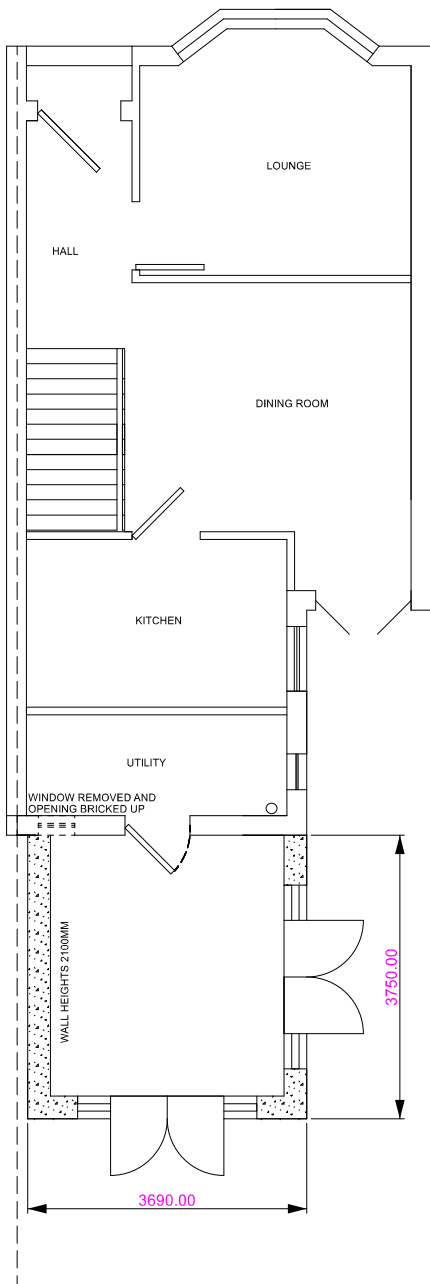

REAR ELEVATION

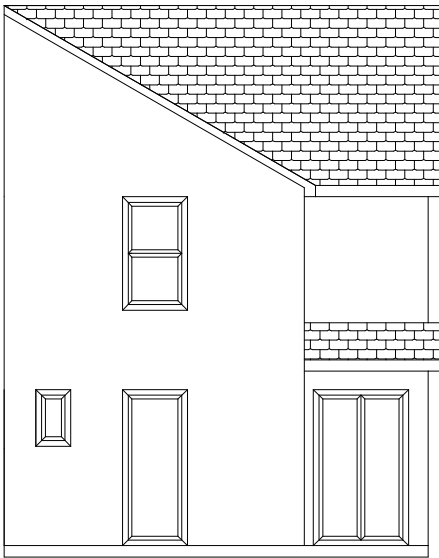

REAR ELEVATION WITH
PROPOSED CONSERVATORY

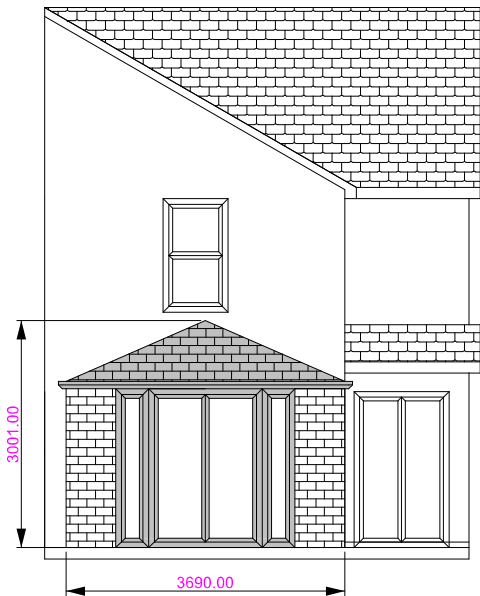

FLOOR PLAN AND
REAR ELEVATION



Copyright of this drawing belongs to SEHBAC Ltd. or its subsidiary.
All dimensions to be checked on site by Contractor.
Drawing errors and omissions to be reported to designer or head office.
This drawing is to be read in conjunction with related plans and
elevations submitted with this application.

REV	DATE	BY	DESCRIPTION


Project: Mr Nicholls
17 Furzeham Road
West Drayton
Greater London
UB7 9DD

Title: Floor Plan and Rear Elevation with
and without proposed conservatory


Scale 1:100	Drawn by : David Osborne	Checked	Date: 23 April 2021
Project No: 3108051		Drawing No : 3108051 / 1	Rev.

0 1 2 3 4 5 M


LEFT ELEVATION

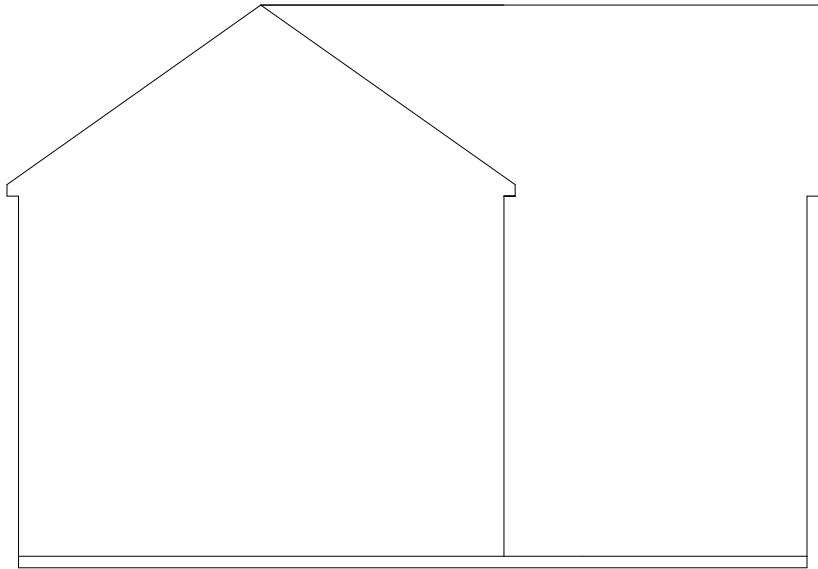


LEFT ELEVATION WITH
PROPOSED CONSERVATORY

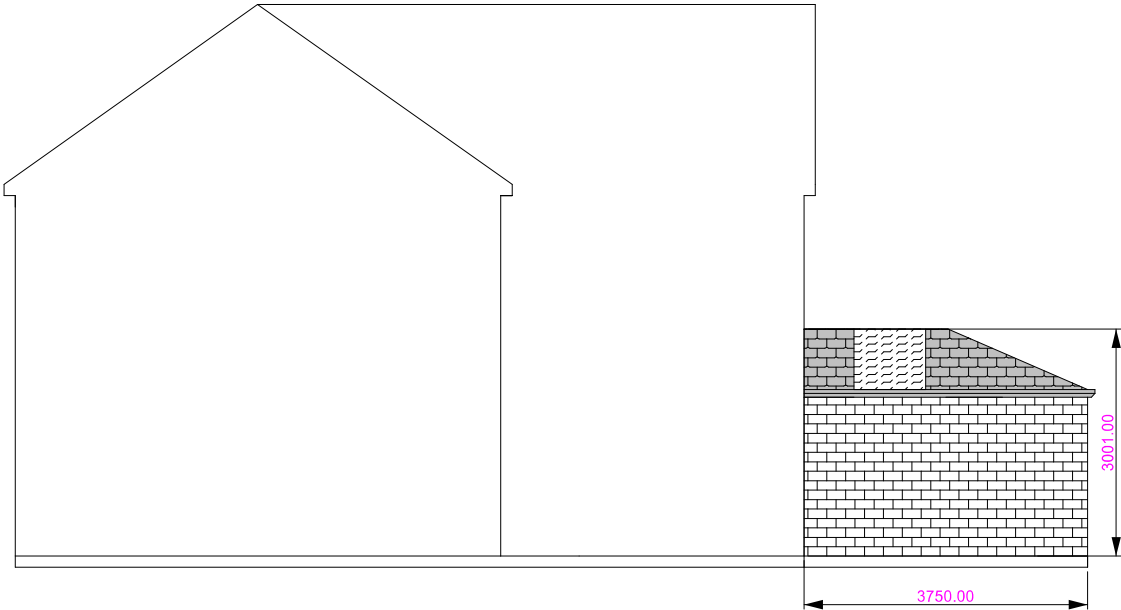

RIGHT ELEVATION

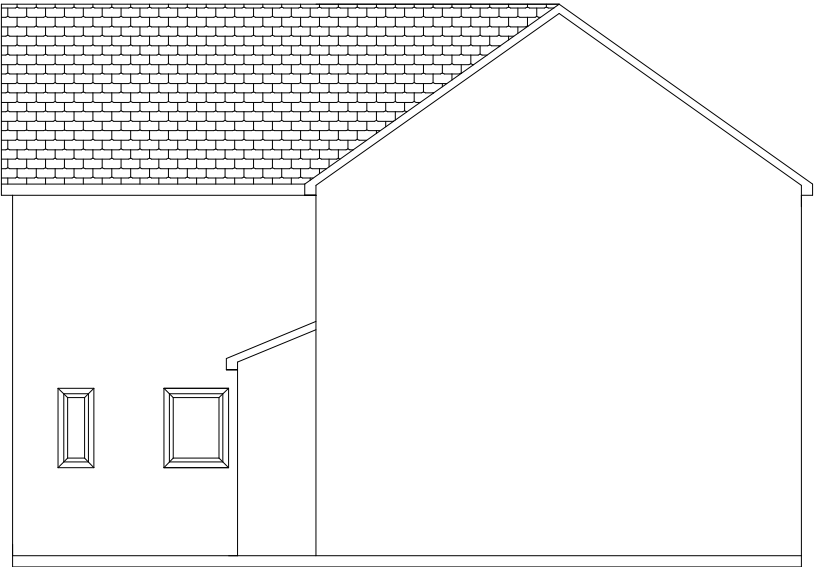

RIGHT ELEVATION WITH
PROPOSED CONSERVATORY

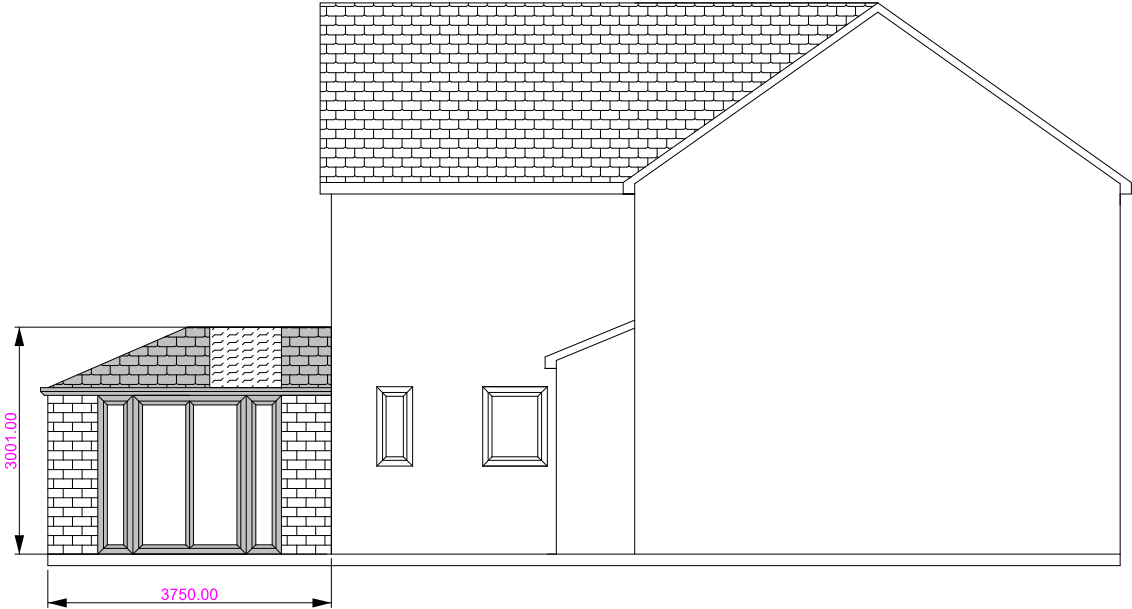

SIDE ELEVATIONS



Copyright of this drawing belongs to SEHBAC Ltd. or its subsidiary.
All dimensions to be checked on site by Contractor.
Drawing errors and omissions to be reported to designer or head office.
This drawing is to be read in conjunction with related plans and
elevations submitted with this application.

REV	DATE	BY	DESCRIPTION
-----	------	----	-------------

Project: Mr Nicholls
17 Furzeham Road
West Drayton
Greater London
UB7 9DD

Title Side Elevations with and without proposed
conservatory

Scale 1:100	Drawn by : David Osborne	Checked	Date: 23 April 2021
Project No: 3108051	Drawing No : 3108051 / 2	Rev.	