

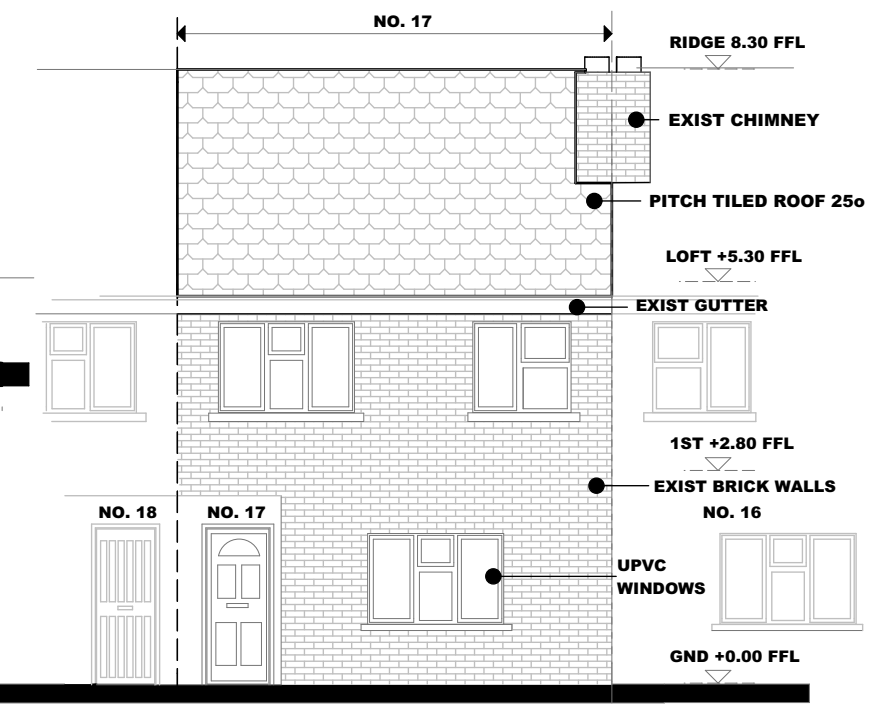
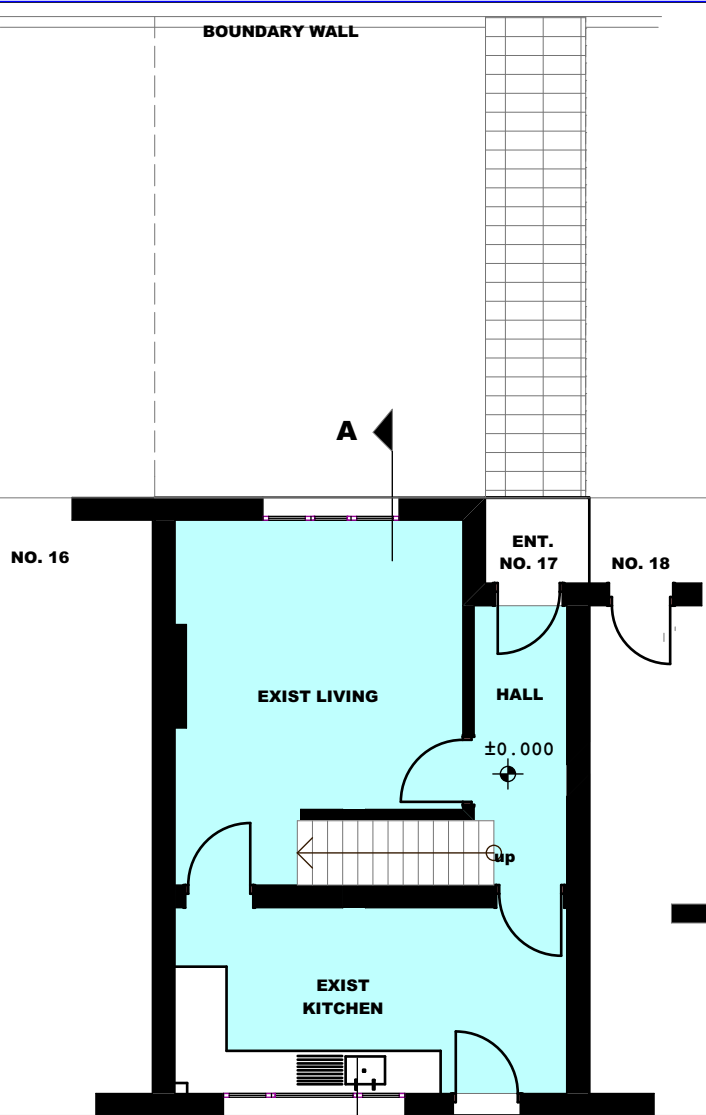



REVISION	DESCRIPTION	DATE	CHECKED BY
ASH DESIGN ASSOCIATES 141 LEMAN ST LONDON E1 8EY			
PROJECT: PROPOSED LOFT CONVERSION WITH NEW REAR DORMER			
CLIENT			
MR BALINDER SINGH ARORA			
PROJECT ADDRESS			
17 PARK PARADE HAYES, MIDDX. UB3 2NU			
SCALE 1:100@A3	DATE 2ND JAN 2019	DRAWN BY MS	ISSUE
STAGE -PLANNING		CHECKED BY OAA	
DRAWING NO. 03/17PARKPARADE/EXI/GND/100		PROJECT NO. 17PARKPA/JAN19	
DRAWING TITLE GROUND FLOOR PLAN, FRONT AND LEFT ELEVATIONS EXISTING			

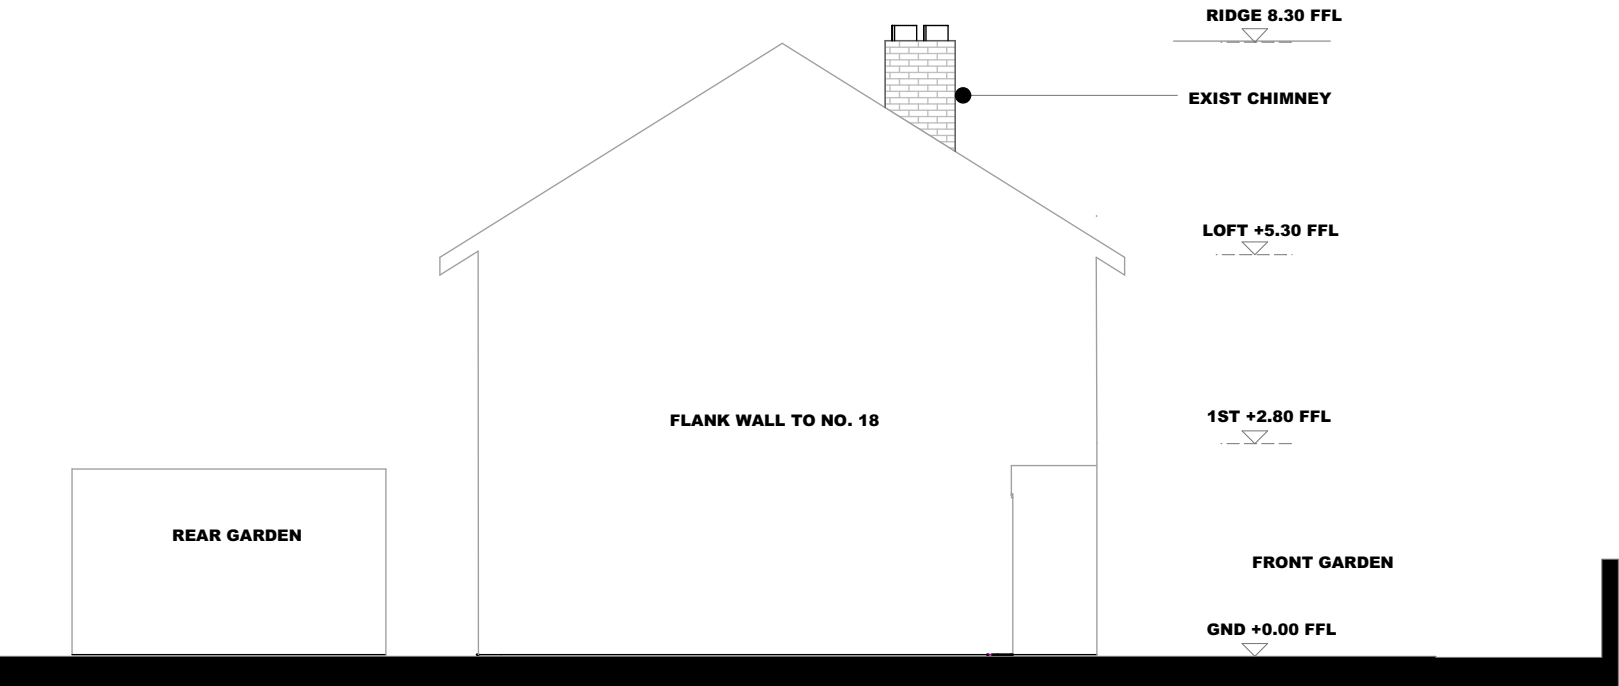



EXISTING FRONT (SOUTH) ELEVATION
NO. 17 PARK PARADE
SCALE 1:100@A3

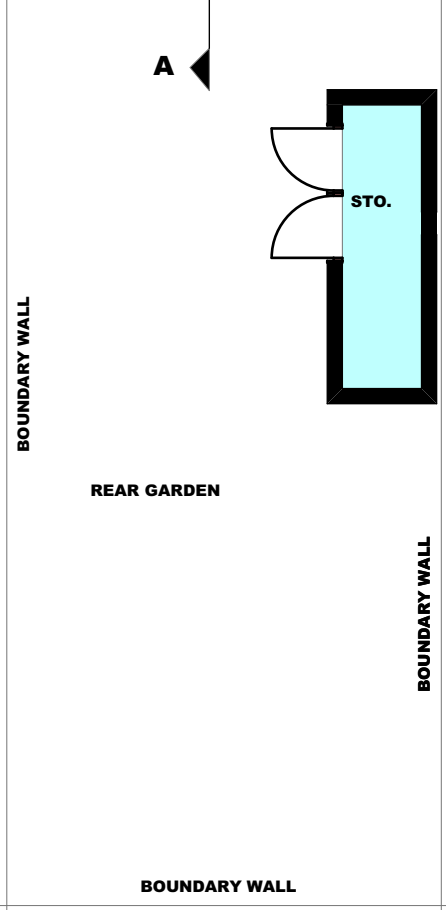


EXISTING LEFT (WEST)FLANK ELEVATION
NO. 17 PARK PARADE
SCALE 1:100@A3

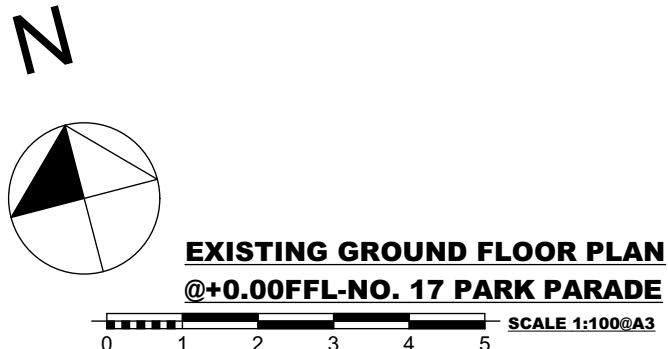


REVISION	DESCRIPTION	DATE	CHECKED BY
ASH DESIGN ASSOCIATES 141 LEMAN ST LONDON E1 8EY			
PROJECT: PROPOSED LOFT CONVERSION WITH NEW REAR DORMER			
CLIENT			
MR BALINDER SINGH ARORA			
PROJECT ADDRESS			
17 PARK PARADE HAYES, MIDDX. UB3 2NU			
SCALE 1:100@A3	DATE 2ND JAN 2019	DRAWN BY MS	ISSUE
STAGE -PLANNING		CHECKED BY OAA	
DRAWING NO. 04/17PARKPARADE/EXI/1ST/100		PROJECT NO. 17PARKPA/JAN19	
DRAWING TITLE FIRST FLOOR PLAN, FRONT AND LEFT ELEVATIONS EXISTING			

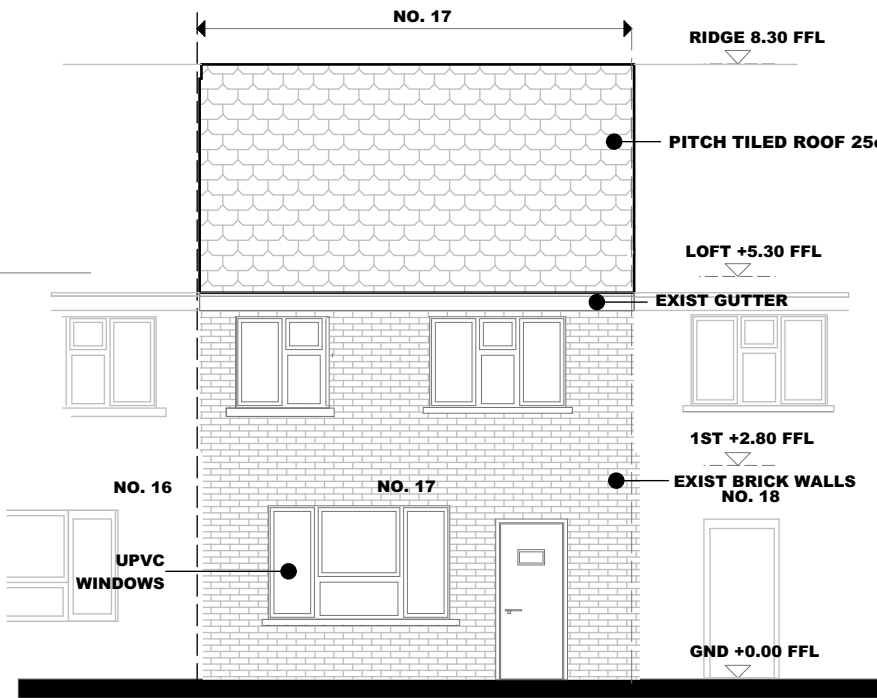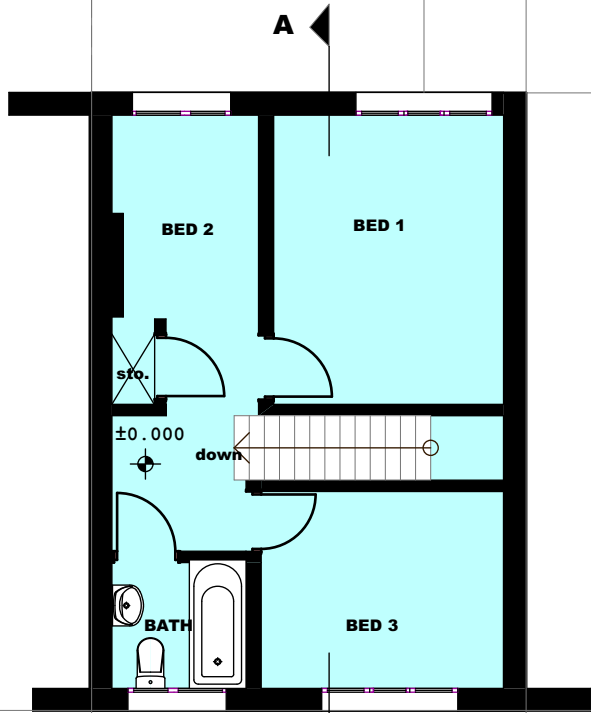

EXISTING REAR (NORTH) ELEVATION
NO. 17 PARK PARADE SCALE 1:100@A3

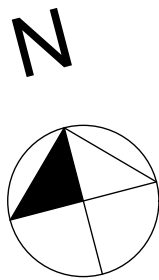

EXISTING FIRST FLOOR PLAN
@+2.80FFL-NO. 17 PARK PARADE


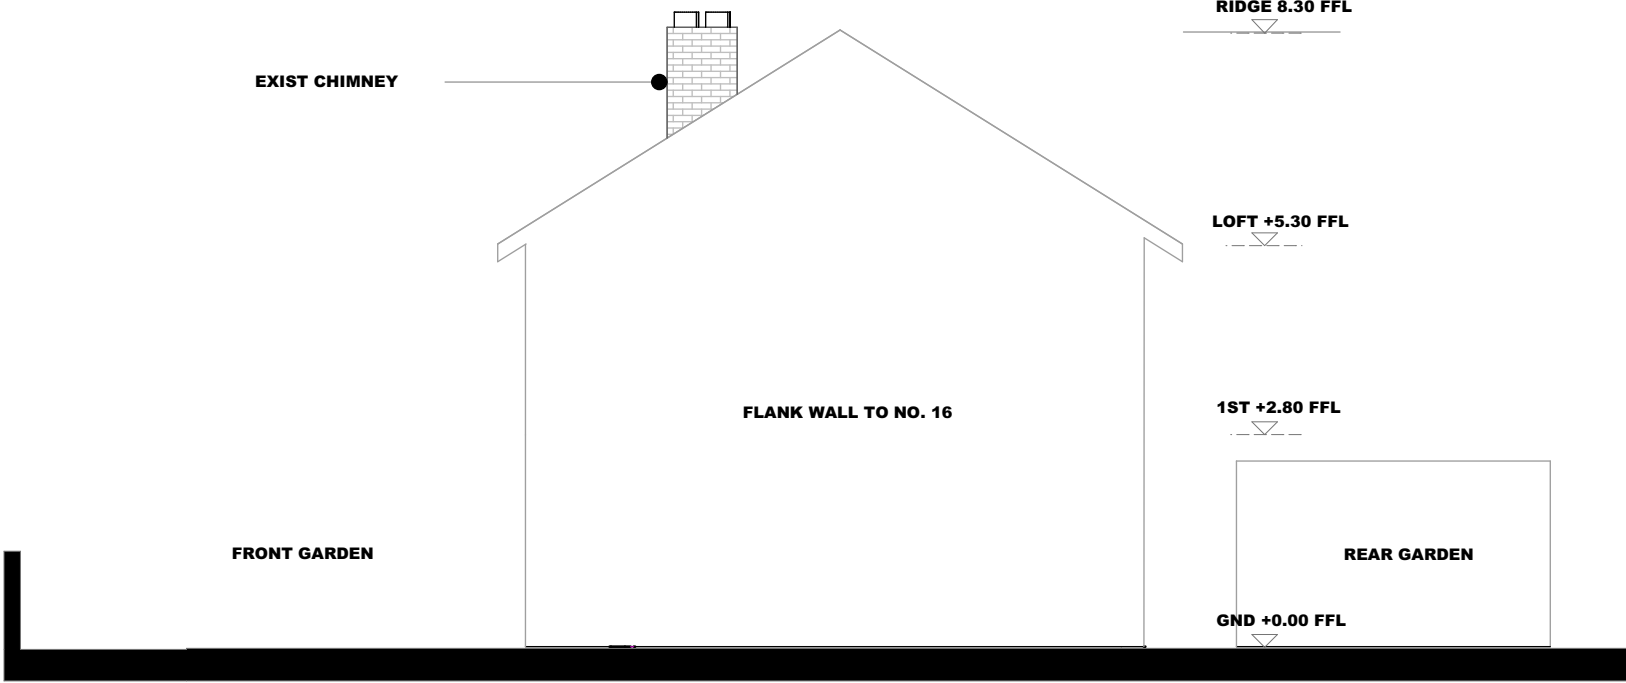


EXISTING RIGHT(EAST)FLANK ELEVATION
NO. 17 PARK PARADE



SCALE 1:100@A3

REVISION	DESCRIPTION	DATE	CHECKED BY
 ASH DESIGN ASSOCIATES 141 LEMAN ST LONDON E1 8EY			
PROJECT: PROPOSED LOFT CONVERSION WITH NEW REAR DORMER			
CLIENT			
MR BALINDER SINGH ARORA			
PROJECT ADDRESS			
17 PARK PARADE HAYES, MIDDX. UB3 2NU			
SCALE 1:100@A3	DATE 2ND JAN 2019	DRAWN BY MS	ISSUE
STAGE -PLANNING		CHECKED BY OAA	
DRAWING NO. 05/17PARKPARADE/EXI/ROOF/100		PROJECT NO. 17PARKPA/JAN19	
DRAWING TITLE ROOF PLAN, FRONT AND LEFT ELEVATIONS EXISTING			

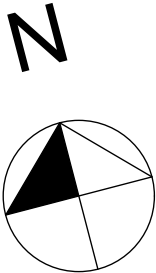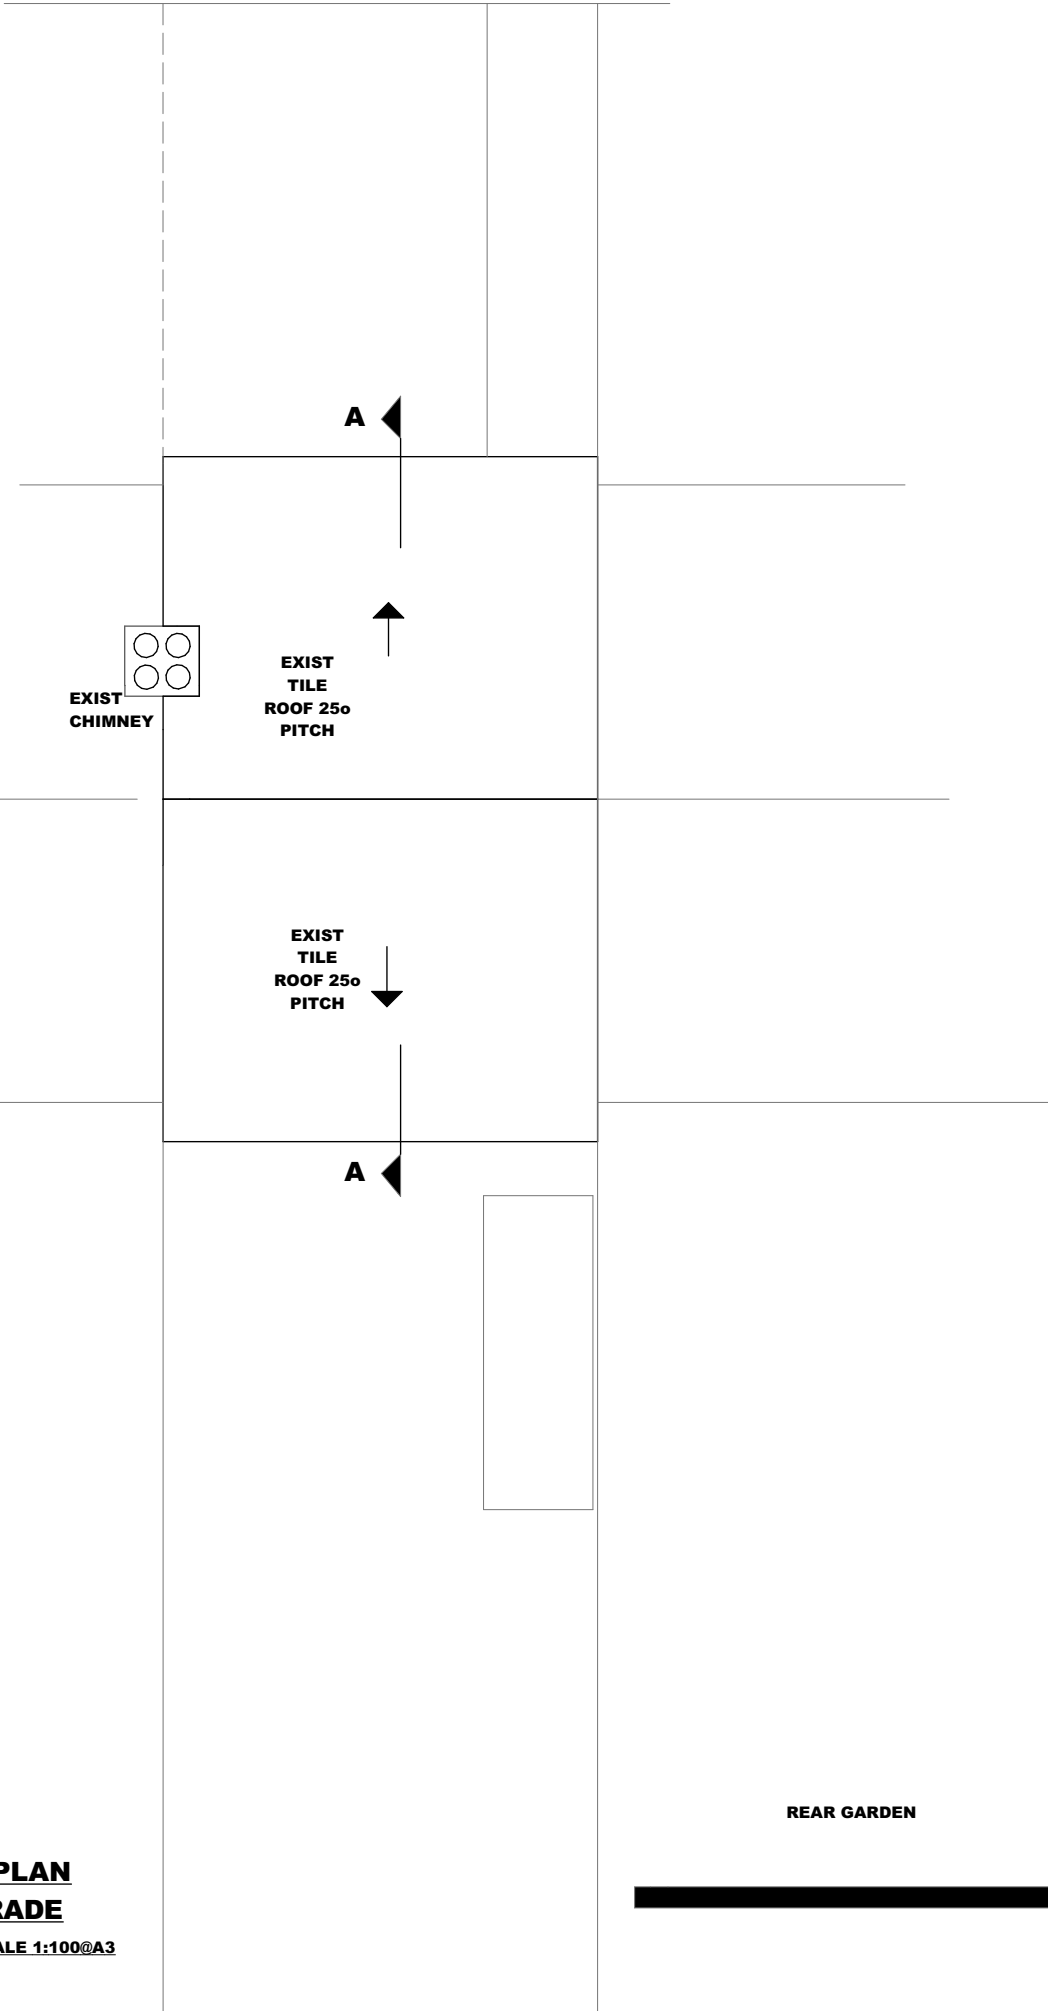

EXISTING ROOF PLAN
NO. 17 PARK PARADE

