



|   |                      |                               |            |
|---|----------------------|-------------------------------|------------|
|   |                      |                               |            |
| REVISION   | DESCRIPTION          | DATE                          | CHECKED BY |
| <div>ASH DESIGN ASSOCIATES<br/>141 LEMAN ST LONDON E1 8EY</div> |                      |                               |            |
| PROJECT: <b>PROPOSED LOFT CONVERSION<br/>WITH NEW REAR DORMER</b>                                                                                |                      |                               |            |
| CLIENT   |                      |                               |            |
| <b>MR BALINDER SINGH ARORA</b>   |                      |                               |            |
| PROJECT ADDRESS   |                      |                               |            |
| 17 PARK PARADE HAYES, MIDDX.<br>UB3 2NU   |                      |                               |            |
| SCALE<br>1:100@A3   | DATE<br>2ND JAN 2019 | DRAWN BY<br>MS                | ISSUE      |
| STAGE<br>-PLANNING   |                      | CHECKED BY<br>OAA             |            |
| DRAWING NO.<br>03/17PARKPARADE/PRO/GND/100   |                      | PROJECT NO.<br>17PARKPA/JAN19 |            |
| DRAWING TITLE   GROUND FLOOR PLAN,<br>FRONT AND LEFT ELEVATIONS PROPOSED                                                                         |                      |                               |            |

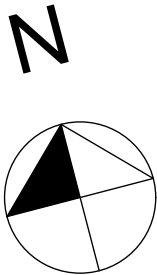

**PROPOSED GROUND FLOOR PLAN  
@+0.00FFL-NO. 17 PARK PARADE**

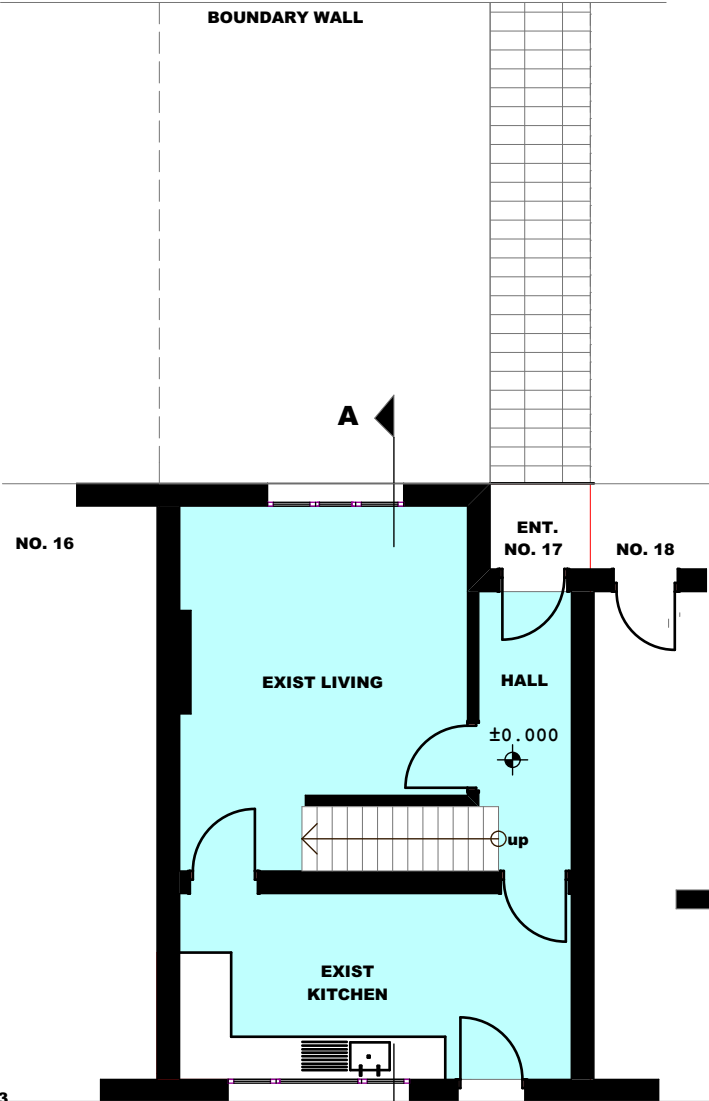


BOUNDARY WALL

REAR GARDEN

BOUNDARY WALL


BOUNDARY WALL

SITE AREA 152M2

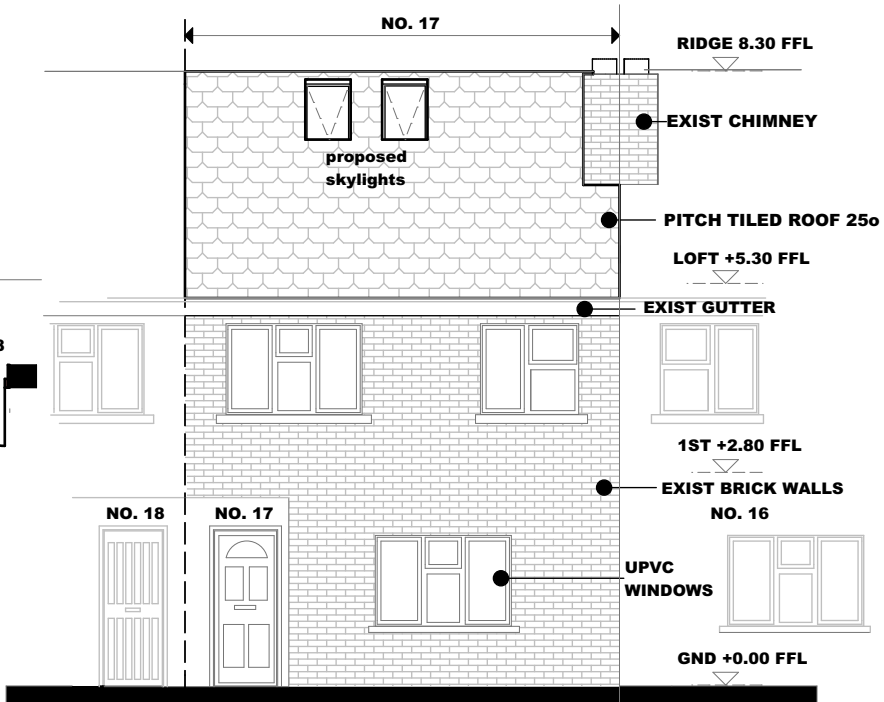

**PROPOSED FRONT (SOUTH) ELEVATION  
NO. 17 PARK PARADE**

SCALE 1:100@A3

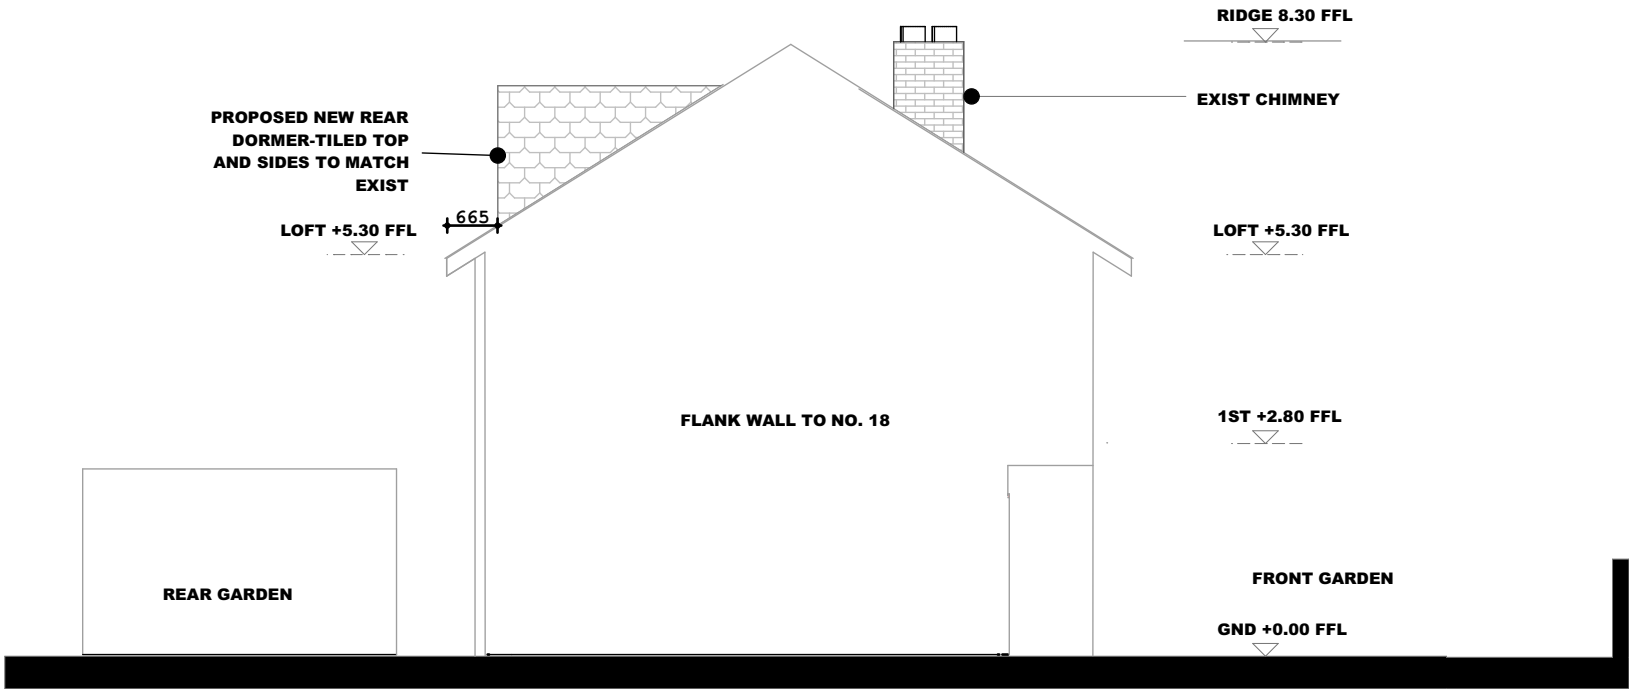


**PROPOSED LEFT (WEST)FLANK ELEVATION  
NO. 17 PARK PARADE**

SCALE 1:100@A3





|   |                      |                               |            |
|---|----------------------|-------------------------------|------------|
|   |                      |                               |            |
| REVISION   | DESCRIPTION          | DATE                          | CHECKED BY |
| <div><div></div><div>ASH DESIGN ASSOCIATES<br/>141 LEMAN ST LONDON E1 8EY</div></div> |                      |                               |            |
| PROJECT: <b>PROPOSED LOFT CONVERSION<br/>WITH NEW REAR DORMER</b>   |                      |                               |            |
| CLIENT   |                      |                               |            |
| <b>MR BALINDER SINGH ARORA</b>   |                      |                               |            |
| PROJECT ADDRESS   |                      |                               |            |
| 17 PARK PARADE HAYES, MIDDX.<br>UB3 2NU   |                      |                               |            |
| SCALE<br>1:100@A3   | DATE<br>2ND JAN 2019 | DRAWN BY<br>MS                | ISSUE      |
| STAGE<br>-PLANNING   |                      | CHECKED BY<br>OAA             |            |
| DRAWING NO.<br>04/17PARKPARADE/PRO/1ST/100   |                      | PROJECT NO.<br>17PARKPA/JAN19 |            |
| DRAWING TITLE            FIRST FLOOR PLAN,<br>REAR AND RIGHT ELEVATIONS PROPOSED                                                                                       |                      |                               |            |

N

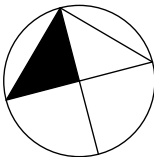


**PROPOSED FIRST FLOOR PLAN  
@+2.80FFL-NO. 17 PARK PARADE**

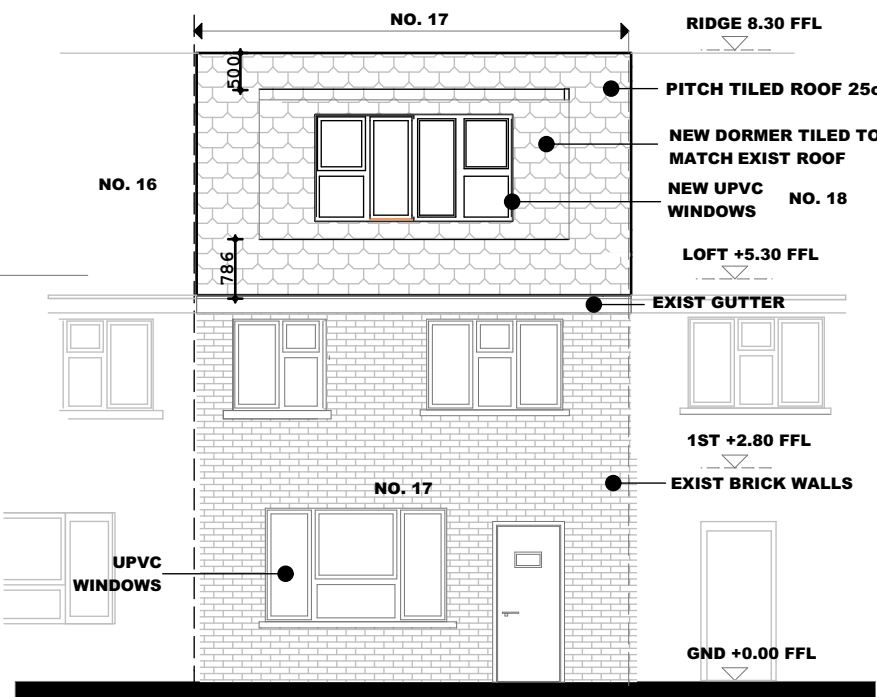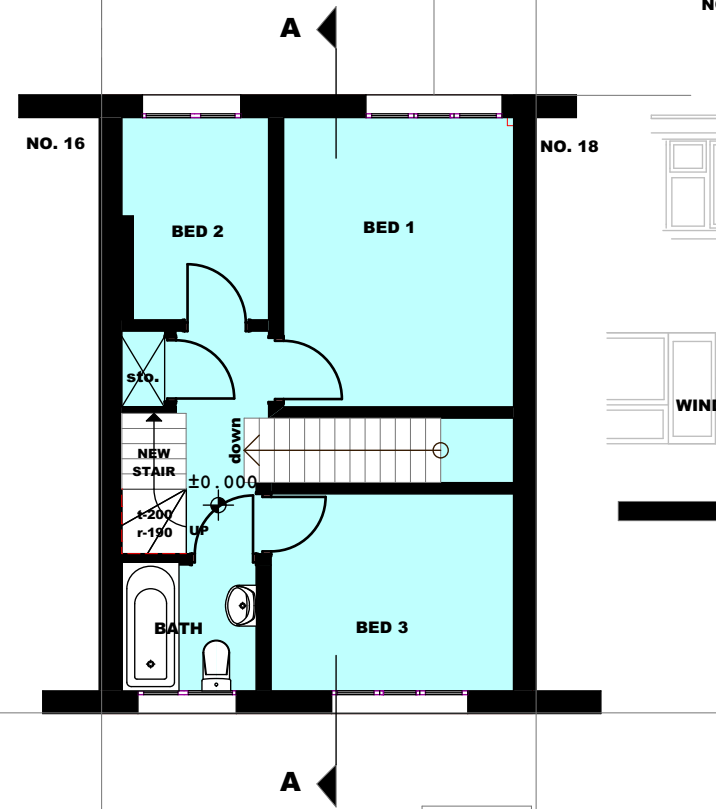

**PROPOSED REAR (NORTH) ELEVATION  
NO. 17 PARK PARADE**

SCALE 1:100@A3

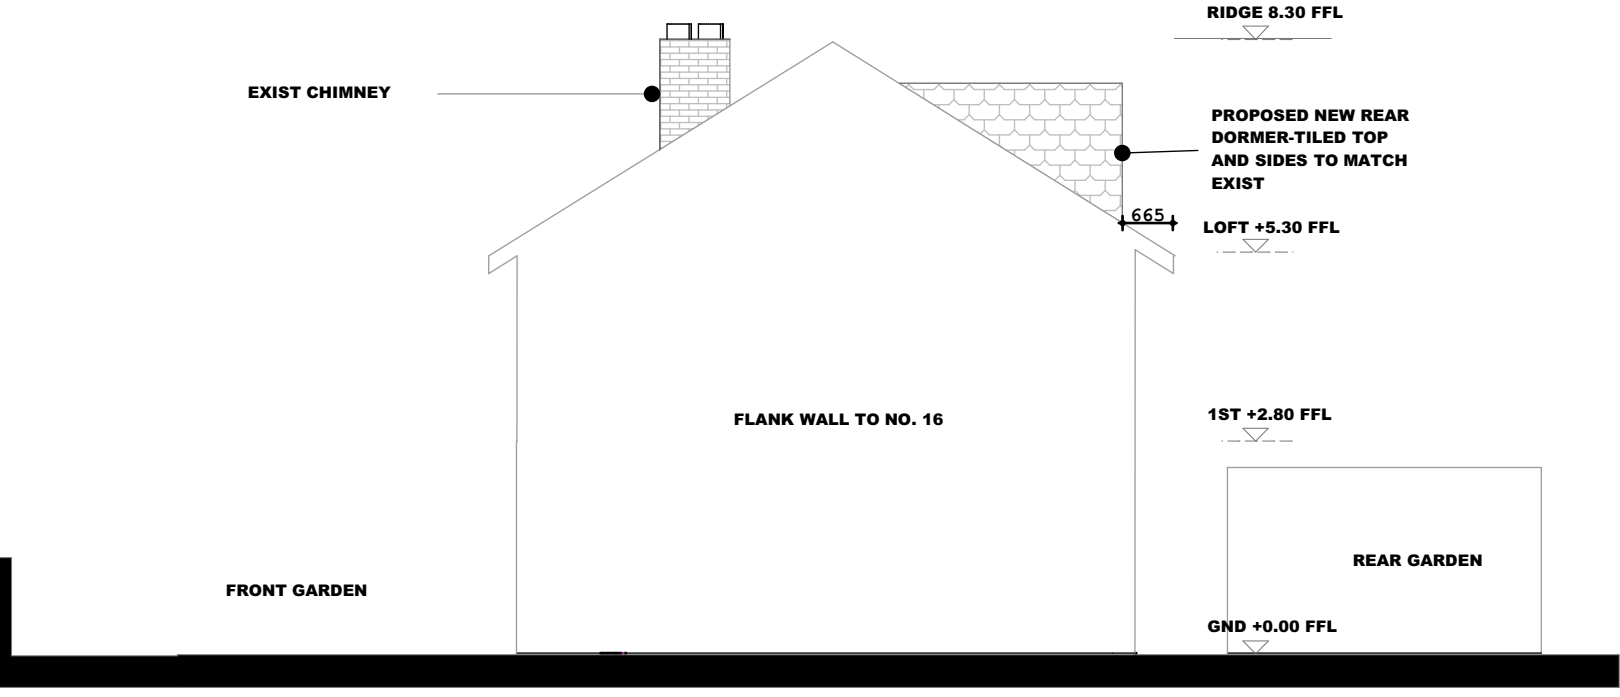


**PROPOSED RIGHT(EAST)FLANK ELEVATION  
NO. 17 PARK PARADE**

SCALE 1:100@A3




|   |                      |                               |            |
|---|----------------------|-------------------------------|------------|
|   |                      |                               |            |
| REVISION   | DESCRIPTION          | DATE                          | CHECKED BY |
| <div><div>ASH DESIGN ASSOCIATES<br/>141 LEMAN ST LONDON E1 8EY</div></div> |                      |                               |            |
| PROJECT: <b>PROPOSED LOFT CONVERSION<br/>WITH NEW REAR DORMER</b>                                                                                           |                      |                               |            |
| CLIENT   |                      |                               |            |
| <b>MR BALINDER SINGH ARORA</b>   |                      |                               |            |
| PROJECT ADDRESS   |                      |                               |            |
| 17 PARK PARADE HAYES, MIDDX.<br>UB3 2NU   |                      |                               |            |
| SCALE<br>1:100@A3   | DATE<br>2ND JAN 2019 | DRAWN BY<br>MS                | ISSUE      |
| STAGE<br>-PLANNING   |                      | CHECKED BY<br>OAA             |            |
| DRAWING NO.<br>05/17PARKPARADE/PRO/LOFT/100   |                      | PROJECT NO.<br>17PARKPA/JAN19 |            |
| DRAWING TITLE     PROPOSED LOFT PLAN,<br>SECTION A-A PROPOSED                                                                                               |                      |                               |            |

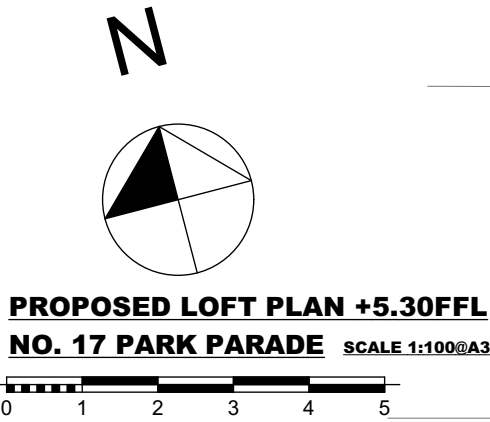

NO. 16

EXIST  
CHIMNEY

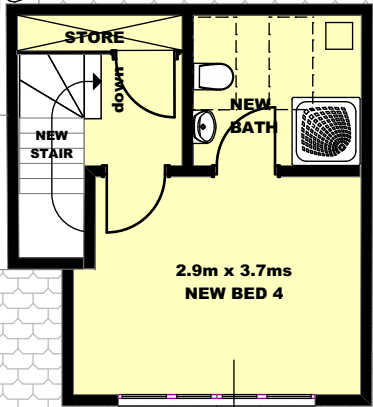


NO. 18

NEW INSULATED  
DORMER WALLS  
TILED TO MATCH  
EXIST

NEW UPVC  
WINDOWS

REAR GARDEN

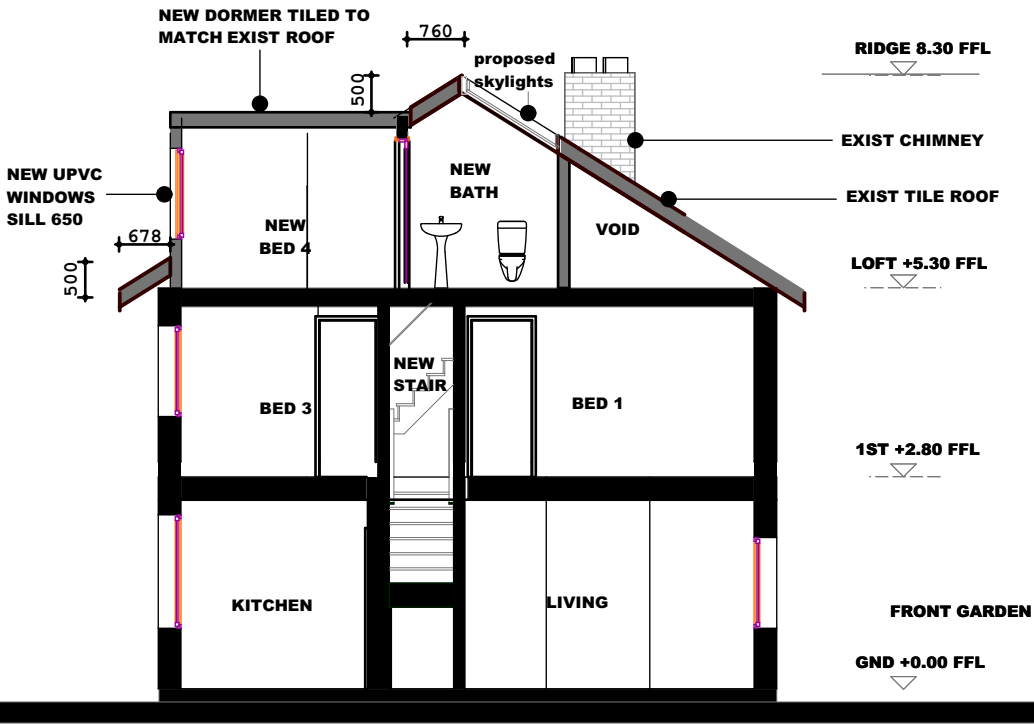


PROPOSED LONG SECTION A-A  
NO. 17 PARK PARADE

SCALE 1:100@A3



|   |                      |                               |            |
|---|----------------------|-------------------------------|------------|
|   |                      |                               |            |
| REVISION   | DESCRIPTION          | DATE                          | CHECKED BY |
| <div></div> <div>ASH DESIGN ASSOCIATES<br/>141 LEMAN ST LONDON E1 8EY</div> |                      |                               |            |
| PROJECT: PROPOSED LOFT CONVERSION<br>WITH NEW REAR DORMER   |                      |                               |            |
| CLIENT   |                      |                               |            |
| MR BALINDER SINGH   |                      |                               |            |
| PROJECT ADDRESS   |                      |                               |            |
| 17 PARK PARADE HAYES, MIDDX.<br>UB3 2NU   |                      |                               |            |
| SCALE<br>1:100@A3   | DATE<br>2ND JAN 2019 | DRAWN BY<br>MS                | ISSUE      |
| STAGE<br>-PLANNING   |                      | CHECKED BY<br>OAA             |            |
| DRAWING NO.<br>06/17PARKPARADE/PRO/ROOF/100   |                      | PROJECT NO.<br>17PARKPA/JAN19 |            |
| DRAWING TITLE<br>ROOF PLAN,<br>PROPOSED   |                      |                               |            |

N

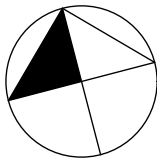

**PROPOSED ROOF PLAN  
NO. 17 PARK PARADE**

