




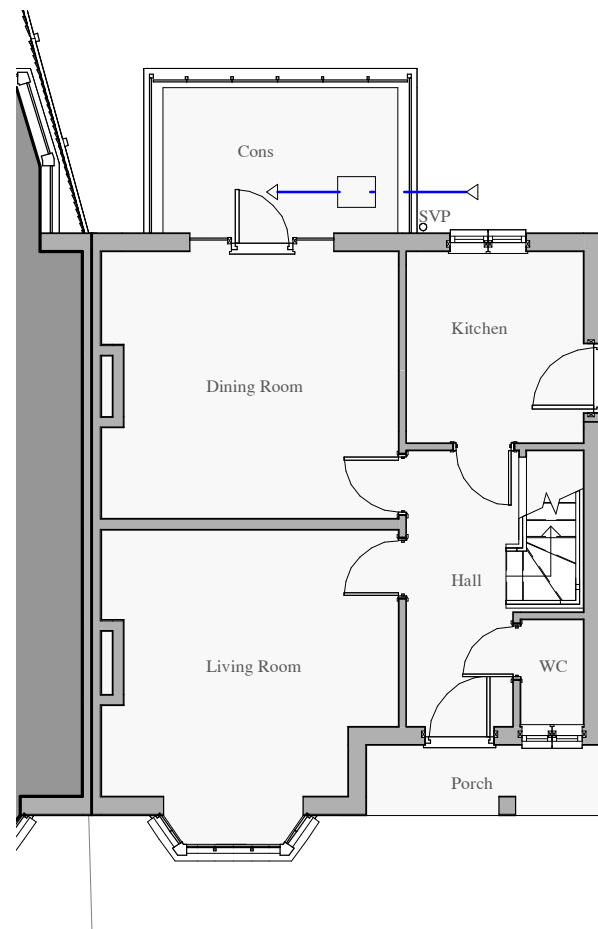


01 Existing Ground Floor
1 : 100

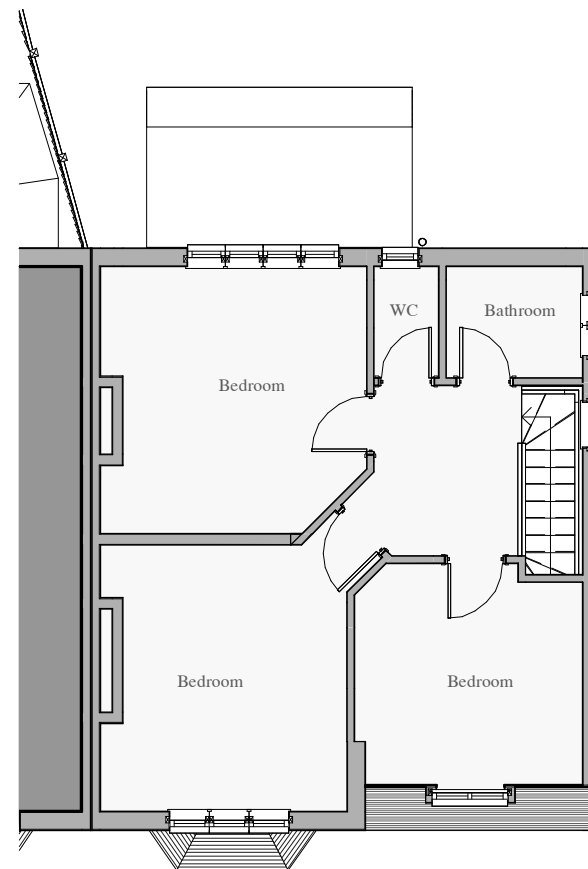

02 Existing First Floor
1 : 100

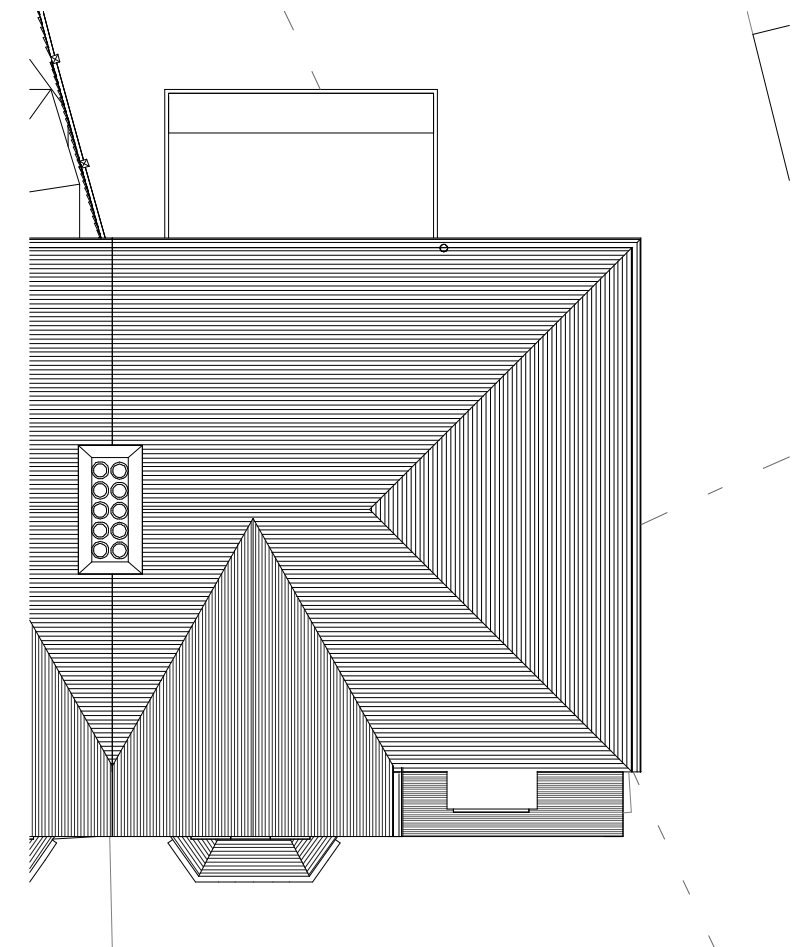

03 Existing Roof Plan
1 : 100

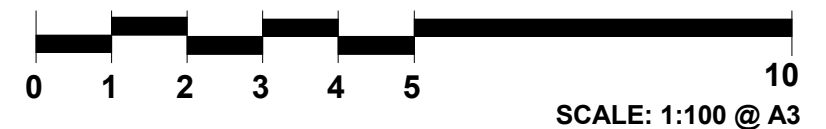

CANOPY PLANNING

OFFICES:- Sutton TEL NO. 020 3632 2690
MOBILE NO: 07956311277 Email:-info@canopyplanning.co.uk

-

44 CHURCH ROAD
WEST DRAYTON UB7
7PX

EXISTING PLANS

PLANNING USE ONLY

Date Jan 2021

Drawn by A N.

Checked by Checker

2102/01

Scale 1 : 100




Existing Front Elevation
1 : 100




Existing Side Elevation
1 : 100



Existing Rear Elevation
1 : 100

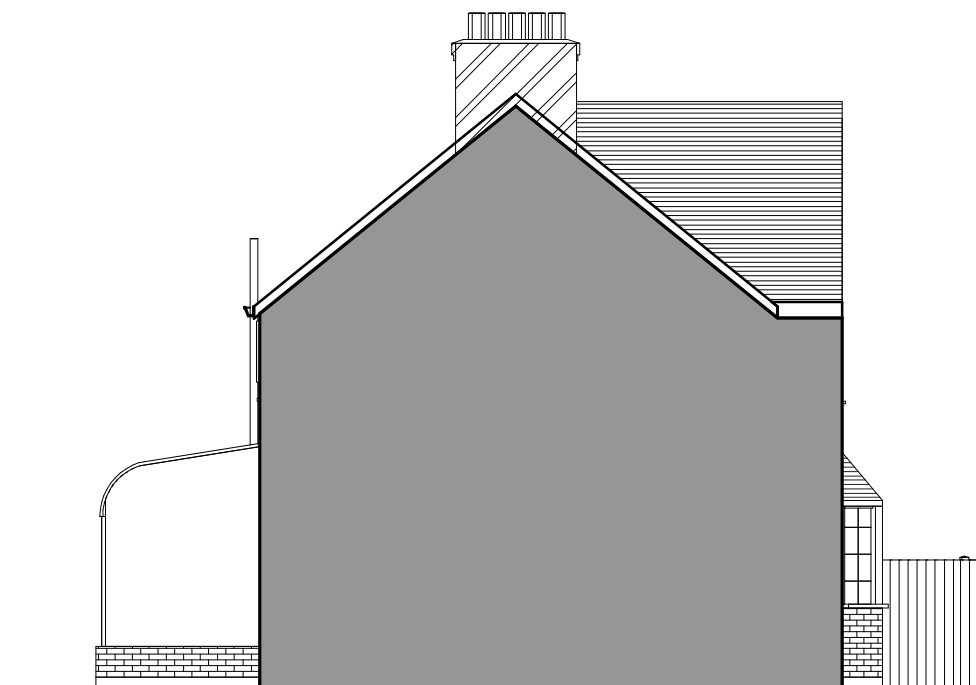

Existing Side Elevation II
1 : 100

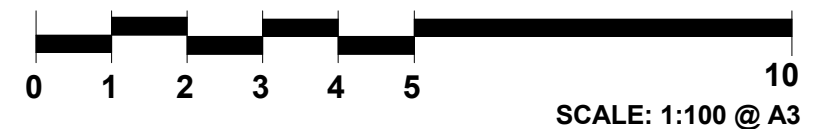

CANOPY PLANNING

OFFICES:- Sutton TEL NO. 020 3632 2690
MOBILE NO: 07956311277 Email:-info@canopyplanning.co.uk

-

44 CHURCH ROAD
WEST DRAYTON UB7
7PX

EXISTING ELEVATIONS

PLANNING USE ONLY

Date Jan 2021

Drawn by A N.

Checked by Checker

2102/02

Scale 1 : 100



CANOPY PLANNING

OFFICES:- Sutton TEL NO. 020 3632 2690
MOBILE NO: 07956311277 Email:-info@canopyplanning.co.uk

-

44 CHURCH ROAD
WEST DRAYTON UB7
7PX

EXISTING 3D

PLANNING USE ONLY		2102/03
Date	Jan 2021	
Drawn by	A N.	
Checked by	Checker	Scale



Existing Section A-A
1 : 50



CANOPY PLANNING


OFFICES:- Sutton TEL NO. 020 3632 2690
MOBILE NO: 07956311277 Email:-info@canopyplanning.co.uk

-


44 CHURCH ROAD
WEST DRAYTON UB7
7PX

EXISTING SECTION


Project number	Project Number	2102/04
Date	Jan 2021	
Drawn by	Author	
Checked by	Checker	Scale 1 : 50

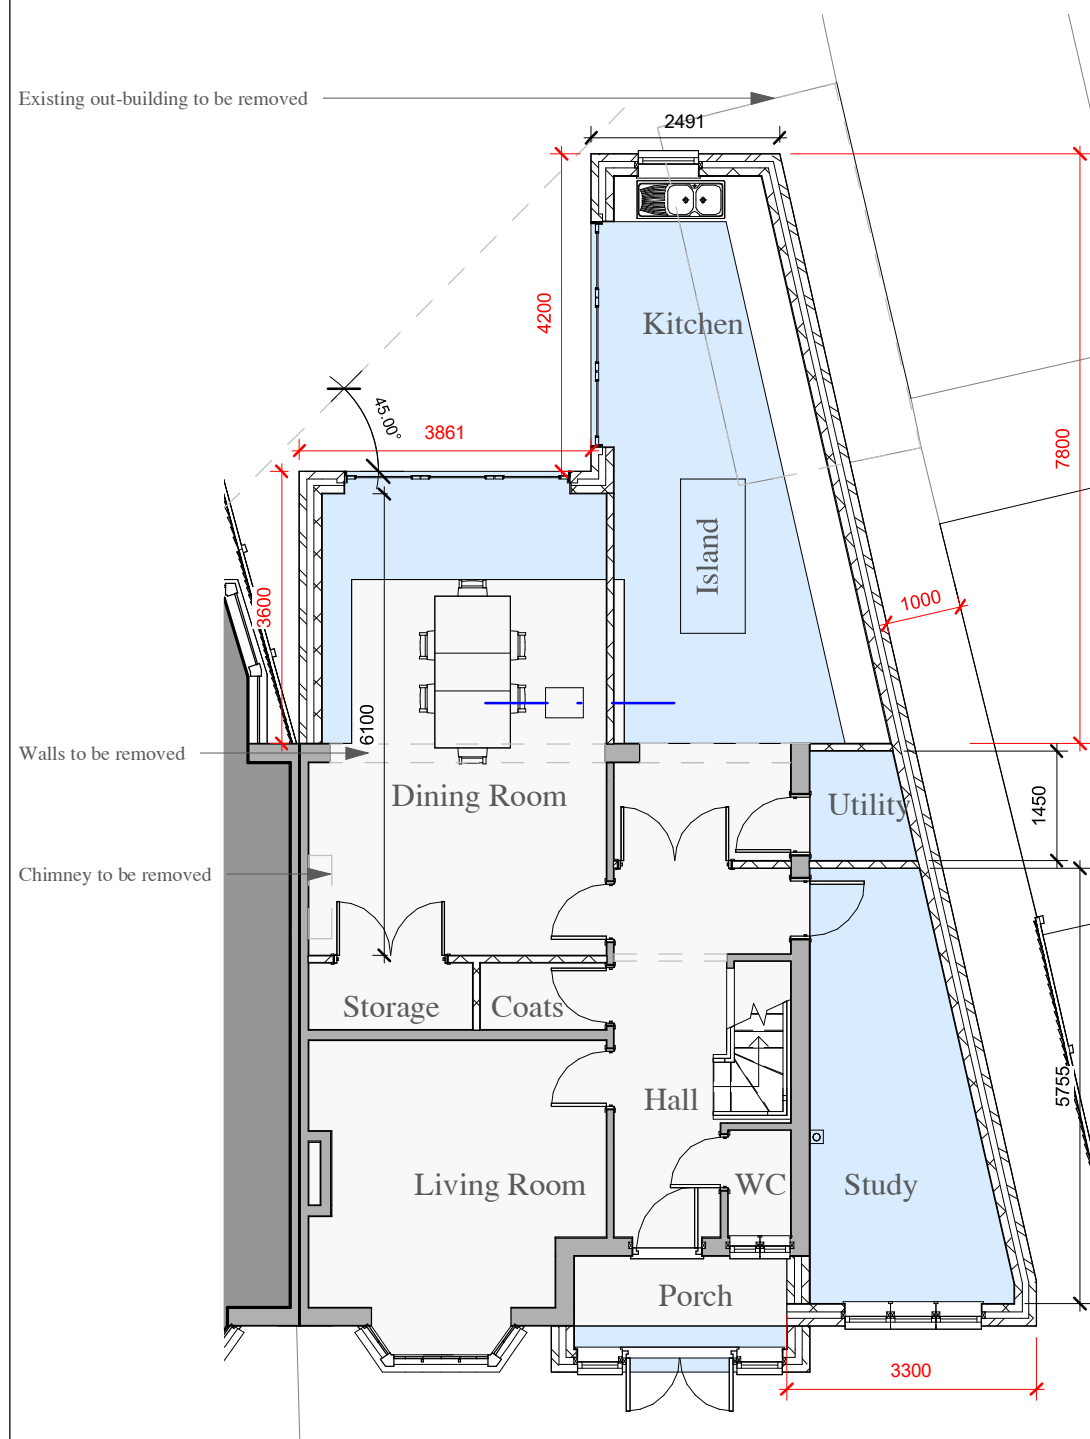


01 Proposed Ground Floor
1 : 100

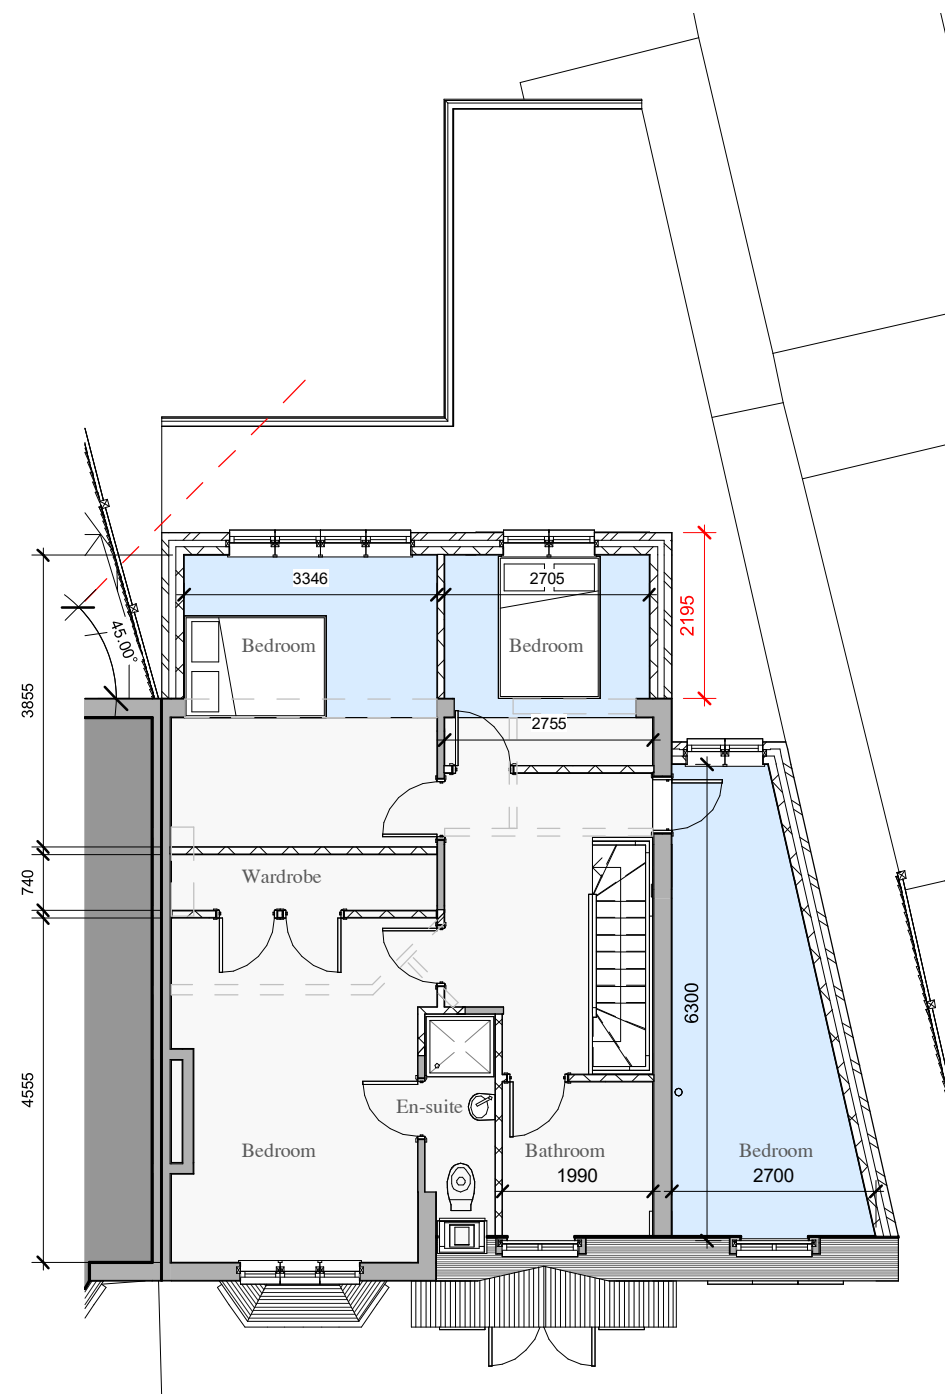

02 Proposed First Floor
1 : 100

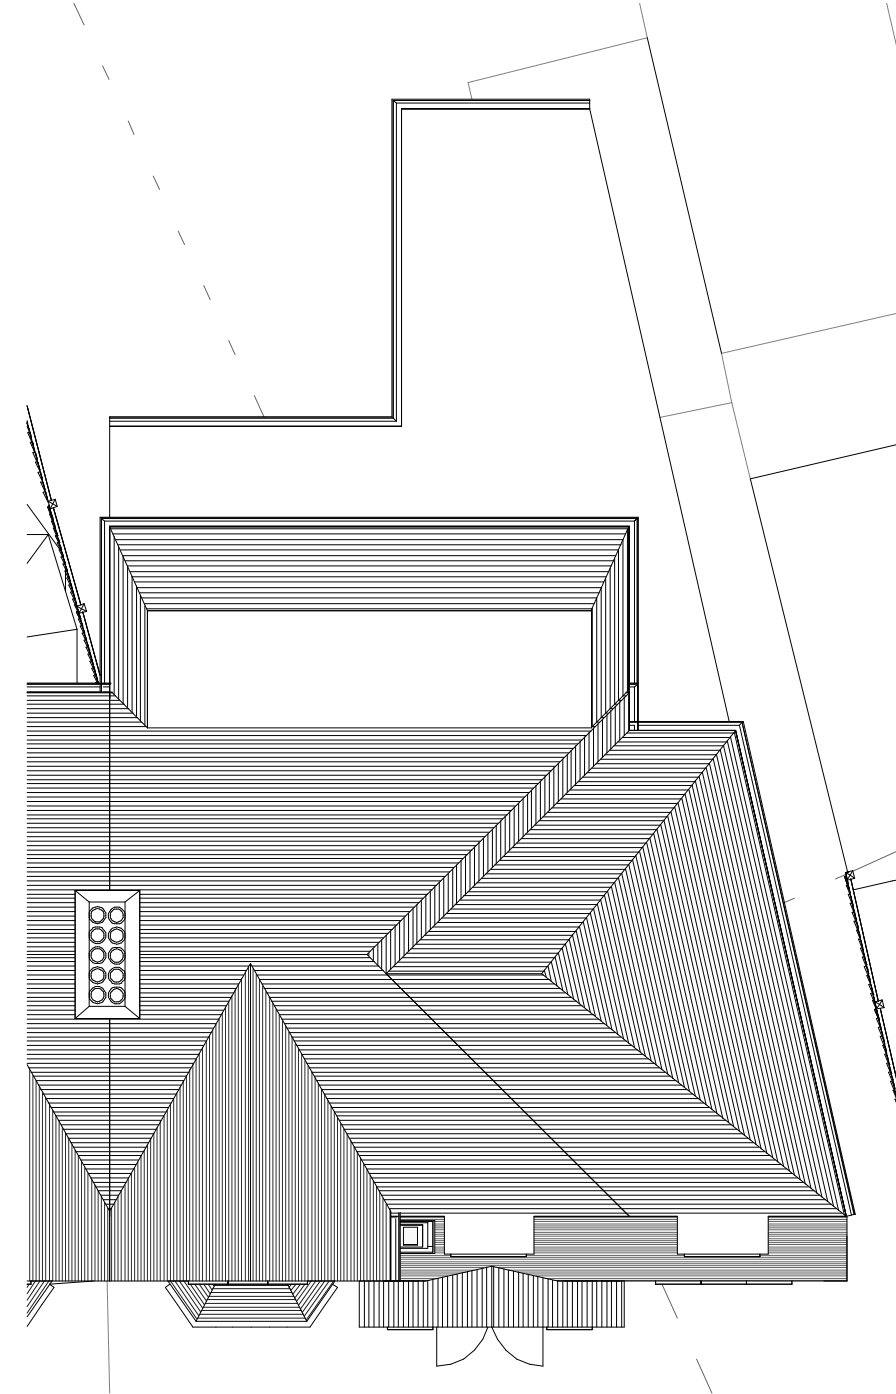

03 Proposed Roof Plan
1 : 100

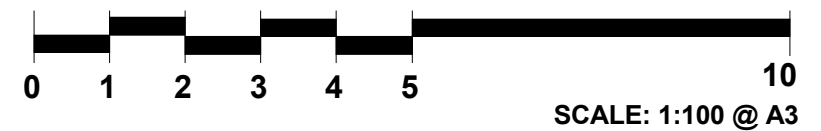

CANOPY PLANNING

OFFICES:- Sutton TEL NO. 020 3632 2690
MOBILE NO: 07956311277 Email:-info@canopyplanning.co.uk

-

44 CHURCH ROAD
WEST DRAYTON UB7
7PX

PROPOSED PLANS

PLANNING USE ONLY


Date Jan 2021

Drawn by A N.


Checked by Checker

2102/05

Scale 1 : 100

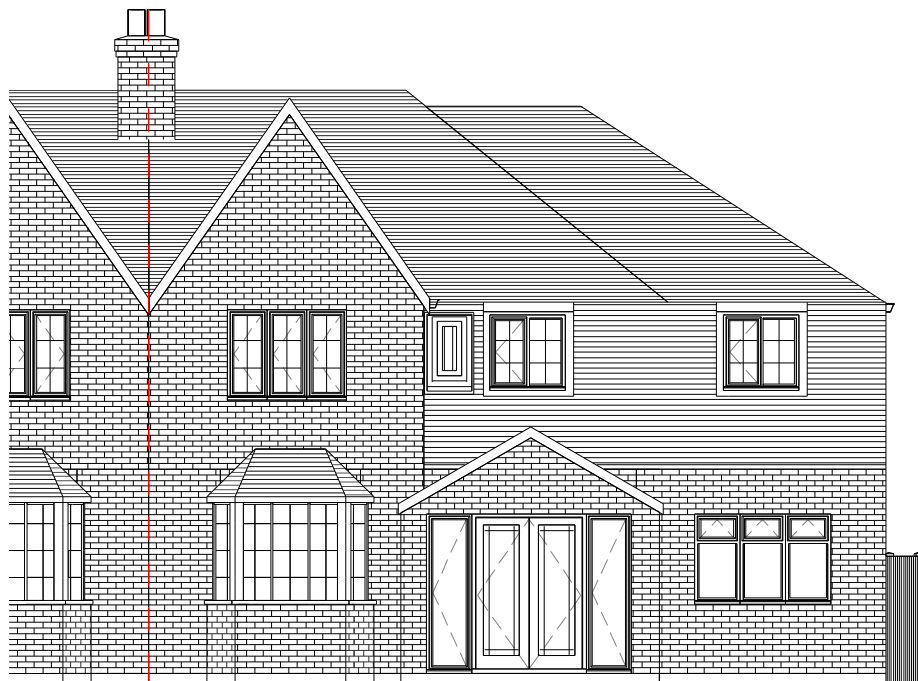


Proposed Front Elevation
1 : 100

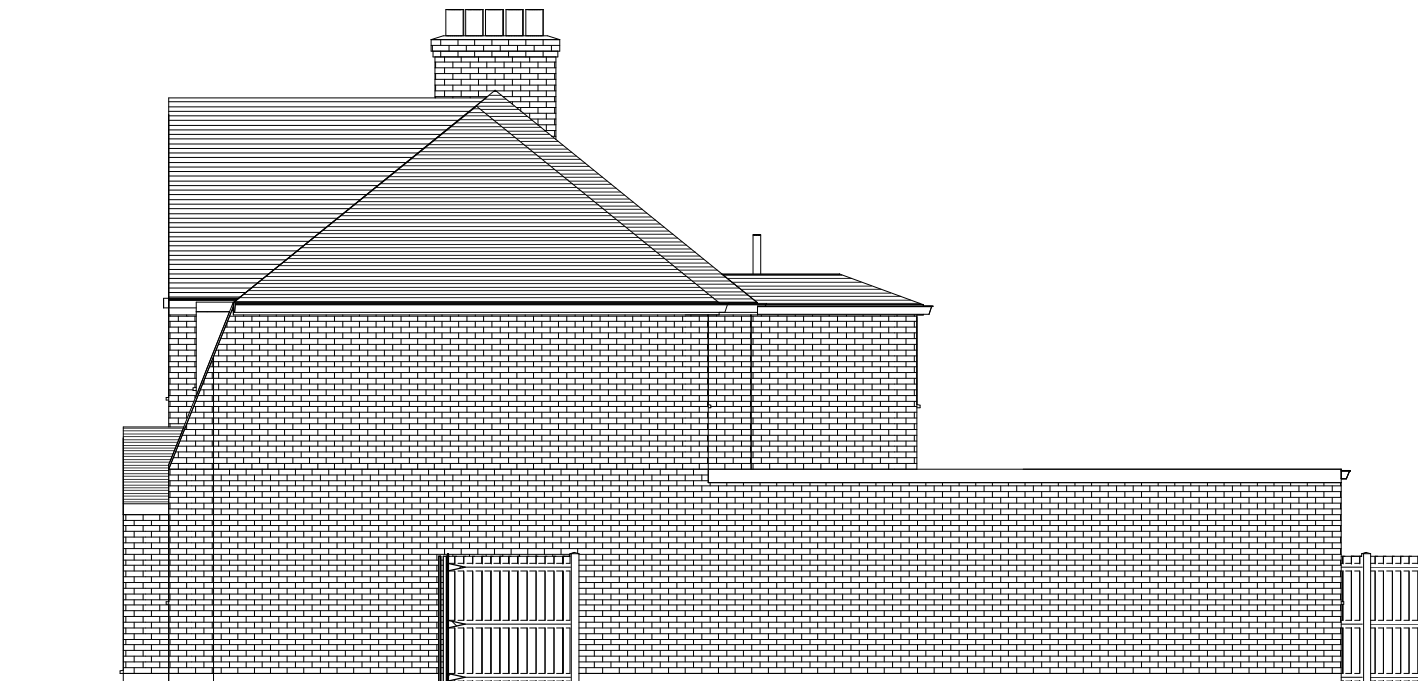


Proposed Side Elevation
1 : 100



Proposed Rear Elevation
1 : 100

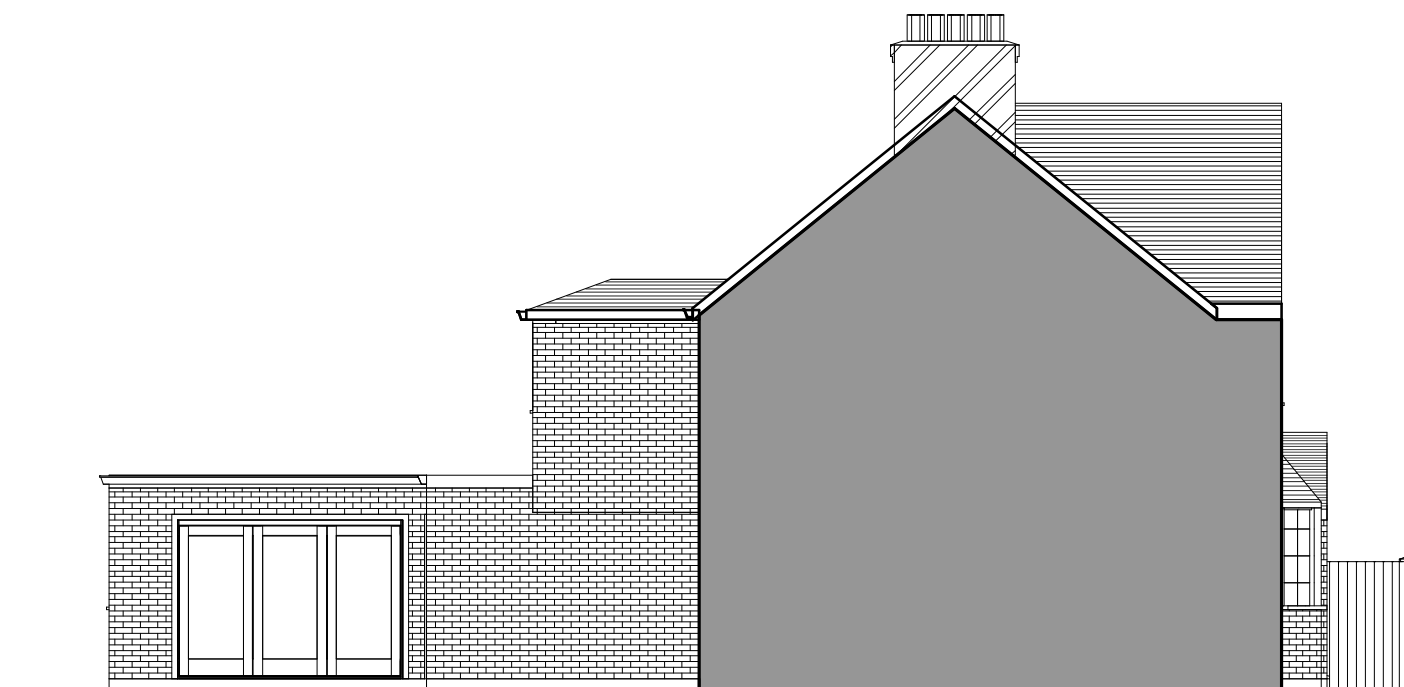

Proposed Side Elevation II
1 : 100

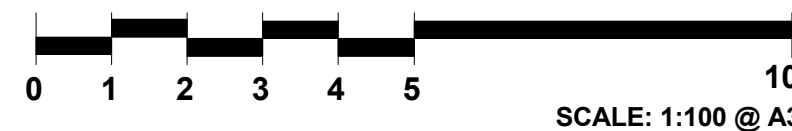

CANOPY PLANNING

OFFICES:- Sutton TEL NO. 020 3632 2690
MOBILE NO: 07956311277 Email:-info@canopyplanning.co.uk

-

44 CHURCH ROAD
WEST DRAYTON UB7
7PX

PROPOSED ELEVATIONS

PLANNING USE ONLY

Date Jan 2021

Drawn by A.N.

Checked by Checker

2102/06

Scale 1 : 100



Proposed Section A-A
1 : 50



CANOPY PLANNING

OFFICES:- Sutton TEL NO. 020 3632 2690
MOBILE NO: 07956311277 Email:-info@canopyplanning.co.uk

-

44 CHURCH ROAD
WEST DRAYTON UB7
7PX

PROPOSED SECTION

Project number	Project Number	2102/07
Date	Jan 2021	
Drawn by	Author	
Checked by	Checker	Scale
		1 : 50



CANOPY PLANNING

OFFICES:- Sutton TEL NO. 020 3632 2690
MOBILE NO: 07956311277 Email:-info@canopyplanning.co.uk

-

44 CHURCH ROAD
WEST DRAYTON UB7
7PX

PROPOSED 3D

PLANNING USE ONLY

Date Jan 2021

Drawn by A N.

Checked by Checker

2102/08

Scale