


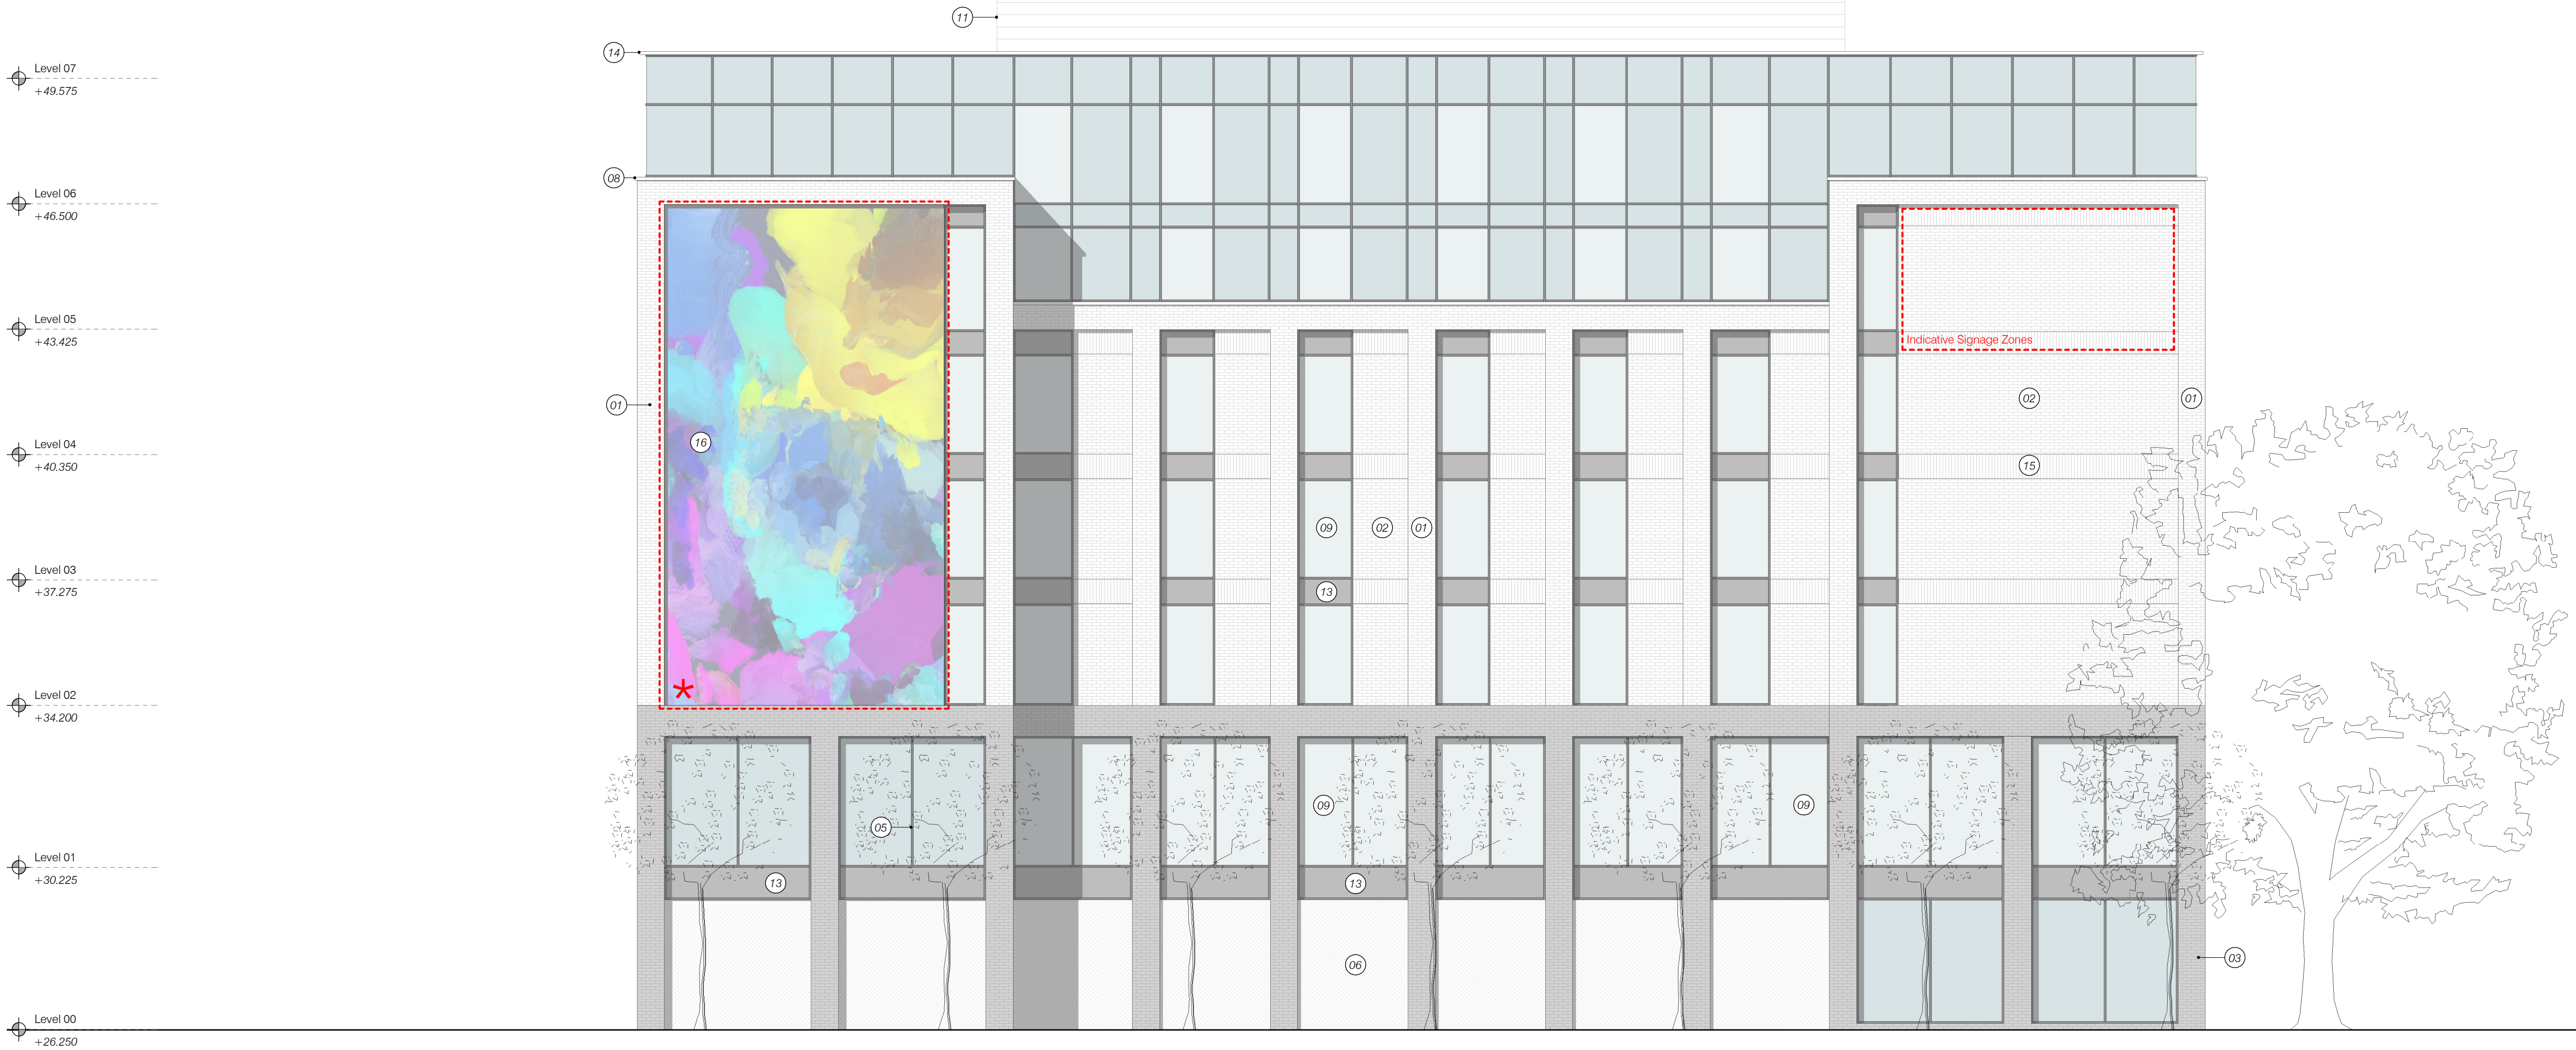

Proposed Elevation from Bath Road (South Elevation)

Scale: 1 : 100



Proposed West Elevation

Scale: 1 : 100

Ica Architects Ltd.  
registered in Scotland company no 267727


Do not scale from this drawing. If in doubt, ask.  
This drawing is the property of Ica and must not  
be copied, reproduced or disclosed without  
written permission. Plant room illustrated LH 21.01.19

| revisions //                       | by // | date //  |
|------------------------------------|-------|----------|
| A                                  | CAD   | 11.04.22 |
| Revised to suit planning comments. |       |          |
| B                                  | BC    | 06.10.22 |
| Planning Updates                   |       |          |

★ Feature artwork shown is indicative  
for demonstration purposes. Final  
art selection is to be developed  
further and agreed

EXTERNAL MATERIALS LEGEND:

- 1 Main brick finish.
- 2 Recessed brick main colour.
- 3 Facing brick finish contrast colour.
- 4 Recessed brick finish contrast colour.
- 5 PPC aluminium curtain walling.
- 6 Feature mesh with planting.
- 7 Automatic entrance doors.
- 8 Coloured concrete cill / parapet.
- 9 Clear glass within curtain walling.
- 10 Look alike glass within curtain walling.
- 11 PPC aluminium louvre cladding
- 12 Louvred plant screen.
- 13 PPC aluminium spandrel panel.
- 14 PPC aluminium cover flashing.
- 15 Soldier coarse bands
- 16 Public Art Screen

 

Merchant Exchange  
20 Bell Street  
Glasgow  
G1 1LG  
+44(0)141 552 2194  
we@ica.com



project title //  
Proposed Hampton by Hilton  
Bath Road, Heathrow

drawing title //  
South and West Elevations

issue stage //

PLANNING ISSUE

| date //    | drawn //      | scale @ A1 // |
|------------|---------------|---------------|
| Jun 2021   | CAD           | 1 : 100       |
| project // | dwg number // | revision //   |
| 1056       | PL(00)101     | B             |