




PROPOSED FRONT ELEVATION
SCALE: 1:100



PROPOSED REAR ELEVATION
SCALE: 1:100

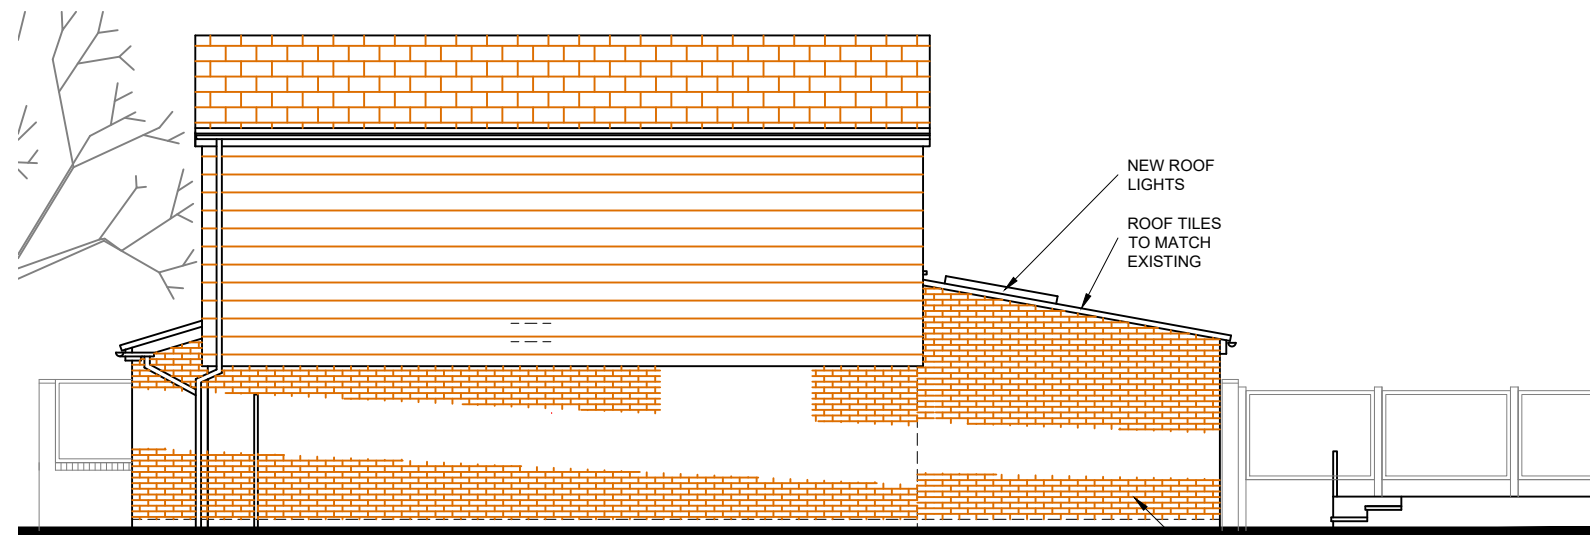

PROPOSED SIDE ELEVATION
SCALE: 1:100 IN DIRECTION 'C'




PROPOSED SIDE ELEVATION
SCALE: 1:100 IN DIRECTION 'D'




EXISTING FRONT ELEVATION
SCALE: 1:100



EXISTING REAR ELEVATION
SCALE: 1:100

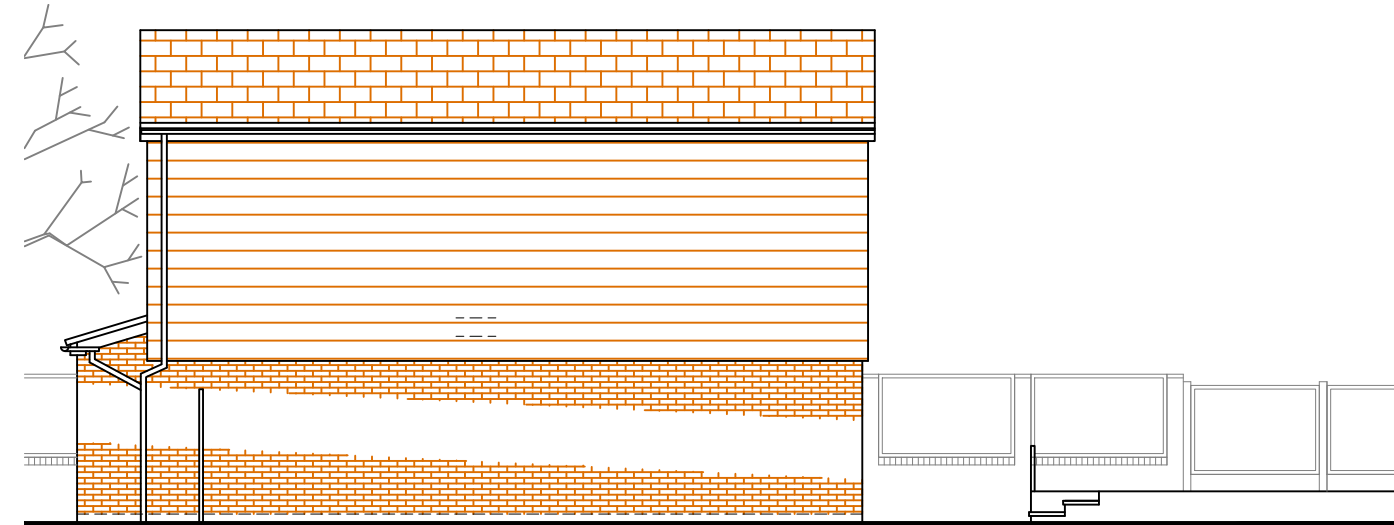

EXISTING SIDE ELEVATION
SCALE: 1:100 IN DIRECTION 'A'

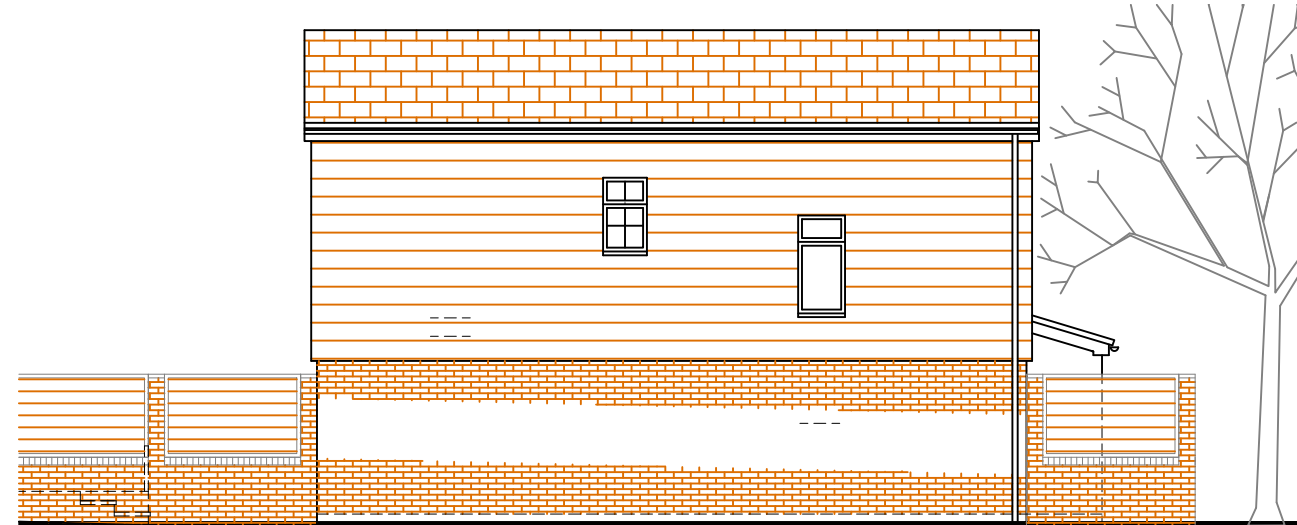


EXISTING SIDE ELEVATION
SCALE: 1:100 IN DIRECTION 'B'




LOCATION PLAN
SCALE: 1:1250




AERIAL VIEW
SCALE: NTS

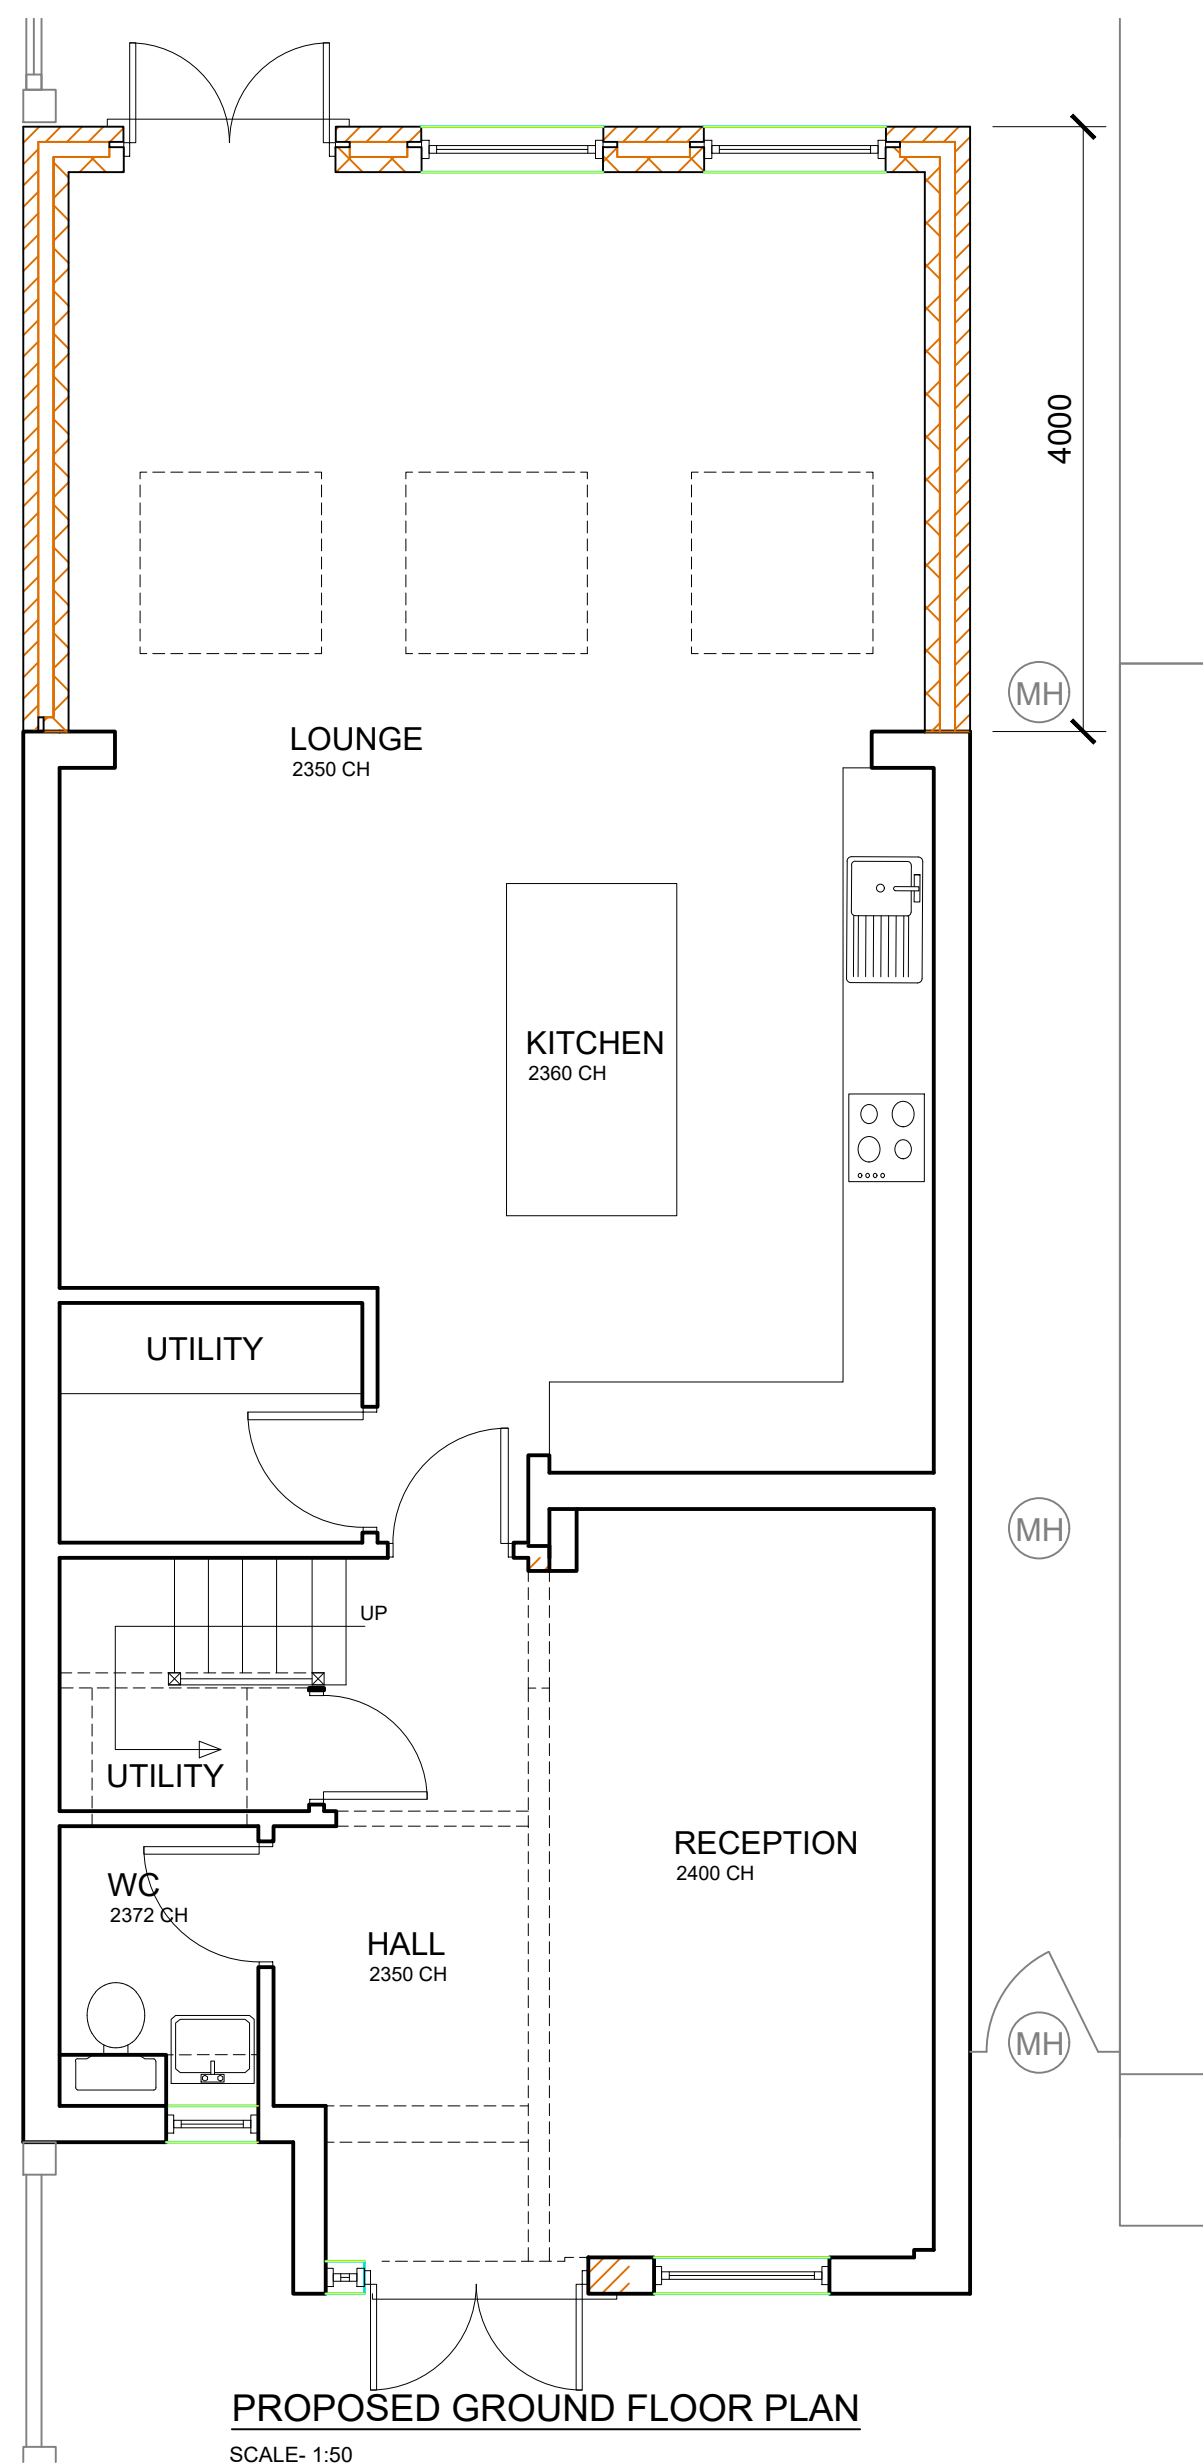


PROPOSED GROUND FLOOR PLAN
SCALE: 1:50

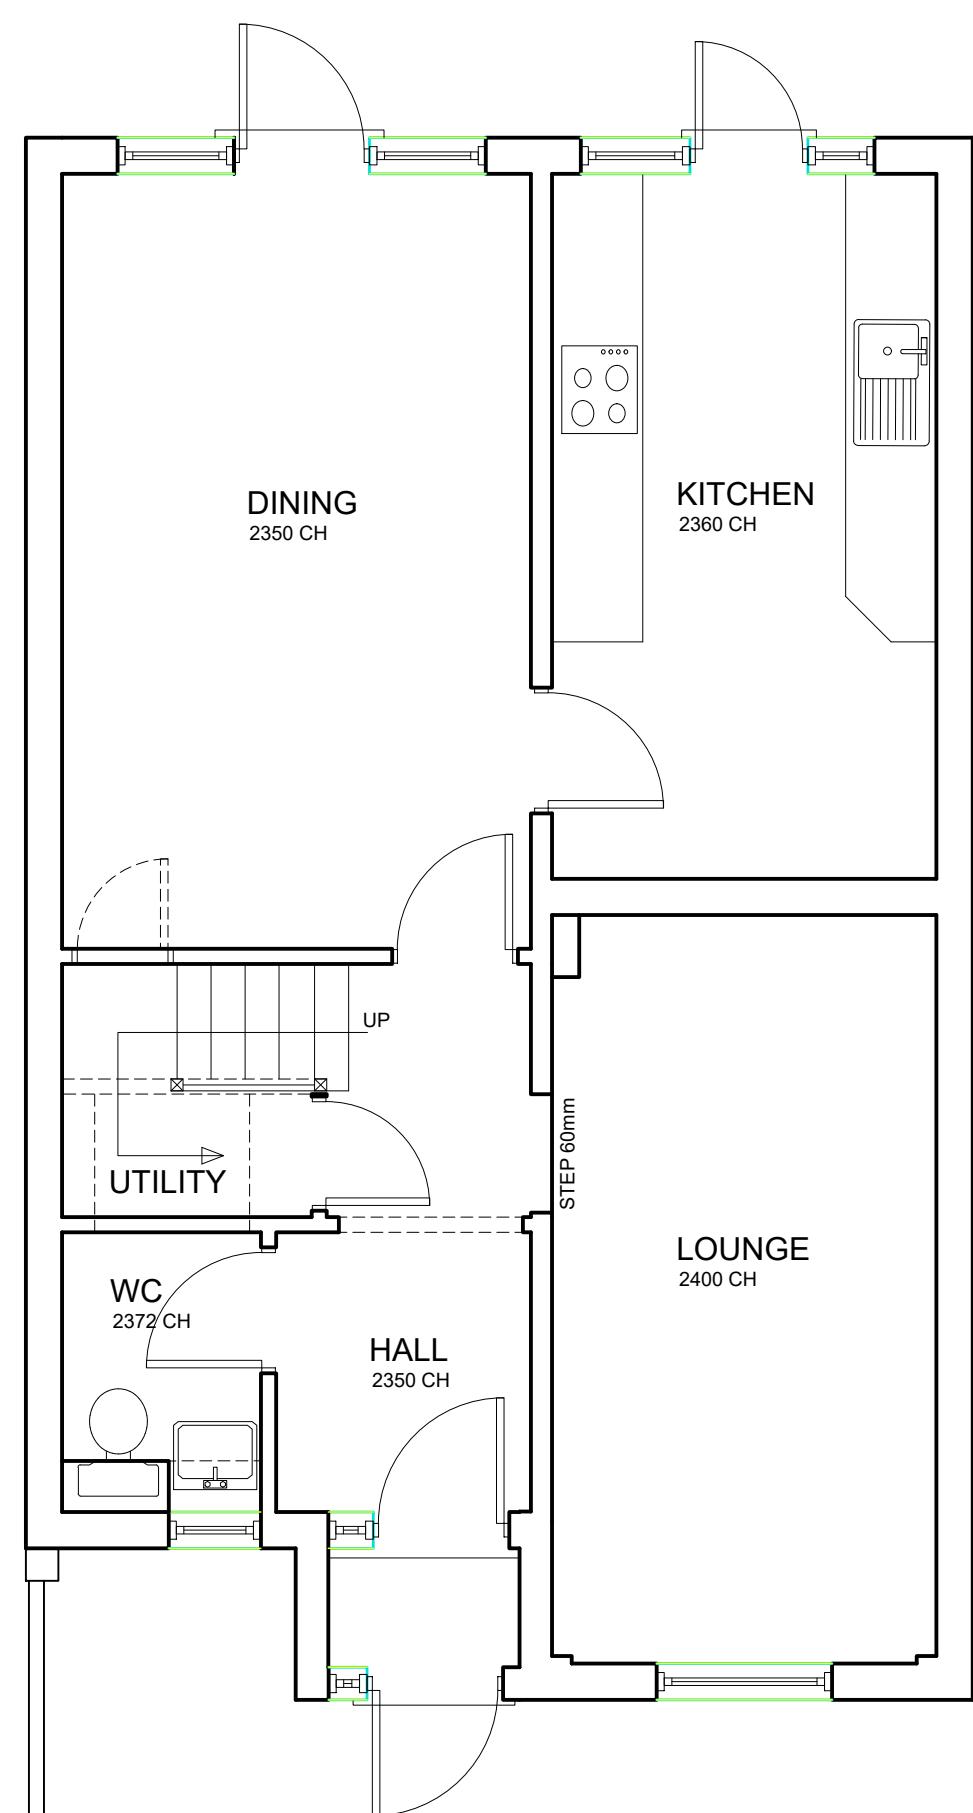


EXISTING GROUND FLOOR PLAN
SCALE: 1:50

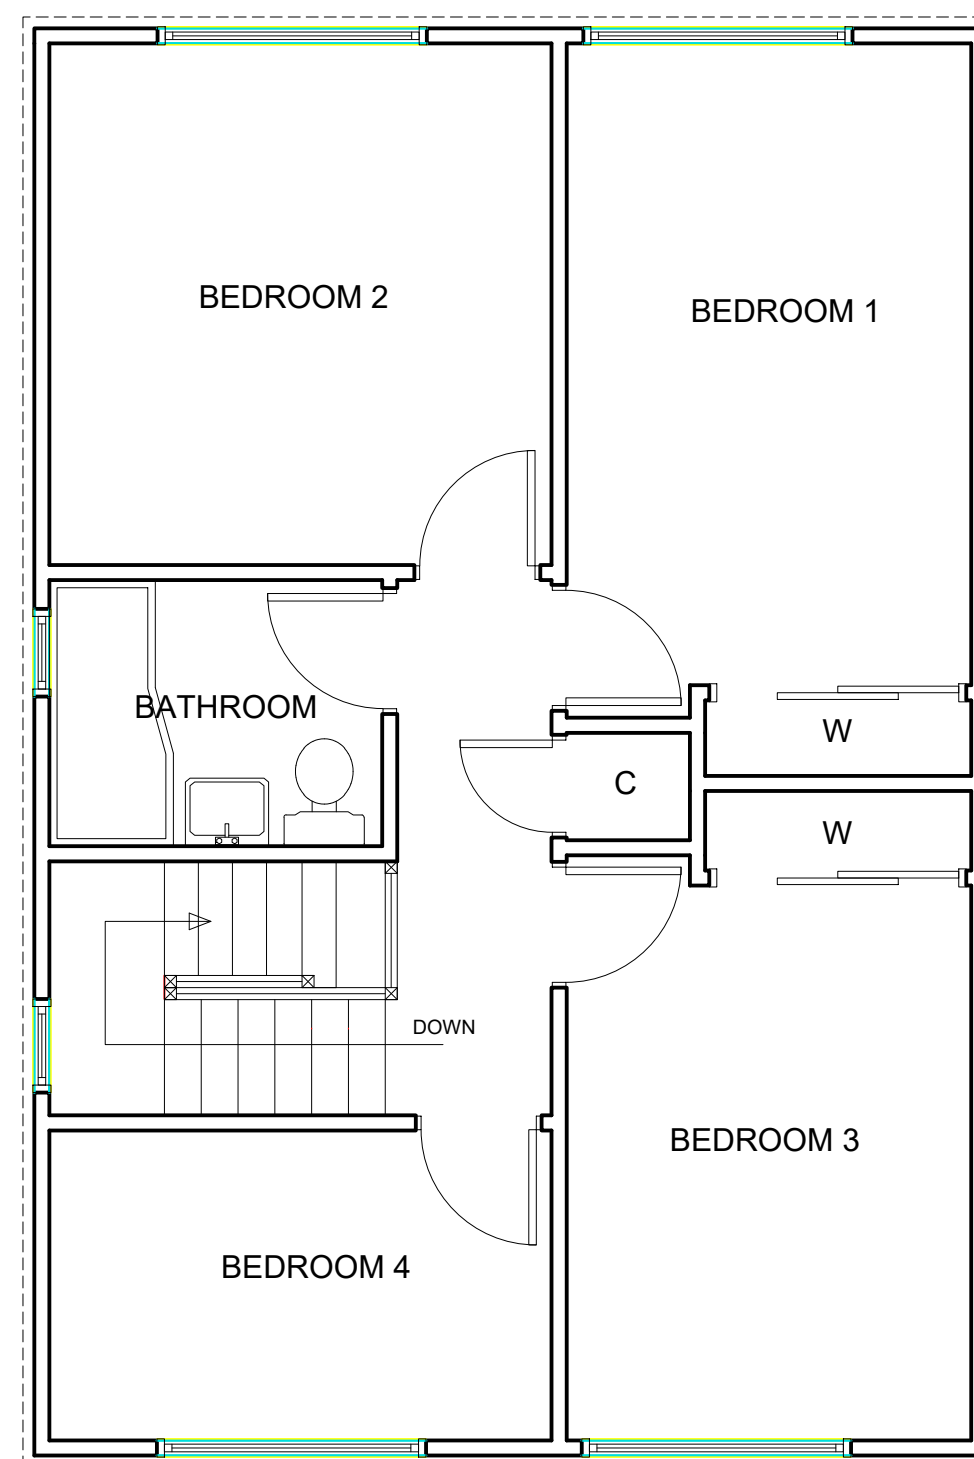


EXISTING FIRST FLOOR PLAN
SCALE: 1:50

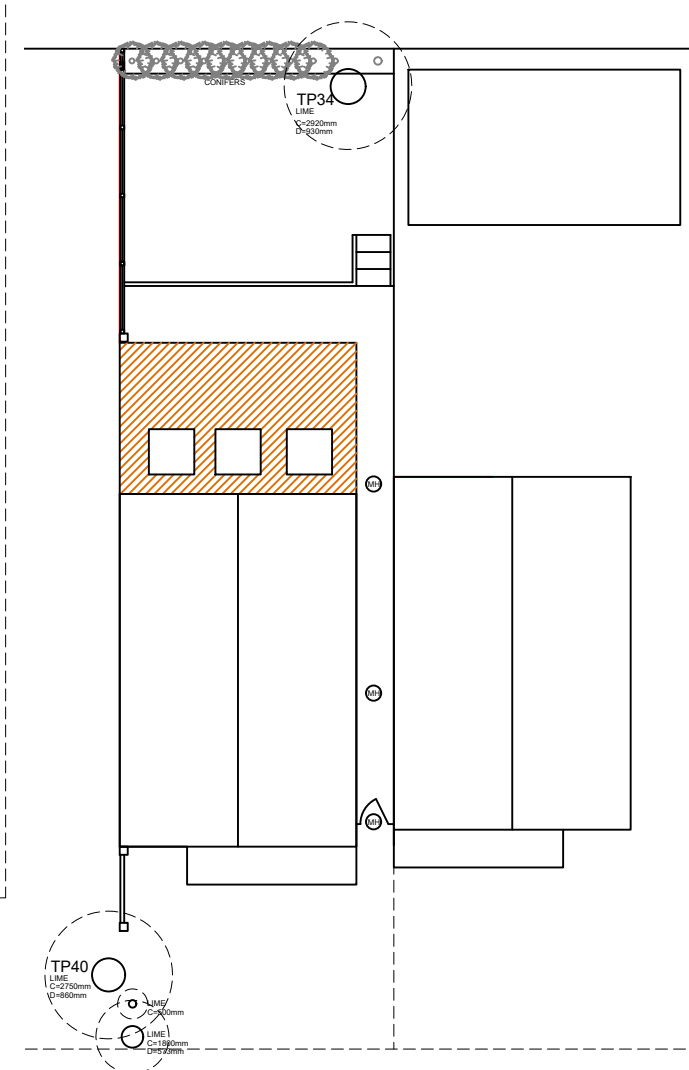

SITE PLAN
SCALE: 1:200

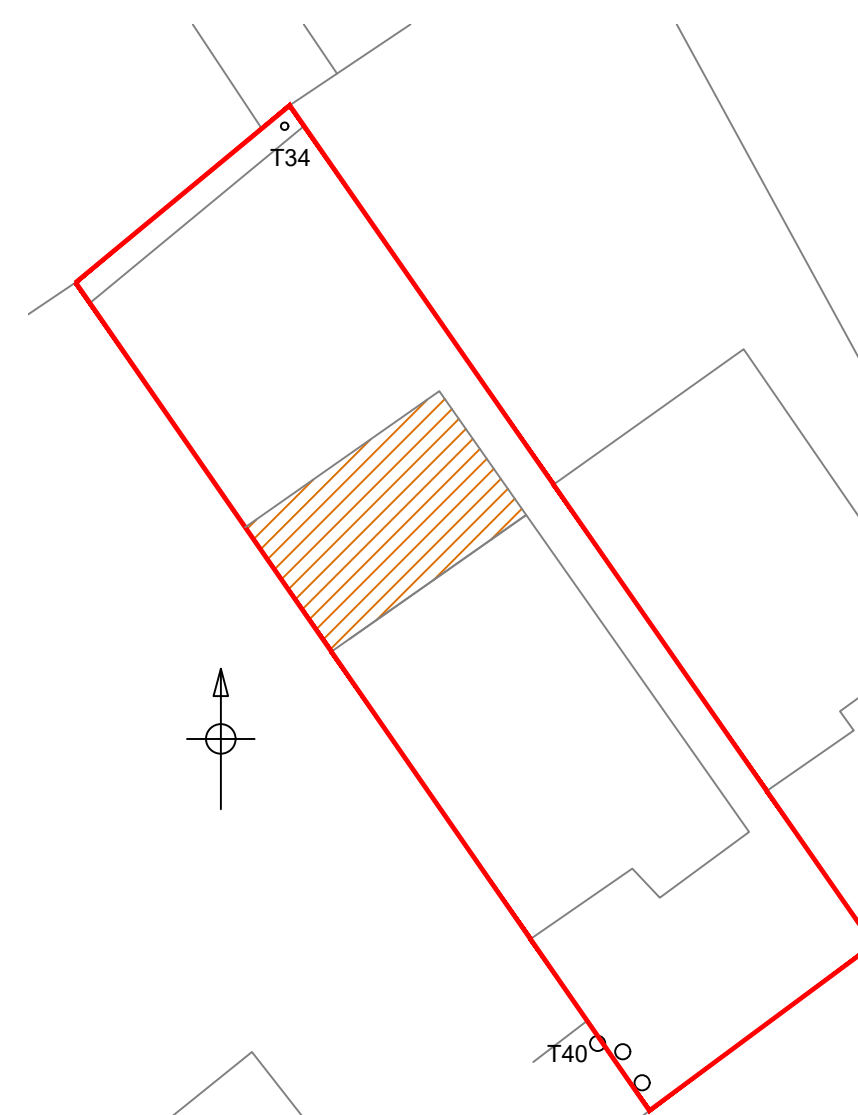

BLOCK PLAN
SCALE: 1:200

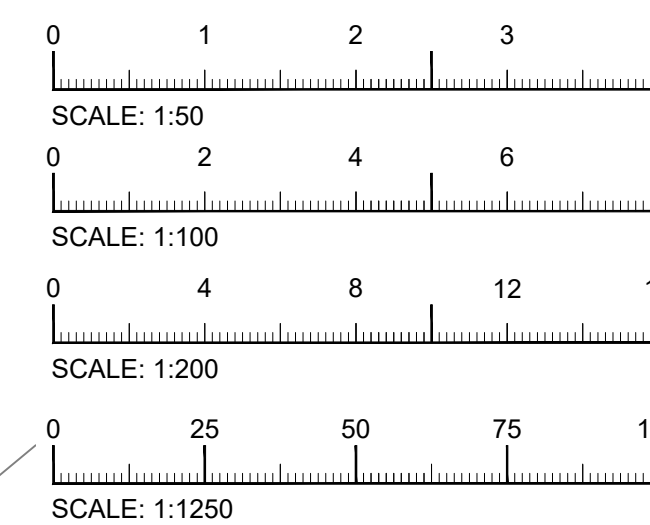

F	DEC 21	D.A.N	WINDOW REMOVED
E	DEC 21	D.A.N	UPDATE DRAWING
D	OCT 21	D.A.N	PRELIMINARY REMOVED
C	OCT 21	D.A.N	PRELIMINARY REMOVED
B	SEPT 21	D.A.N	UPDATE DRAWING
A	SEPT 21	D.A.N	UPDATE DRAWING
REV	DATE	DRAWN BY	DESCRIPTION

PLANNING

CLIENT: MR & MRS CHOWDHURY

PROJECT: 7 HILLIERS AVENUE,
HILLINGDON UB8 3JQ

TITLE: PROPOSED 4m REAR EXTENSION
PLANS & ELEVATIONS

SCALE: 1:200/1:100 1:50	DATE: SEPT 21	DRG NO: 21/29/1	REV: F	A1
-------------------------------	------------------	--------------------	-----------	----



DAN ARCHITECTURAL SERVICES LTD
info@DANArchitecturalservices.co.uk