


All work to comply with
current building regulations
and codes of practice


Do not scale from drawings
all dimensions to be checked
on site before the start of
any work

All Proposed External Materials to Match
Existing External Materials


Any Proposed Windows to Flank wall to be
Obscure Glazed and Non-Opening below
1.7m from FFL

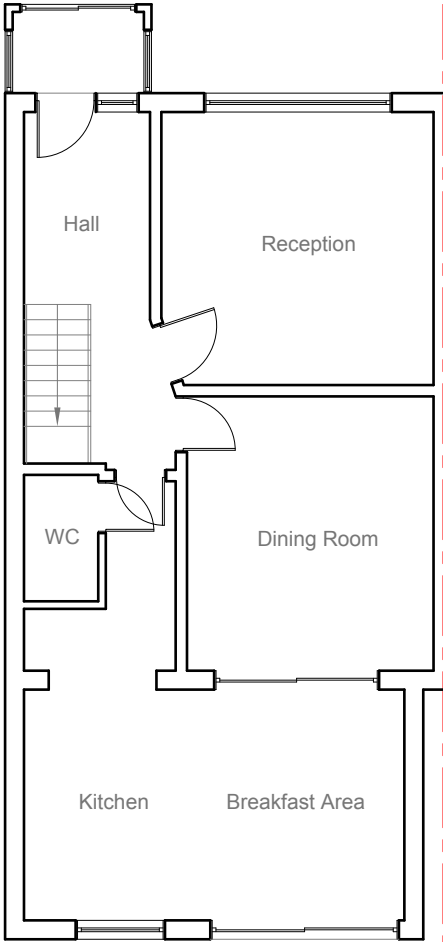

Existing Ground Floor Plan
Scale 1:100

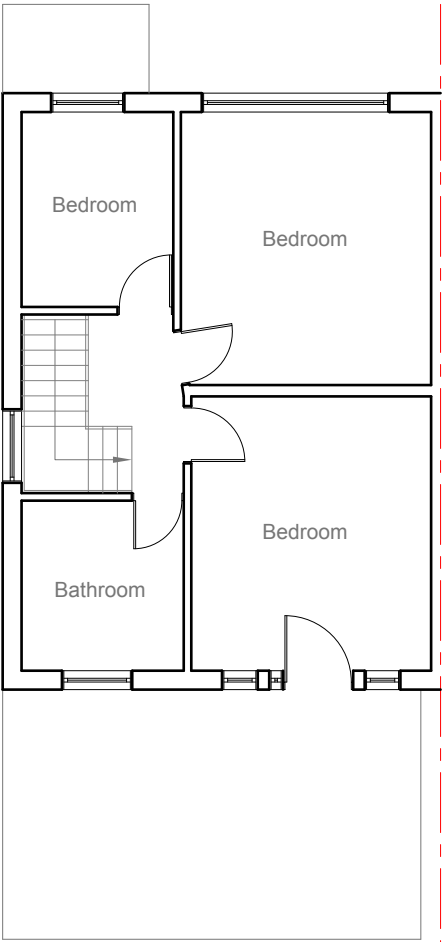


Existing First Floor Plan
Scale 1:100

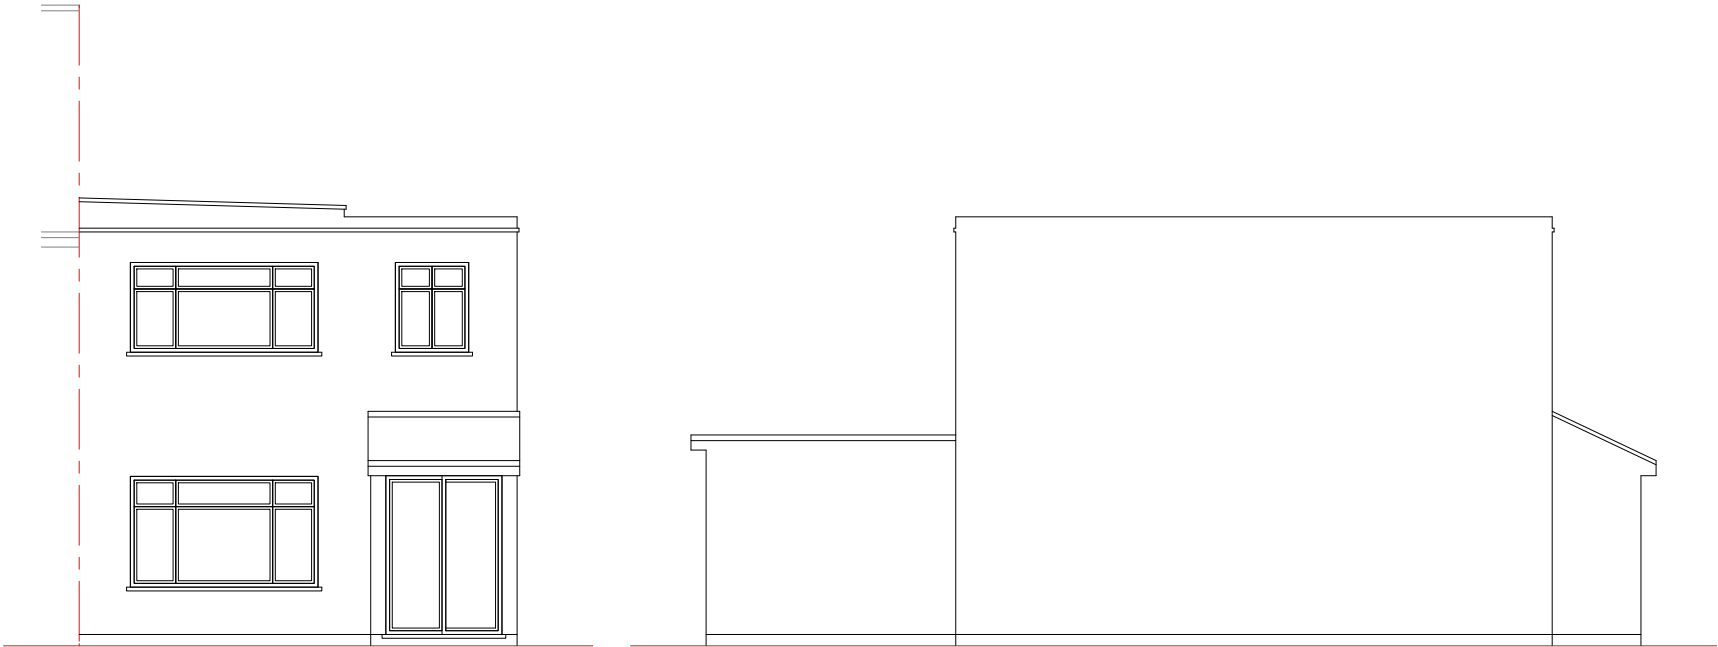


Existing Front Elevation
Scale 1:100

Existing Side Elevation
Scale 1:100

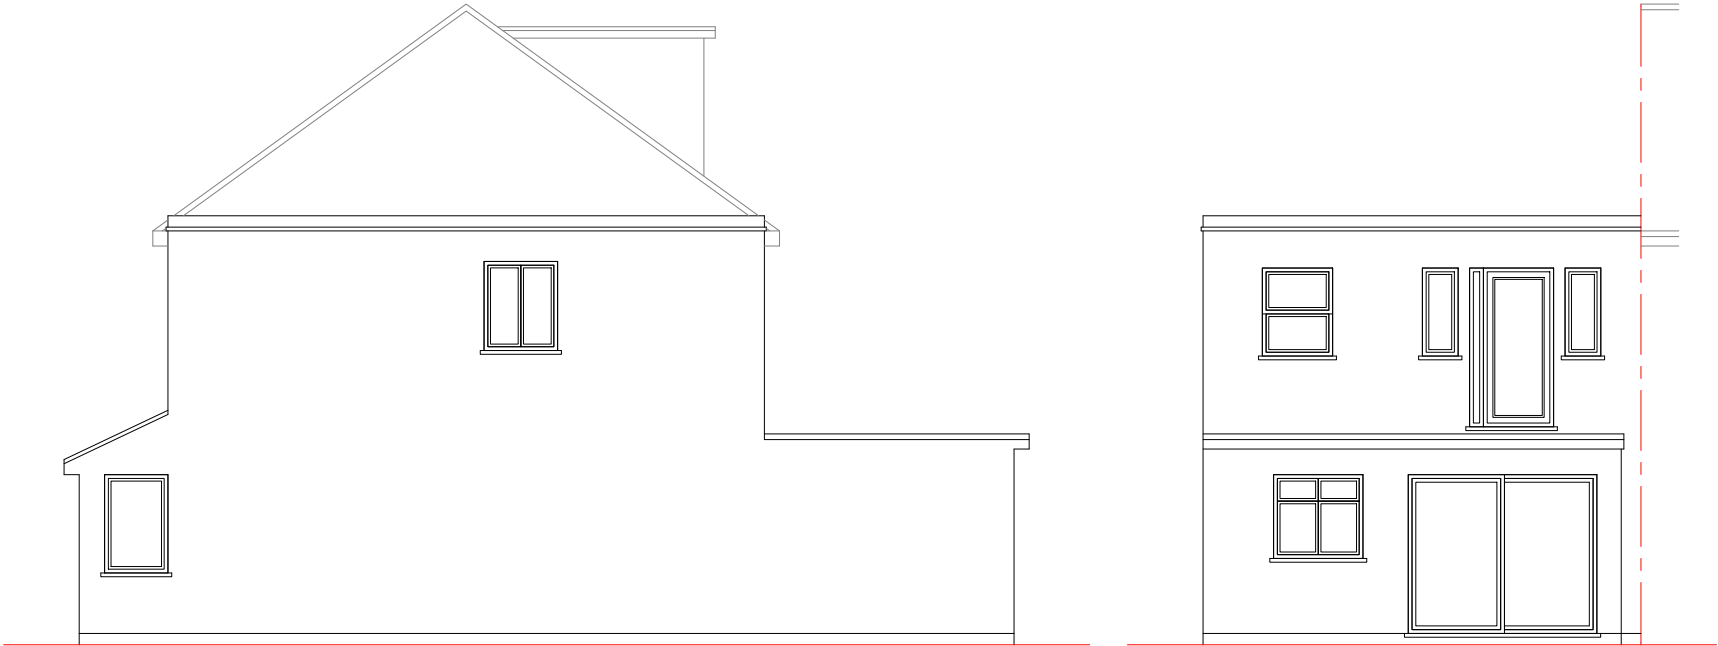

Existing Side Elevation
Scale 1:100

Existing Rear Elevation
Scale 1:100

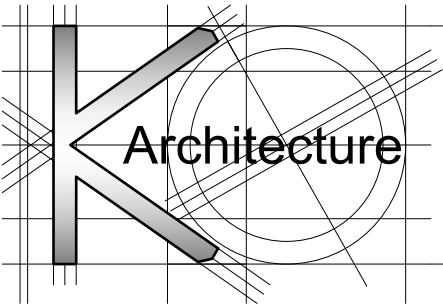

Site Address:
3 Gledwood Crescent
Hayes
UB4 0AX

1

Drawing Content:
Existing Floor Plans
Existing Elevations

2

Drawings No:
3gledwoodcrescent/2014/01

3

Drawings Scale:
1:100

4

Date Drawn:
10th August 2014

5

Drawn By:
KG

6

Planning Issue

7

Revision:




8

All work to comply with current building regulations and codes of practice

Do not scale from drawings
all dimensions to be checked on site before the start of any work

All Proposed External Materials to Match Existing External Materials

Any Proposed Windows to Flank wall to be Obscure Glazed and Non-Opening below 1.7m from FFL

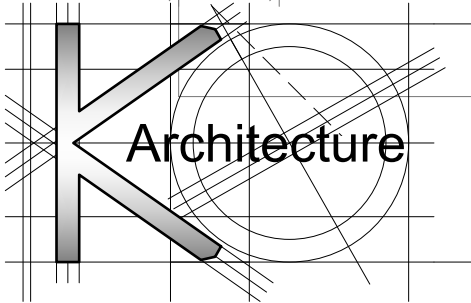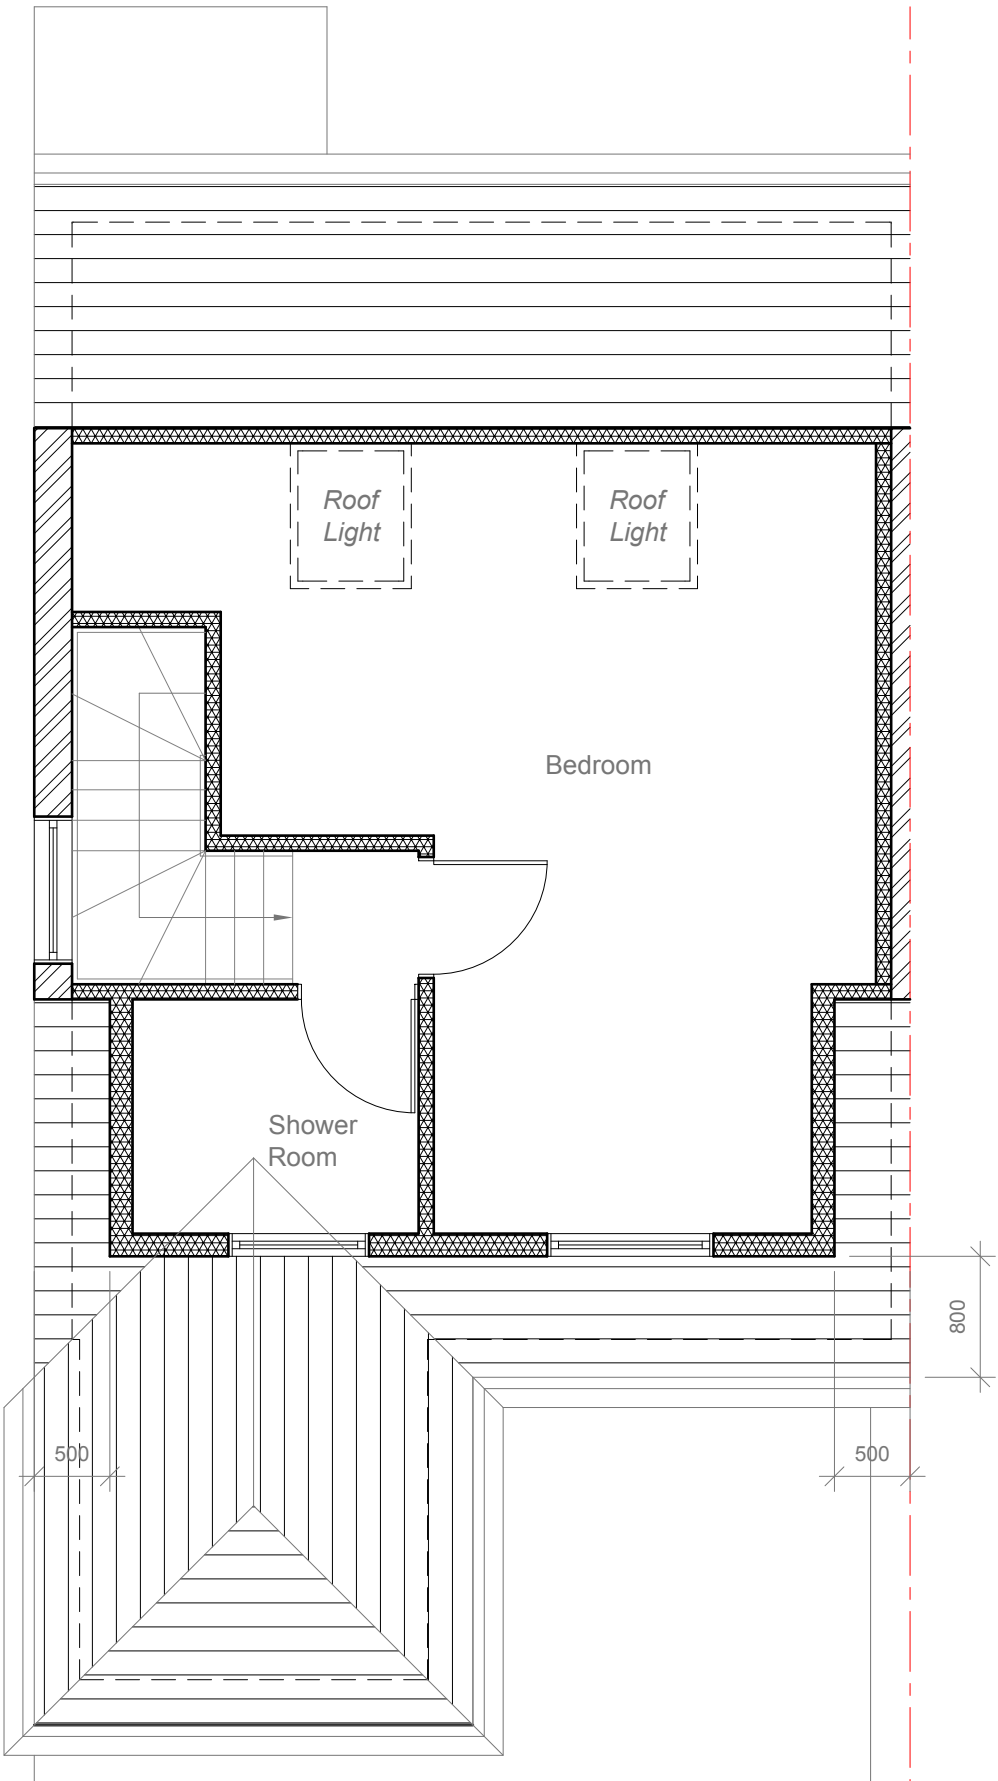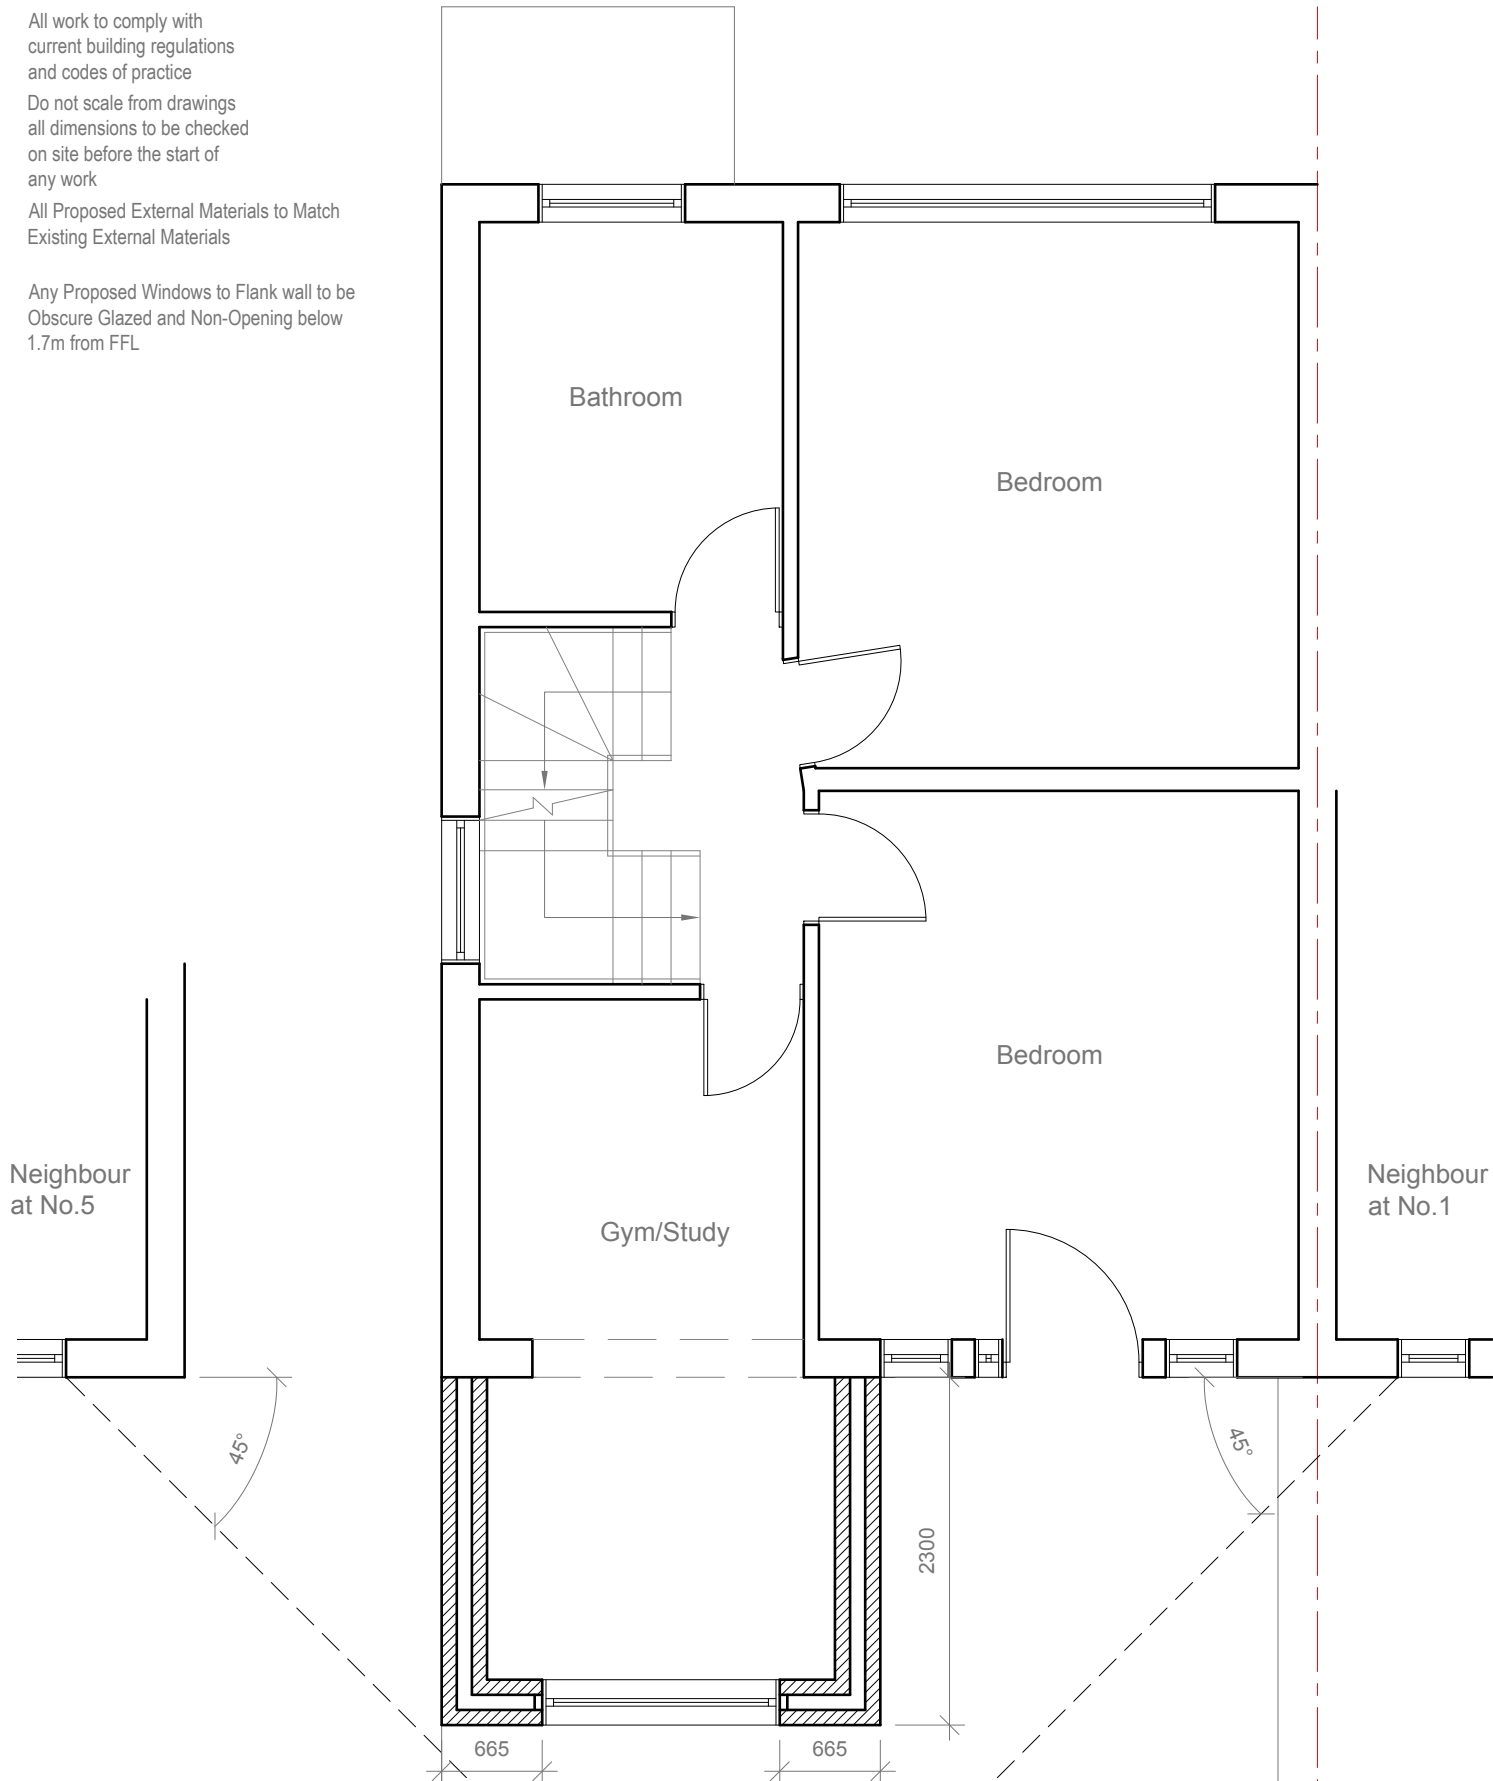

Site Address:
3 Gledwood Crescent
Hayes
UB4 0AX

Drawing Content:
Proposed Floor Plans

Drawings No:
3gledwoodcrescent/2014/02

Date Drawn:
10th August 2014

Planning Issue

Drawings Scale:
1:50

Drawn By:
KG

Revision:


8

All work to comply with current building regulations and codes of practice

Do not scale from drawings
all dimensions to be checked on site before the start of any work

All Proposed External Materials to Match Existing External Materials

Any Proposed Windows to Flank wall to be Obscure Glazed and Non-Opening below 1.7m from FFL

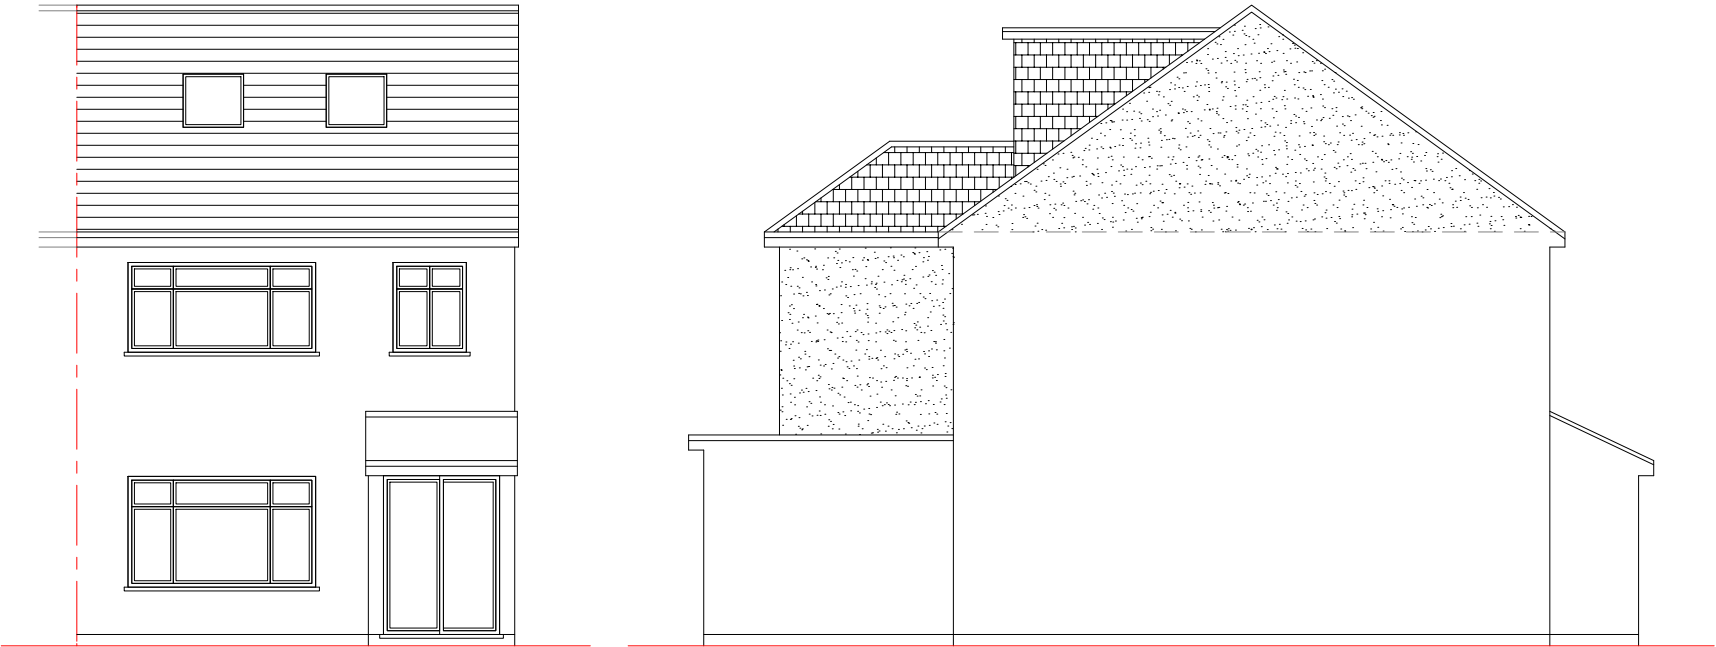

Proposed Front Elevation
Scale 1:100

Proposed Side Elevation
Scale 1:100


Similar Neighbouring Approvals -

- 1 Gledwood Crescent, Hayes - Reference No: 38475/APP/1999/2351
- 21 Gledwood Crescent, Hayes - Reference No: 58261/APP/2003/795
- 16 Gledwood Crescent, Hayes - Reference No: 23664/APP/2001/1909
- 28 Gledwood Gardens, Hayes - Reference No: 62355/APP/2014/422



Proposed Side Elevation
Scale 1:100

Proposed Rear Elevation
Scale 1:100

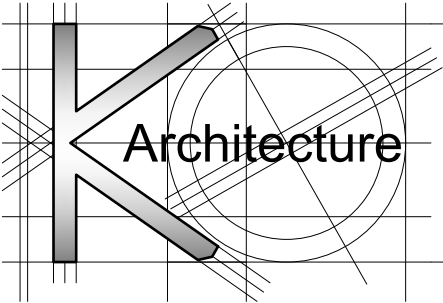

Site Address:

3 Gledwood Crescent
Hayes
UB4 0AX

1

Drawing Content:

Proposed Elevations

2

Drawings No:

3gledwoodcrescent/2014/03

3

Date Drawn:

10th August 2014

5

Planning Issue

7

Drawings Scale:

1:100


Drawn By:

KG

Revision:


8

Any Proposed Windows to Flank wall to be
Obscure Glazed and Non-Opening below
1.7m from FFL

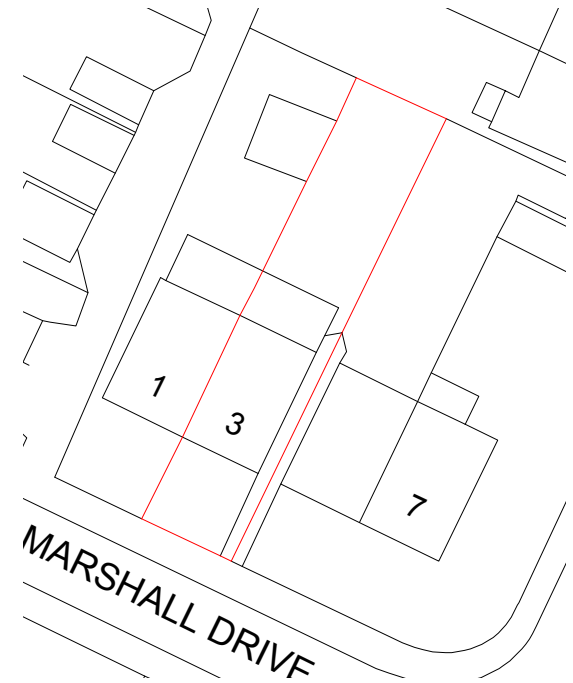

Block Plan Scale 1:500

Location Plan Scale 1:1250

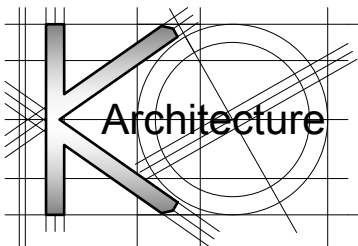

<u>Site Address:</u>	<u>Drawing Content:</u>	<u>Drawings No:</u>	<u>Date Drawn:</u>	Planning Issue						
3 Gledwood Crescent Hayes UB4 0AX	Location Plan	3gledwoodcrescent/2014/04	10th August 2014	7						
1	Block Plan	<u>Drawings Scale:</u>	<u>Drawn By:</u>	<u>Revision:</u>						
		1:1250/500 @ A4	KG						8	