



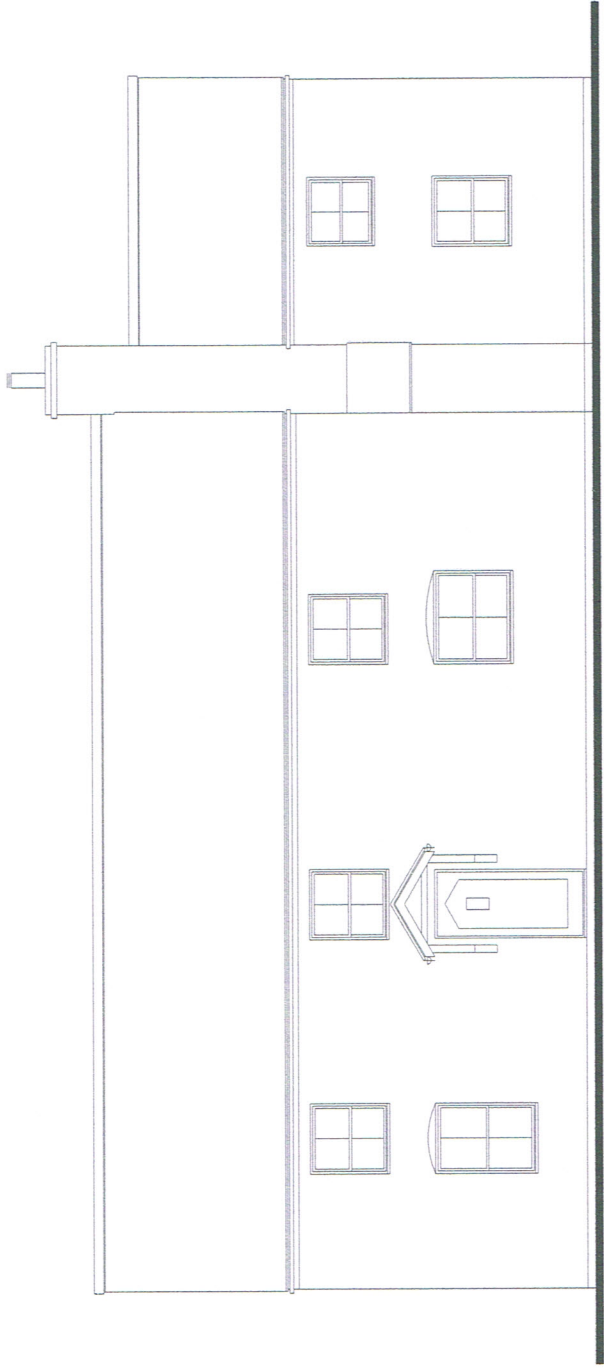


NORTH ELEVATION.

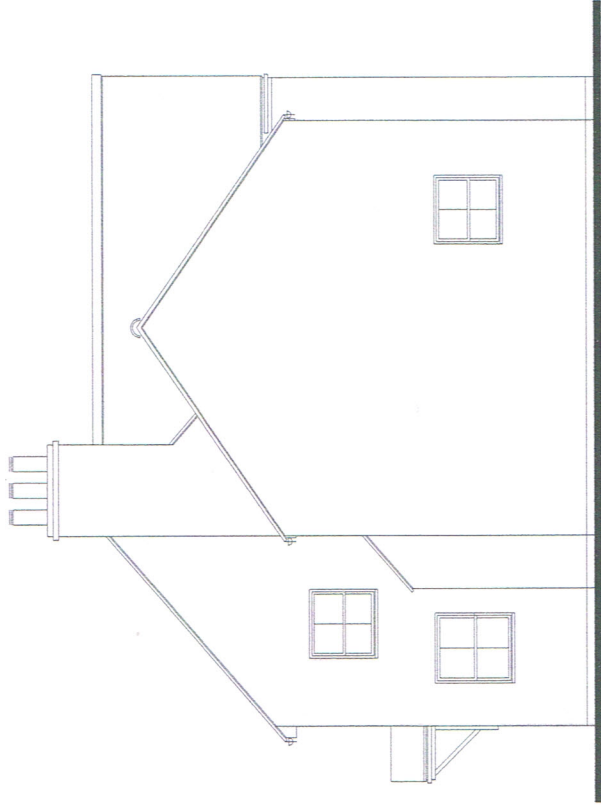

WEST ELEVATION.



SOUTH ELEVATION.

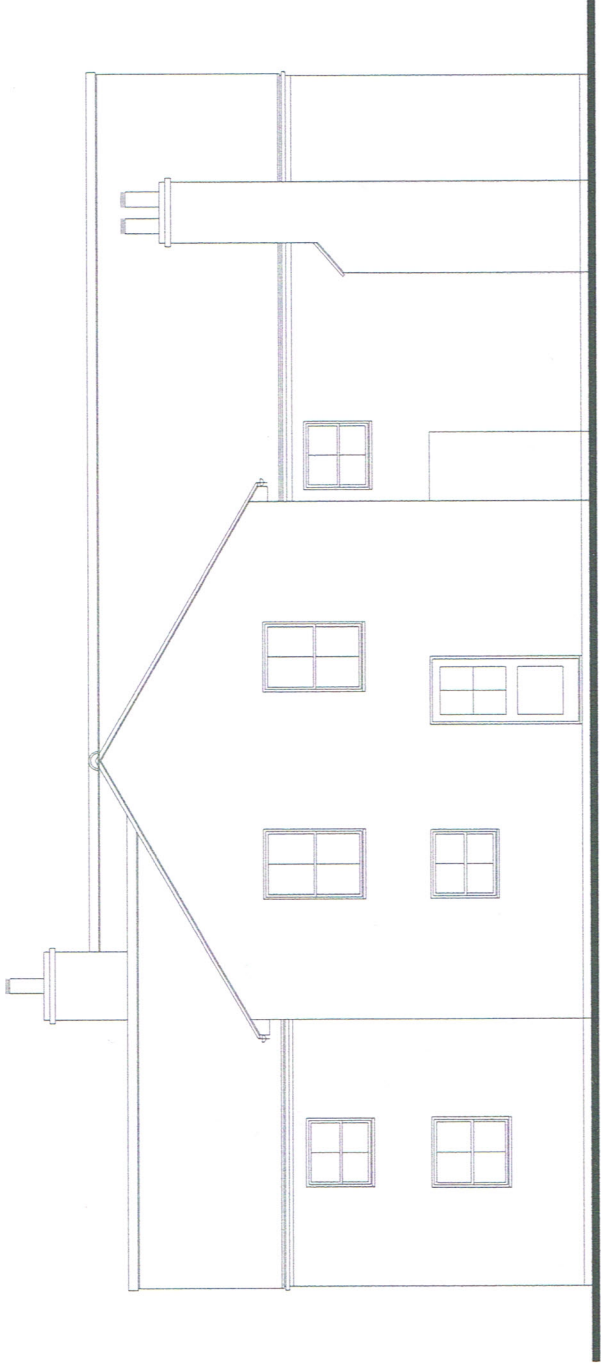

EAST ELEVATION.

|   |  |             |                    |                                                       |  |
|---|--|-------------|--------------------|-------------------------------------------------------|--|
| Drawing: EXISTING ELEVATIONS.                                                                                           |  |             |                    | HANA & COMPANY LIMITED.                               |  |
| Client: KOMFORT SERVICES.                                                                                               |  |             |                    | DEMENTIA SPACES AND ARCHITECTURE.                     |  |
| Project: PROPOSED TWO STOREY REAR EXTENSION,<br>LANZ FARM, 33 HARMONDSWORTH LANE,<br>WEST DRAYTON, HILLINGDON. UB7 0JQ. |  |             |                    | 16 BELVOIR ROAD, BOTTESFORD,<br>NOTTINGHAM. NG13 0BG. |  |
| Scale: 1:100.   |  |             |                    | TEL. 01949 843287. E-MAIL HANA.CO@BTINTERNET.COM      |  |
| Set up size: A3.   |  | Drawn by:   | File name: HN/062. | Drawing Number: HN/062/104.                           |  |
|   |  | Checked by: | Date: 25.002.19.   |                                                       |  |