


LOCATION PLAN.

SUPPLIED BY CENTREMAPS.
C.C. LICENCE NUMBER 100019980.
CENTRE COORDINATES 507088E 177854N.

SCHEDULE:
TWO STOREY REAR EXTENSION TO PROVIDE ADDITIONAL UTILITY/BOOT ROOM
AND BEDROOM ACCOMMODATION.
EXISTING PARKING SPACES REMAIN UNALTERED.
EXISTING BOUNDARY TREATMENTS TO REMAIN.
ALL FW. DRAINAGE IS EXISTING.
ALL SW. DRAINAGE TO SOAKAWAYS TO LABC REQUIREMENTS
TRADITIONAL CONSTRUCTION WITH LIME RENDERED WALLS TO LPA APPROVAL.
ROOF TILES TO MATCH EXISTING TO LPA APPROVAL.
SASH TIMBER DOUBLE GLAZED WINDOWS.
BLACK PAINTED C.I. RAINWATER DOWNPIPES AND GUTTERS.
EXISTING HEATING SYSTEM TO BE EXTENDED BY SPECIALIST.

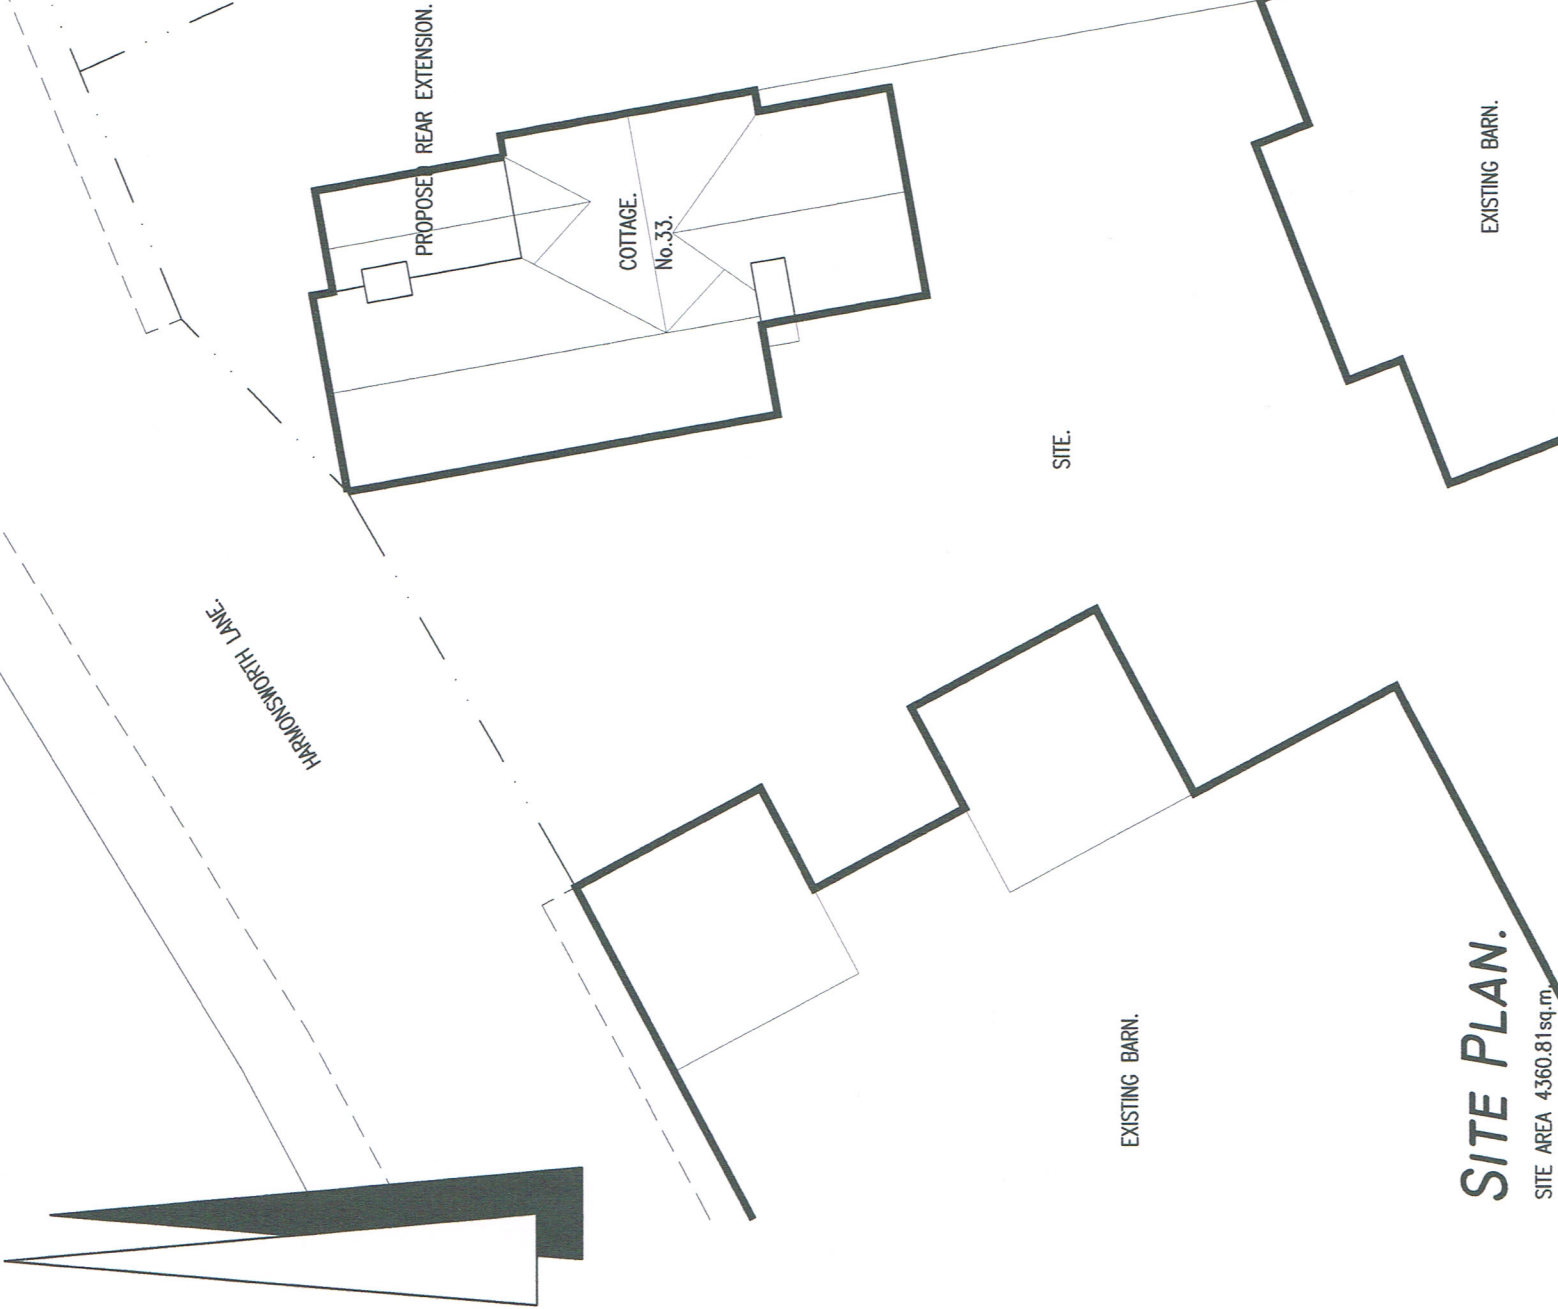

SITE PLAN.

SITE AREA 4360.81sq.m.

Drawing: LOCATION PLAN AND SITE PLAN.			
Client: KOMFORT SERVICES.			
Project: PROPOSED TWO STOREY REAR EXTENSION, LANZ FARM, 33 HARMONSWORTH LANE, WEST DRAYTON, HILLINGDON. UB7 0JQ.			
Scale: 1:1250&1:200.	Drawn by:	File name: HN/062.	Drawing Number: HN/062/101.
Set up size: A3.	Checked by:	Date: 25.02.19.	

HANA & COMPANY LIMITED.
DEMENTIA SPACES AND ARCHITECTURE.
16 BELVOIR ROAD, BOTTESFORD,
NOTTINGHAM. NG13 0BG.
TEL. 01949 843287. E.MAIL HANA.CO@BTINTERNET.COM