


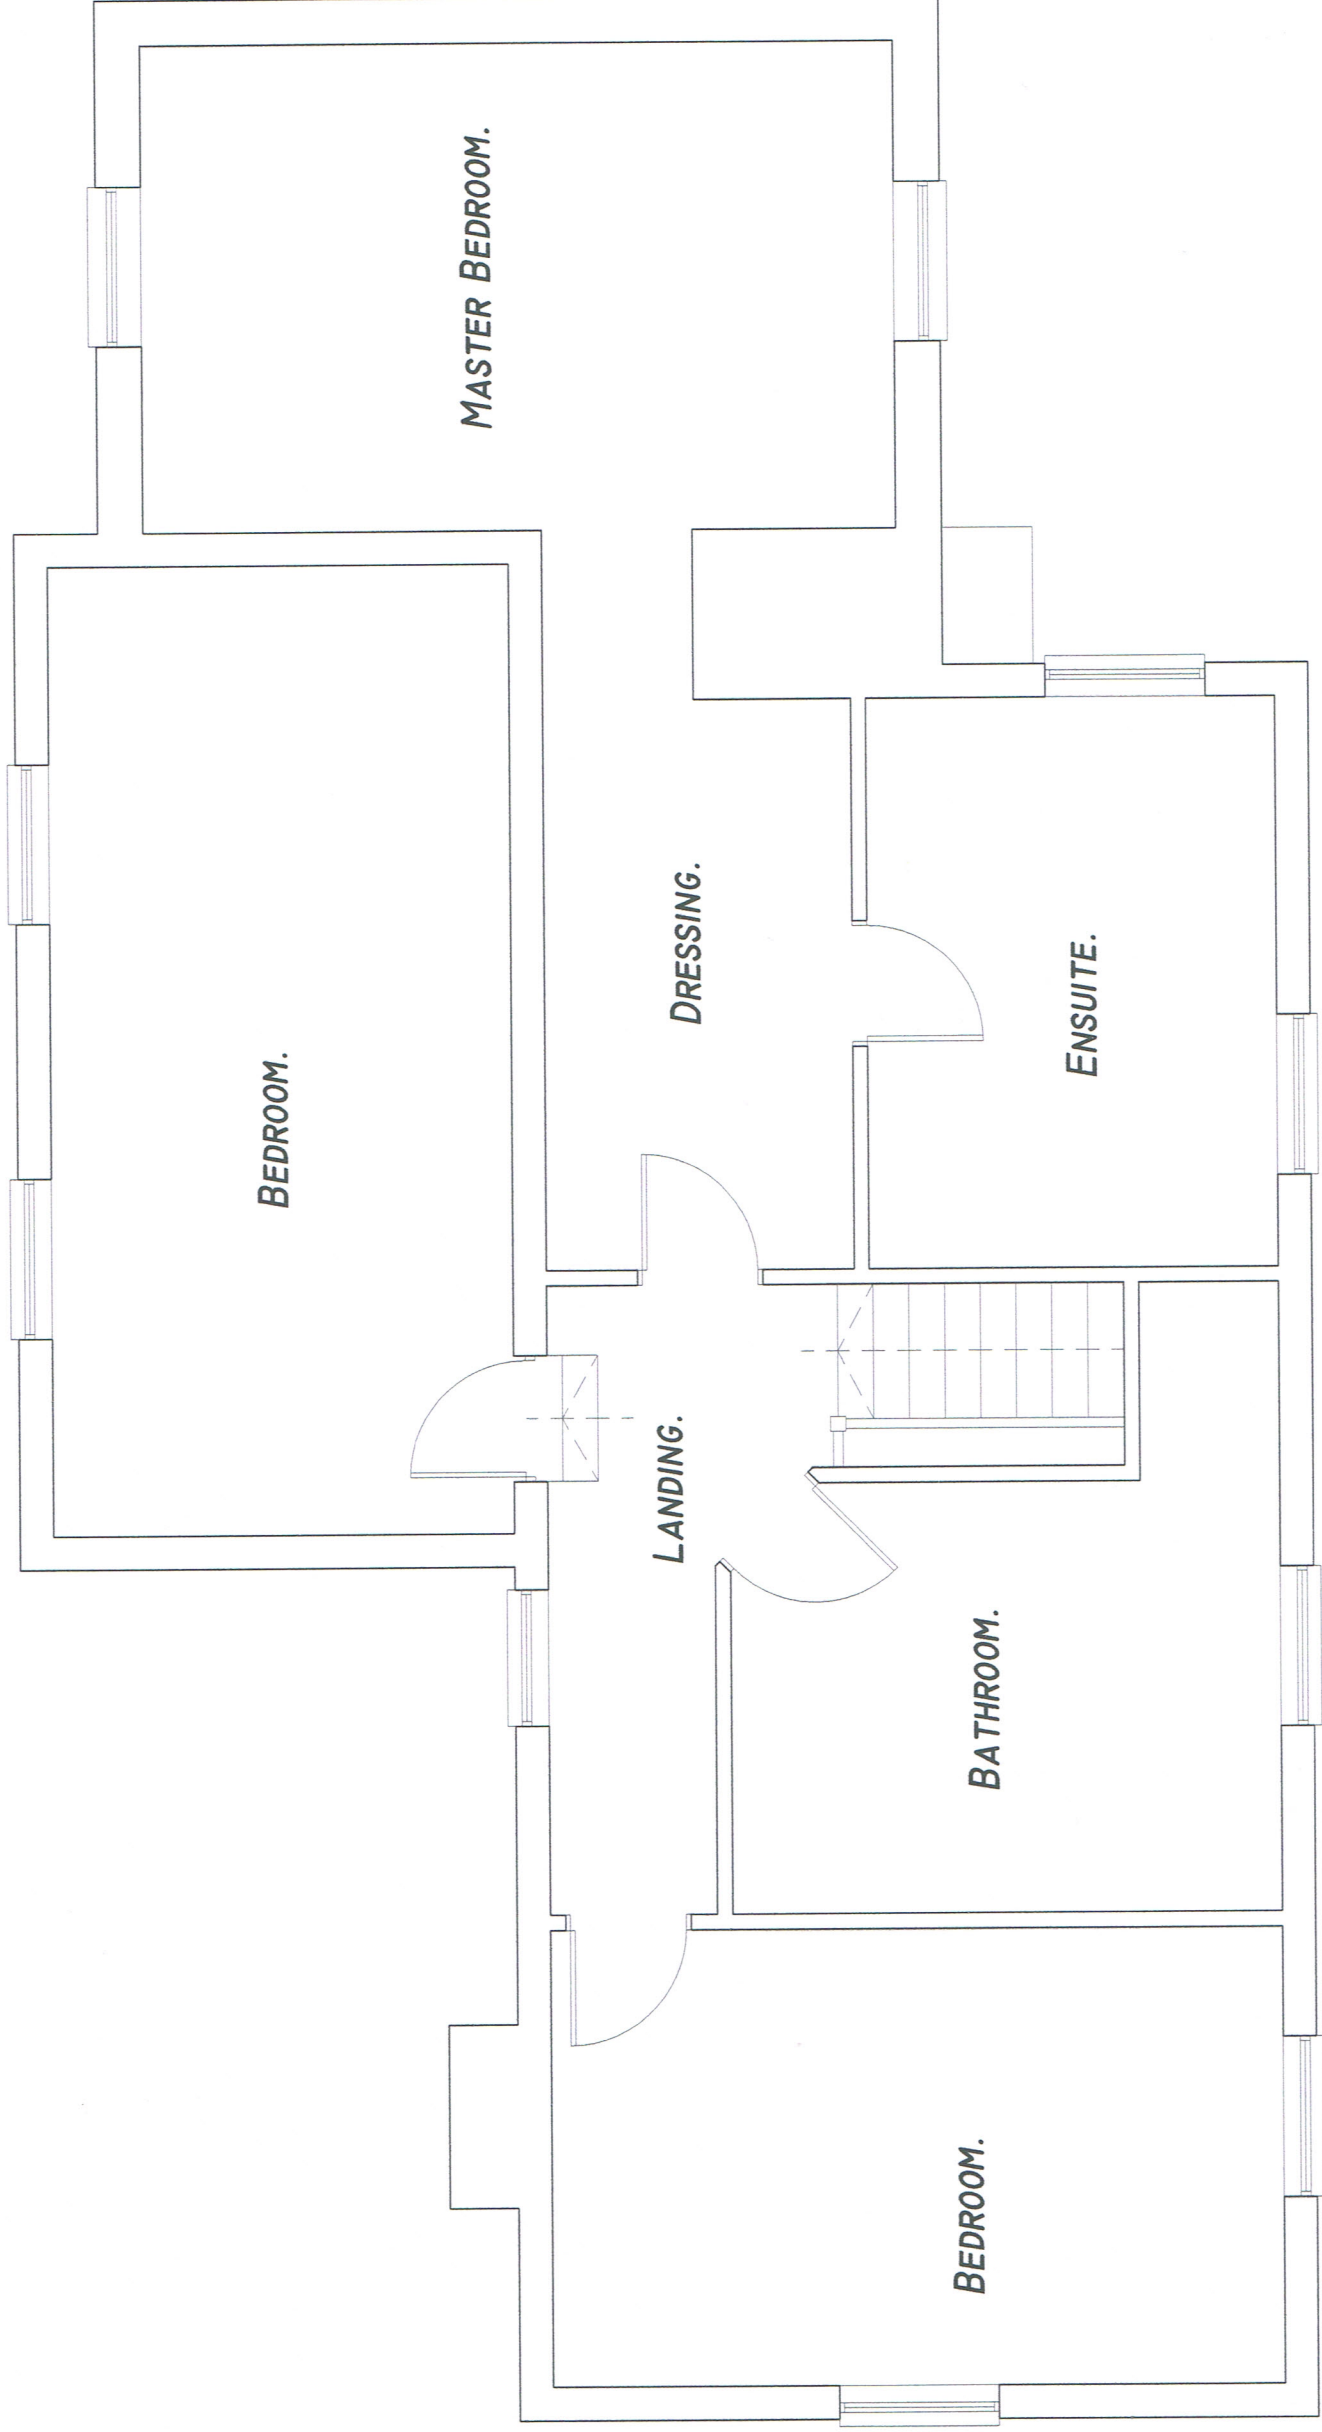

EXISTING FIRST FLOOR PLAN.

Drawing: EXISTING FIRST FLOOR PLAN.		HANA & COMPANY LIMITED. DEMENTIA SPACES AND ARCHITECTURE. 16 BELVOIR ROAD, BOTTESFORD, NOTTINGHAM. NG13 0BG. TEL. 01949 843287. E.MAIL HANA.CO@BTINTERNET.COM	
Client: KOMFORT SERVICES.		Drawing Number: HN/062/103.	
Project: PROPOSED TWO STOREY REAR EXTENSION, LANZ FARM, 33 HARMONDSWORTH LANE, WEST DRAYTON, HILLINGDON. UB7 0JQ.			
Scale: 1:50.	Drawn by:	File name: HN/062.	
Set up size: A3.	Checked by:	Date: 25.02.19.	