


- U VALUE FOR ROOF CONSTRUCTION 0.16.
- U VALUE FOR LOW E GLAZING IN PVC WINDOWS 1.6.
- U VALUE FOR WALL CONSTRUCTION 0.28.
- U VALUE FOR FLOOR CONSTRUCTION 0.22.

ALL ELECTRICAL WORK TO COMPLY WITH BLD. REGS. PART P/BS.7671-2001 AND BE CARRIED OUT BY A COMPETENT PERSON UNDER THE SELF CERTIFICATION SCHEME.

AUTOMATIC FIRE DETECTION AND ALARM SYSTEM TO BE INSTALLED IN ACCORDANCE WITH BS.5839 PART 6 AND LABC APPROVAL.

ELECTRICAL AND INTERNAL FINISHES SPECIFICATION TO CLIENTS REQUIREMENTS.

HIGH EFF. LOW E LIGHT FITTINGS TO BLD REG. APPROVAL TO 43-46 APP. DOC.11B. AND TO CLIENTS REQUIREMENTS.

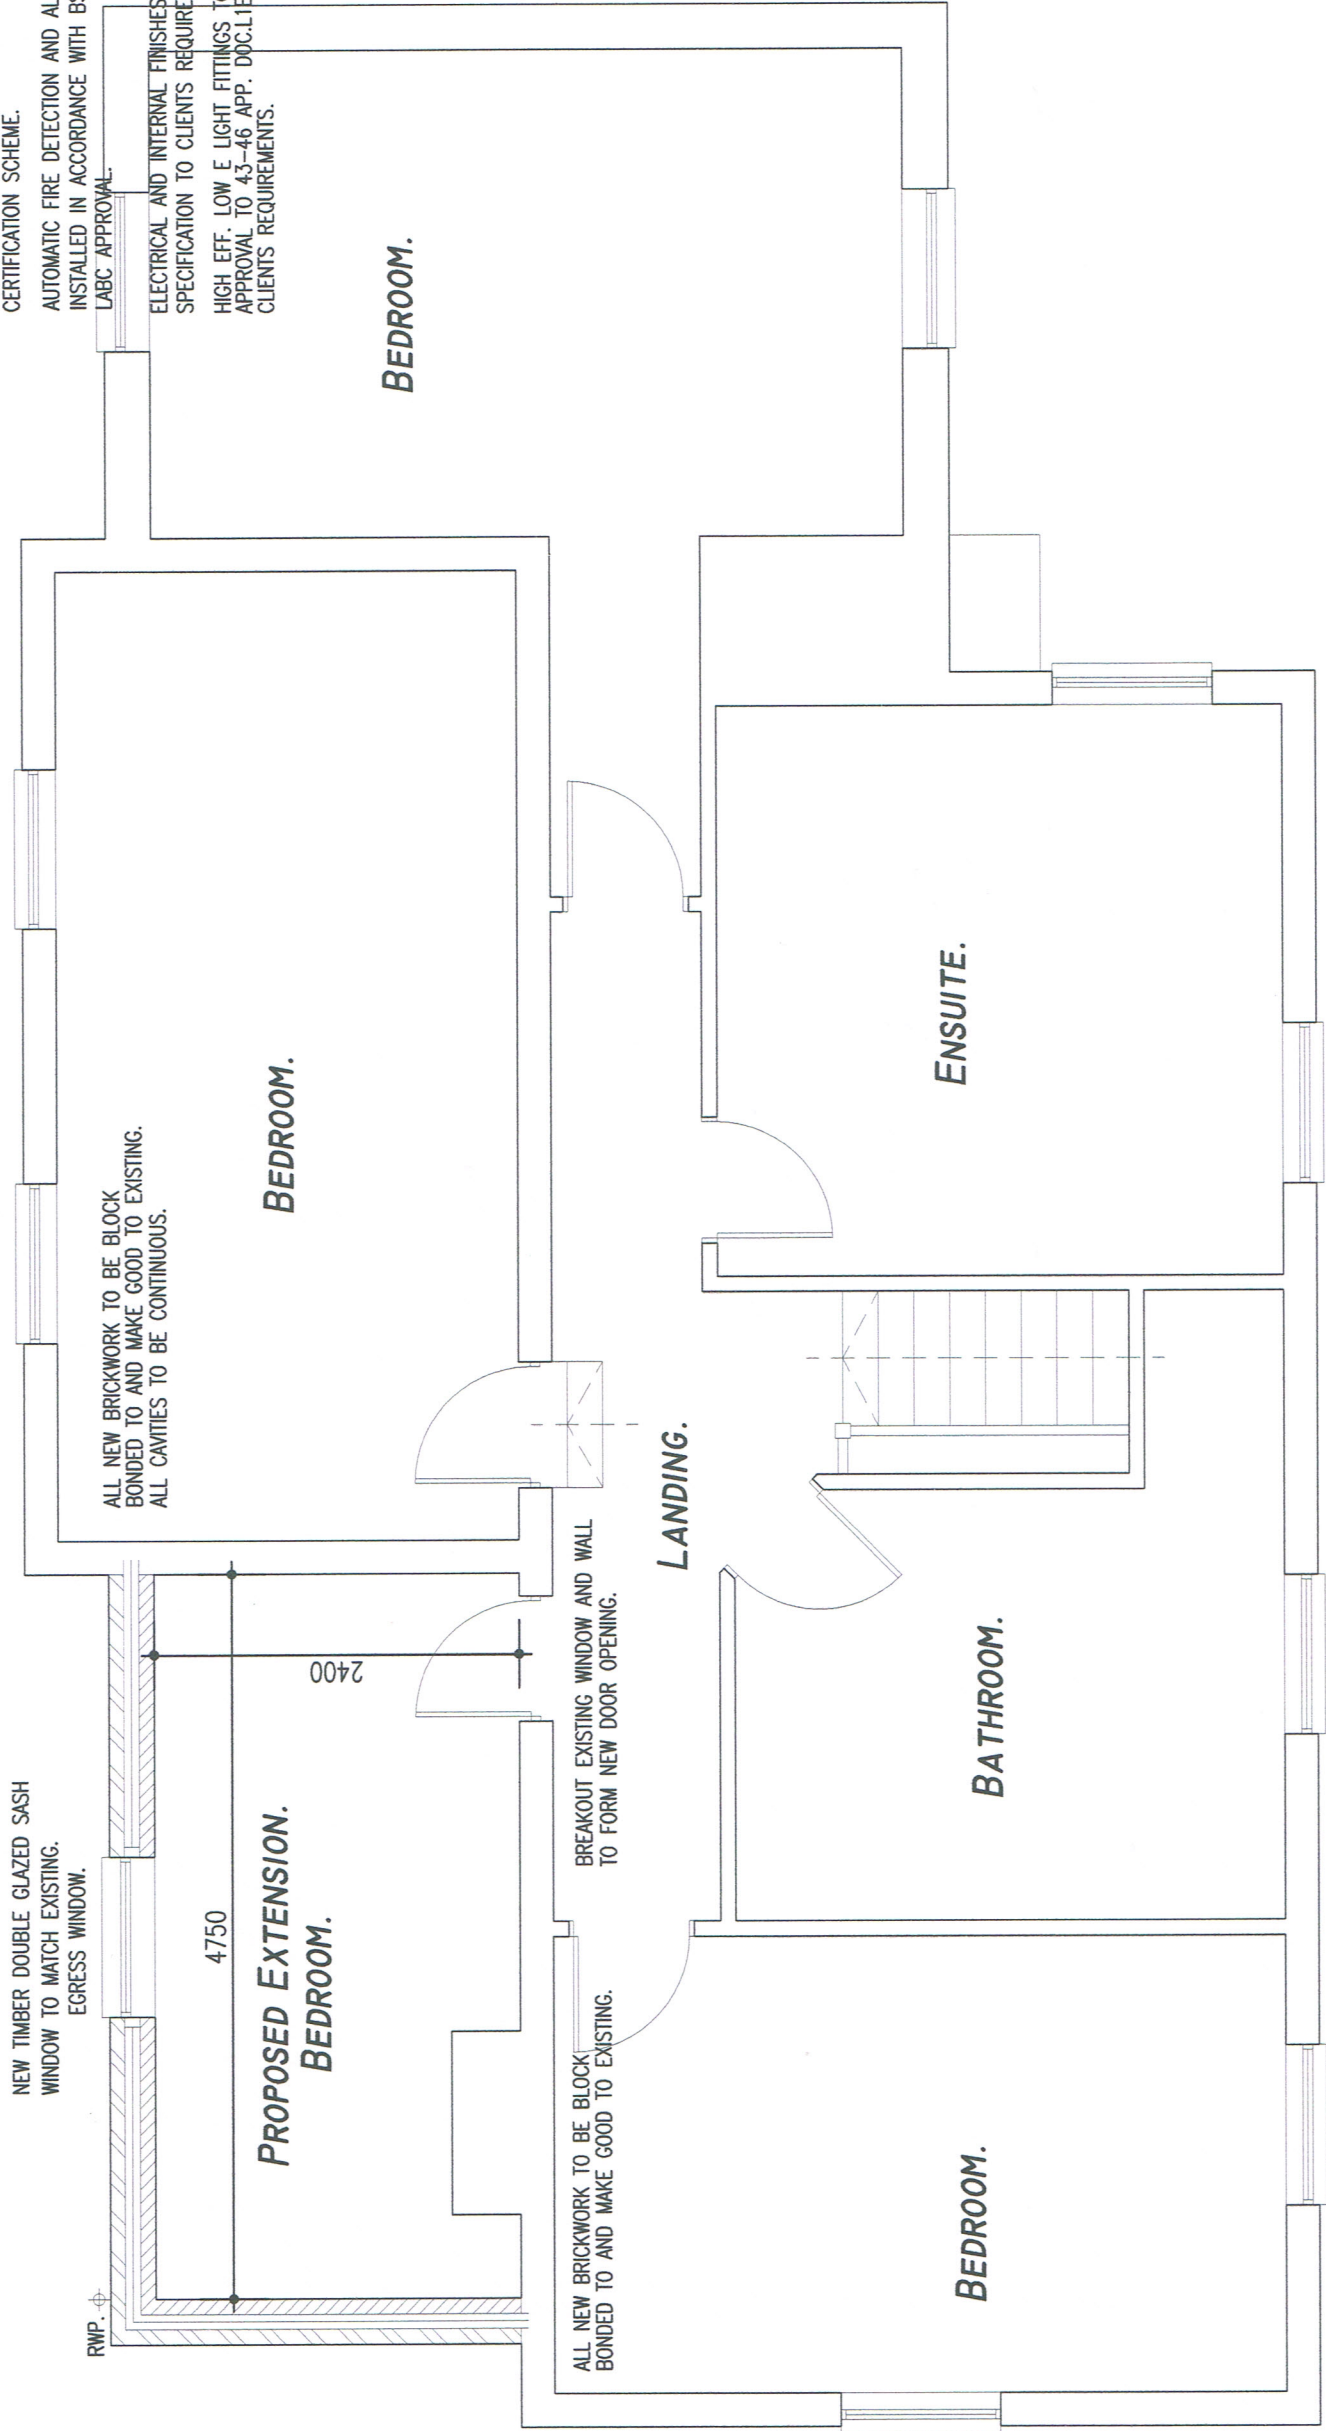

PROPOSED FIRST FLOOR PLAN.

Drawing: PROPOSED FIRST FLOOR PLAN.			
Client: KOMFORT SERVICES.			
Project: PROPOSED TWO STOREY REAR EXTENSION, LANZ FARM, 33 HARMONDSWORTH LANE, WEST DRAYTON, HILLINGDON. UB7 0JQ.			
Scale: 1:50.	Drawn by:	File name: HN/062.	
Set up size: A3.	Checked by:	Date: 25.02.19.	
Drawing Number:		HN/062/33/106.	

HANA & COMPANY LIMITED.	
DEMENTIA SPACES AND ARCHITECTURE.	
16 BELVOIR ROAD, BOTTESFORD,	
NOTTINGHAM. NG13 0BG.	
TEL. 01949 843287. E.MAIL HANA.CO@BTINTERNET.COM	