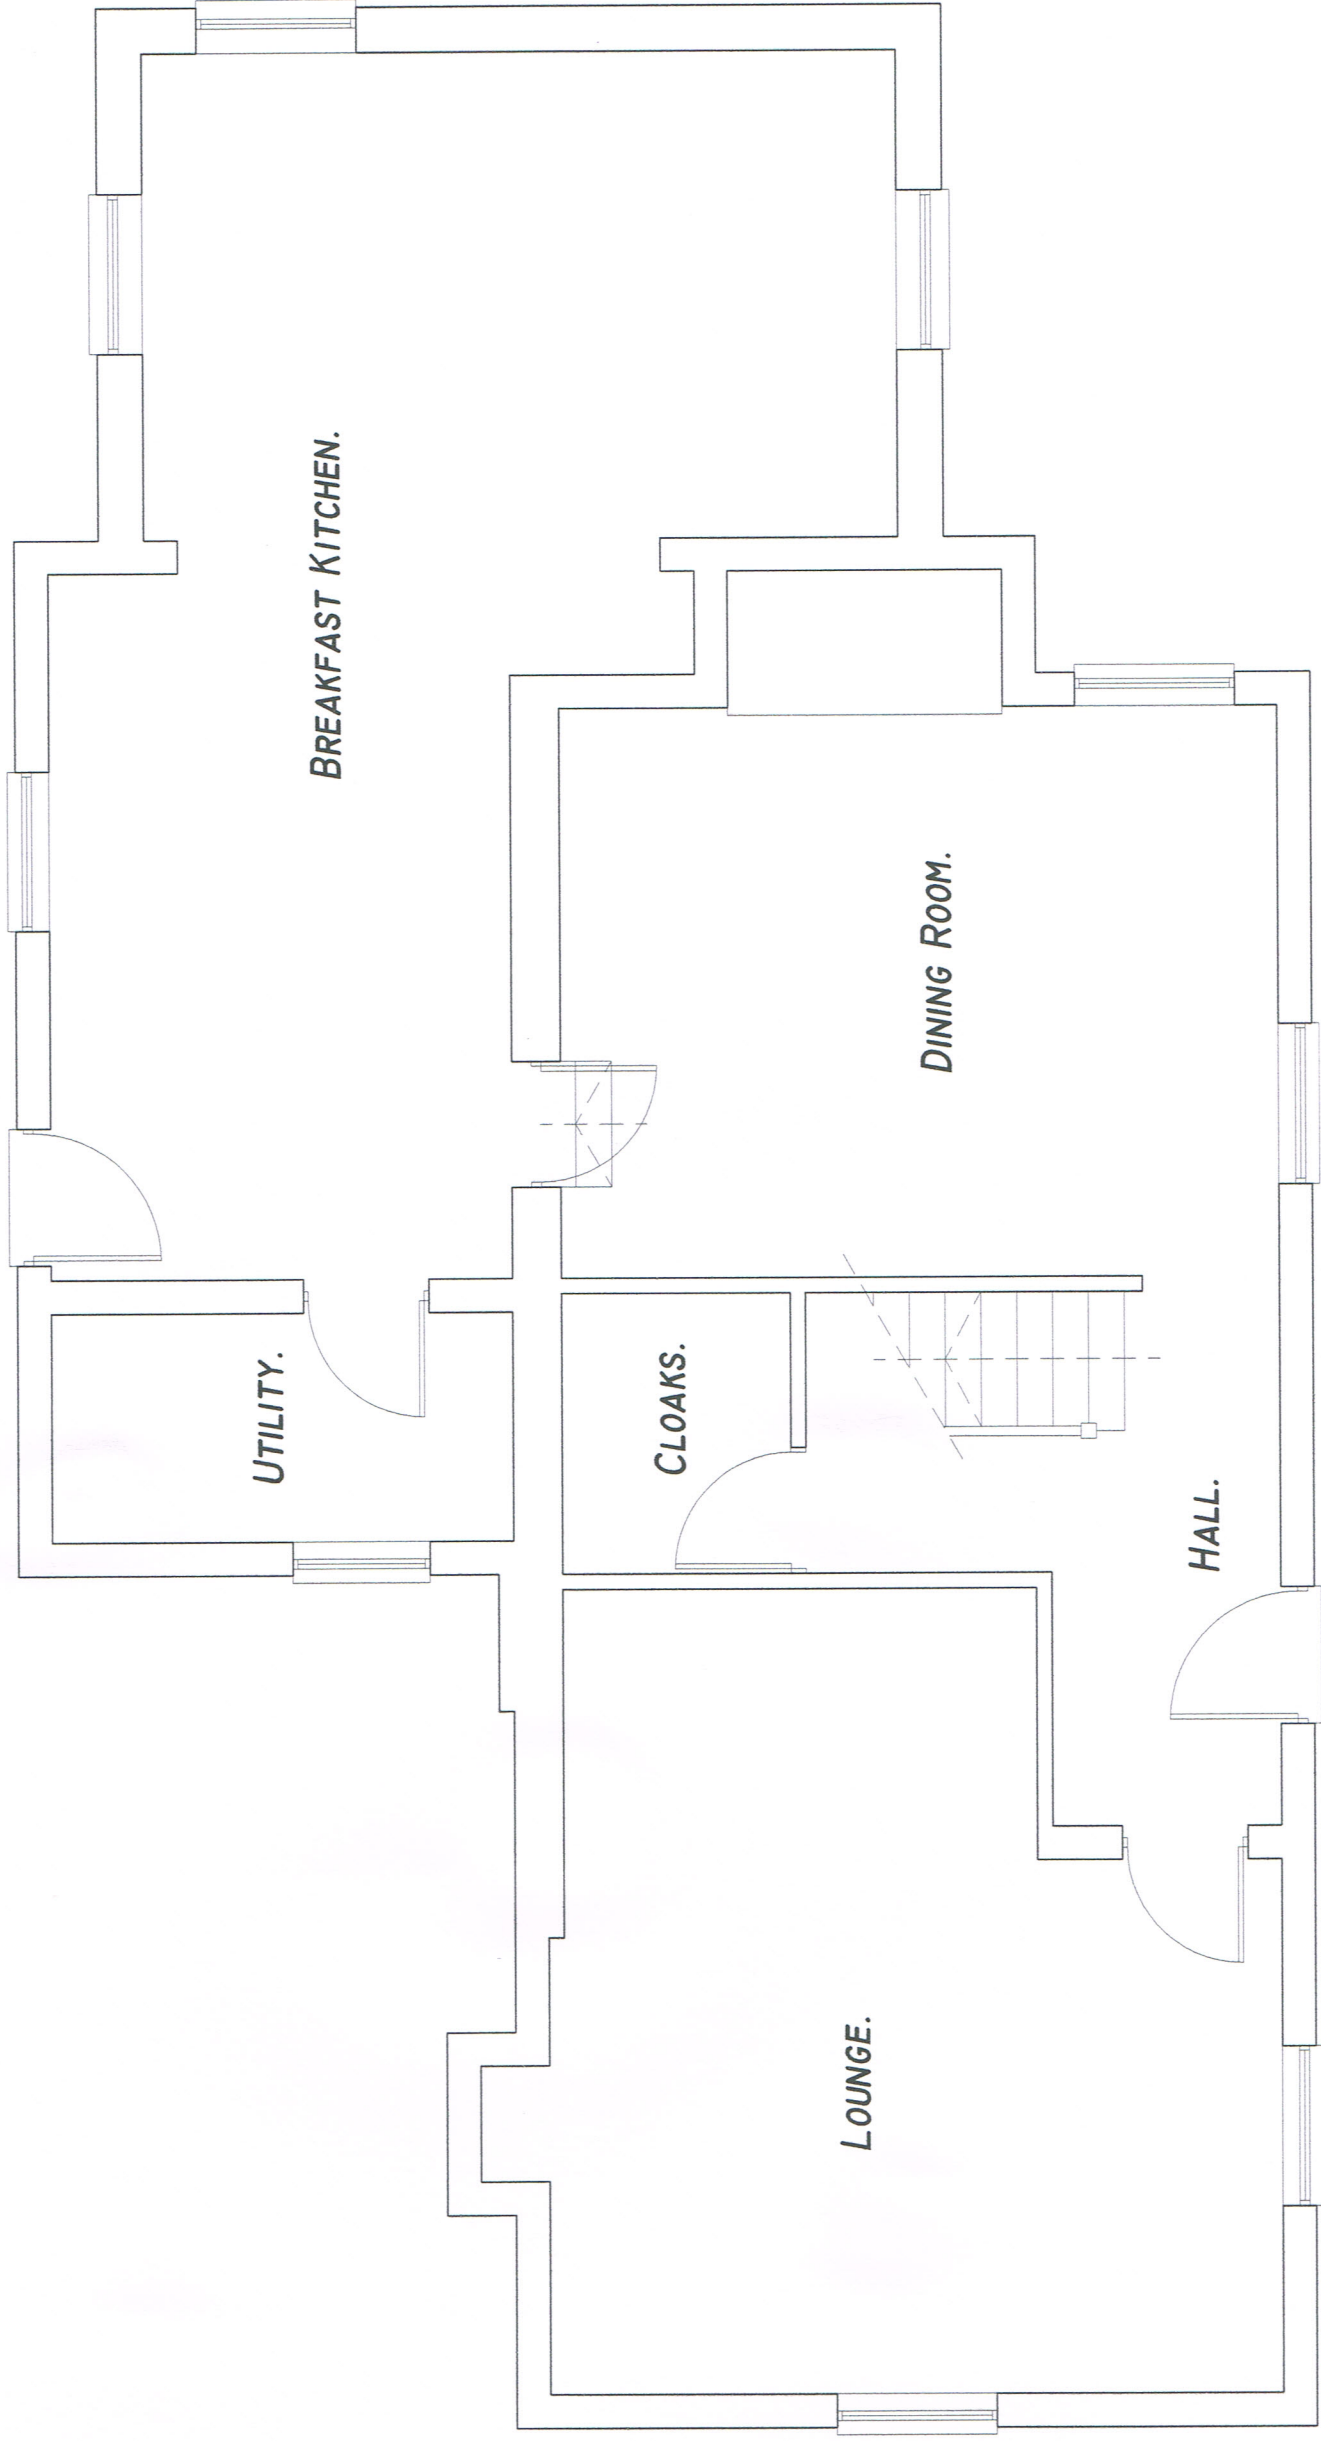


EXISTING GROUND FLOOR PLAN.

Drawing: EXISTING GROUND FLOOR PLAN.			
Client: MR. M. EDWARDS.			
Project: PROPOSED SINGLE STOREY REAR EXTENSION, LANZ FARM, 33 HARMONDSWORTH LANE, WEST DRAYTON, HILLINGDON. UB7 0JQ.			
Scale: 1:50.	Drawn by:	File name: HN/062.	
Set up size: A3.	Checked by:	Date: 17.02.2021.	

HANA & COMPANY LIMITED. DEMENTIA SPACES AND ARCHITECTURE. 16 BELVOIR ROAD, BOTTESFORD, NOTTINGHAM. NG13 0BG. TEL. 01949 843287. E.MAIL HANA.CO@BTINTERNET.COM MOB. 07812 670186. E.MAIL HJUBUNN@BTINTERNET.COM	
Drawing Number:	HN/062/122.