



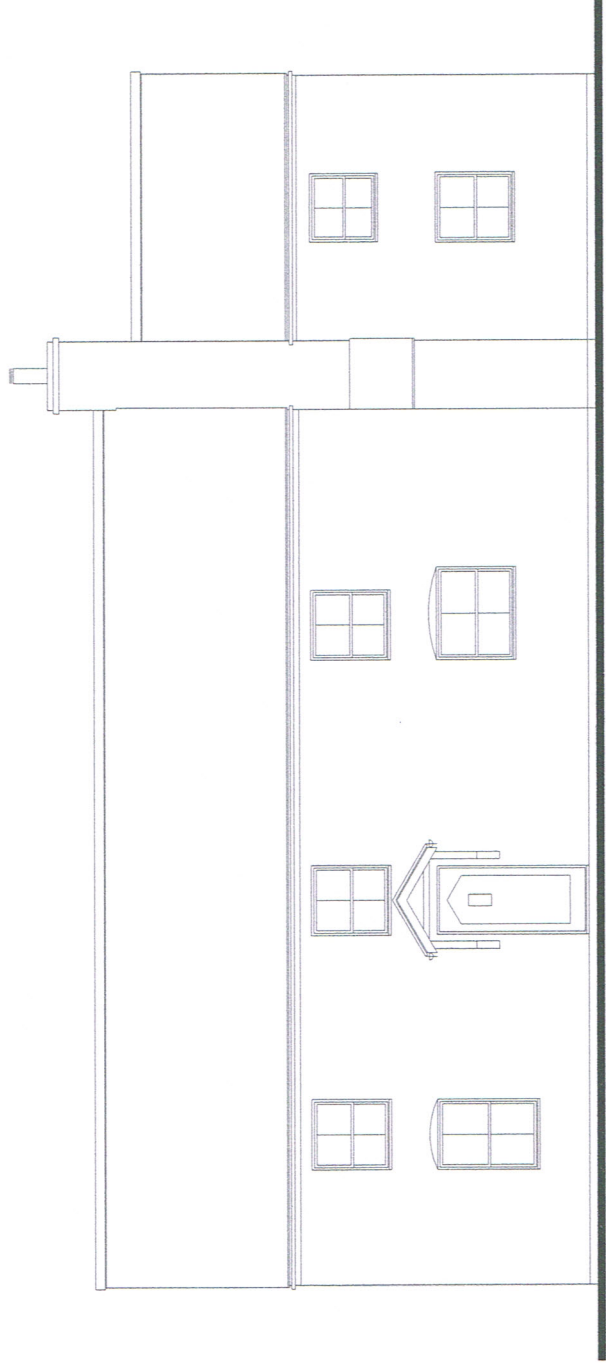


NORTH ELEVATION.

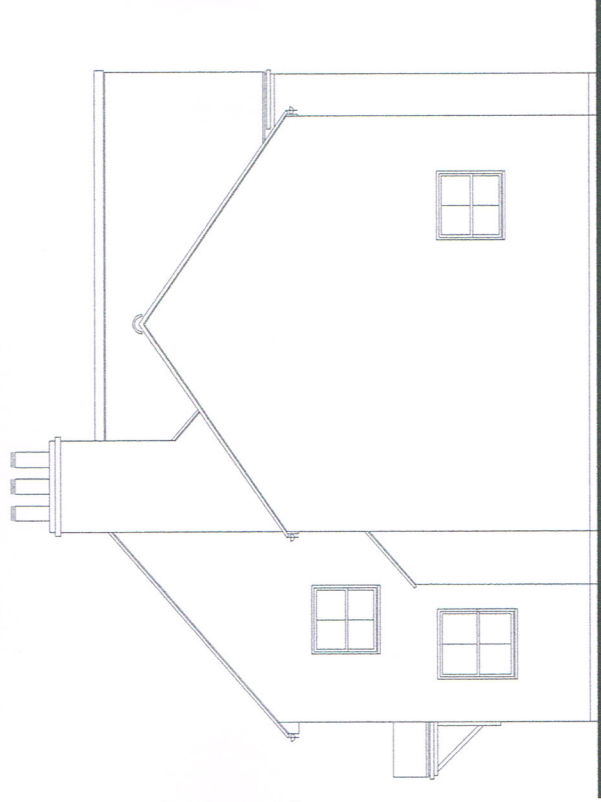


WEST ELEVATION.



SOUTH ELEVATION.

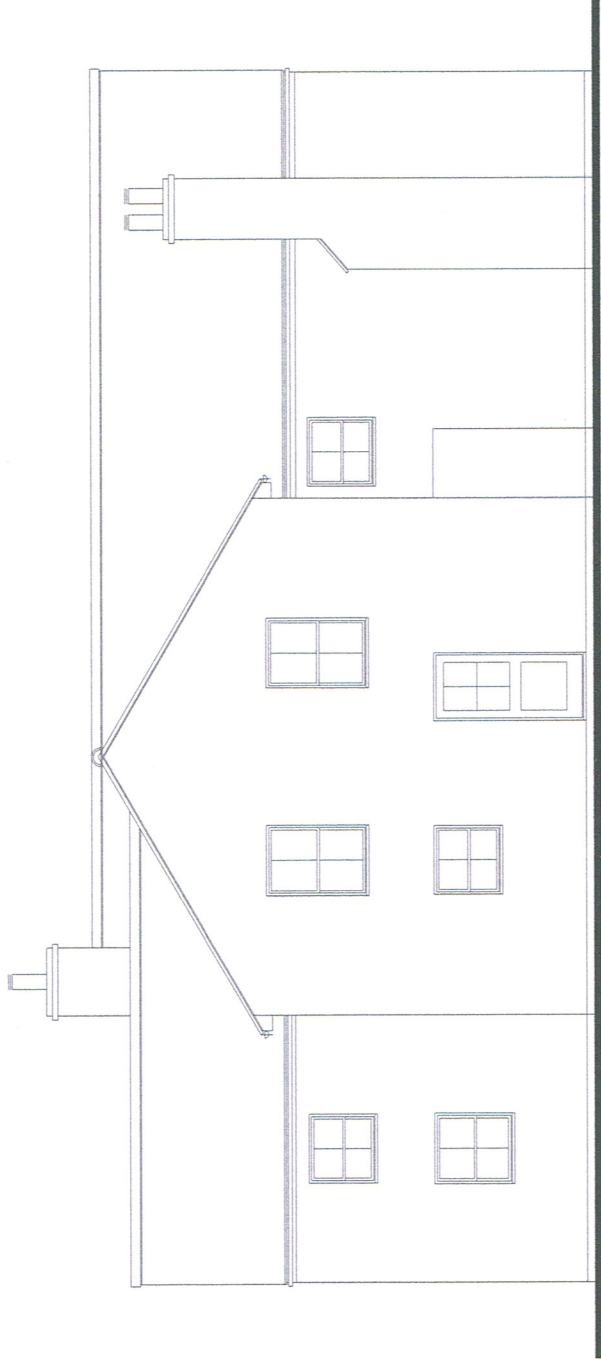

EAST ELEVATION.

 

SCHEDULE OF EXISTING MATERIALS.

CLAY AND CONCRETE ROOF TILES.
LIME WASHED SMOOTH LIME RENDER TO BRICKWORK.
PAINTED TIMBER DOUBLE GLAZED SASH WINDOWS AND DOORS.
BLACK C.I. RW. GUTTERS AND DOWNPIPES AS EXISTING.

Drawing: EXISTING ELEVATIONS.

Client: MR. M. EDWARDS.

Project: PROPOSED SINGLE STOREY REAR EXTENSION,
LANZ FARM, 33 HARMONDSWORTH LANE,
WEST DRAYTON, HILLINGDON. UB7 0JQ.

Scale: 1:100.

Drawn by:

File name: HN/062.

Set up size: A3.

Checked by:

Date: 17.02.2021.

HANA & COMPANY LIMITED.

DEMENTIA SPACES AND ARCHITECTURE.

16 BELVOIR ROAD, BOTTESFORD,

NOTTINGHAM. NG13 0BG.

TEL. 01949 843287. E-MAIL HANA.CO@BTINTERNET.COM

MOB. 07812 670186. E-MAIL MJBUNN@BTINTERNET.COM

Drawing Number:

HN/062/123.