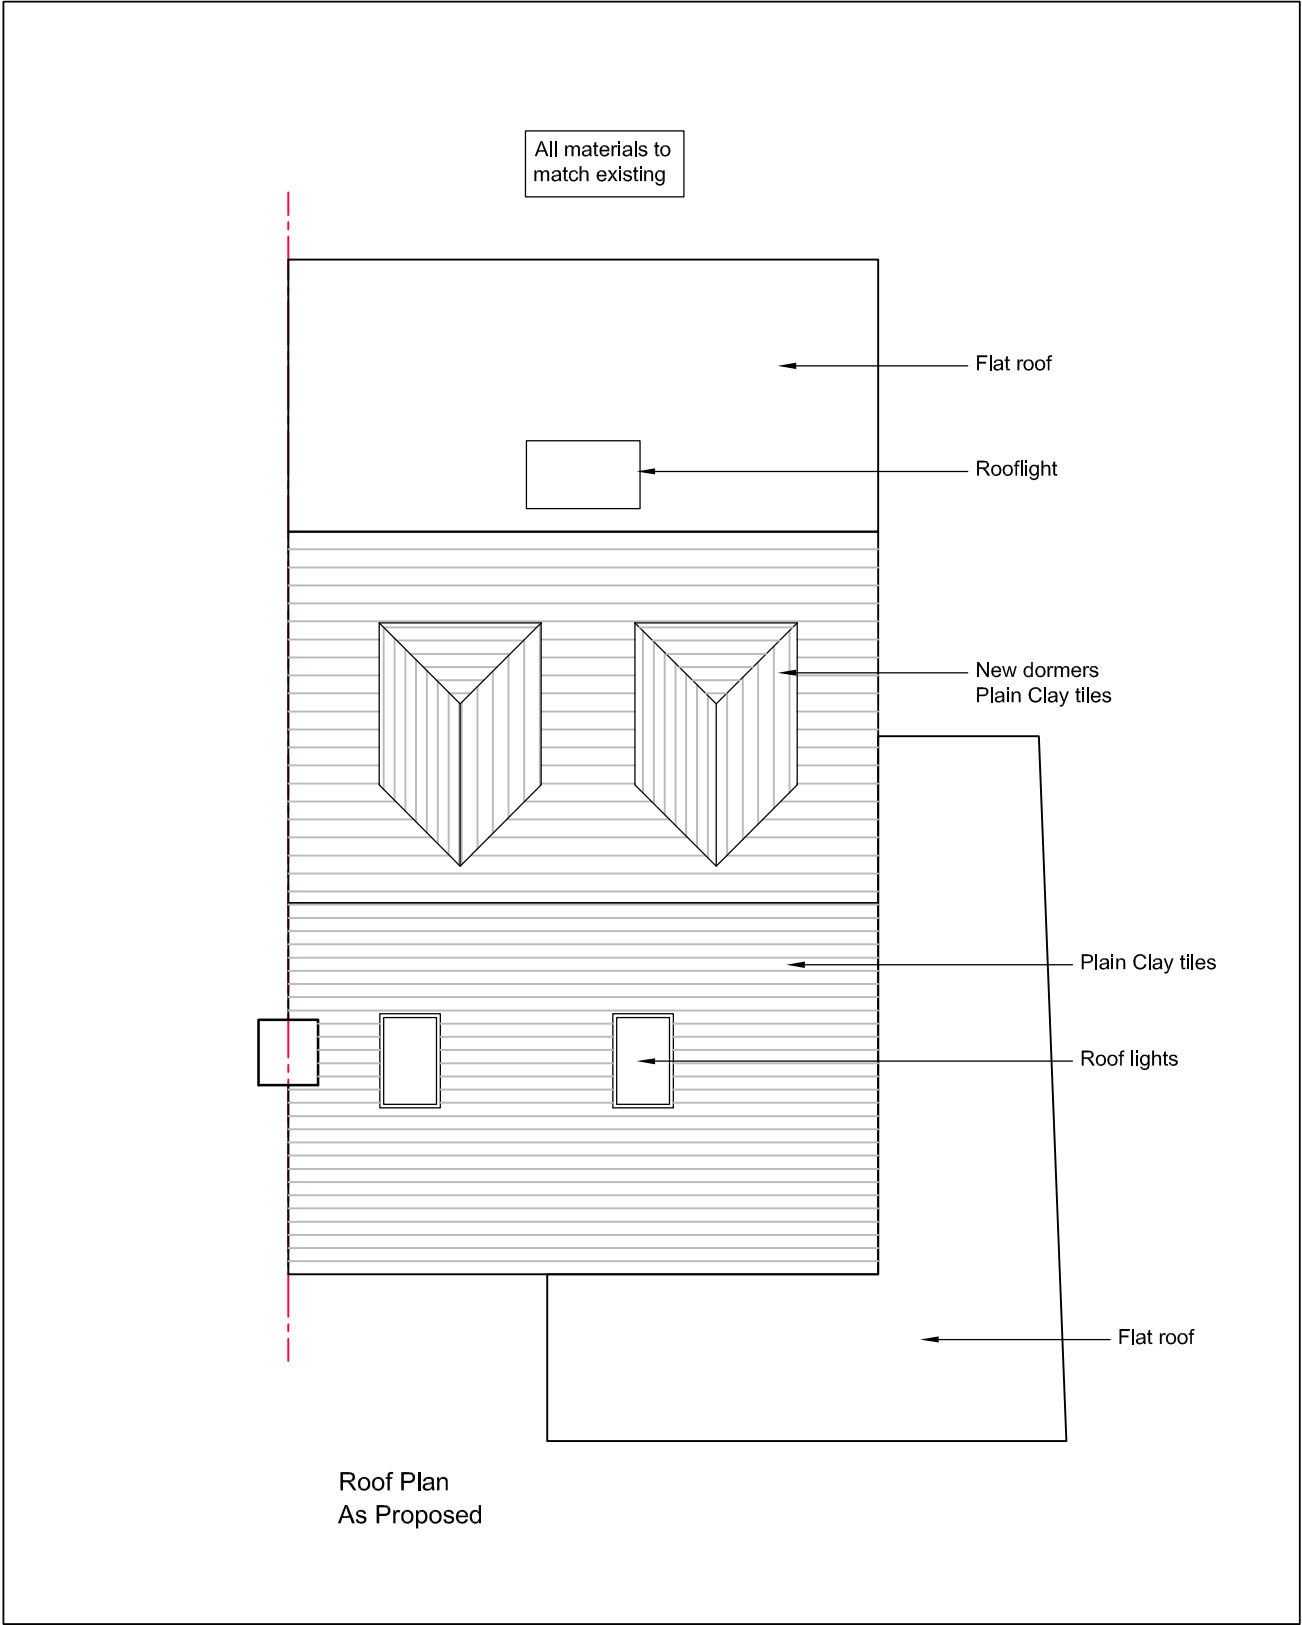


Sheet Title	Project Title	Dwg No.	Revisions
PROPOSED ROOF PLAN	180 Church Road Hayes, UB3 2LS	PL/180CR/05	
Scale 1 : 100 @ A4	Drawn	Date Nov 2020	