



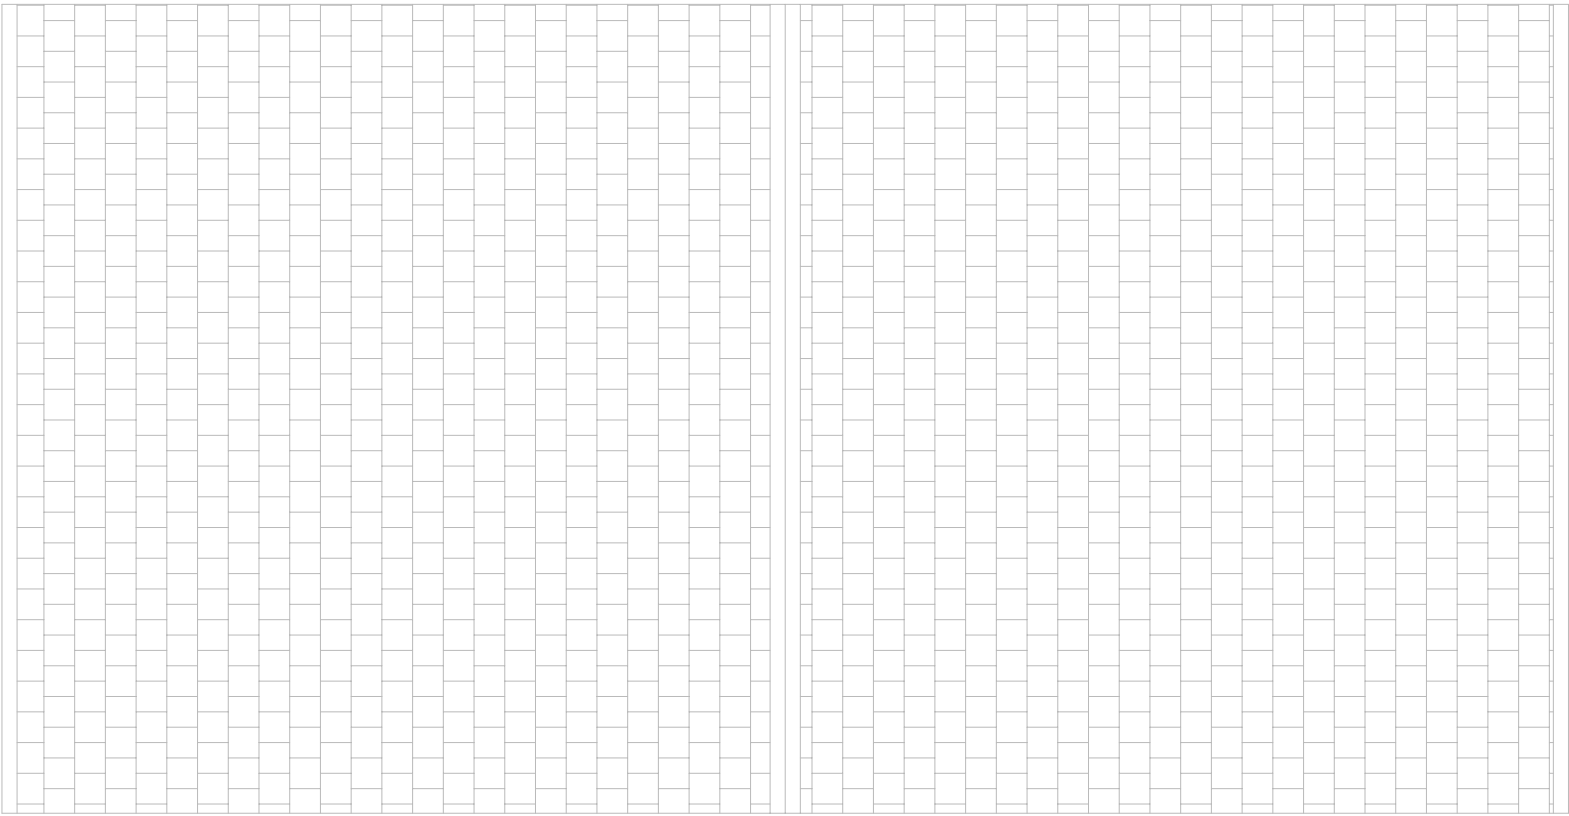


PROPOSED ROOF PLAN




 BANCIL PARTNERSHIP LTD	Dimensions to be verified on site DO NOT SCALE FROM THIS DRAWING. Any areas indicated on this drawing are for guidance only. No responsibility is taken for their accuracy. This drawing is the property of BANCIL PARTNERSHIP LTD Copyright is reserved by them and the drawing is issued on the condition that it is not copied, reproduced, retained or disclosed to any unauthorised person, either wholly or in part without the consent in writing of BANCIL PARTNERSHIP LTD	Site Address:	Client Detail:	Title:				Drawn By: NM	Revisions:			
		Land Adjecent to No-26, Hawthorne Crescent, West Drayton, UB7 9PB.	Land Adjecent to No-26, Hawthorne Crescent, West Drayton, UB7 9PB.	Proposed Roof Plan					Checked By: VP	Rev	Revision	Date
								Date: 05/2017				
									Drawing No. PL2/PP/2230 - 06			
		27-29 The Broadway, Southall, Middx, UB1 1JY		Tel: 020 8574 4546 Fax: 020 8574 4526		Scale:	1:50	Paper Size:	A3			

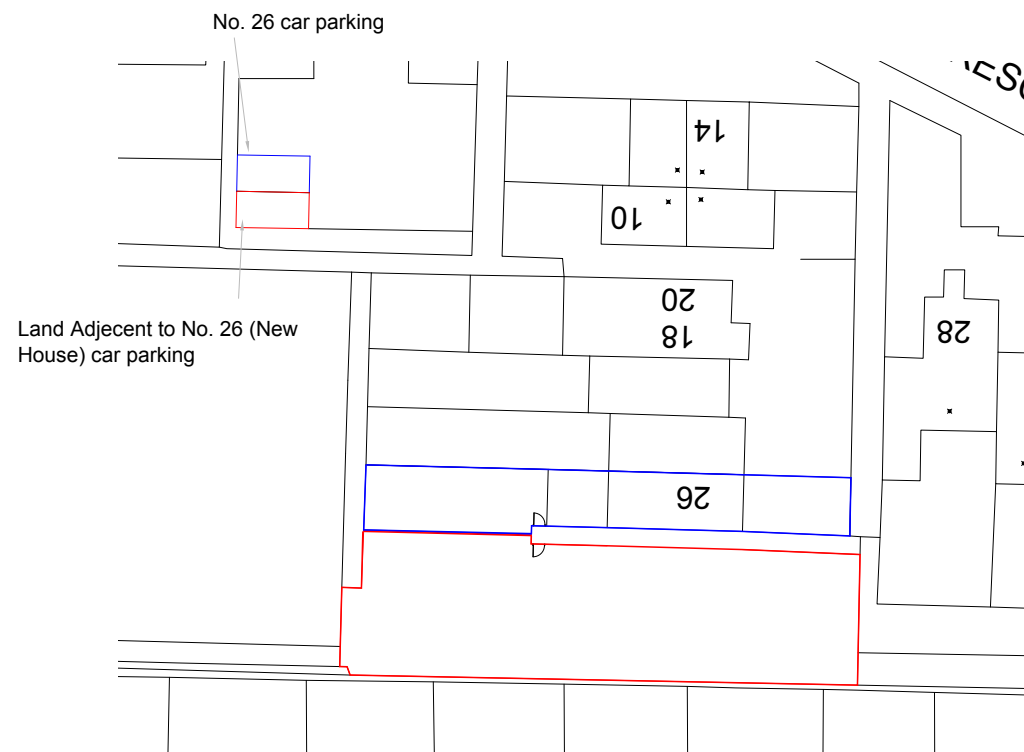

BLOCK PLAN
(scale: 1:500)

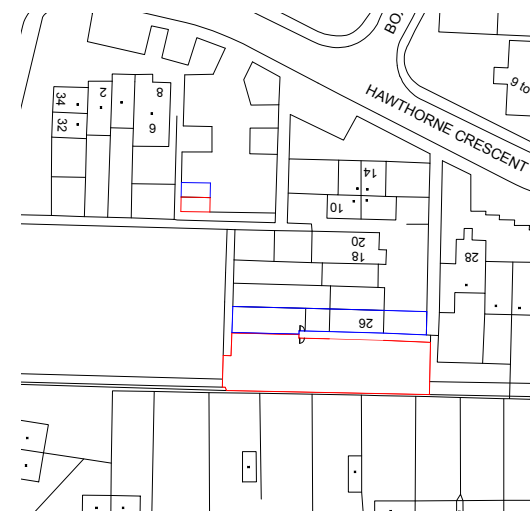

LOCATION PLAN
(scale: 1:1250)

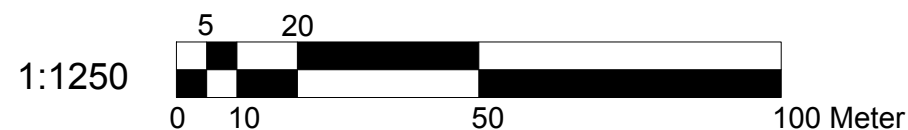

Dimensions to be verified on site
DO NOT SCALE FROM THIS DRAWING.
Any areas indicated on this drawing are for guidance only.
No responsibility is taken for their accuracy.

This drawing is the property of **BANCIL PARTNERSHIP LTD**
Copyright is reserved by them and the drawing is issued on the condition that it is not copied, reproduced, retained or disclosed to any unauthorised person, either wholly or in part without the consent in writing of **BANCIL PARTNERSHIP LTD**

Site Address:


Land Adjacent to No-26,
Hawthorne Crescent,
West Drayton,
UB7 9PB.

Client Detail:

Land Adjacent to No-26,
Hawthorne Crescent,
West Drayton,
UB7 9PB.

Title:

Block & Location Plan

 

Scale:

as shown

Paper Size:

A3

Drawn By: NM

Checked By: VP

Date: 05/2017


Drawing No. PL2/PP/2230 - 05

Revisions:

Rev	Revision	Date




FRONT ELEVATION

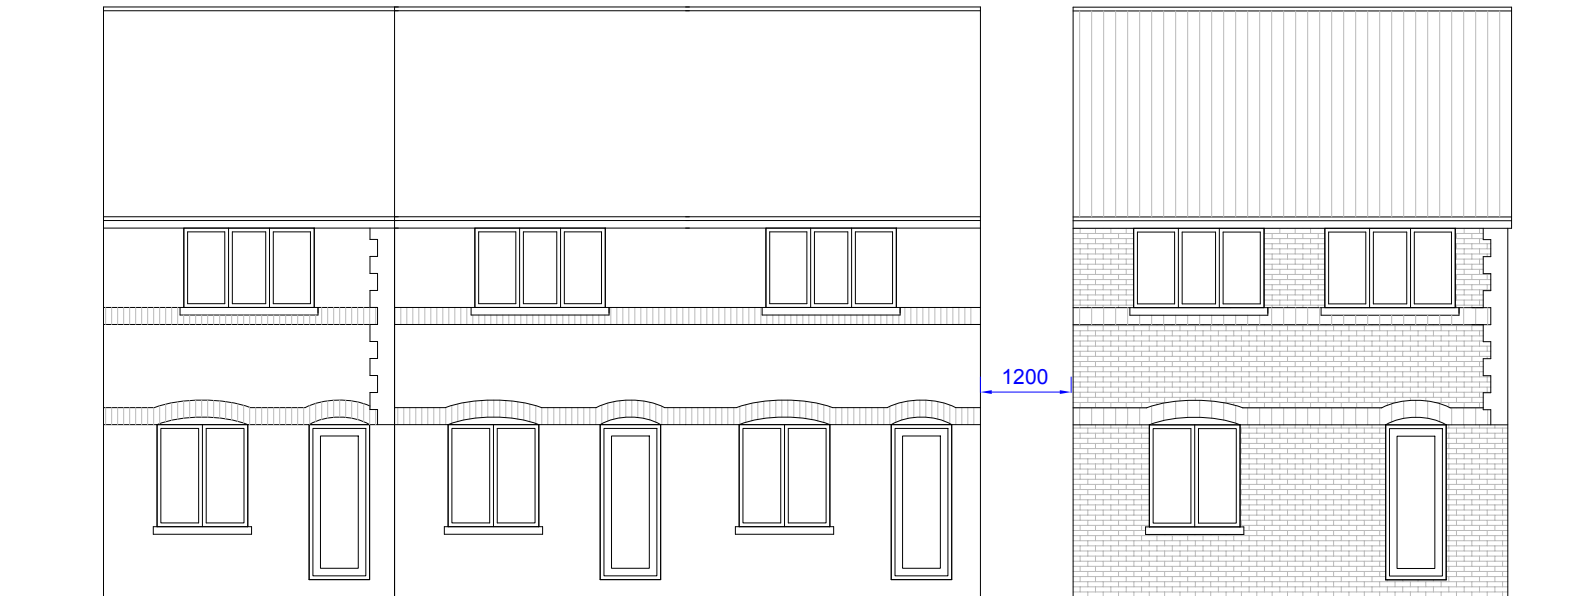

REAR ELEVATION



 BANCIL PARTNERSHIP LTD	Dimensions to be verified on site DO NOT SCALE FROM THIS DRAWING. Any areas indicated on this drawing are for guidance only. No responsibility is taken for their accuracy. This drawing is the property of BANCIL PARTNERSHIP LTD Copyright is reserved by them and the drawing is issued on the condition that it is not copied, reproduced, retained or disclosed to any unauthorised person, either wholly or in part without the consent in writing of BANCIL PARTNERSHIP LTD		Site Address:		Client Detail:		Title:		Drawn By: NM Checked By: VP Date: 05/2017 Drawing No. PL2/PP/2230 - 04		Revisions:				
			Land Adjacent to No-26, Hawthorne Crescent, West Drayton, UB7 9PB.		Land Adjacent to No-26, Hawthorne Crescent, West Drayton, UB7 9PB.		Street View				Rev	Revision	Date		
			27-29 The Broadway, Southall, Middx, UB1 1JY		Tel: 020 8574 4546		Fax: 020 8574 4526		Scale:	1: 100	Paper Size:	A3			

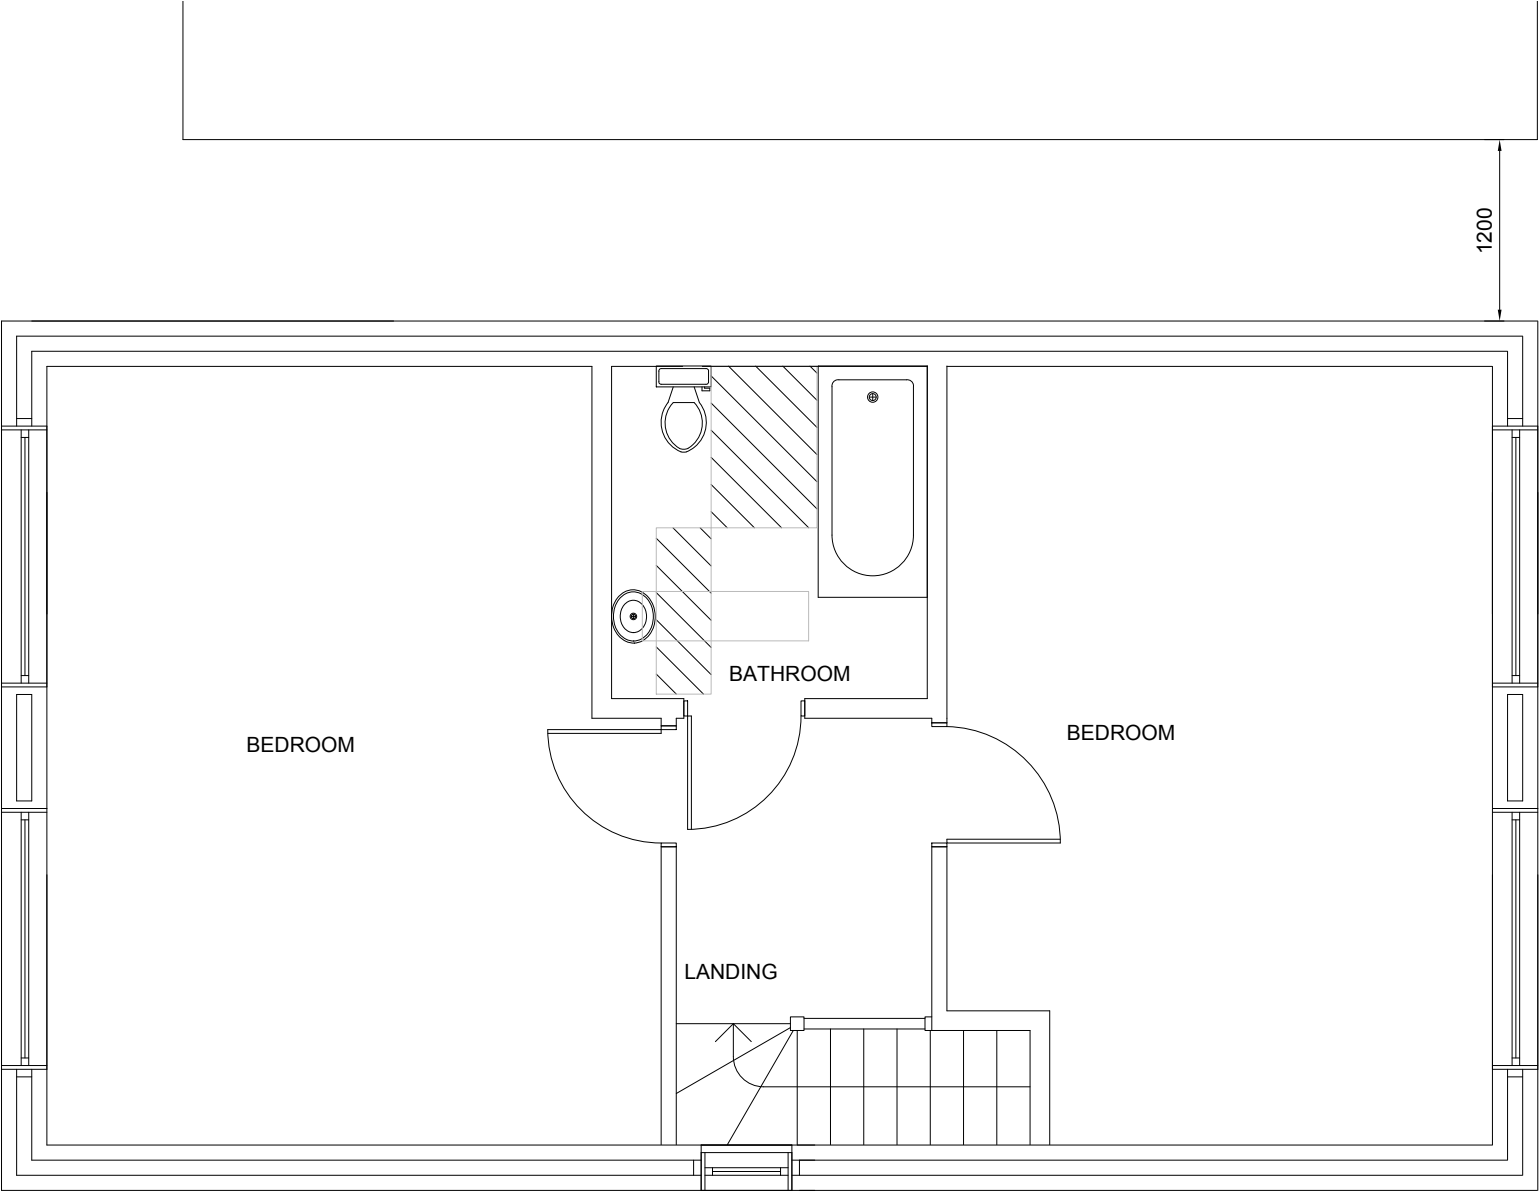

 BANCIL PARTNERSHIP LTD	Dimensions to be verified on site DO NOT SCALE FROM THIS DRAWING. Any areas indicated on this drawing are for guidance only. No responsibility is taken for their accuracy. This drawing is the property of BANCIL PARTNERSHIP LTD Copyright is reserved by them and the drawing is issued on the condition that it is not copied, reproduced, retained or disclosed to any unauthorised person, either wholly or in part without the consent in writing of BANCIL PARTNERSHIP LTD	Site Address:	Client Detail:	Title:				Drawn By: NM Checked By: VP Date: 05/2017 Drawing No. PL2/PP/2230 - 02	Revisions:			
		Land Adjecent to No-26, Hawthorne Crescent, West Drayton, UB7 9PB.	Land Adjecent to No-26, Hawthorne Crescent, West Drayton, UB7 9PB.	Proposed First Floor Plan	Scale:	1: 50	Paper Size:		A3	Rev	Revision	Date
27-29 The Broadway, Southall, Middx, UB1 1JY Tel: 020 8574 4546 Fax: 020 8574 4526												