


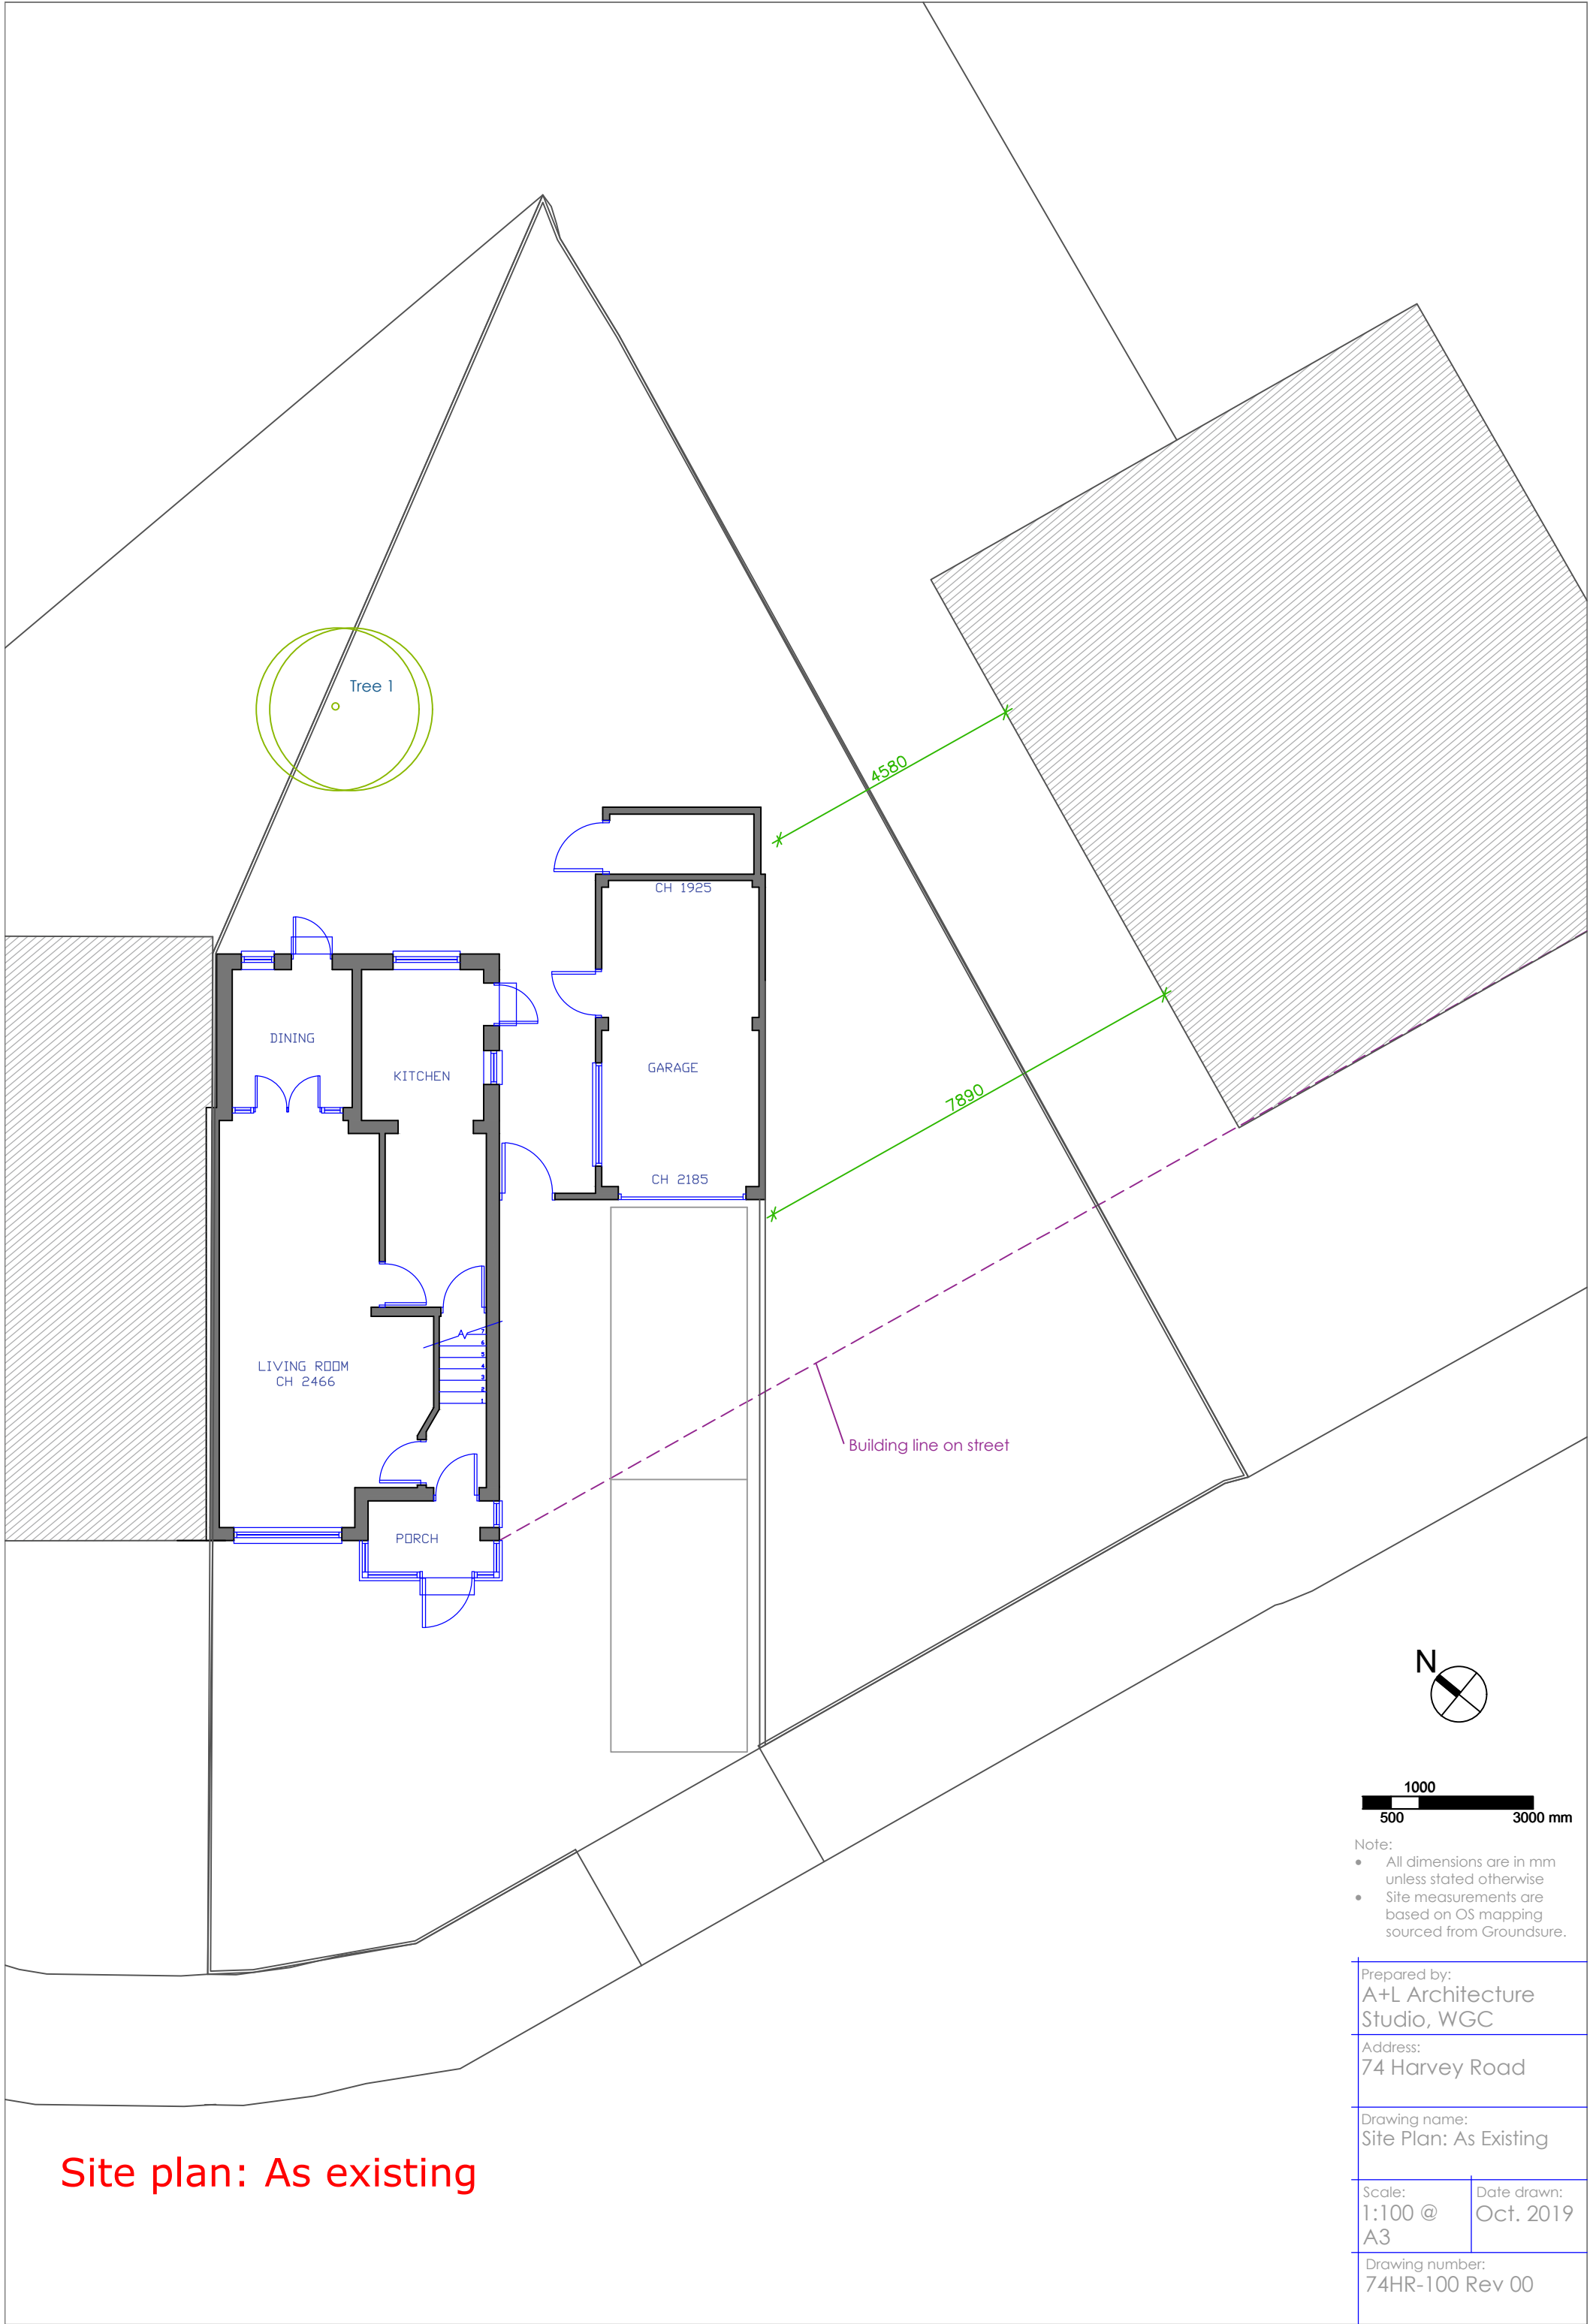

Site plan: As existing



- Note:
- All dimensions are in mm unless stated otherwise
 - Site measurements are based on OS mapping sourced from Groundsure.

Prepared by: A+L Architecture Studio, WGC	
Address: 74 Harvey Road	
Drawing name: Site Plan: As Existing	
Scale: 1:100 @ A3	Date drawn: Oct. 2019
Drawing number: 74HR-100 Rev 00	