



NOTES:
All dimensions must be checked on
site and not scaled from this drawing.

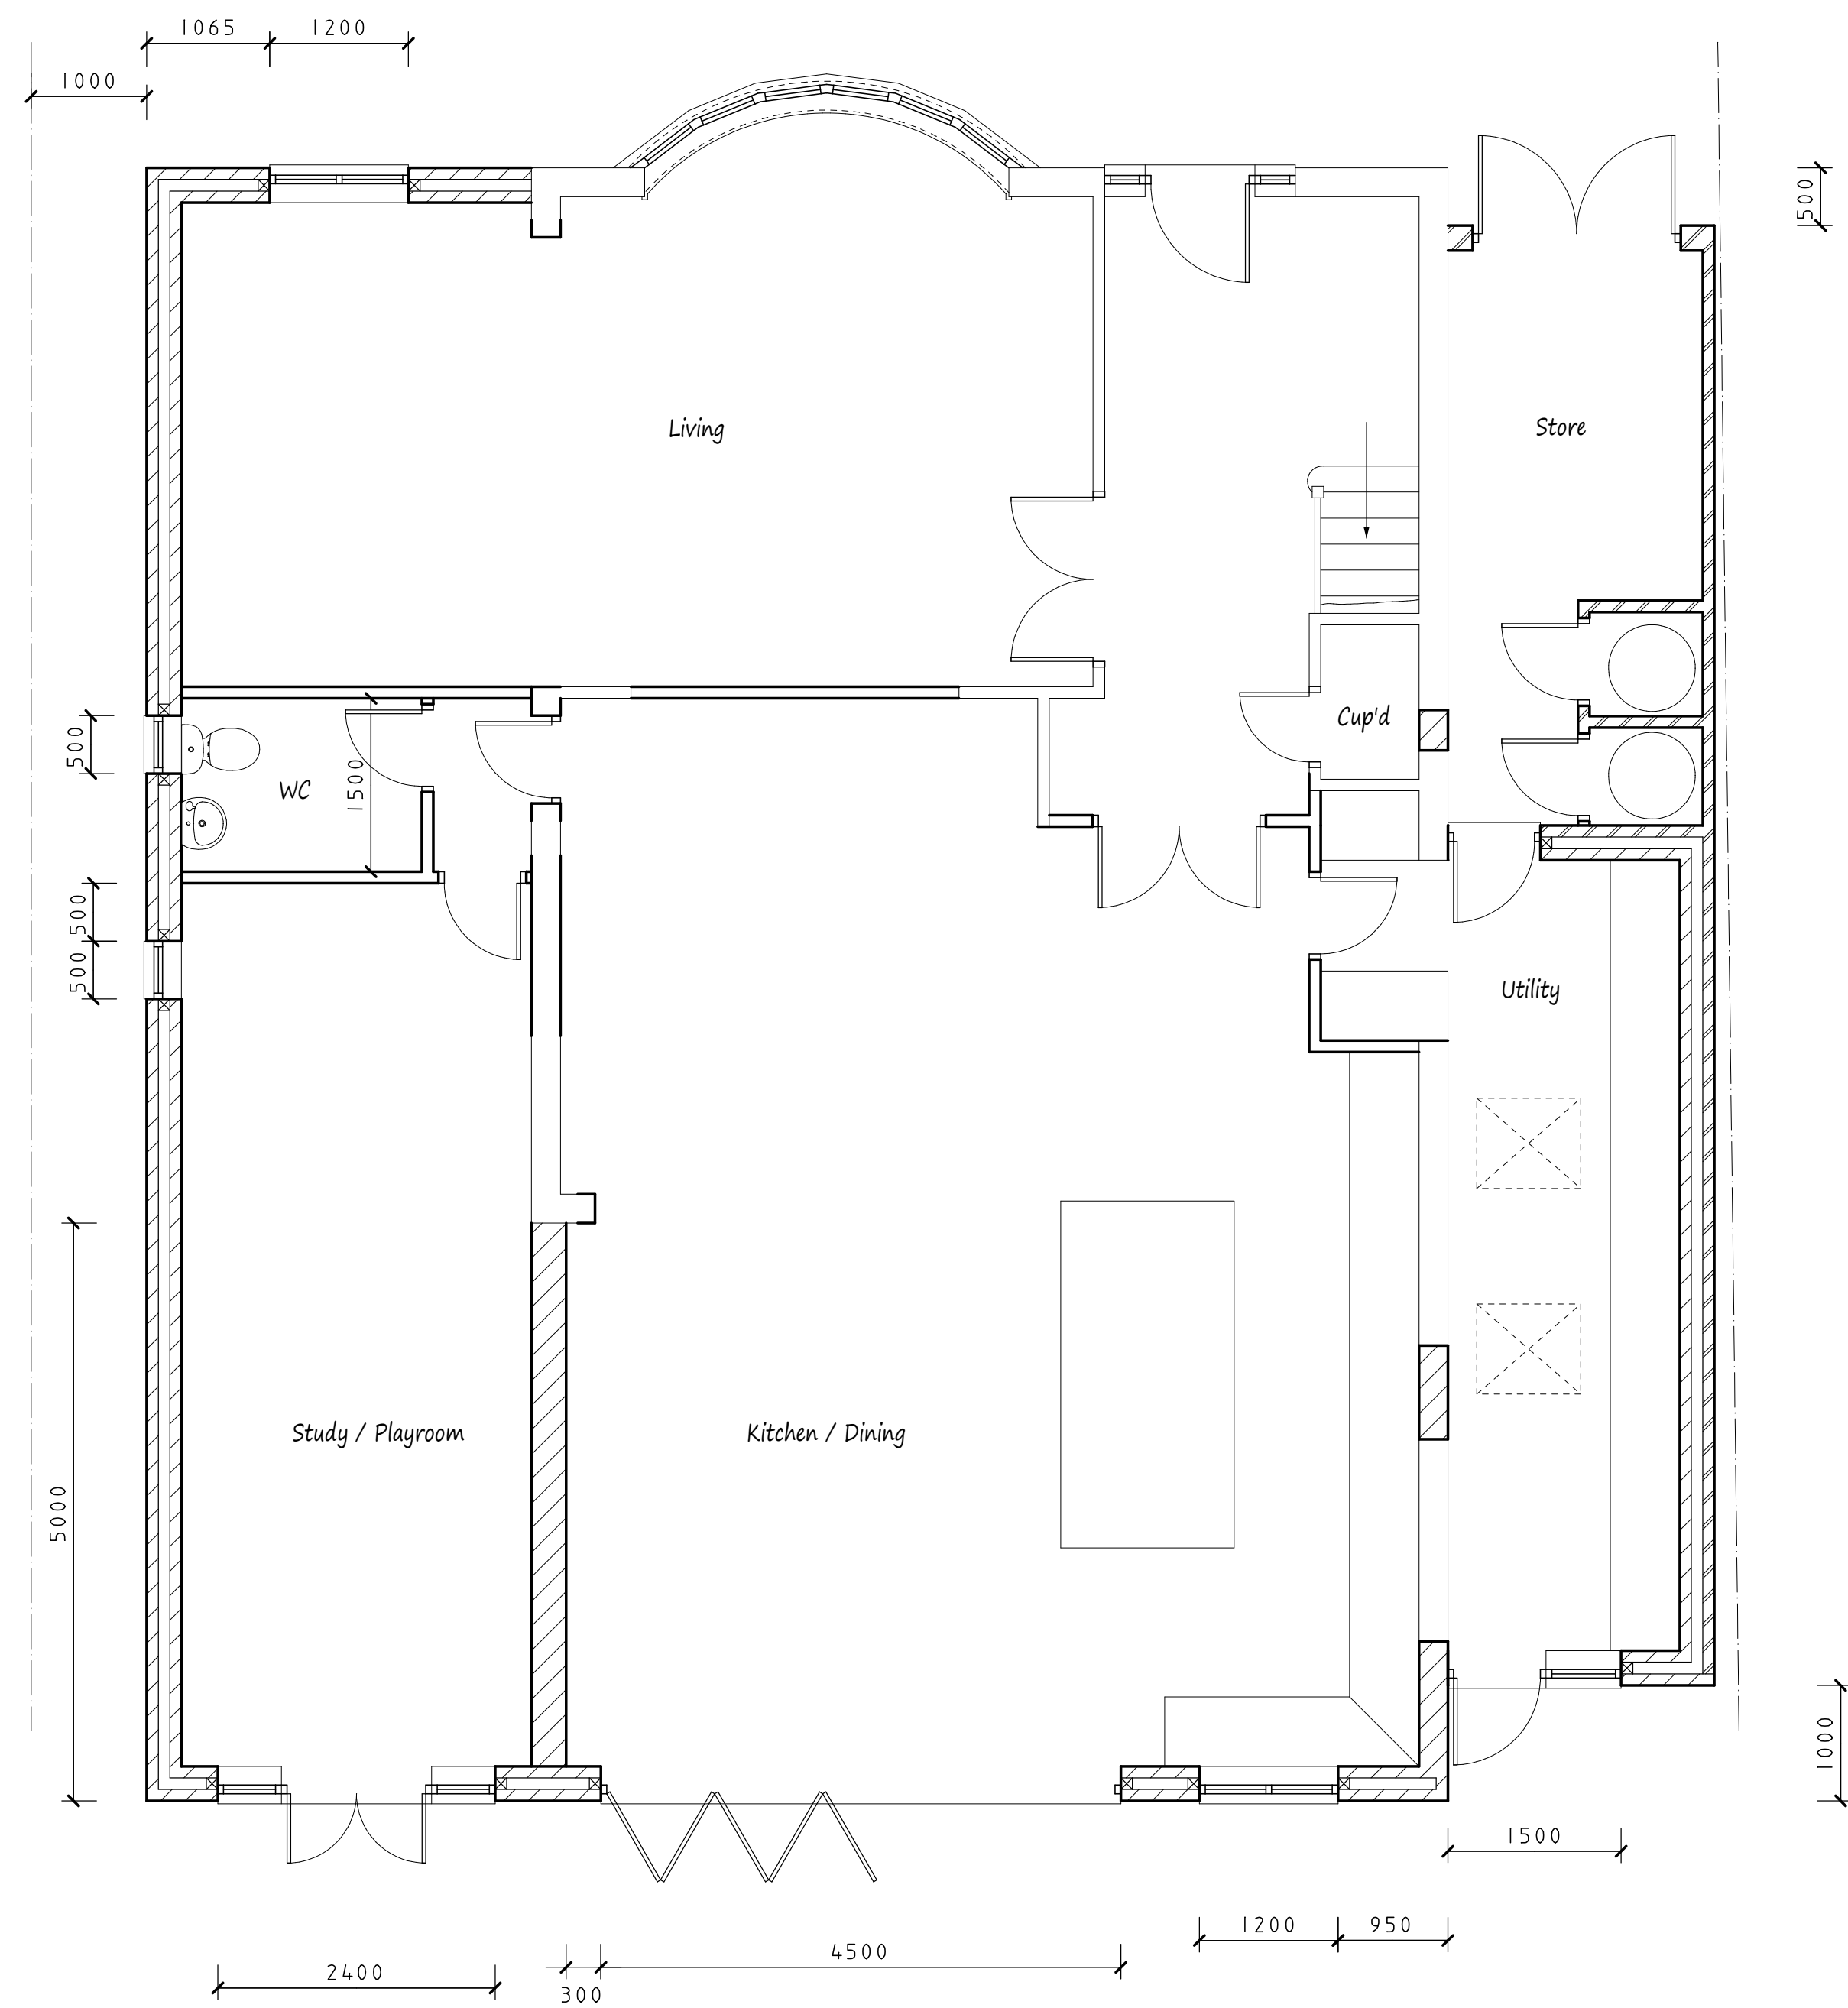

Proposed Ground Floor Plan

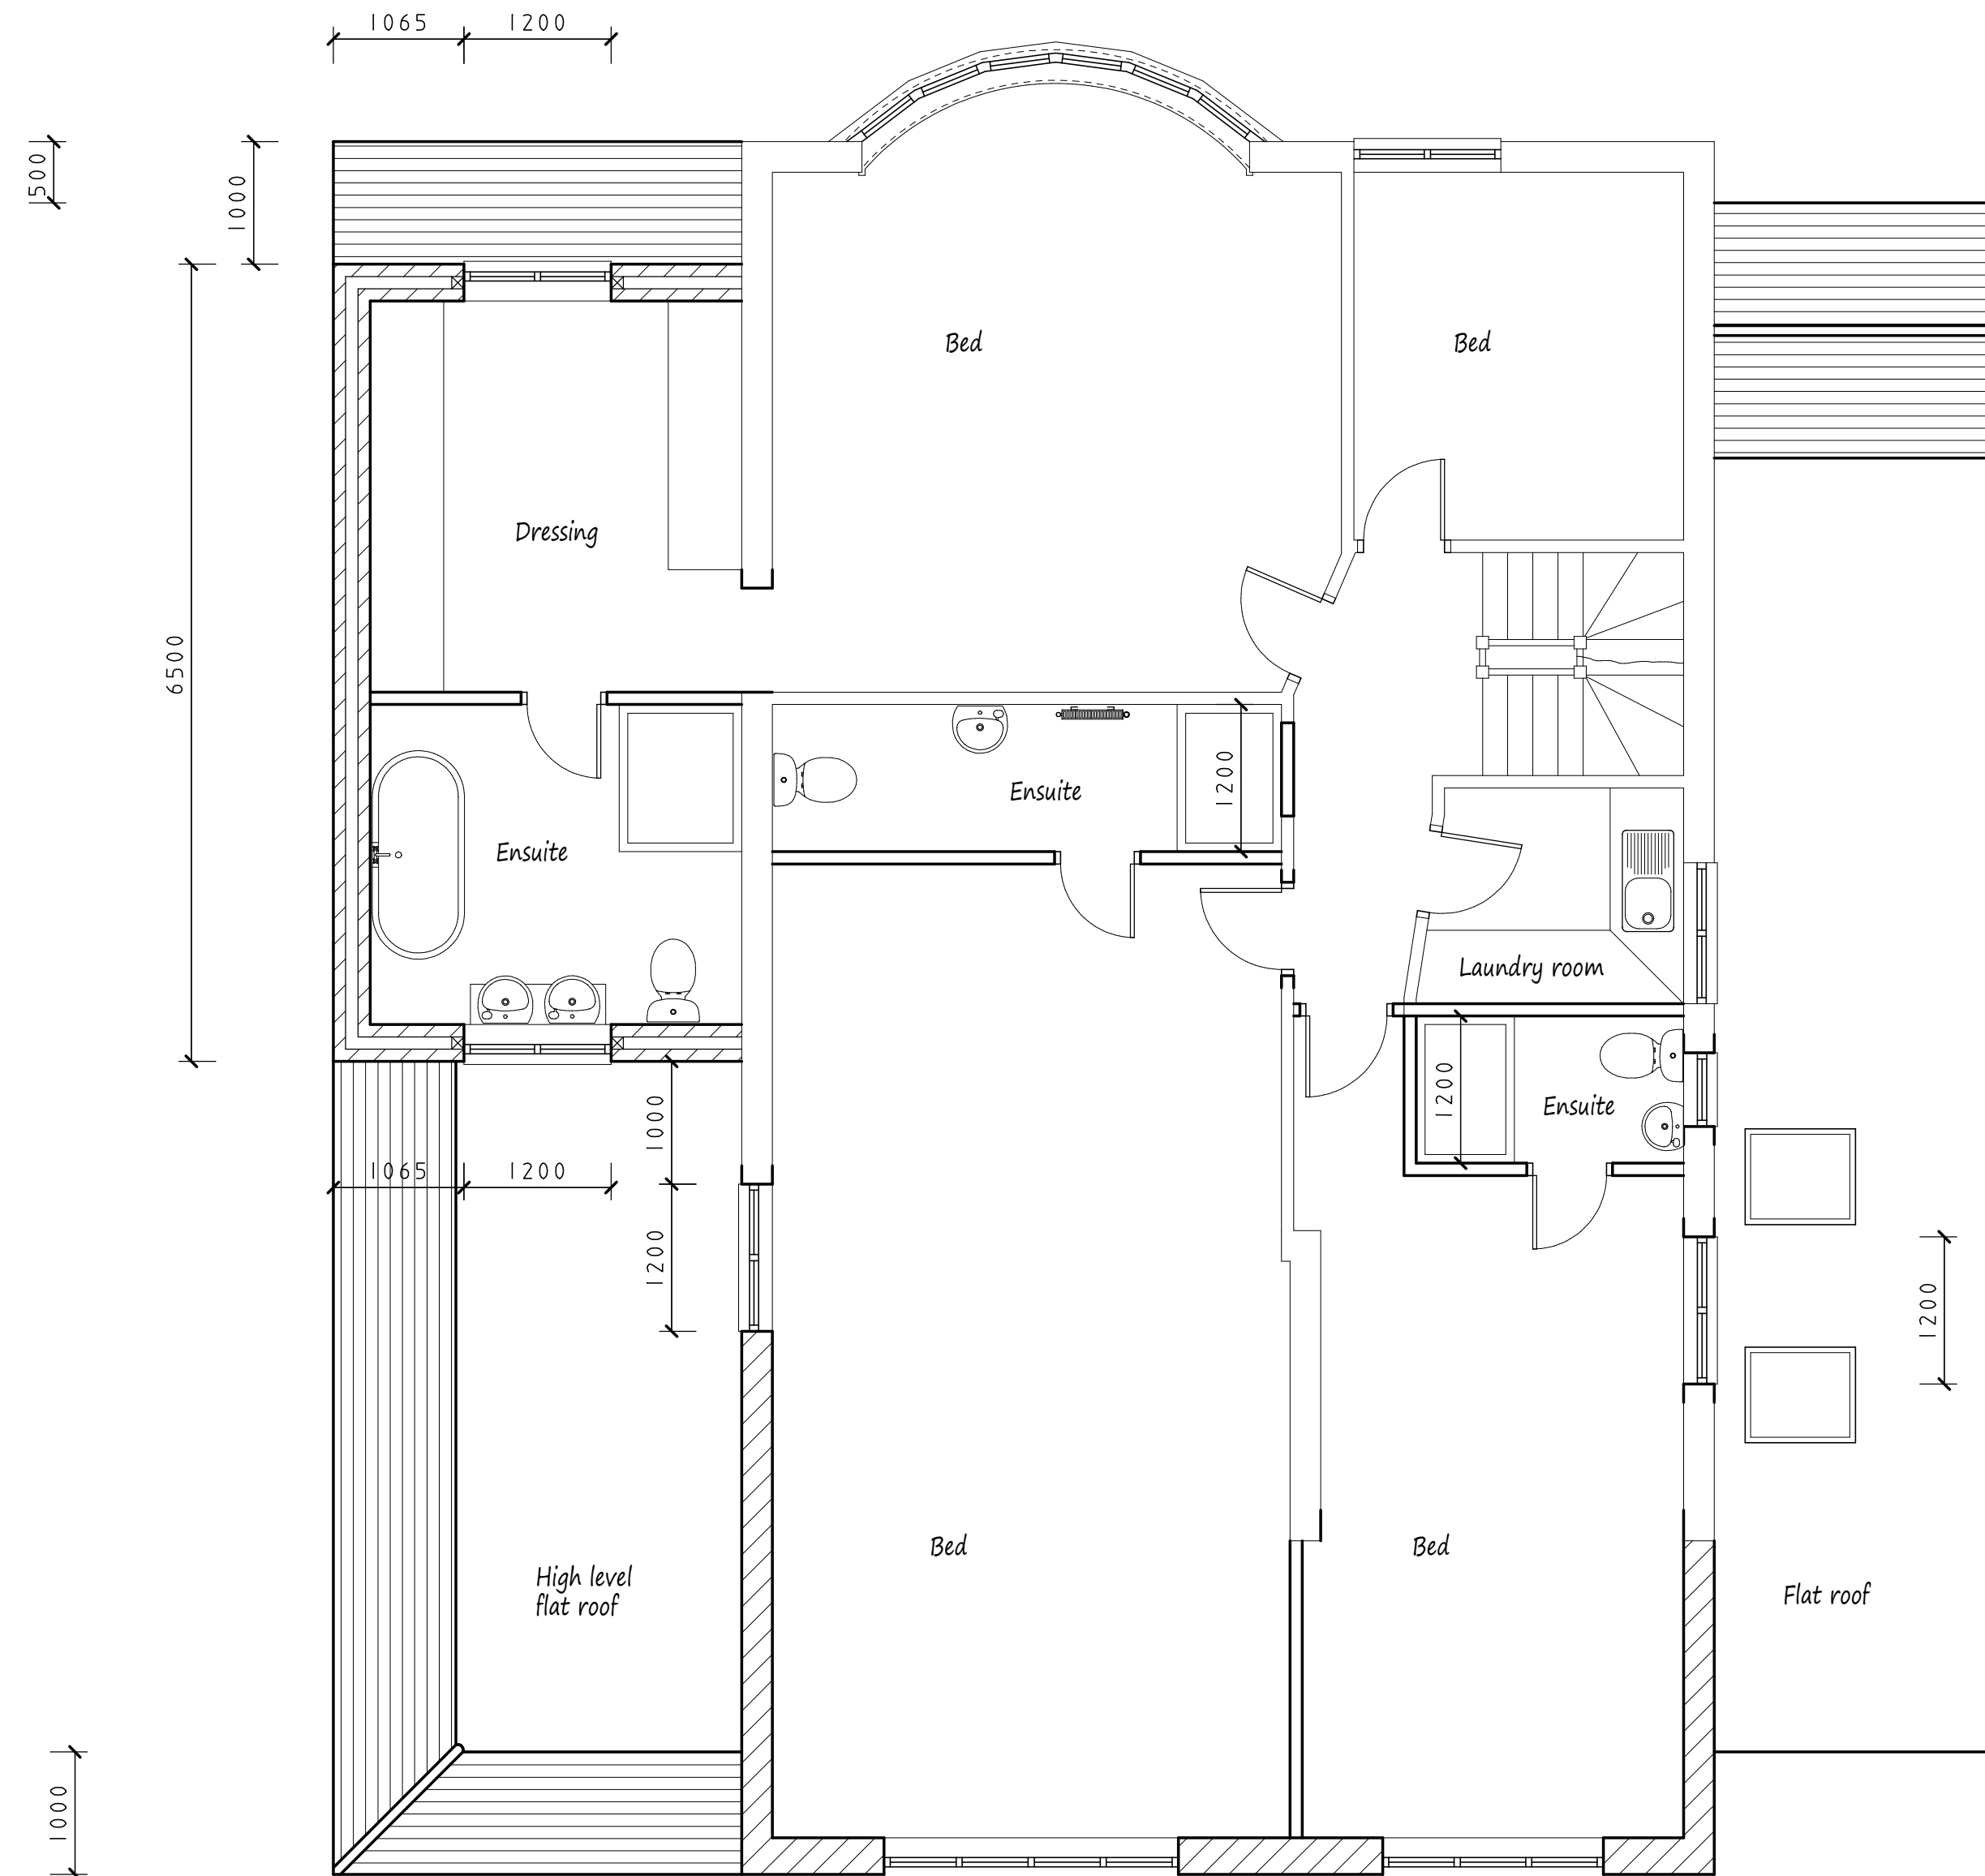

Proposed First Floor Plan

This drawing to be read in conjunction with Drg No's 4394/01 & 03

Proposed Elevations - All Materials to Match Existing


All new side windows to be obscurely glazed and non-openable up to 1.7m above FFL.

New velux roof lights not to project more than 150mm above roof slope and obscurely glazed.




Front Elevation

Face brickwork at ground level
and rendered at 1st floor level
to match existing.

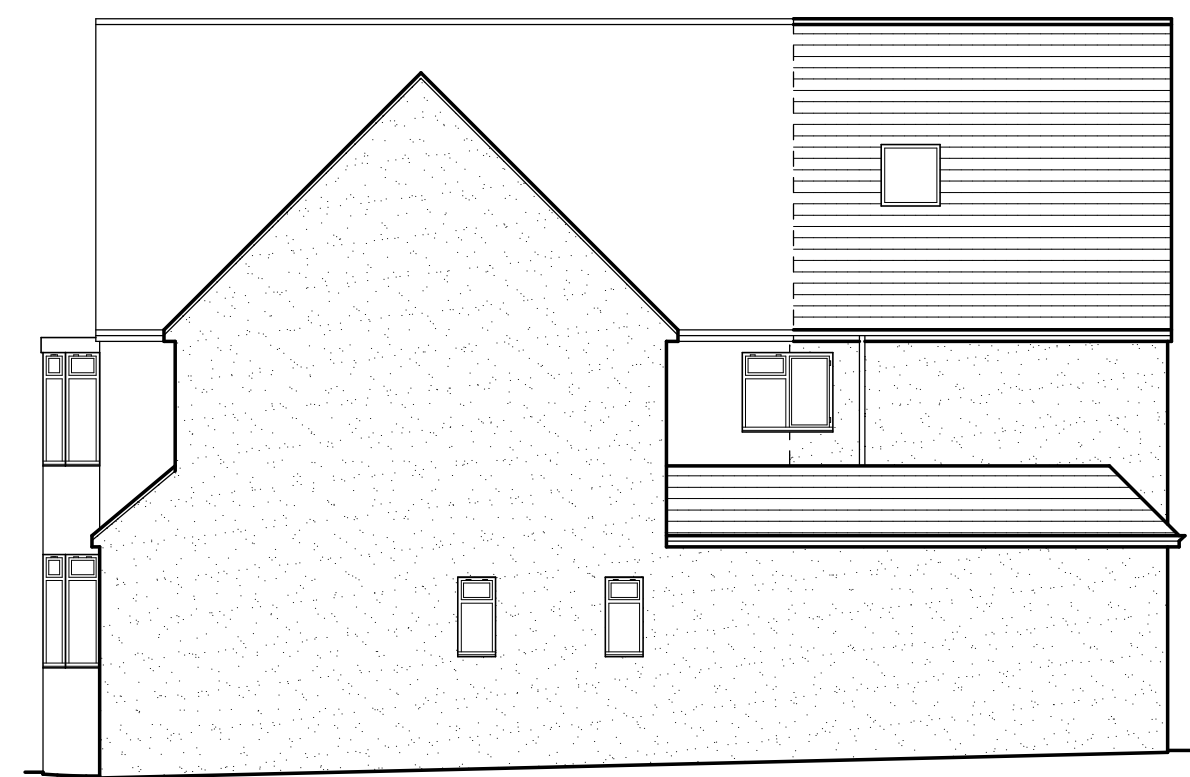

Side Elevation

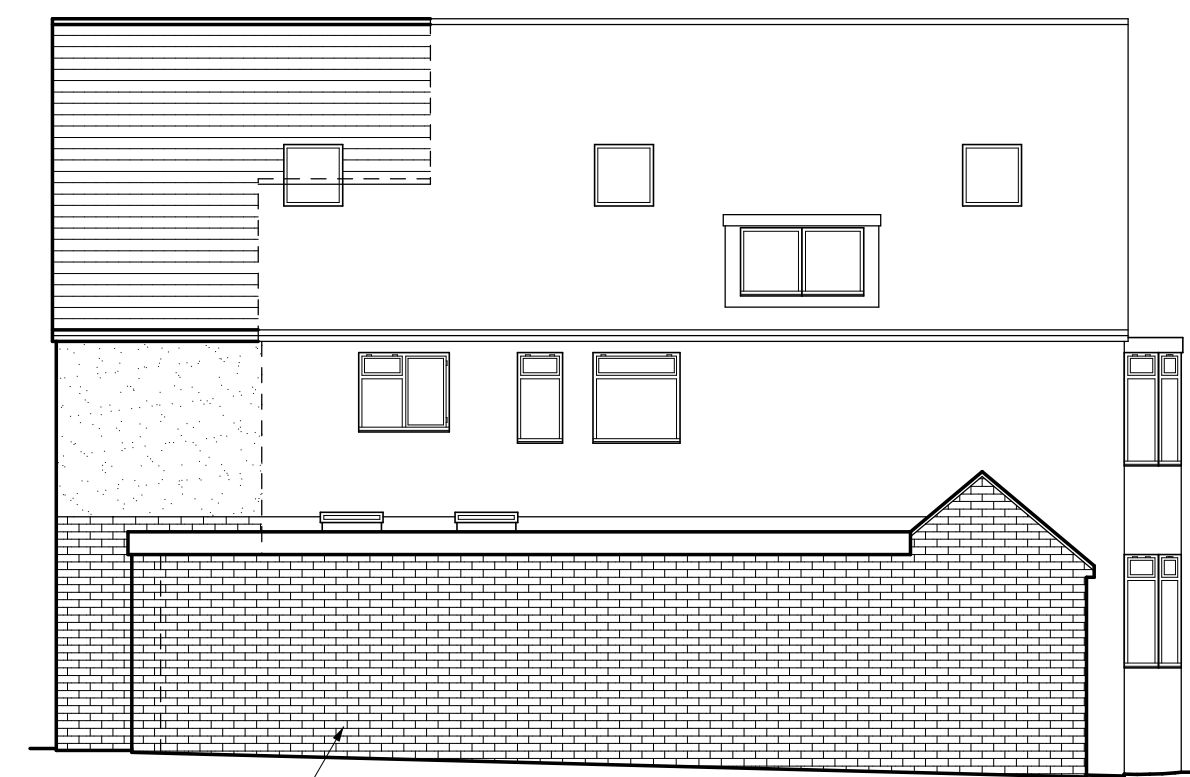Rear Elevation

Face brickwork where adjacent to boundary

Side Elevation

A		
	Date	Revisions

Copyright

Pottle & Co Ltd.
Building Design &
Management Services

Suite A
128 Manor Way
Ruislip
Middlesex
HA4 8HR

Tel: 01895 622800
www.pottle.uk.com

Client
Mr & Mrs Kassam

Job Title

51 Bridle Road
Eastcote
Middlesex

Drawing Title

Proposed Floor Plans
and Elevations.

Scale
1:50. 100

Date
June 2020

Drawn by
IDP

Drg No.
4394/02