




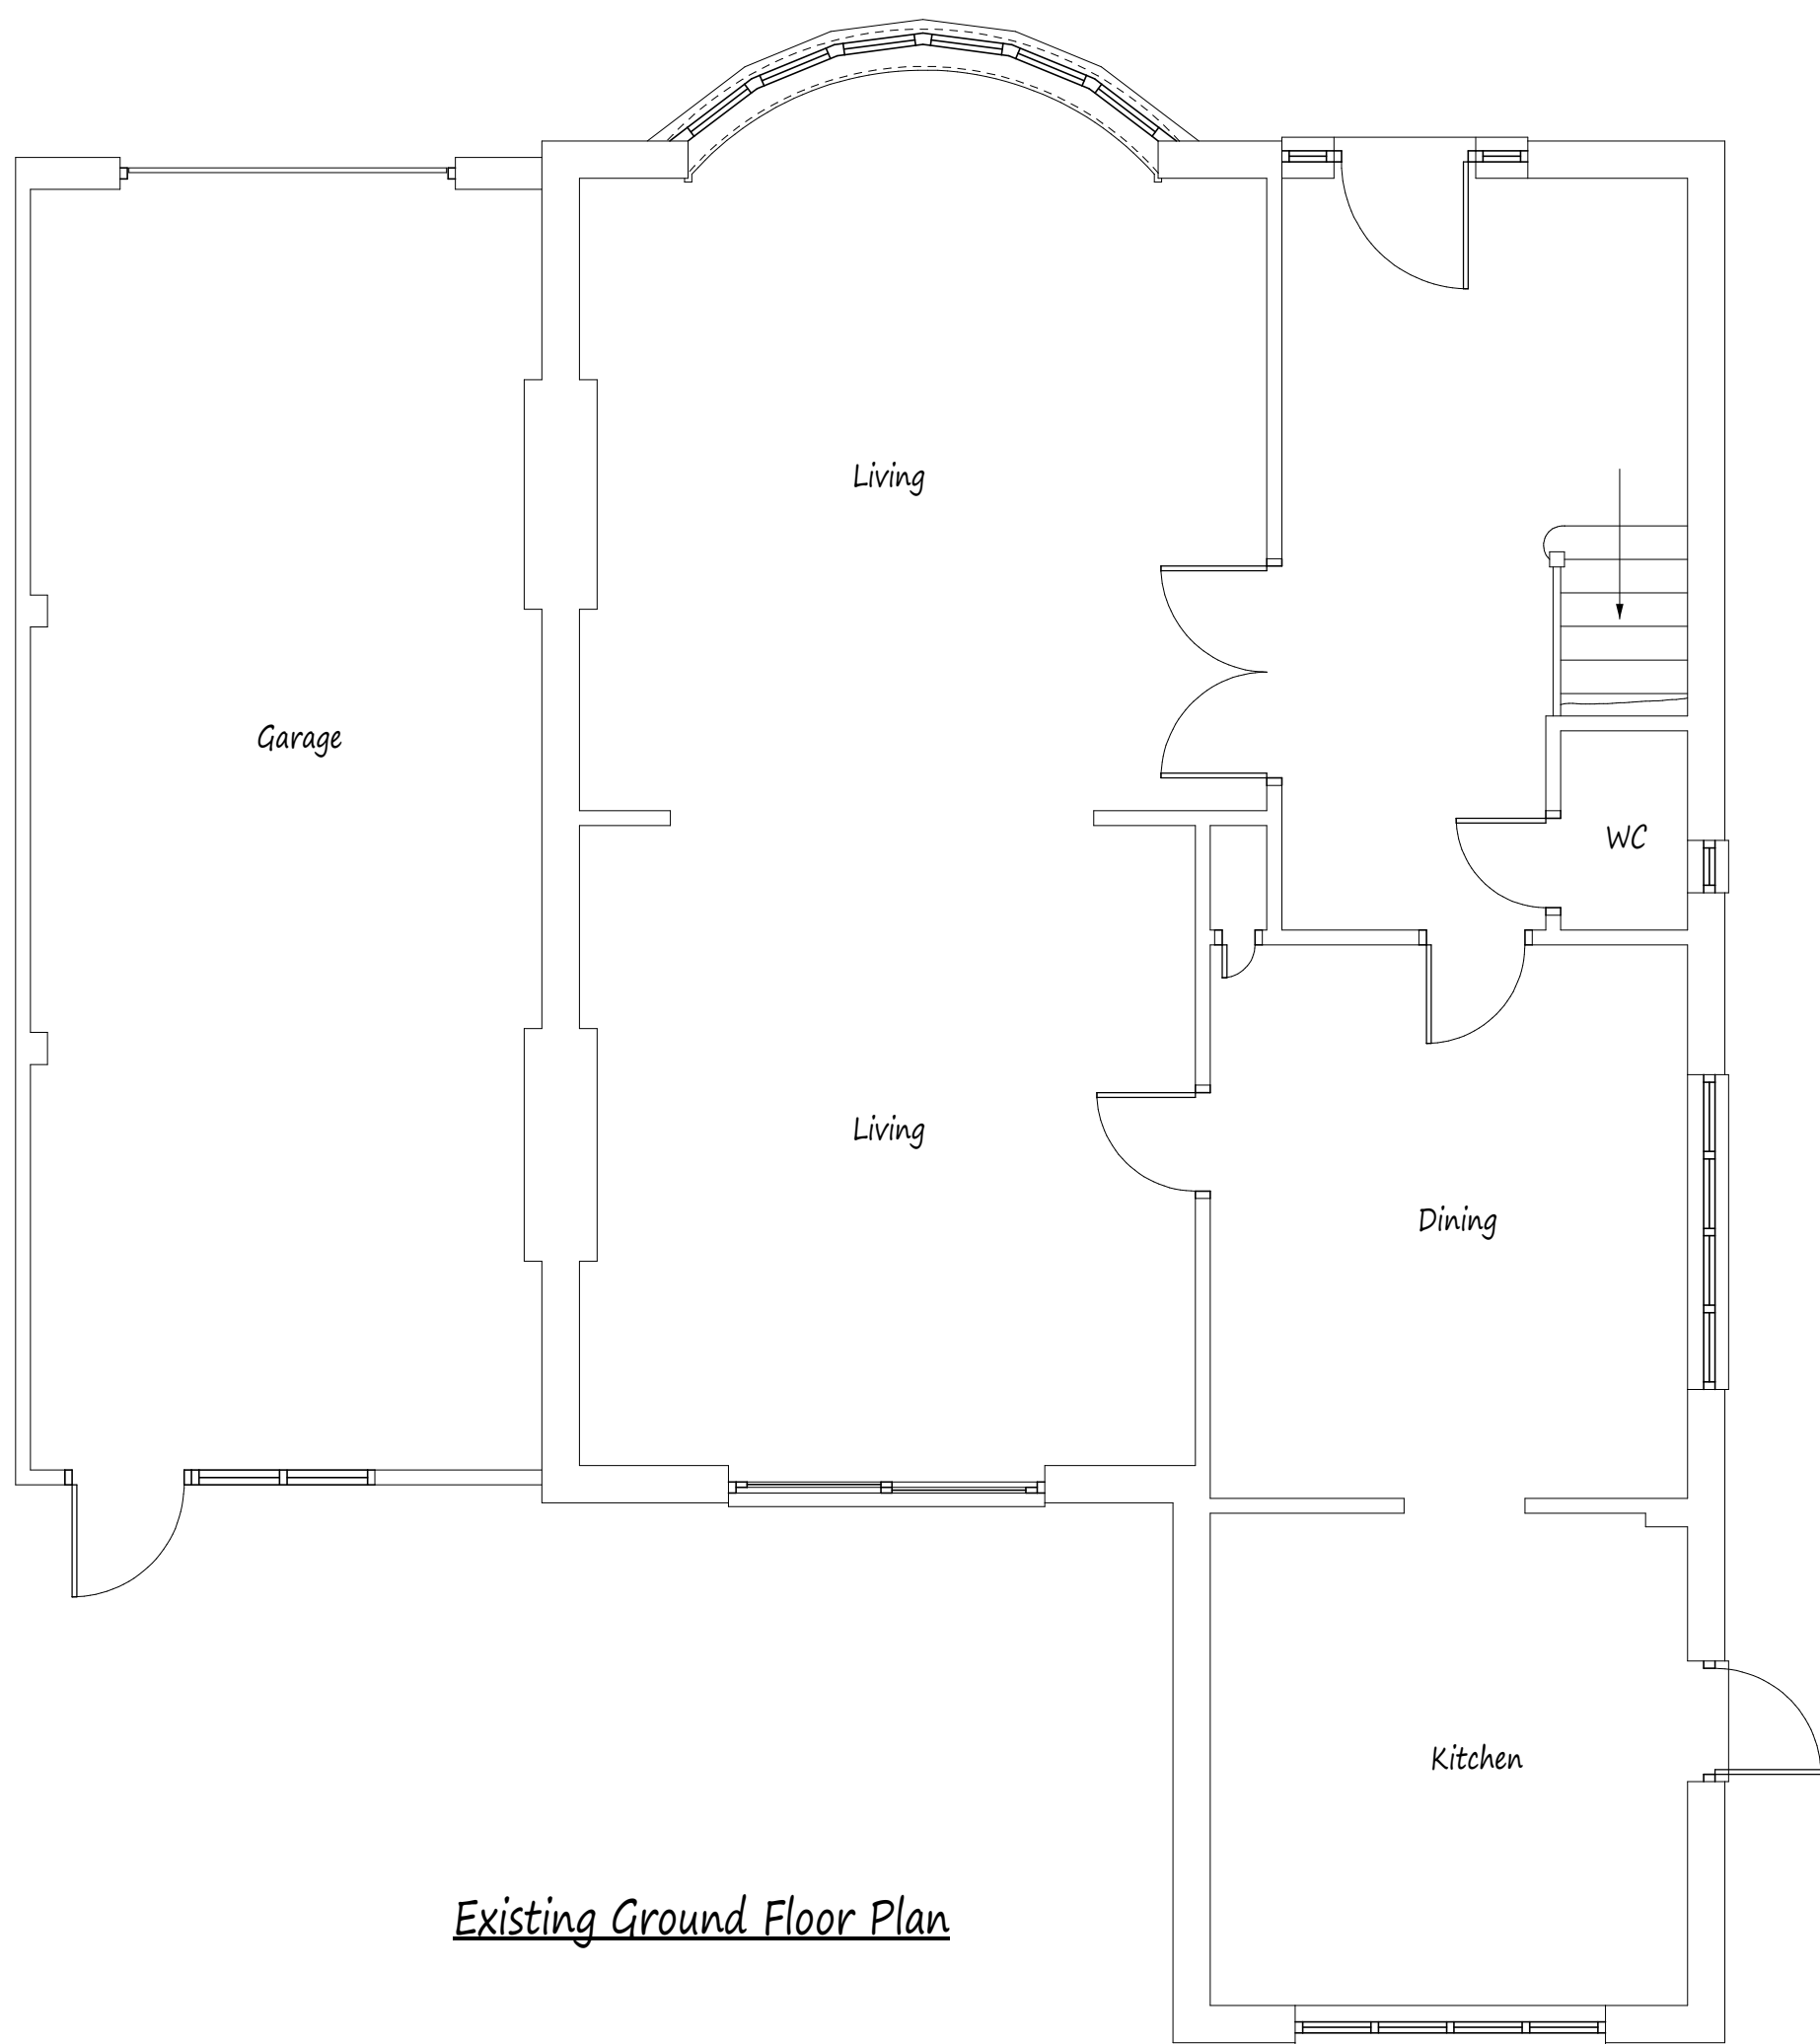



Existing Ground Floor Plan

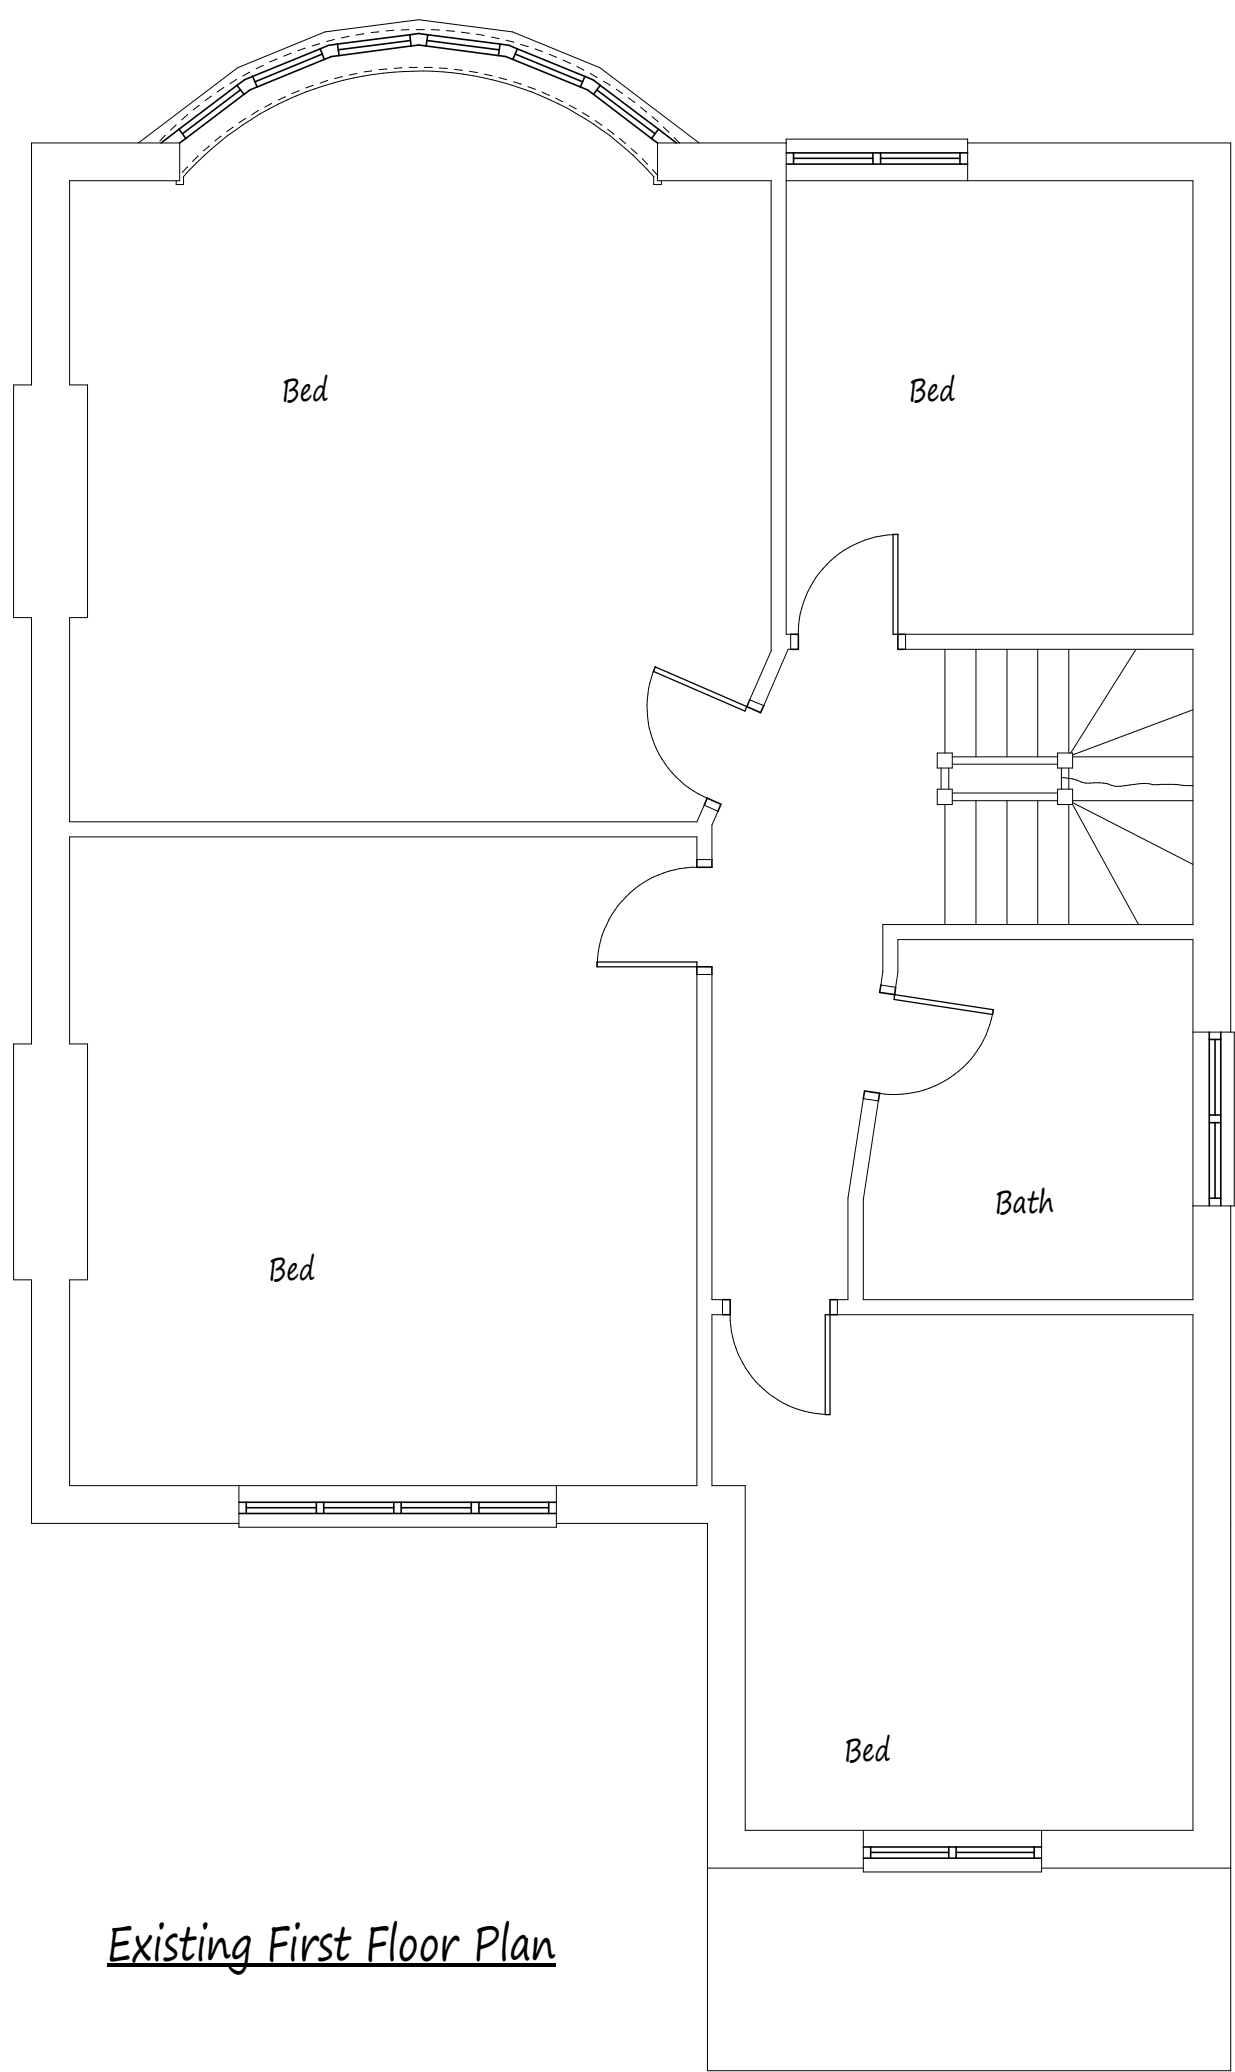

Existing First Floor Plan

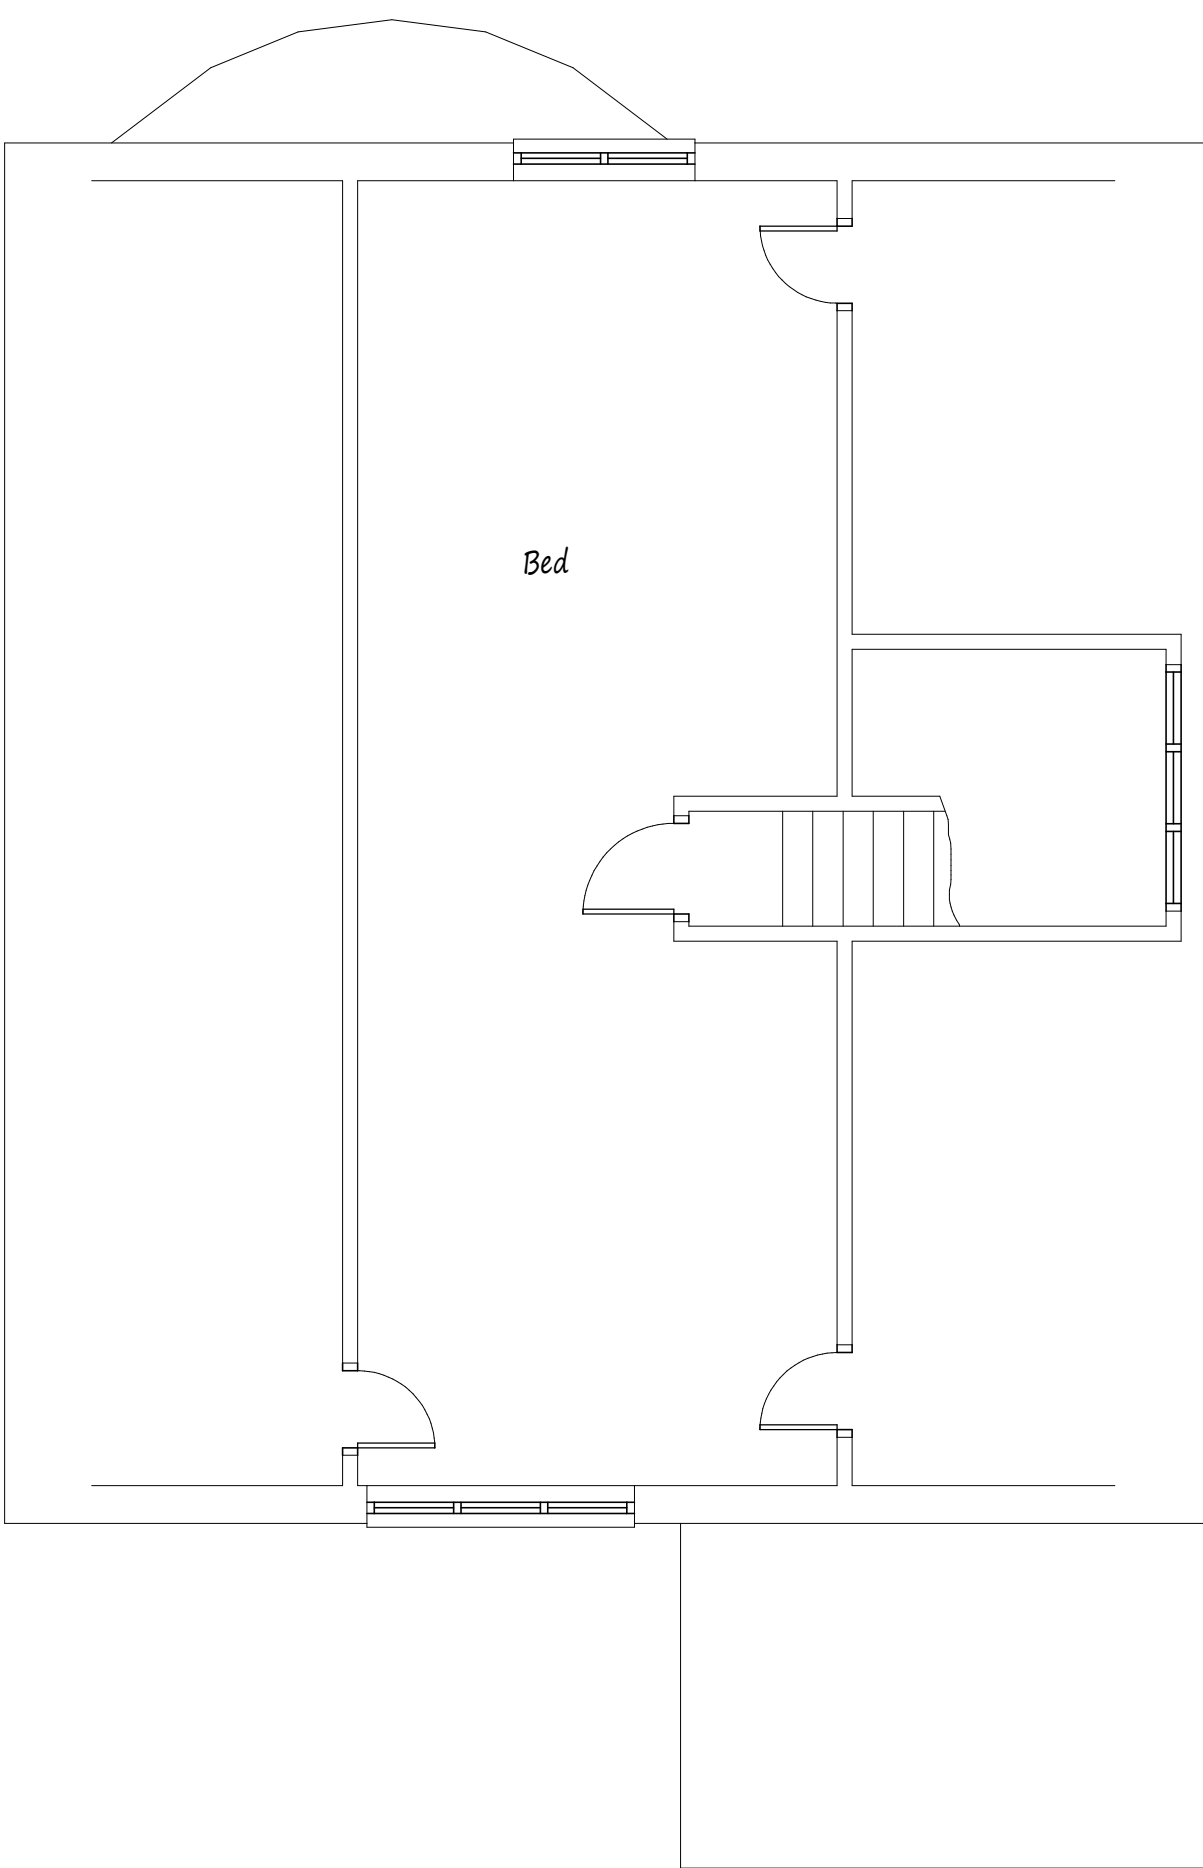


Existing Rooms in Loft Space

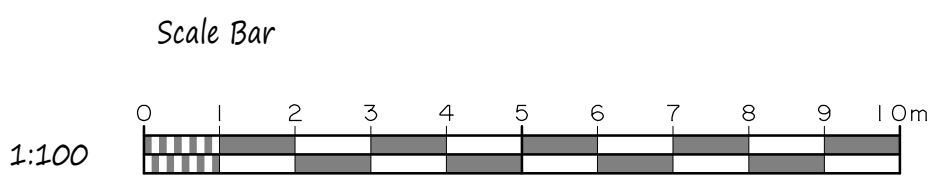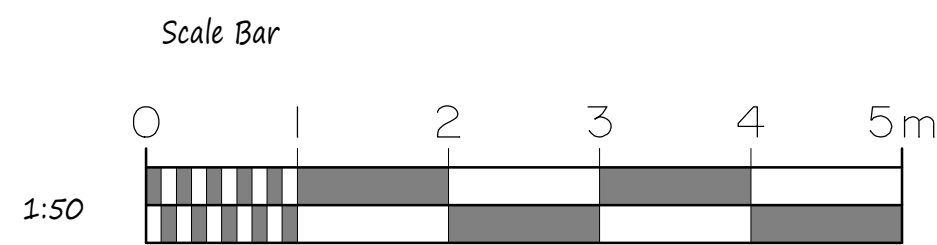

This drawing to be read in conjunction with Drg No's 4394/02 & 03




Front Elevation

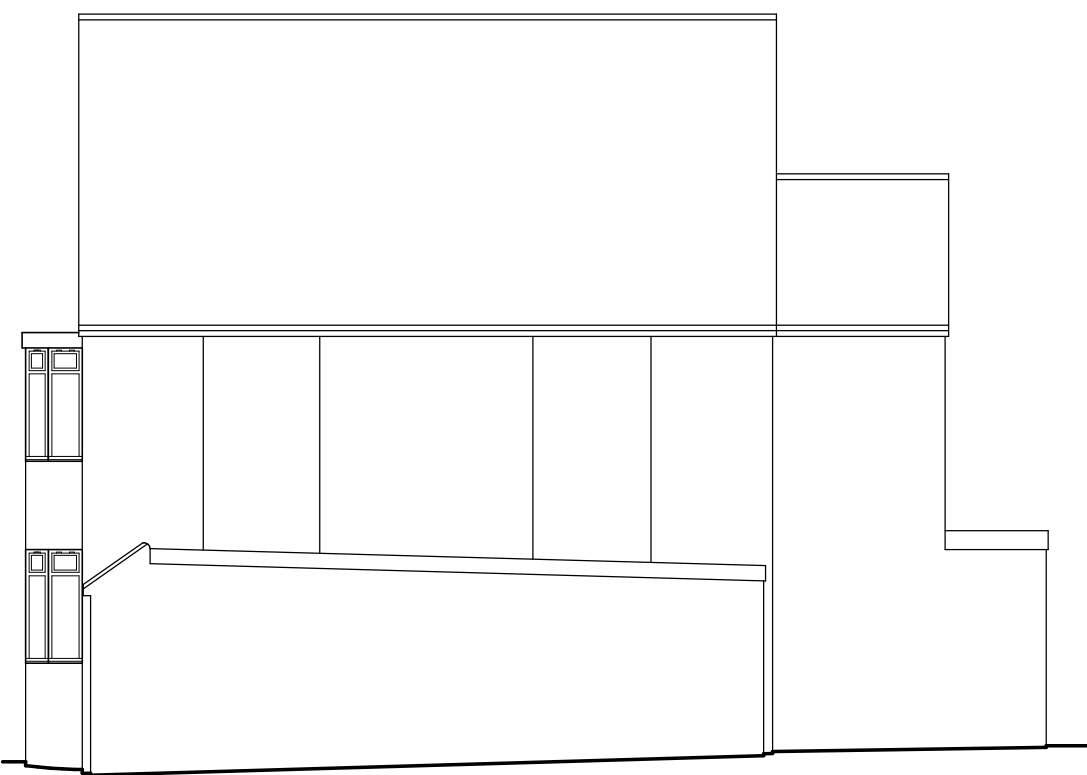

Side Elevation



Rear Elevation

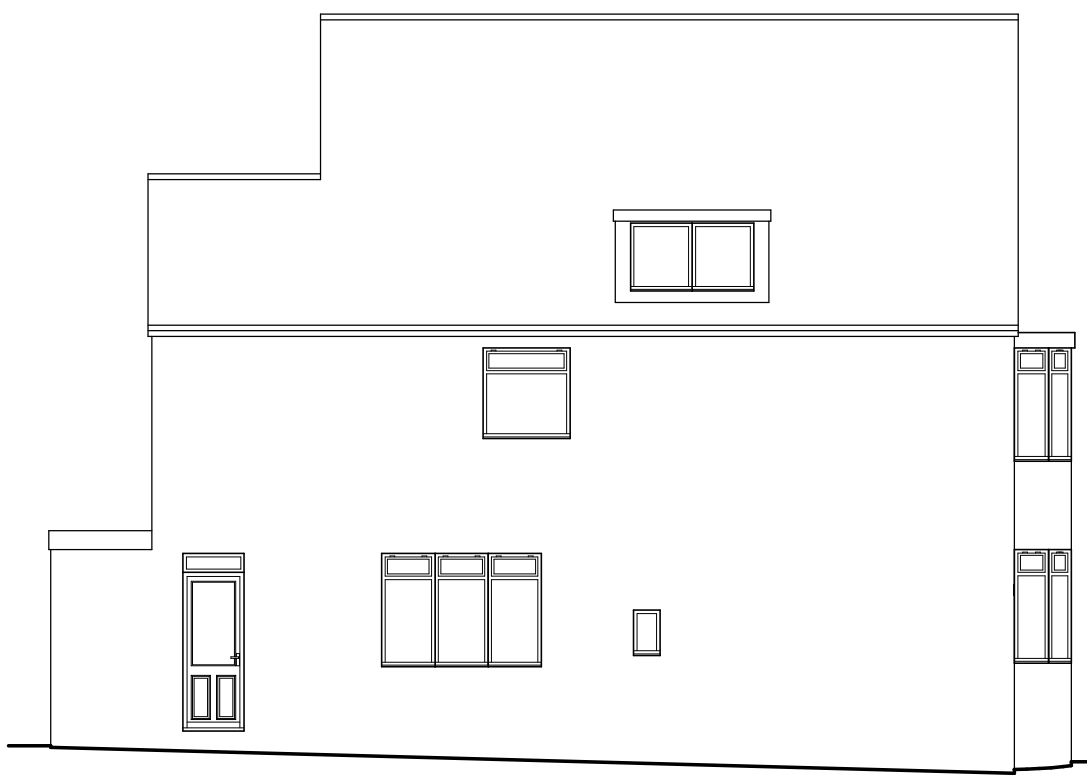

Side Elevation

NOTES:
All dimensions must be checked on site and not scaled from this drawing.

A	Date	Revisions
---	------	-----------

Copyright

Pottle & Co Ltd.
Building Design &
Management Services

Suite A
128 Manor Way
Ruislip
Middlesex
HA4 8HR

Tel: 01895 622800
www.pottle.uk.com

Client
Mr & Mrs Kassam

Job Title

51 Bridle Road
Eastcote
Middlesex

Drawing Title

Existing Details

Scale
1:50, 100

Date
June 2020

Drawn by
MDP

Drg No.
4394/01