




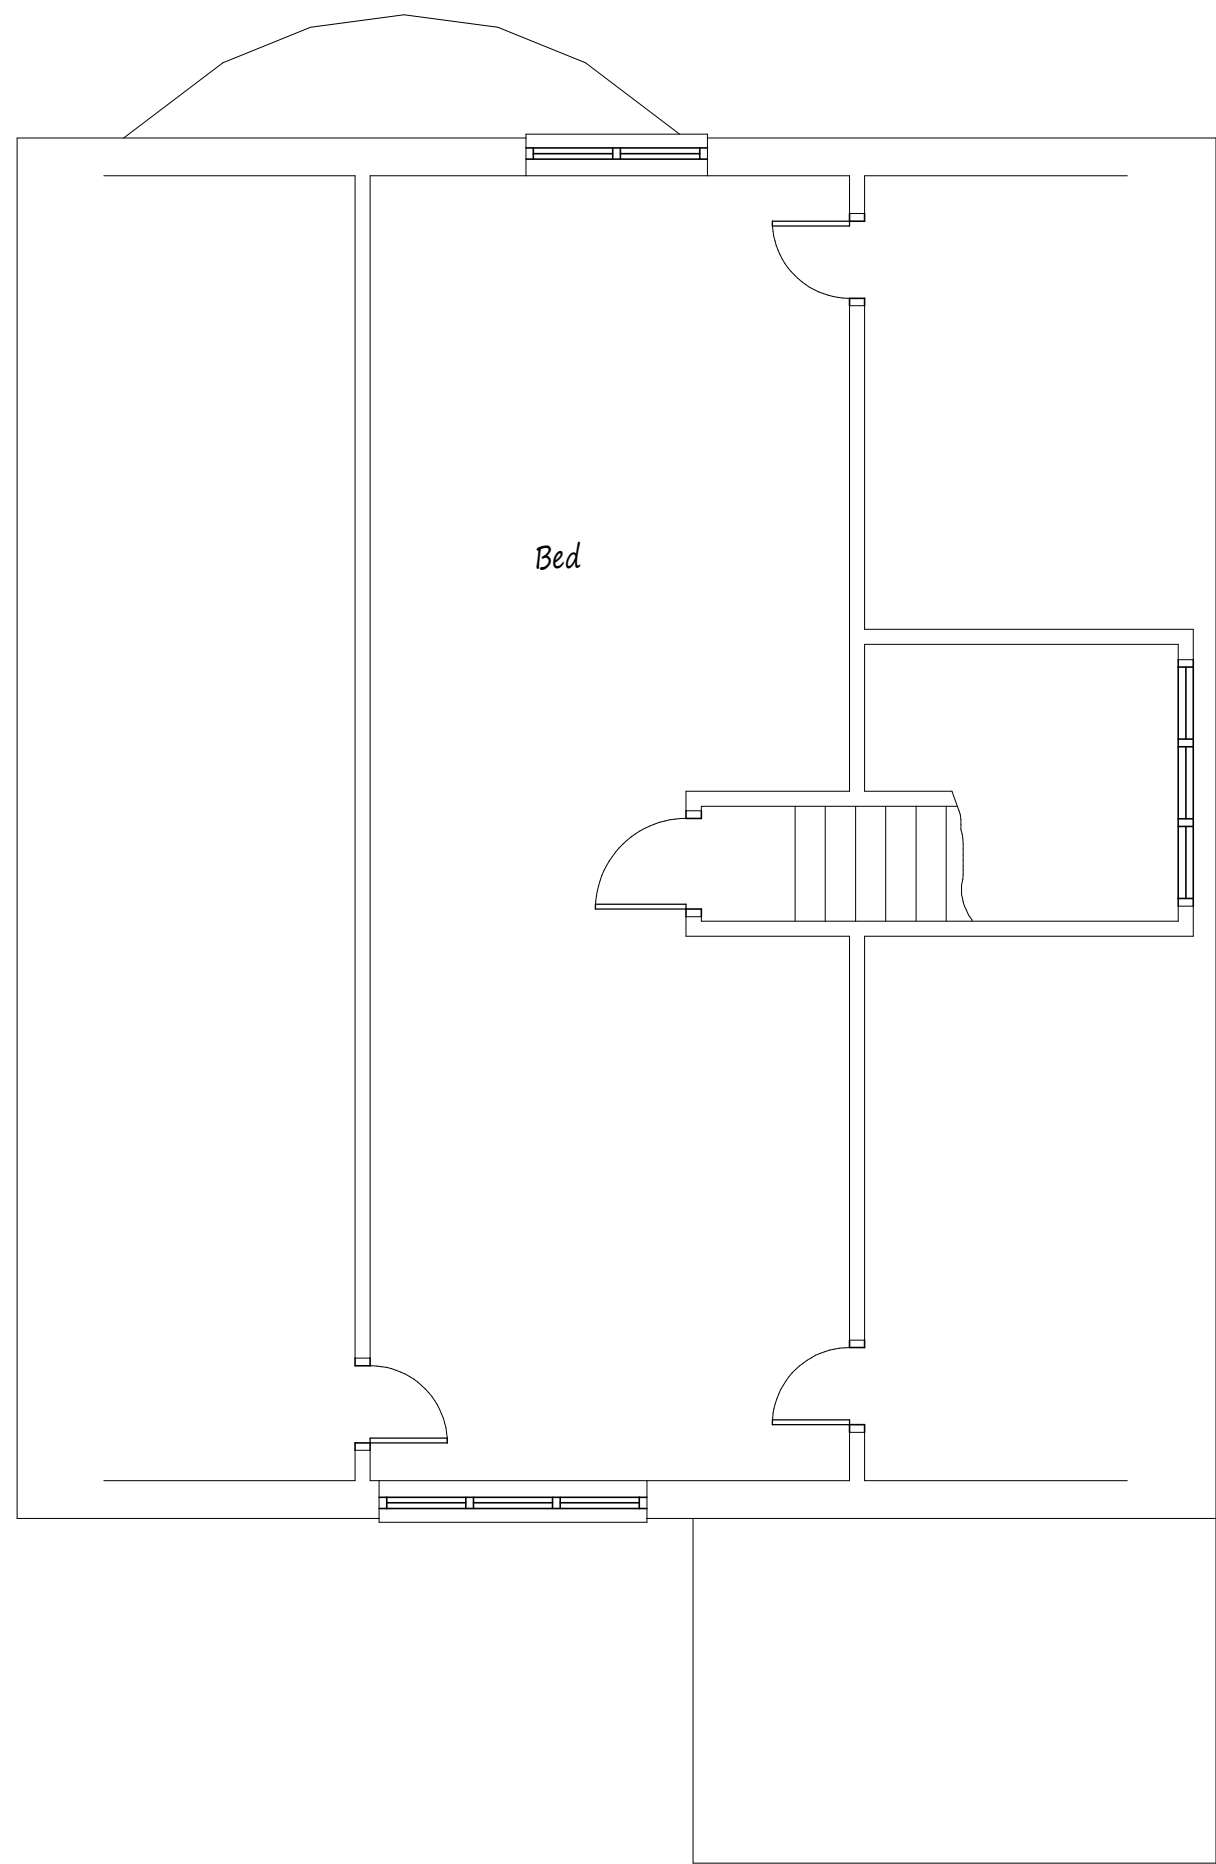


Existing Rooms in Loft Space

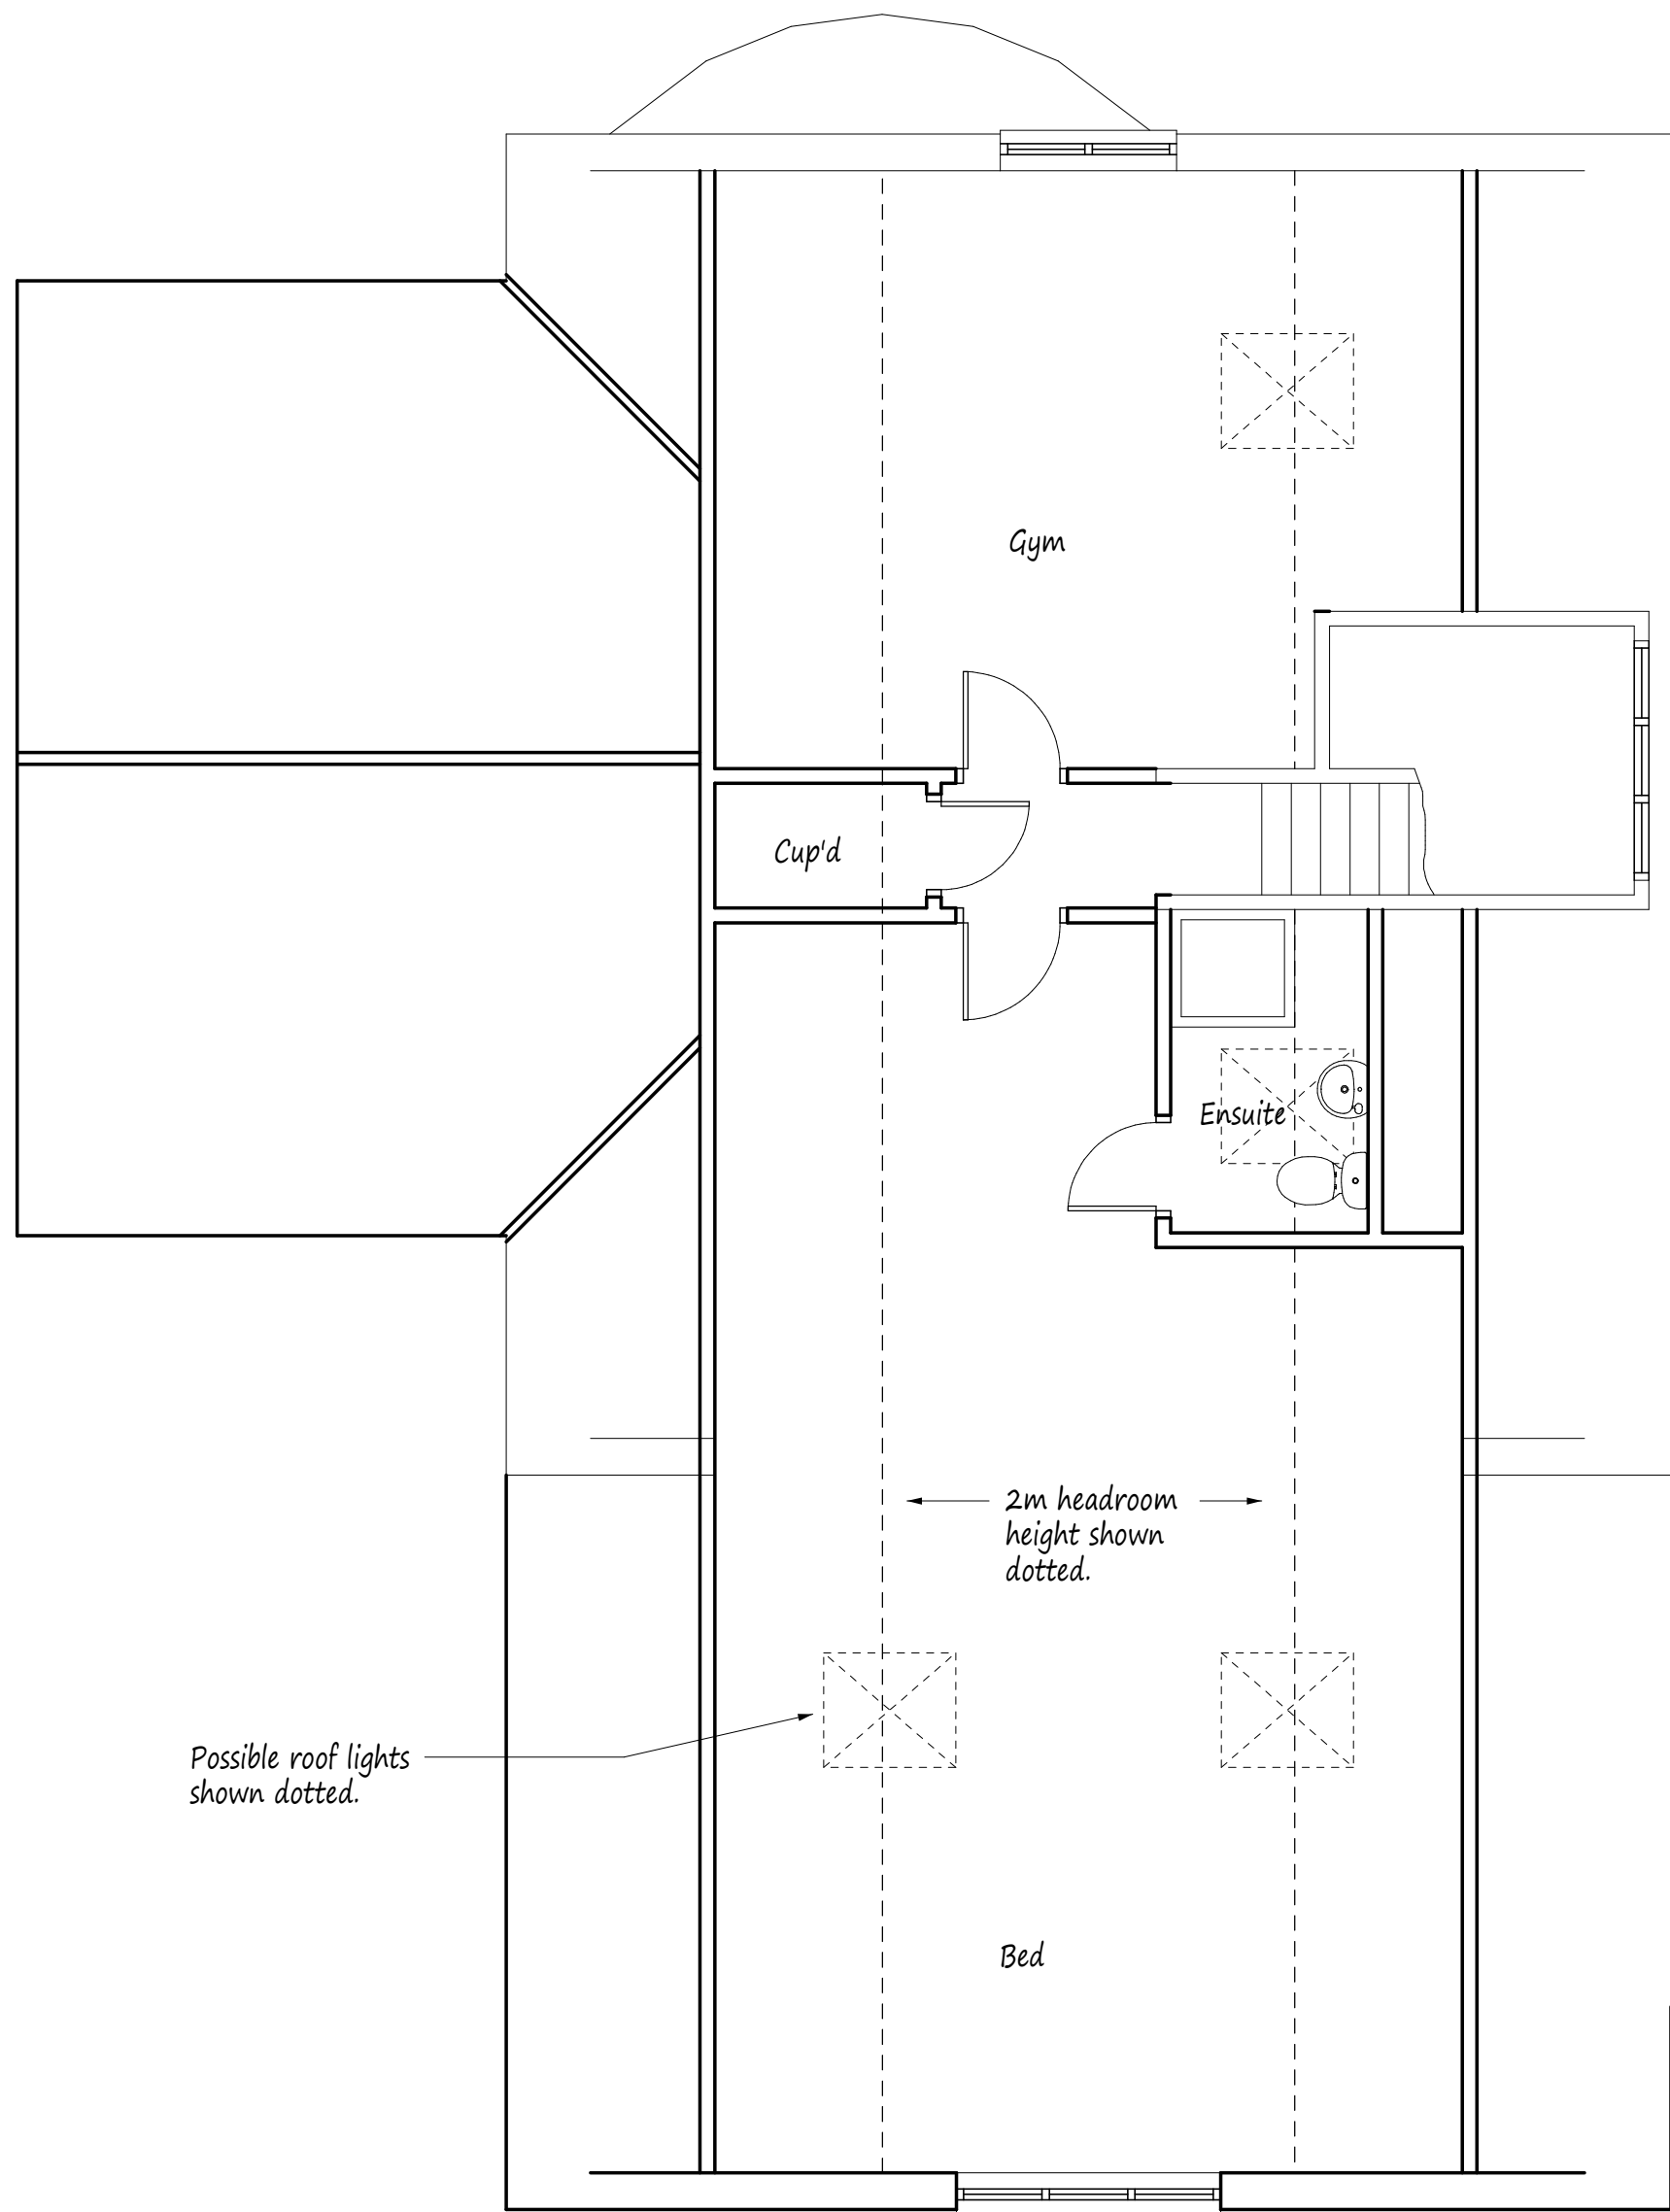


Proposed Rooms in Loft Space

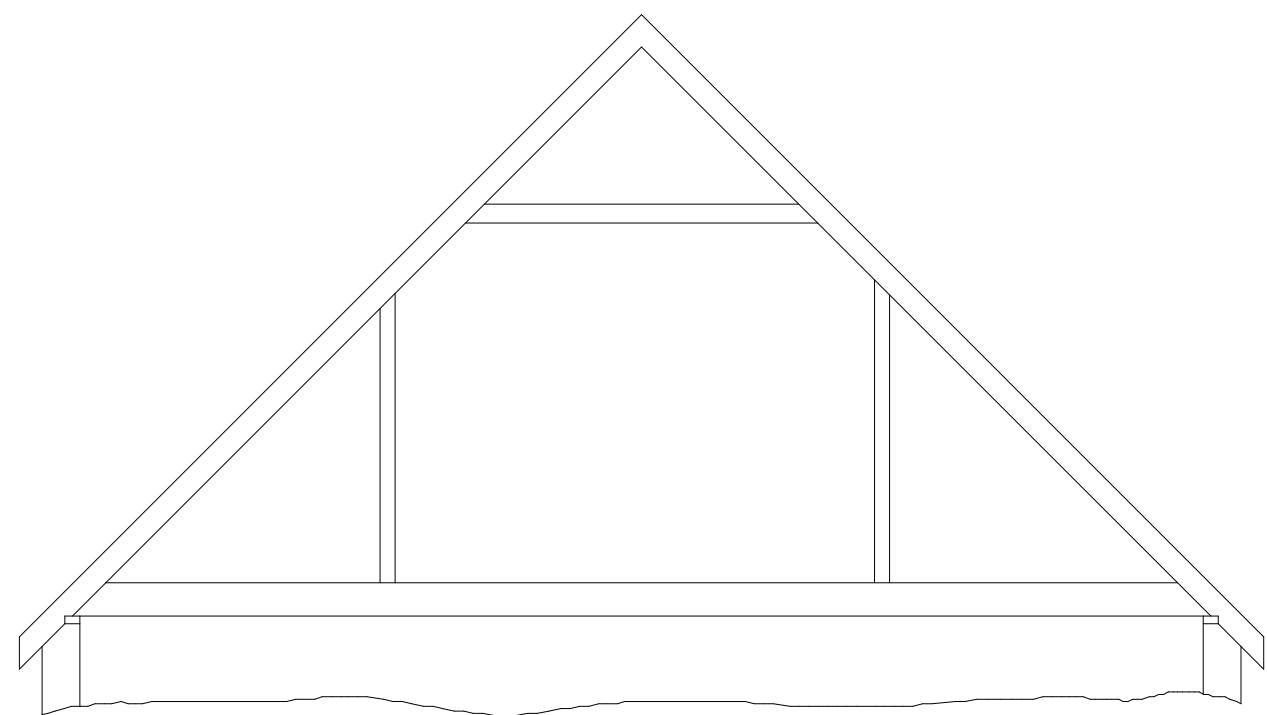


Existing Section Through Roof

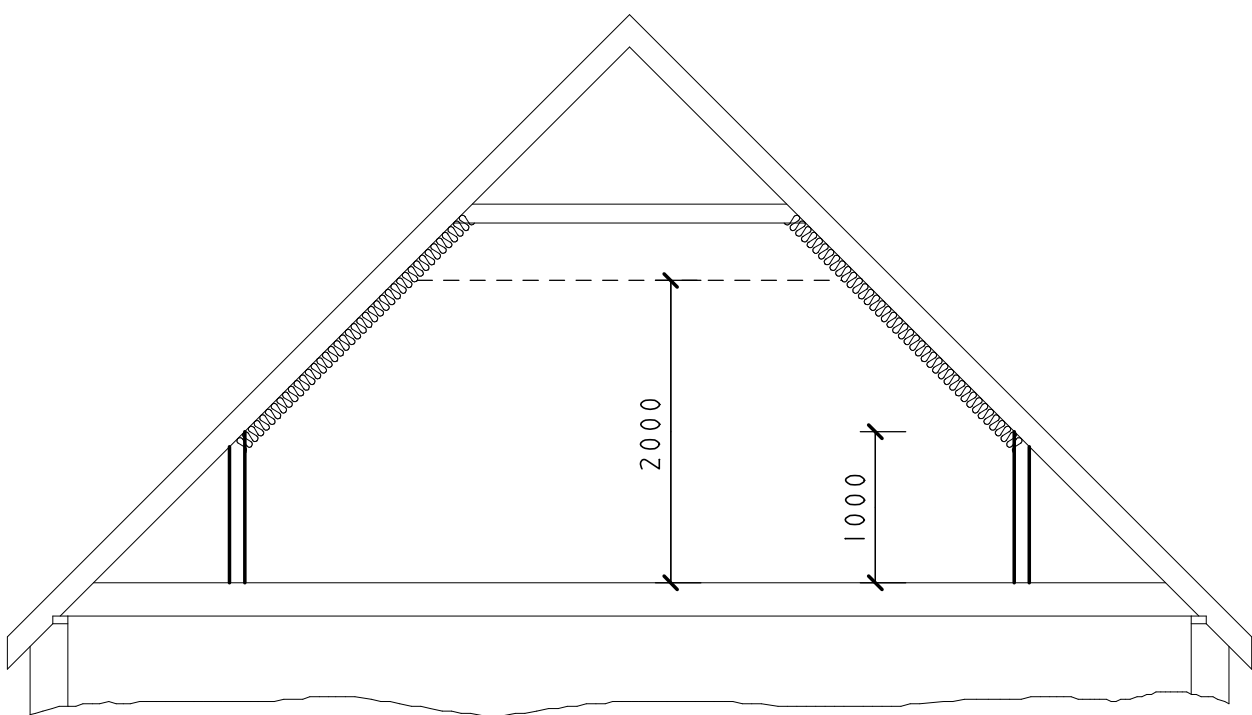

Proposed Section Through Roof

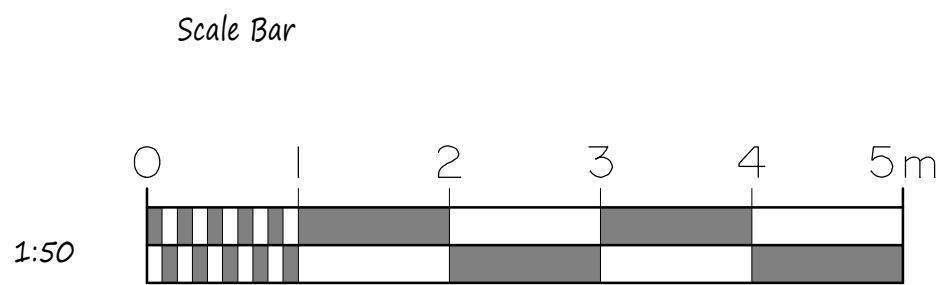

Dotted lines indicate nearest point of neighbours windows at 1st floor level and 45° visibility splay.

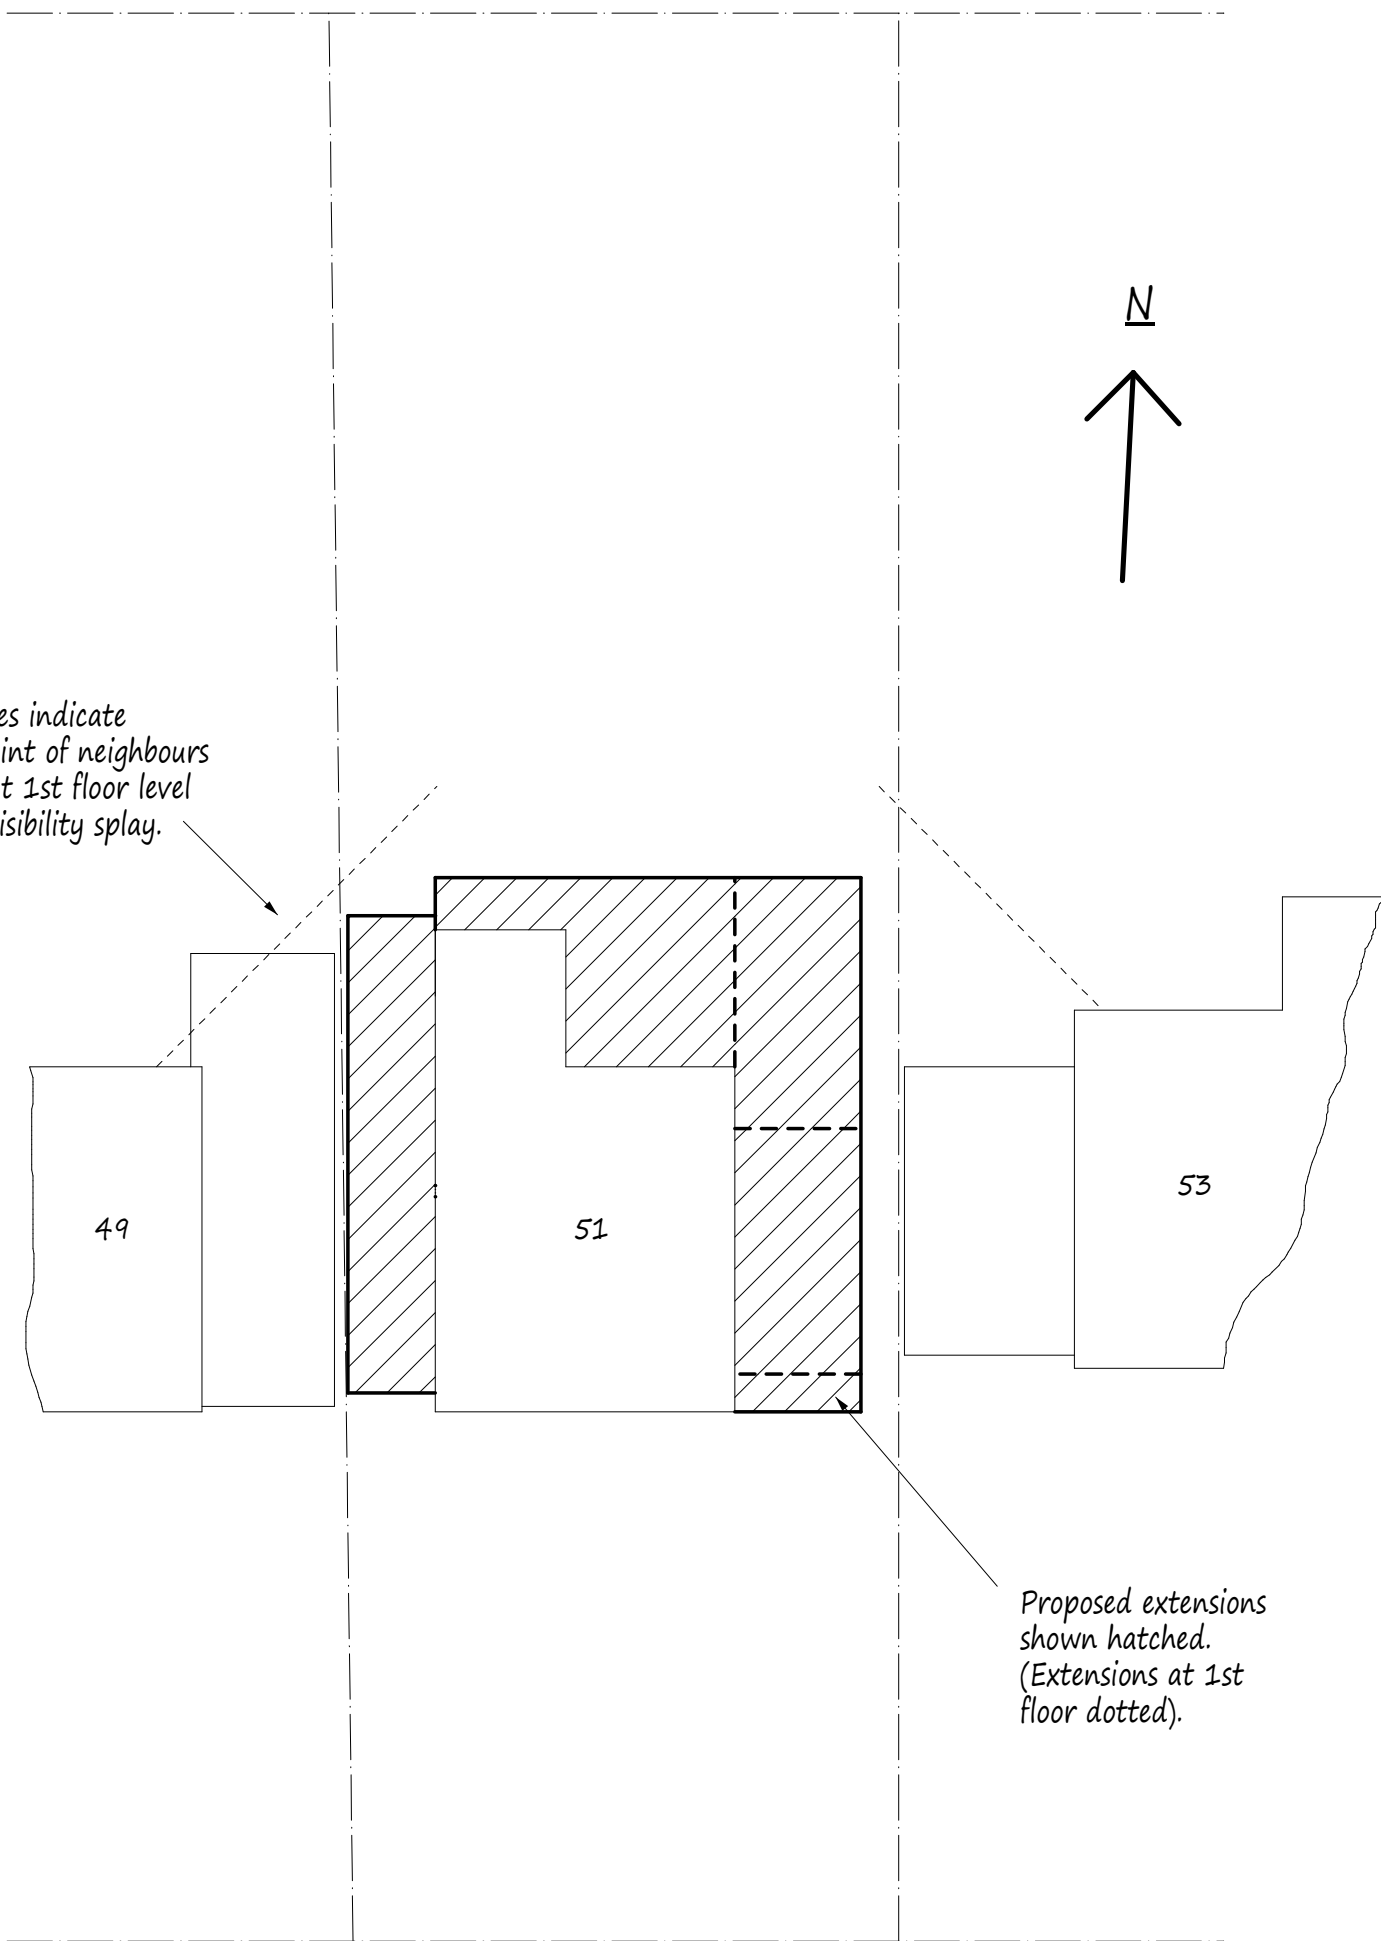

Site Plan scale 1:200

NOTES:
All dimensions must be checked on site and not scaled from this drawing.

A	Date	Revisions
Copyright		
Pottle & Co Ltd. Building Design & Management Services		
Suite A 128 Manor Way Ruislip Middlesex HA4 8HR		
Tel: 01895 622800 www.pottle.uk.com		
Client Mr & Mrs Kassam		
Job Title 51 Bridle Road Eastcote Middlesex		
Drawing Title Roof and Site Plan		
Scale 1:50, 200		
Date June 2020		Drawn by MDP
Drg No. 4394/03		