



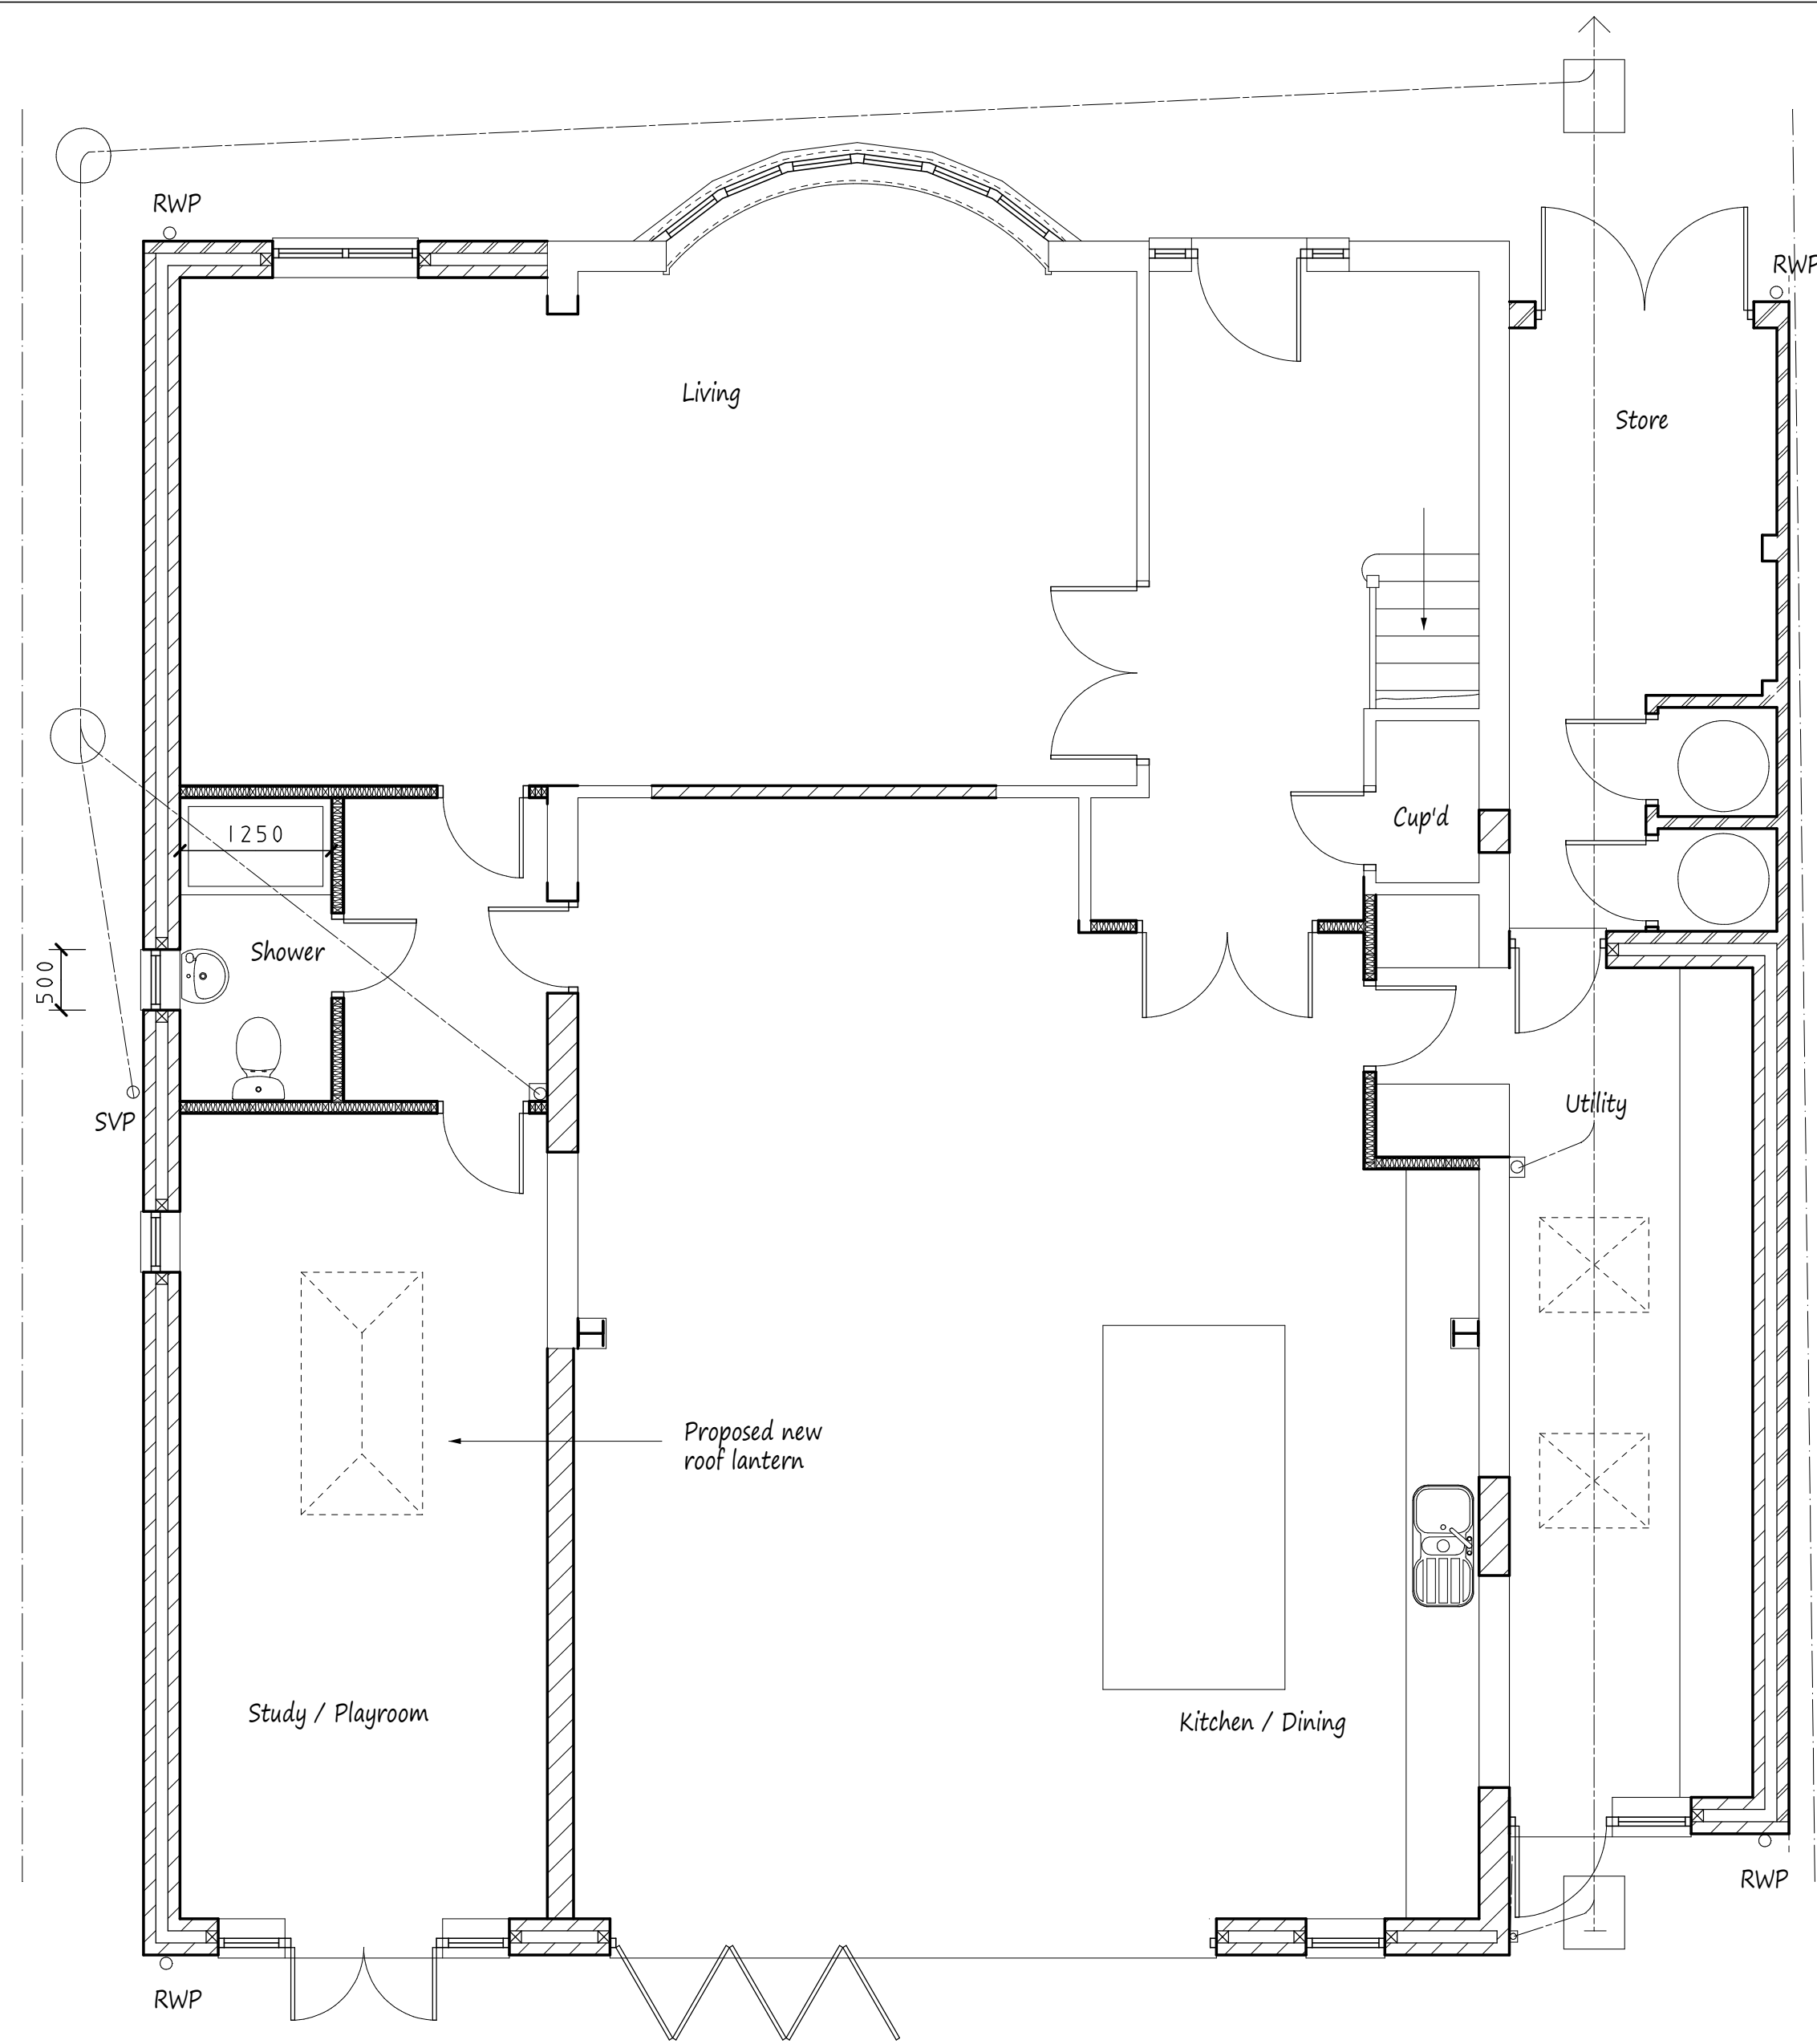


Proposed Ground Floor Plan - Current Under Construction

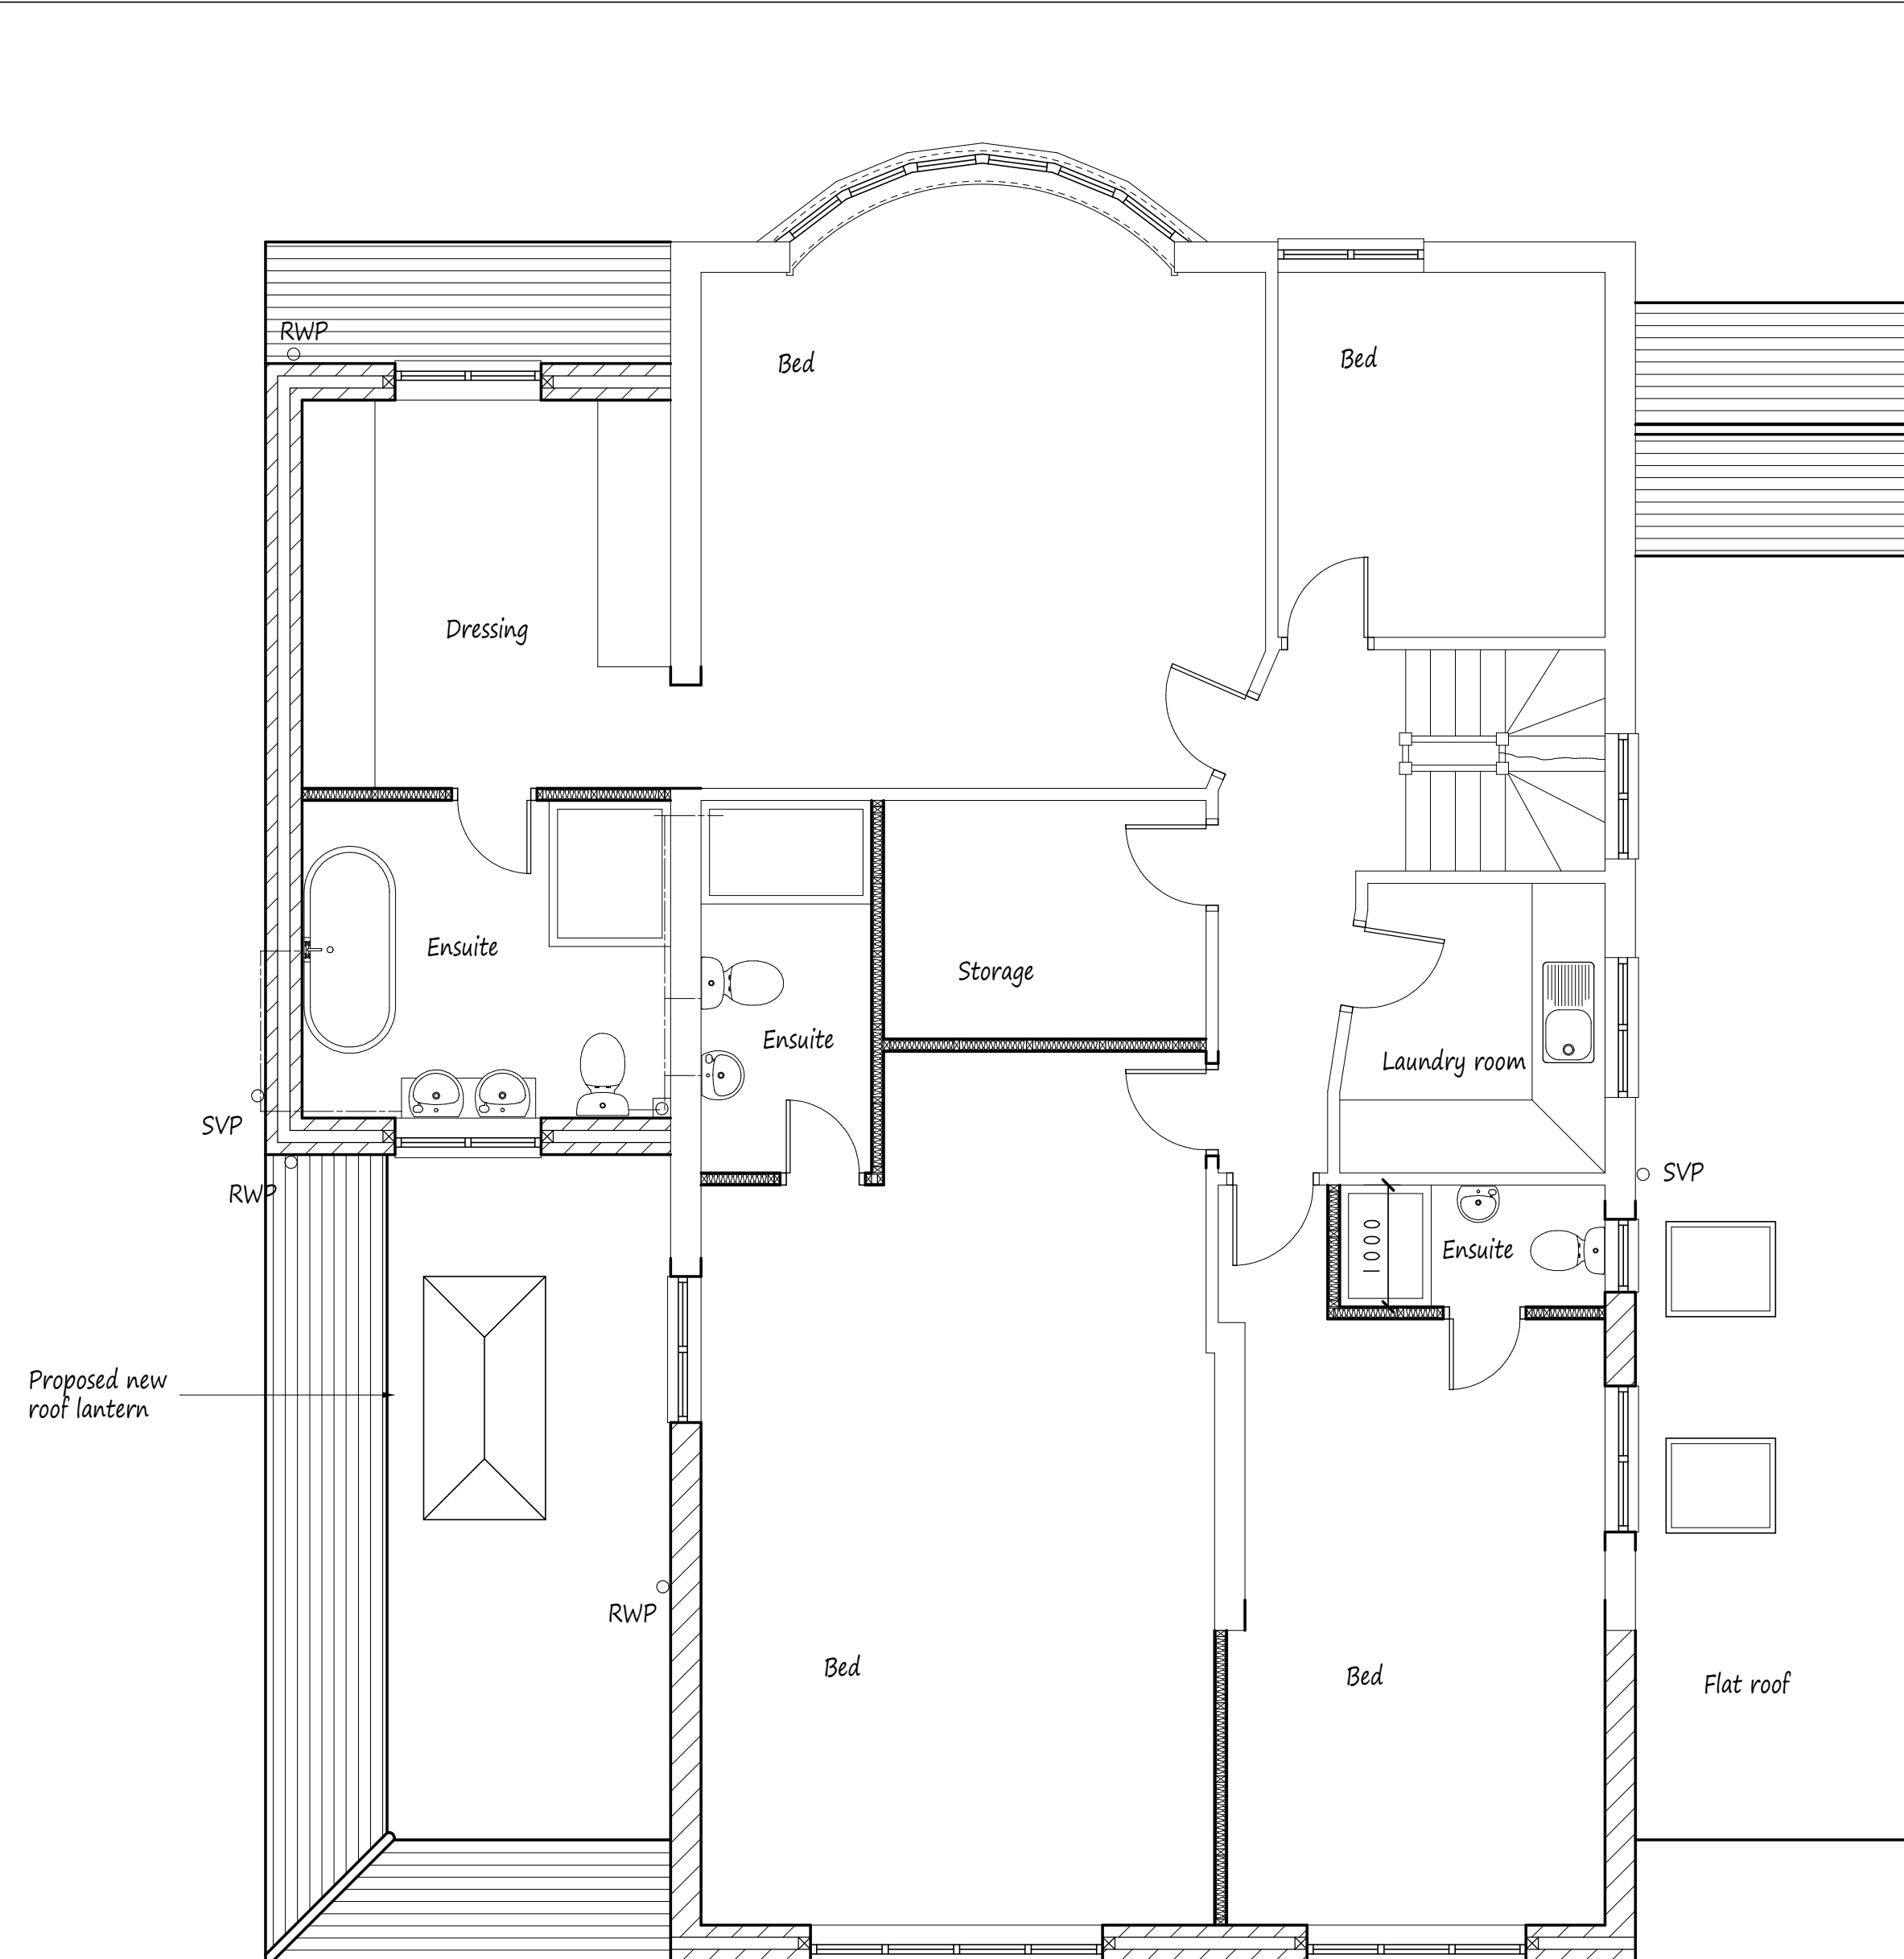

Proposed First Floor Plan - Currently Under Construction

NOTES:
All dimensions must be checked on site and not scaled from this drawing.

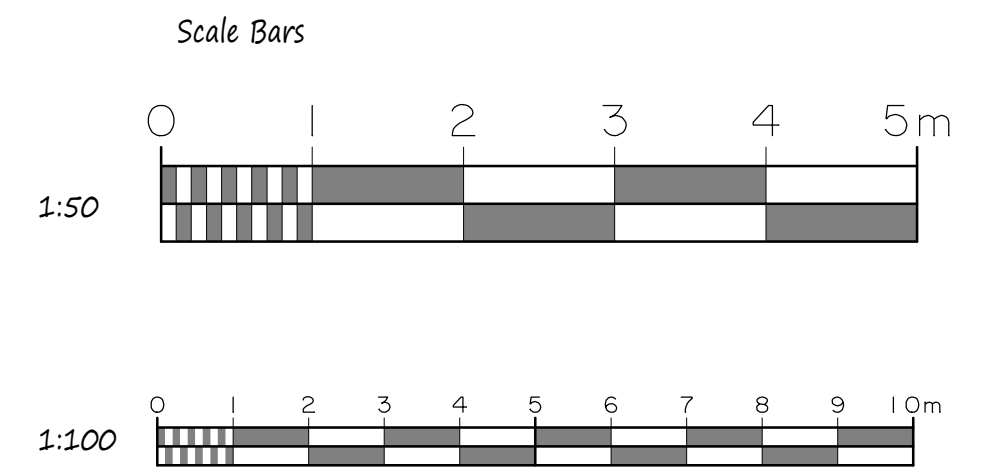

C	May 2021	New application
B	Jan 2021	Rev'd for B. Regs
A	Nov 2020	Rev'd application
	Date	Revisions

Copyright

Pottle & Co Ltd.
Building Design &
Management Services

Suite A
128 Manor Way
Ruislip
Middlesex
HA4 8HR

Tel: 01895 622800
www.pottle.uk.com

Client
Mr & Mrs Kassam

Job Title

51 Bridle Road
Eastcote
Middlesex

Drawing Title

Proposed Additional Window
and Roof Lantern to Previously
Approved Application.

Scale
1:50, 100

Date
June 2020


Drawn by
MDP

Drg No.
4394/02C

Proposed Elevations - All Materials to Match Existing



Front Elevation

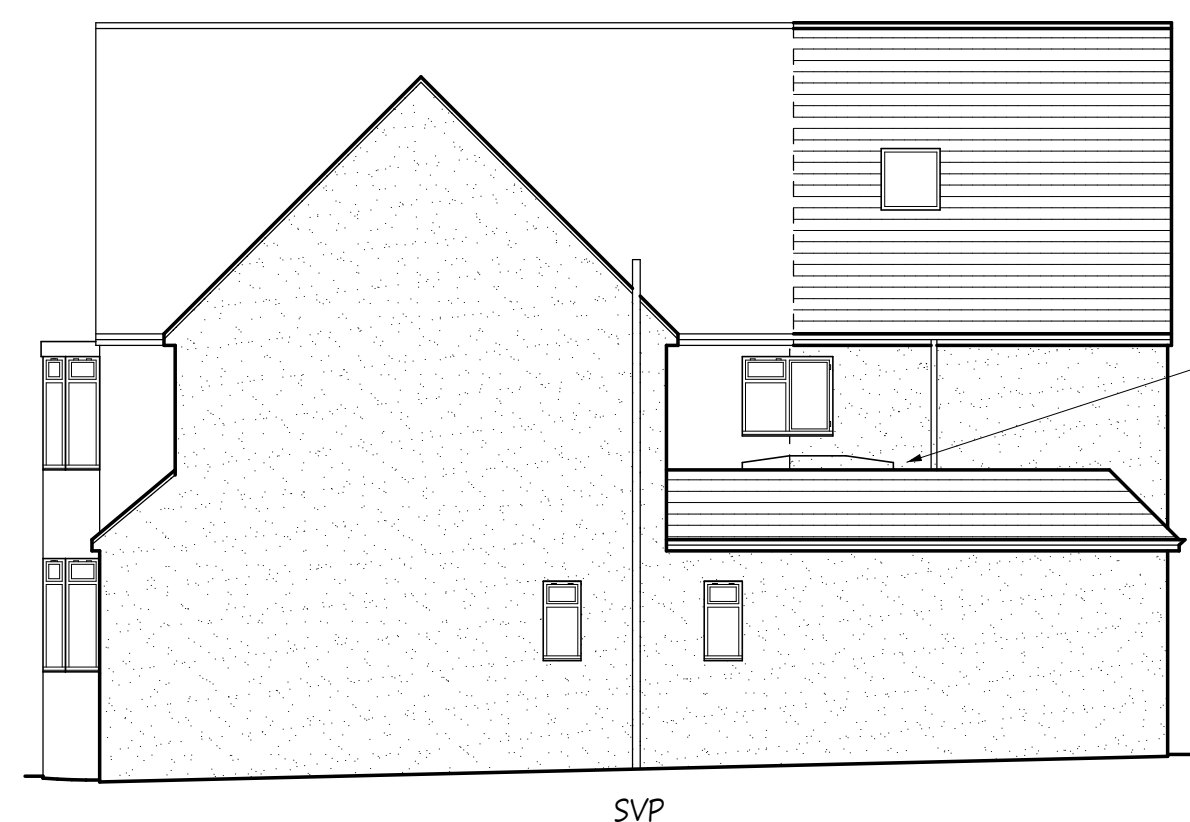


Side Elevation

Proposed roof lantern



Rear Elevation

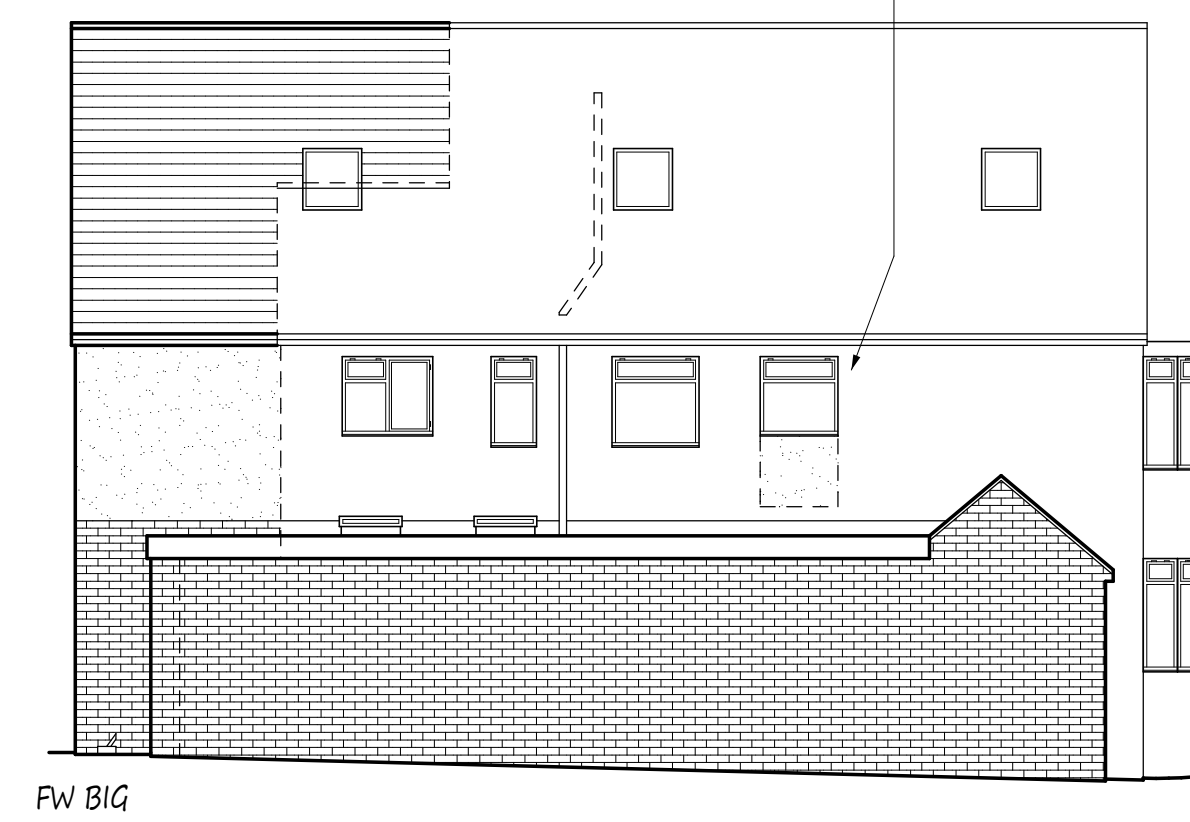

Side Elevation

Re-site existing 1st floor window as shown to suit staircase position. To be obscurely glazed and non-openable up to 1.7m above FFL.