




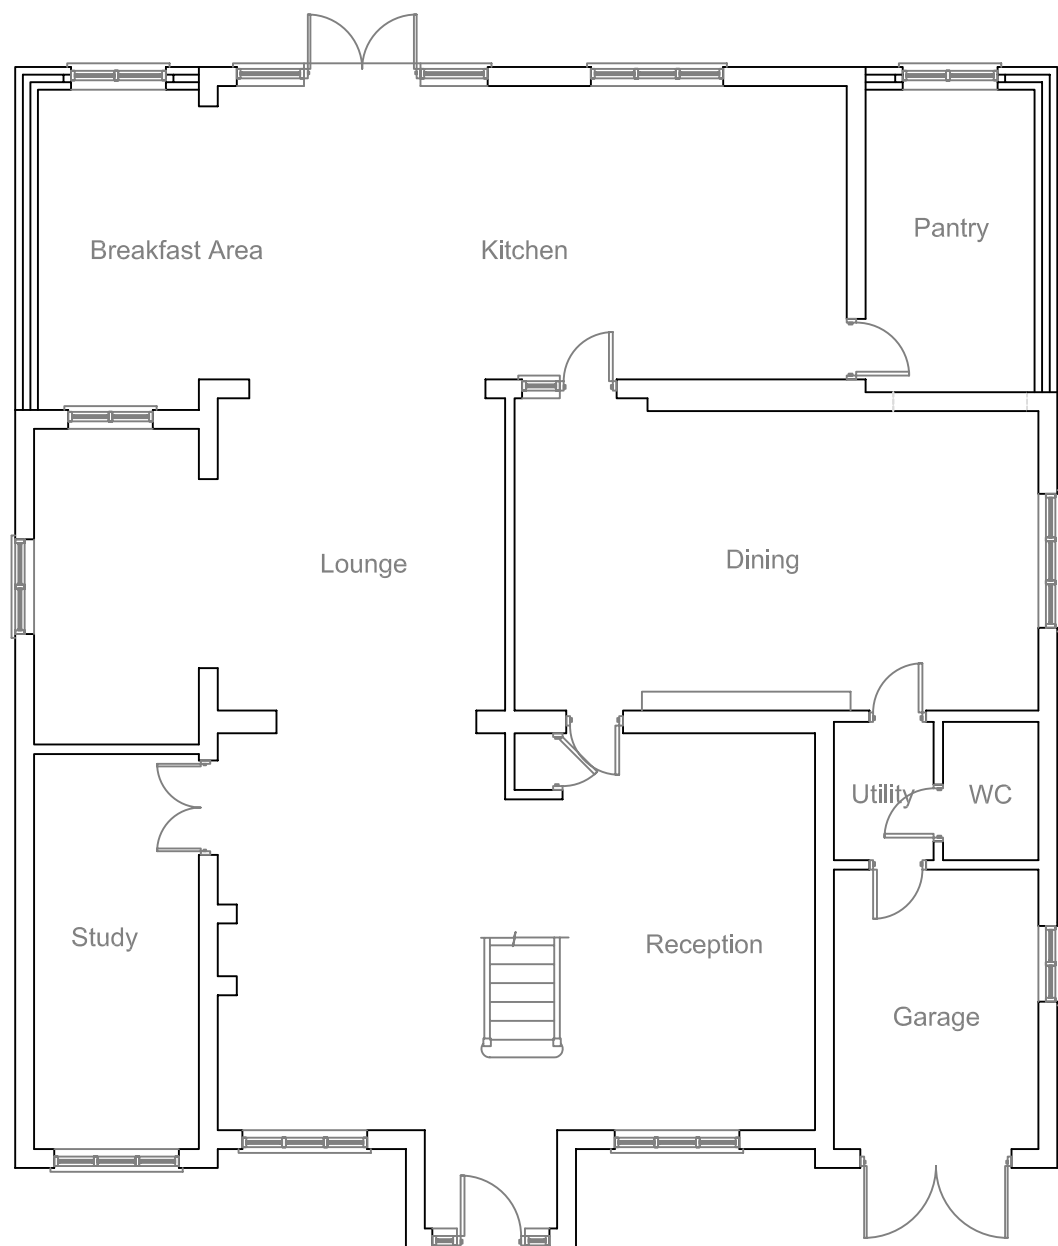


Ground Floor Plan

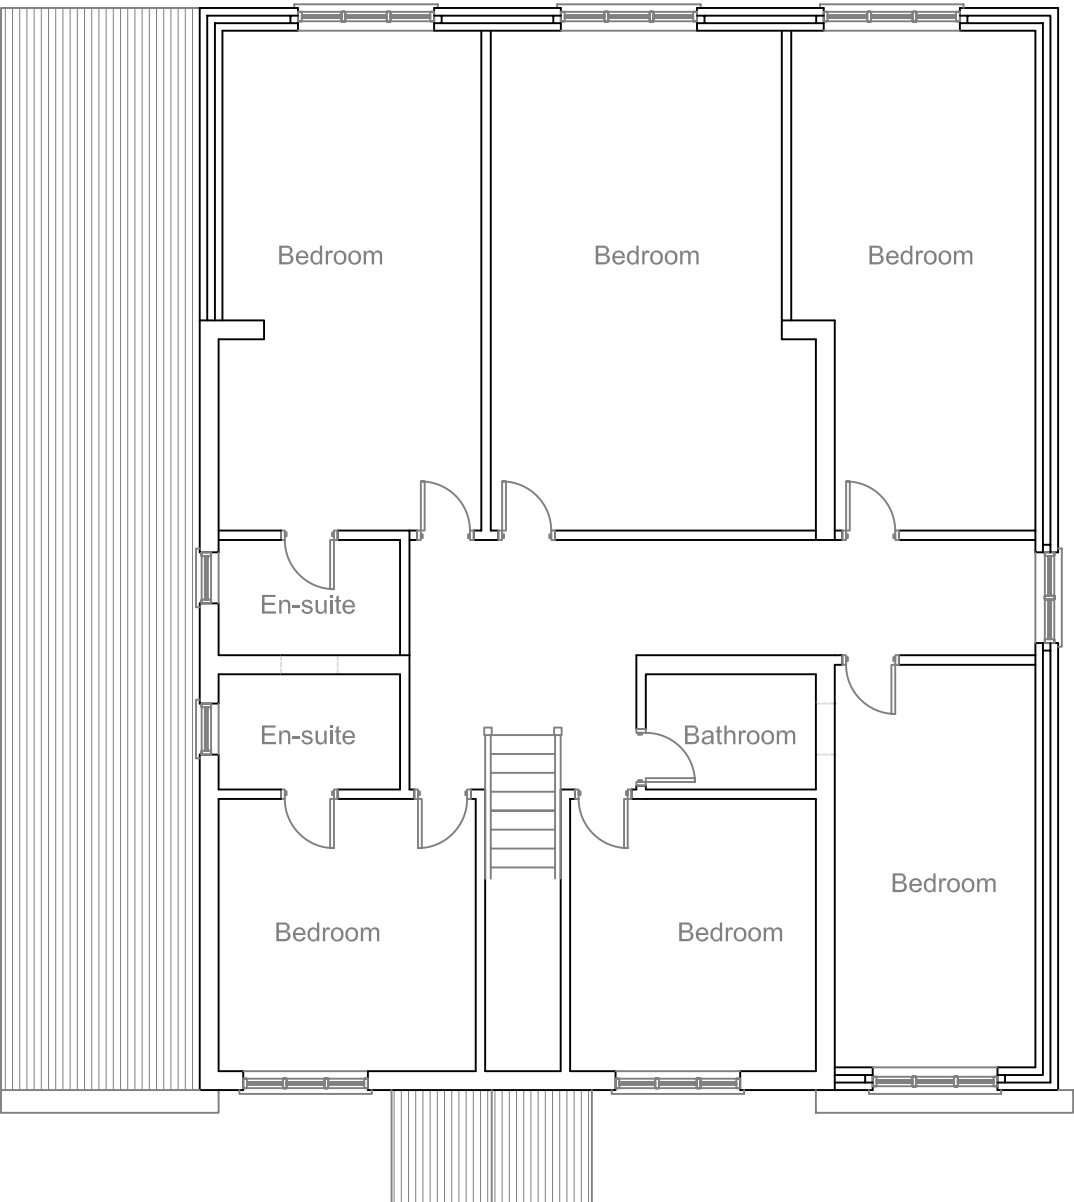

First Floor Plan

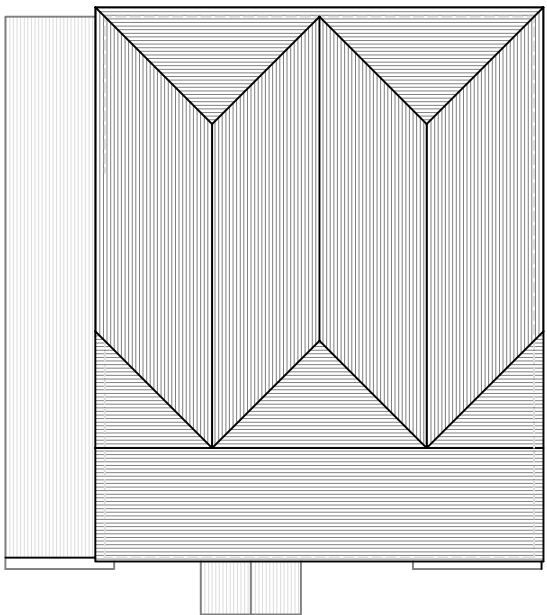

Roof Plan (scale 1:200)

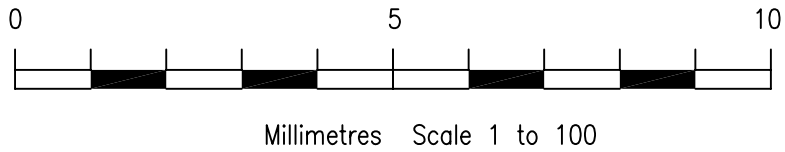

rev:		
These drawings should be approved by local Authority		
No dimensions to be scaled from this drawing. All dimensions to be checked on site. This drawing is copyright and should not be reproduced without permission of the Architects.		
client:	Mr. Iftikhar Ahmad	
project:	5 Blossom Way Hillingdon UB10 9LL	
drawing:		
Proposed Floor & Roof Plans		
scale:	1:100	date: Nov 2017
drawn:		rev: A
05 / 06		