


All materials used in the proposed will match existing materials



Front Elevation

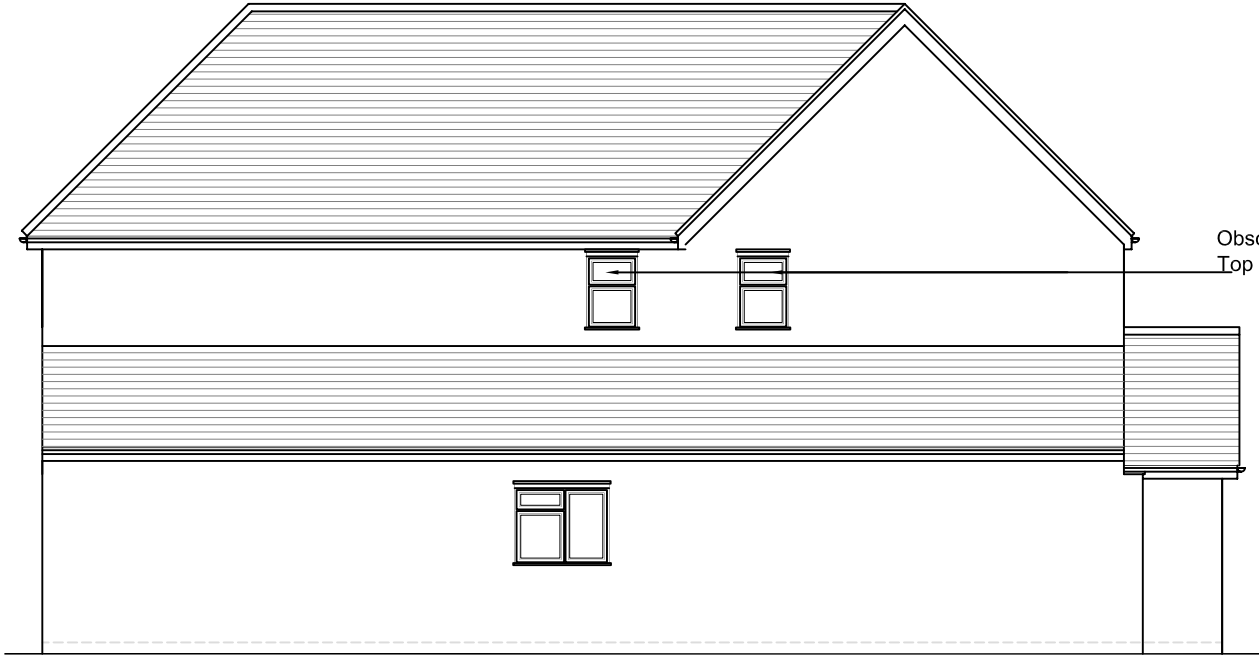


Side Elevation (LHS)



Rear Elevation



Side Elevation (RHS)

 

Millimetres Scale 1 to 100

Obscured Glazing With Top Opener Only

rev: These drawings should be approved by local Authority

No dimensions to be scaled from this drawing. All dimensions to be checked on site. This drawing is copyright and should not be reproduced without permission of the Architects.

client: **Mr. Iftikhar Ahmad**

project: **5 Blossom Way
Hillingdon
UB10 9LL**

drawing:

Proposed Elevations

scale: 1:100 date: Nov 2017 drawn:

04 / 06

rev: **A**