




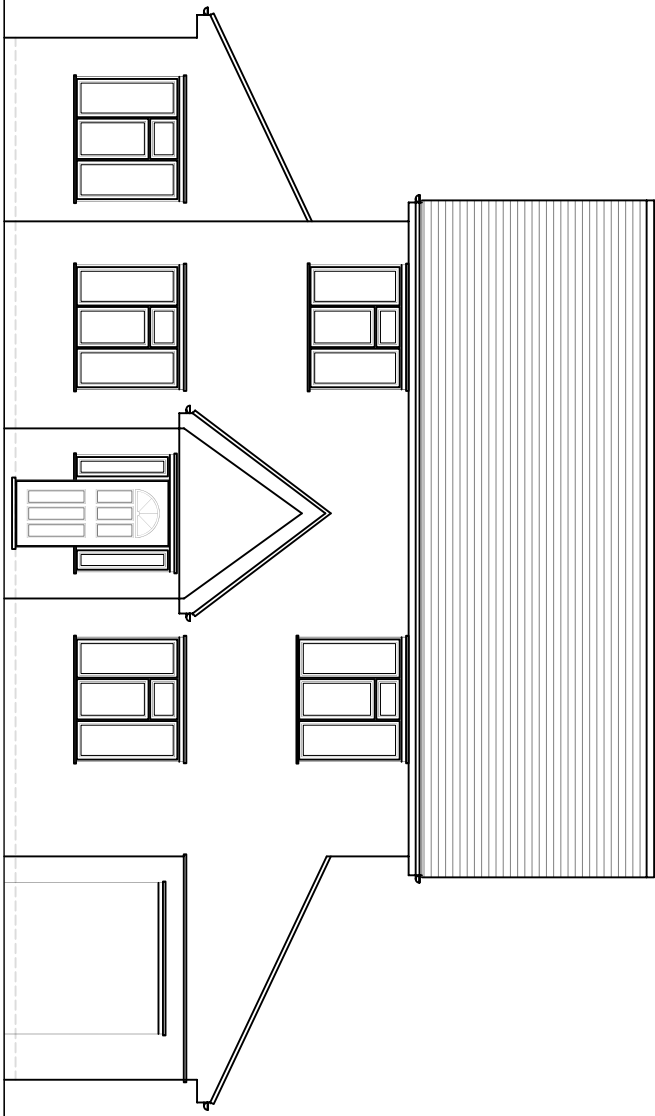


Front Elevation

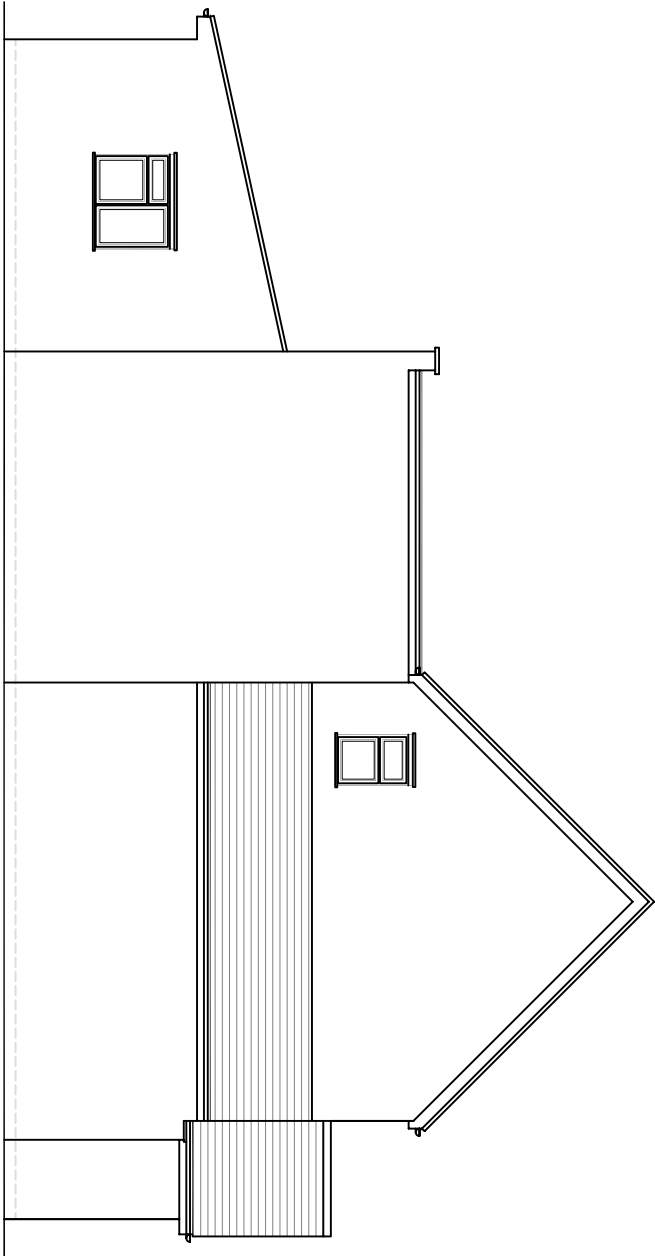


Side Elevation (LHS)

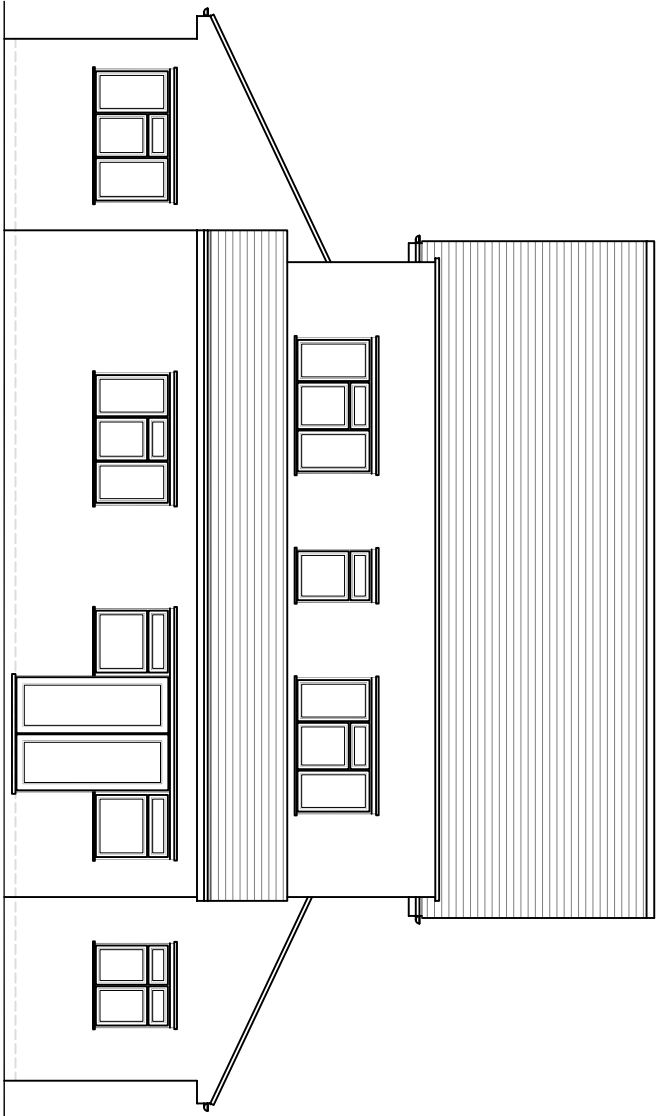

Rear Elevation

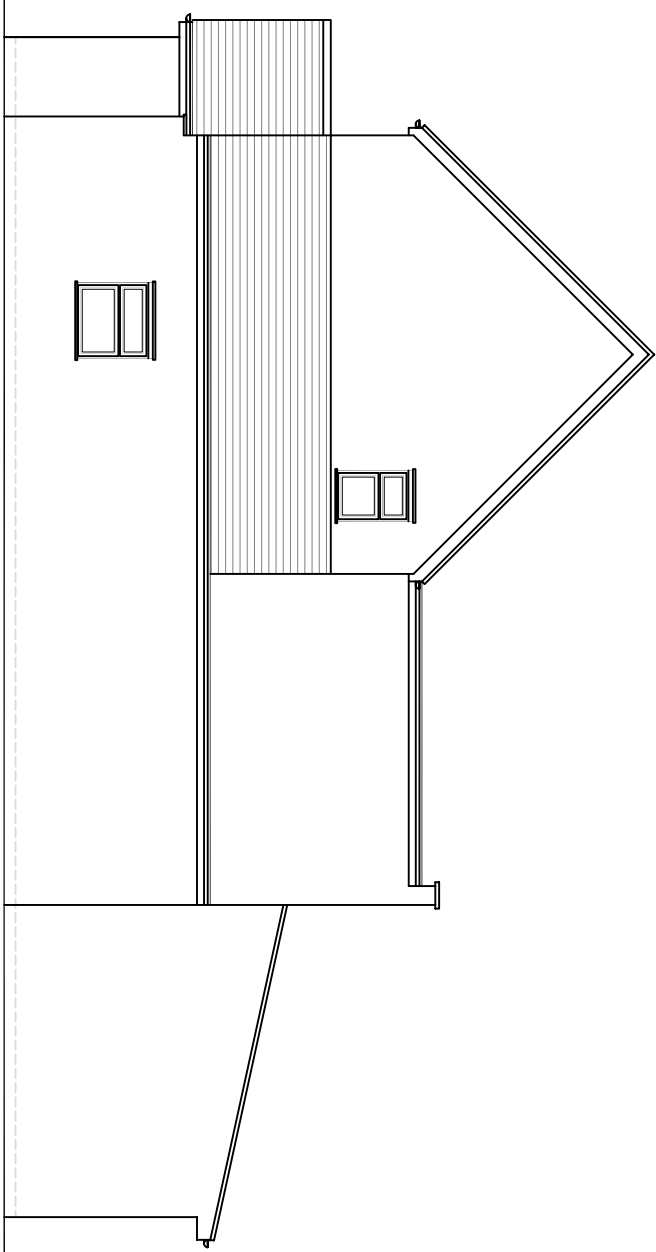

Side Elevation (RHS)

 

Millimetres Scale 1 to 100

rev			

These drawings should be approved by local Authority
No dimensions to be scaled from this drawing. All dimensions to be checked on site. This drawing is copyright and should not be reproduced without permission of the Architects.

client: **Mr. Ittikhar Ahmad**
project: **5 Blossom Way**
Hillingdon
UB10 9LL

drawing:

Existing Elevations

scale: 1:100 date: Oct 2017 drawn:

02 / 06

rev: