




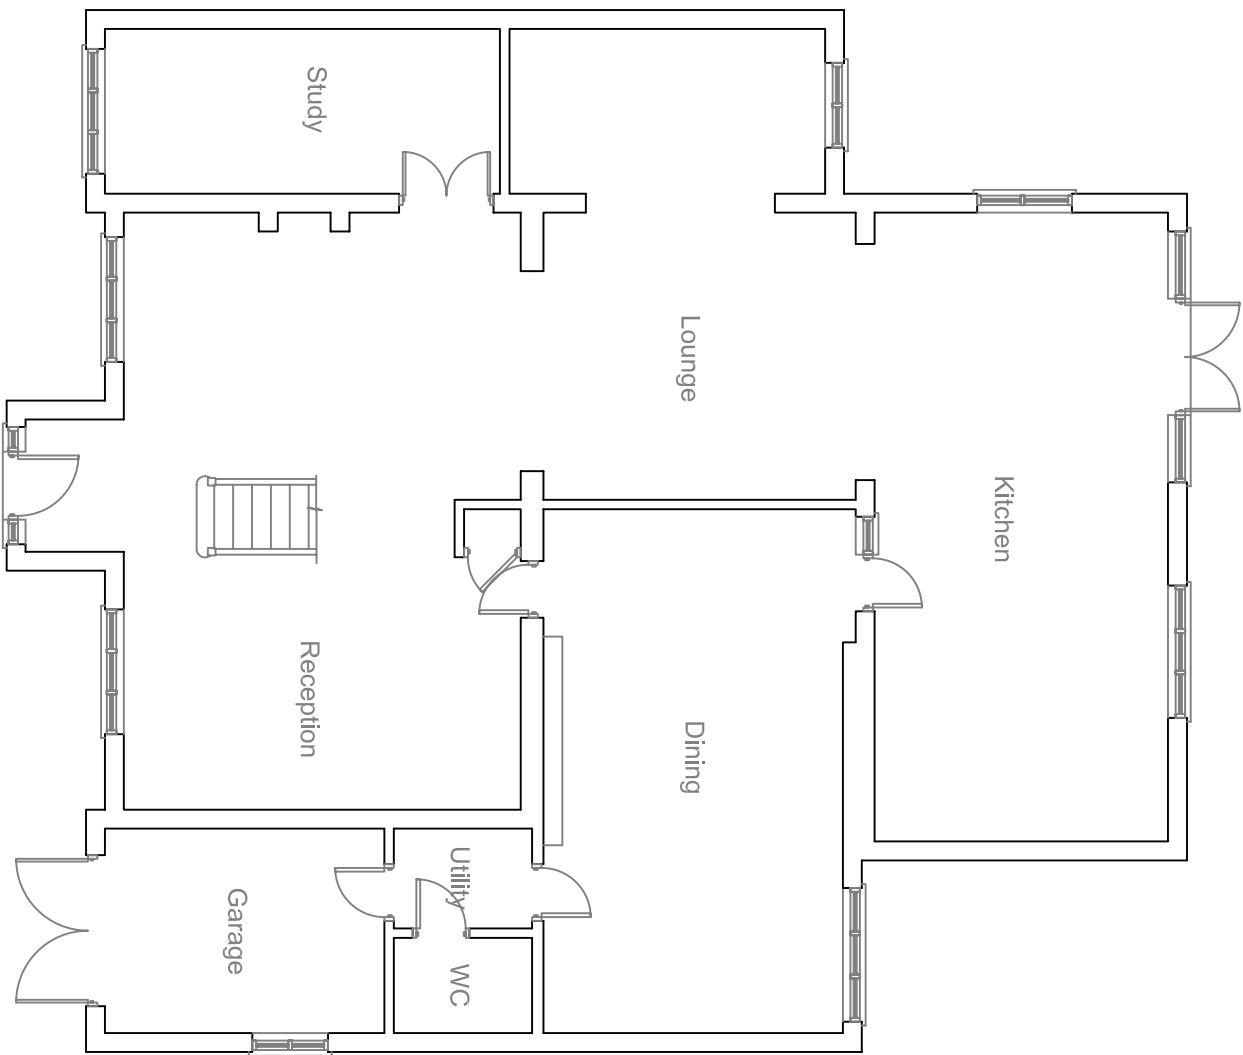


Ground Floor Plan

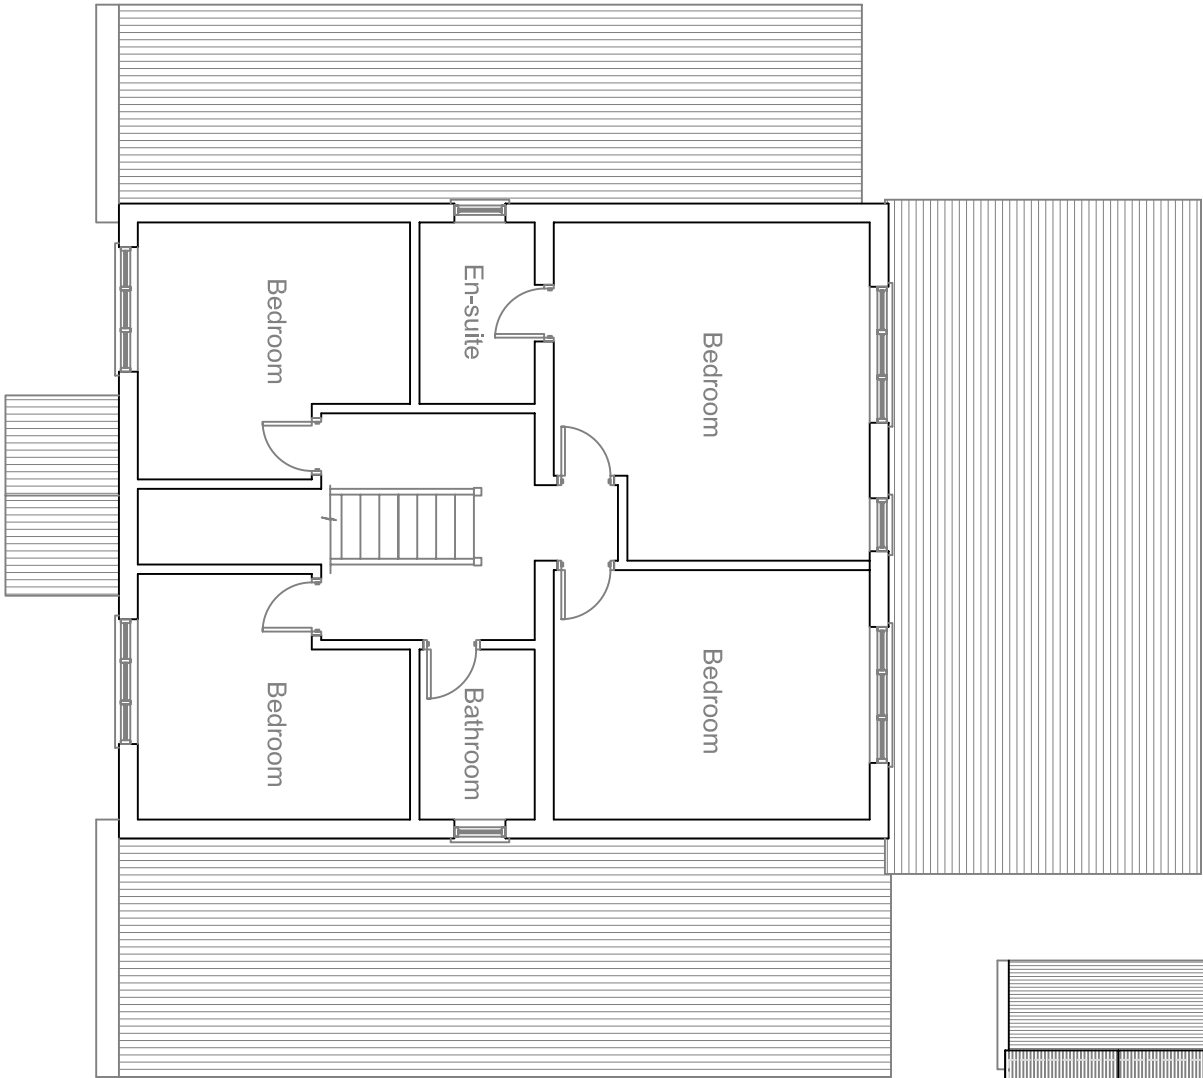

First Floor Plan

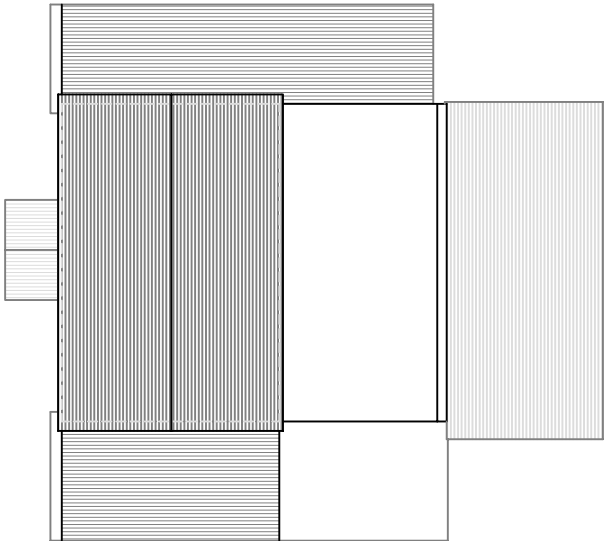

Roof Plan (scale 1:200)

 

Millimetres Scale 1 to 100

rev: These drawings should be approved by local Authority

No dimensions to be scaled from this drawing. All dimensions to be checked on site. This drawing is copyright and should not be reproduced without permission of the Architects.

client:

Mr. Ittikhar Ahmad

project:

5 Blossom Way
Hillingdon
UB10 9LL

drawing:

Existing Floor & Roof Plans

scale: 1:100 date: Oct 2017 drawn:

03 / 06

rev: