
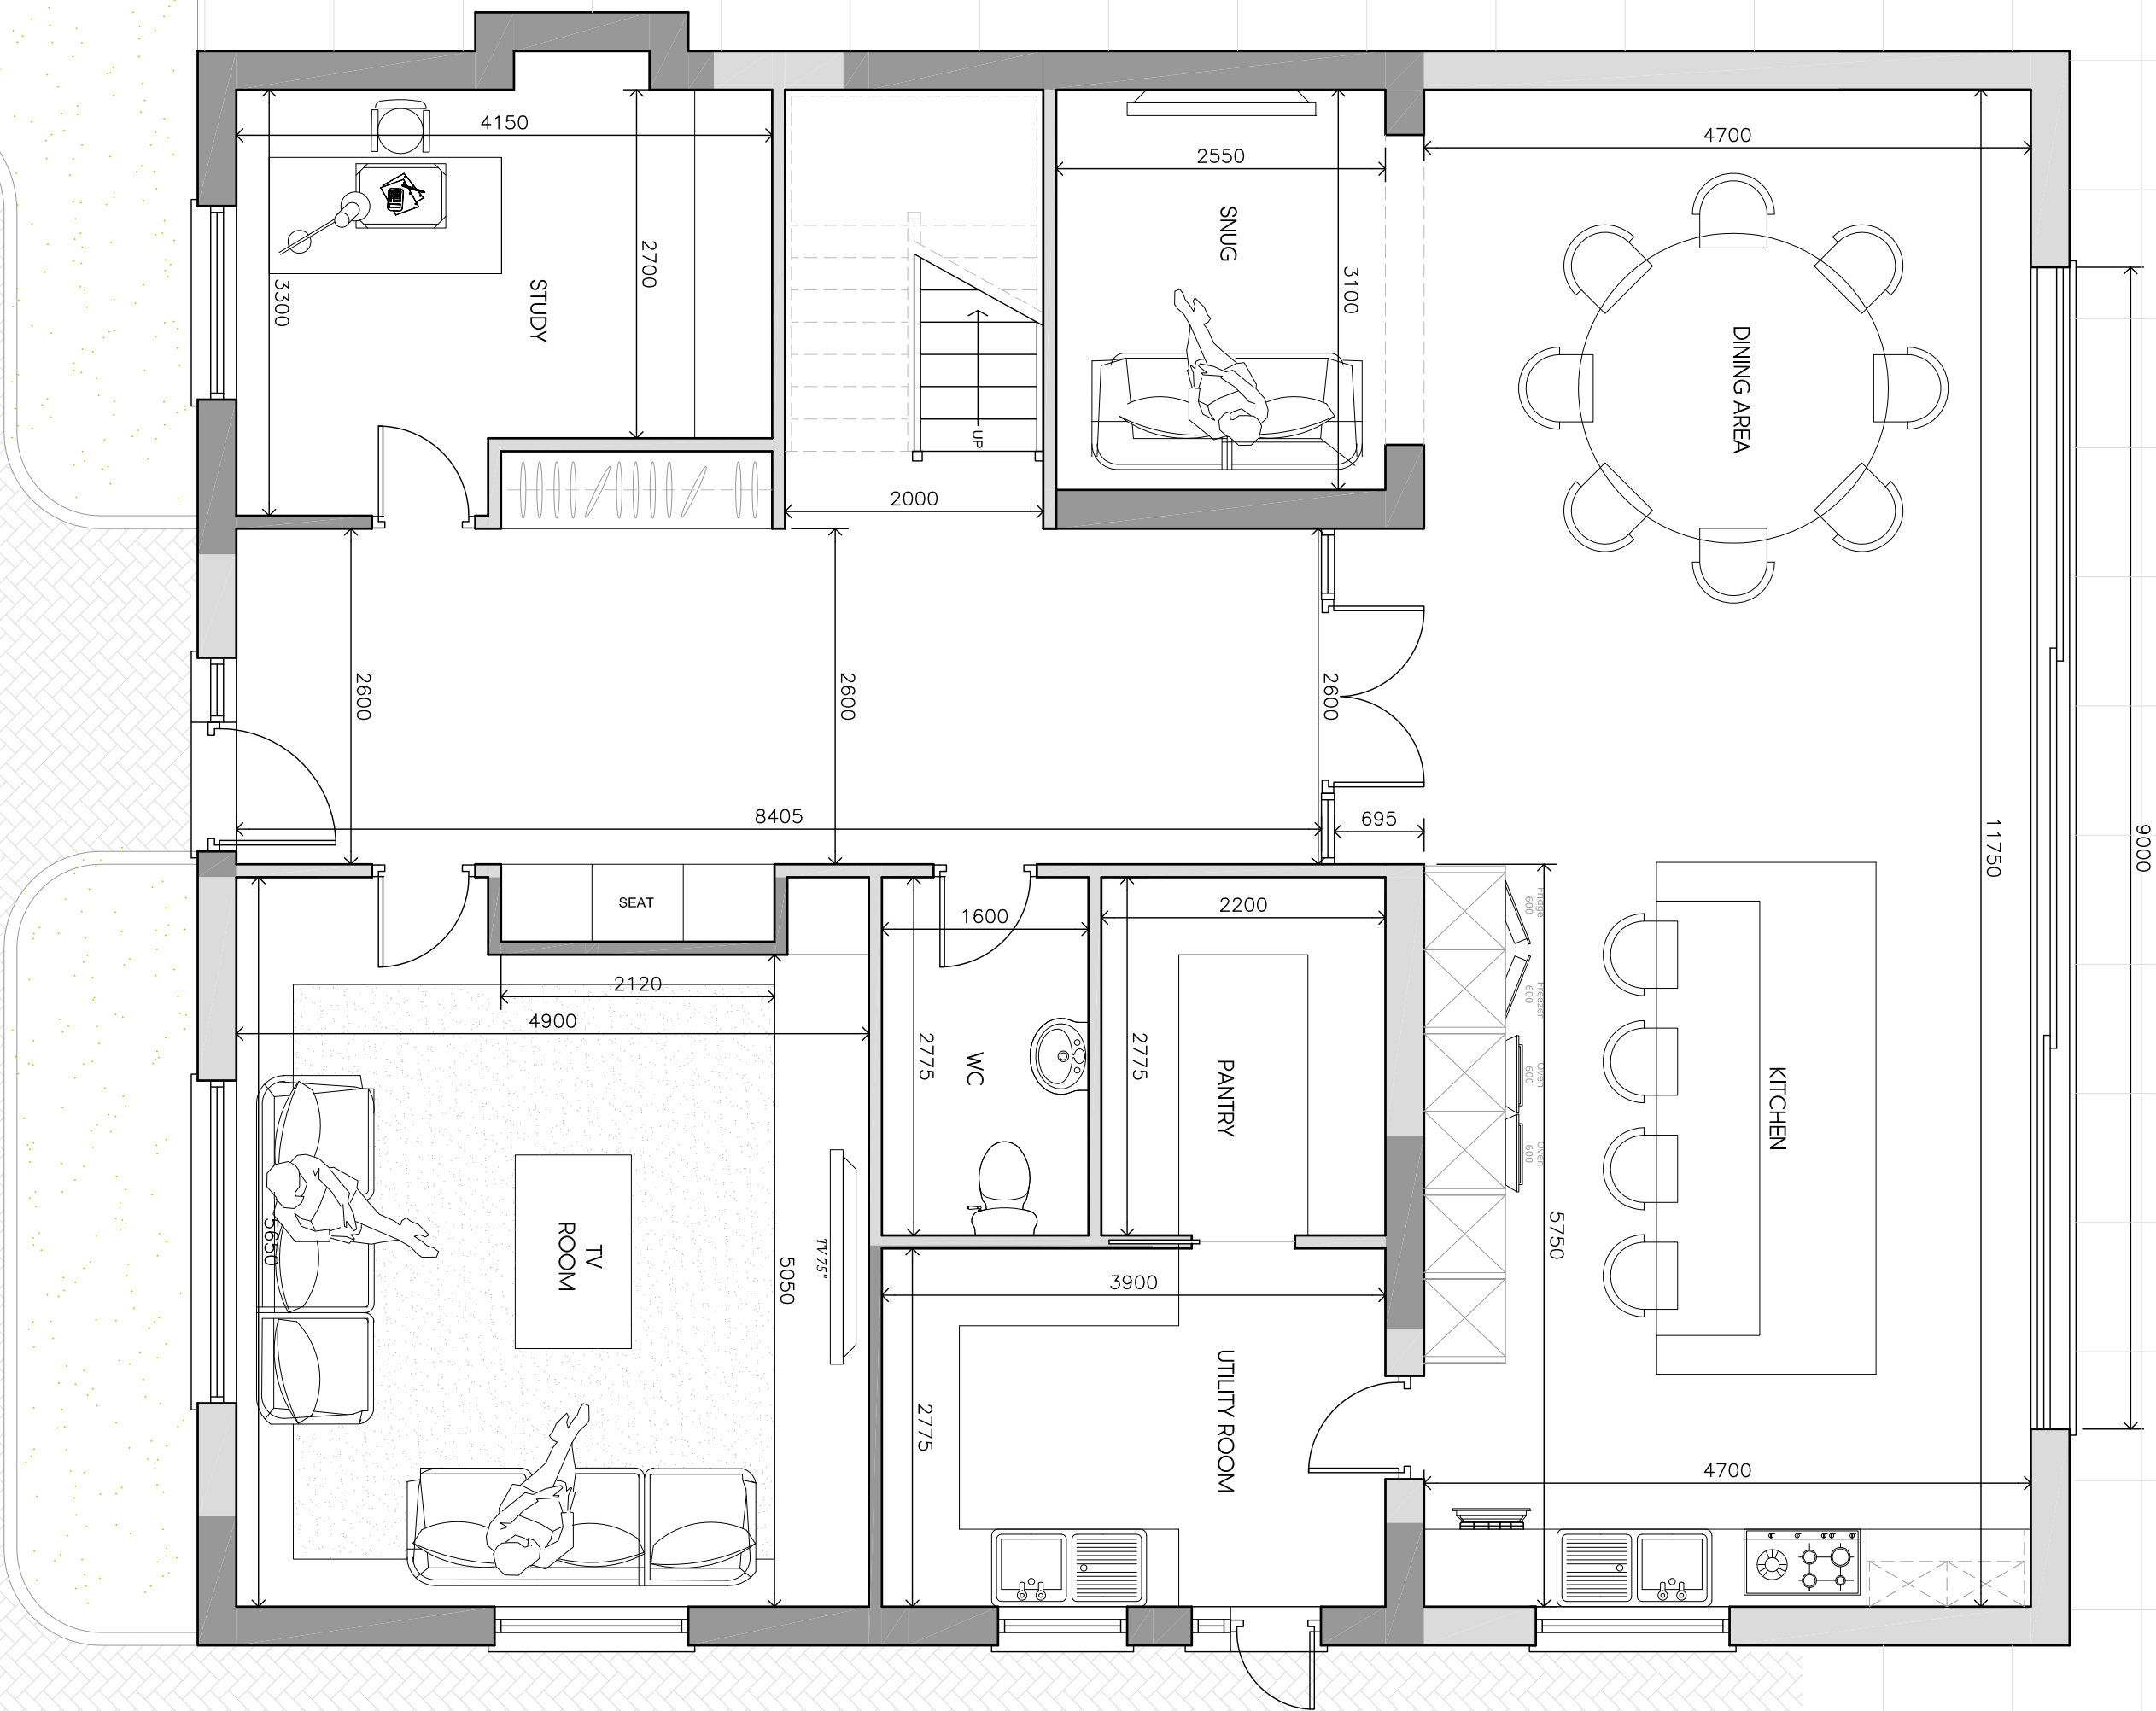
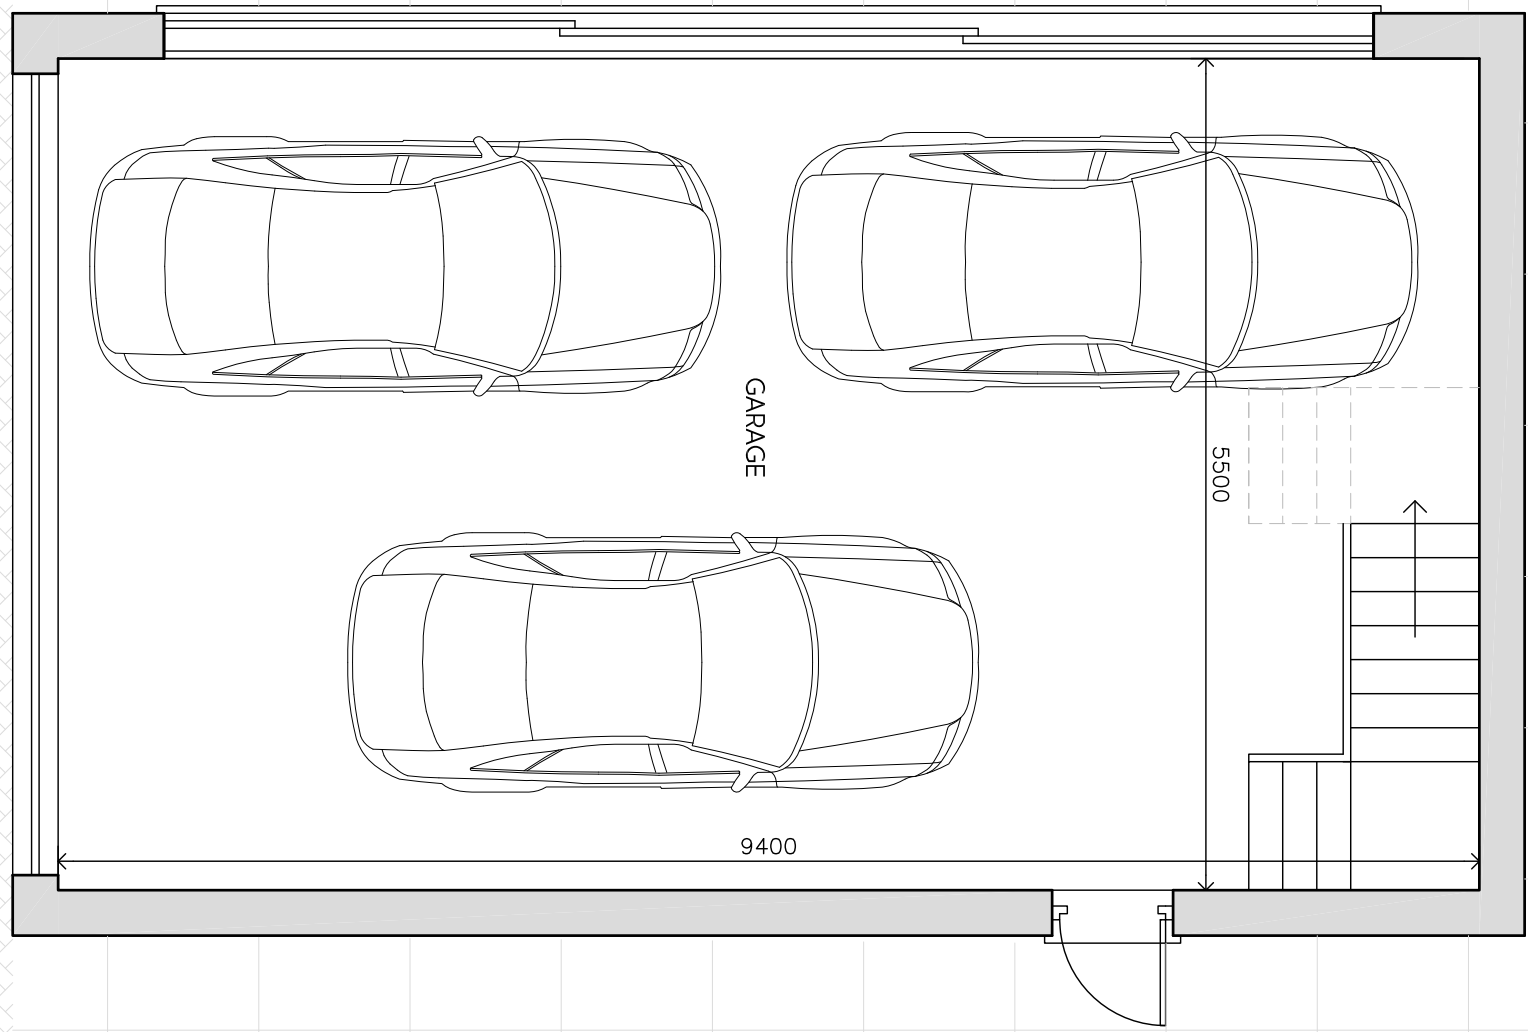


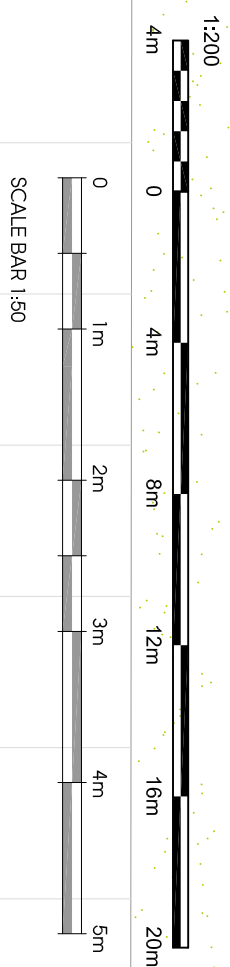

C	21/1/21	AMENDED TO SUIT CLIENT'S COMMENTS	FCS
B	01/07/21	AMENDED TO SUIT CLIENT'S COMMENTS	BR
A	09/04/21	AMENDED TO SUIT CLIENT'S COMMENTS	BR
Rev	Date	Description	Init.

Client

MR & MRS BRAHMBHATT

Project Title

PROPOSED EXTENSIONS AND ALTERATIONS

OMKAAR, OAKGLADE, NORTHWOOD.

Drawing Title

PROPOSED SITE PLAN

Cad File	Sheet Size	Scale
P001	A1	AS SHOWN
Drawn by	Approved by	
BR	FEB 2021	NJ
Project No.	Drawing No.	Revision
1837	P102	C




This drawing is property of Jutla Architects Ltd @ and must not be copied or otherwise reproduced. All dimensions must be checked on site before commencing work. No dimensions to be scaled from this drawing. This drawing was produced using AutoCad 2016.

PLANNING ISSUE

PROPOSED SITE PLAN

SCALE 1:200

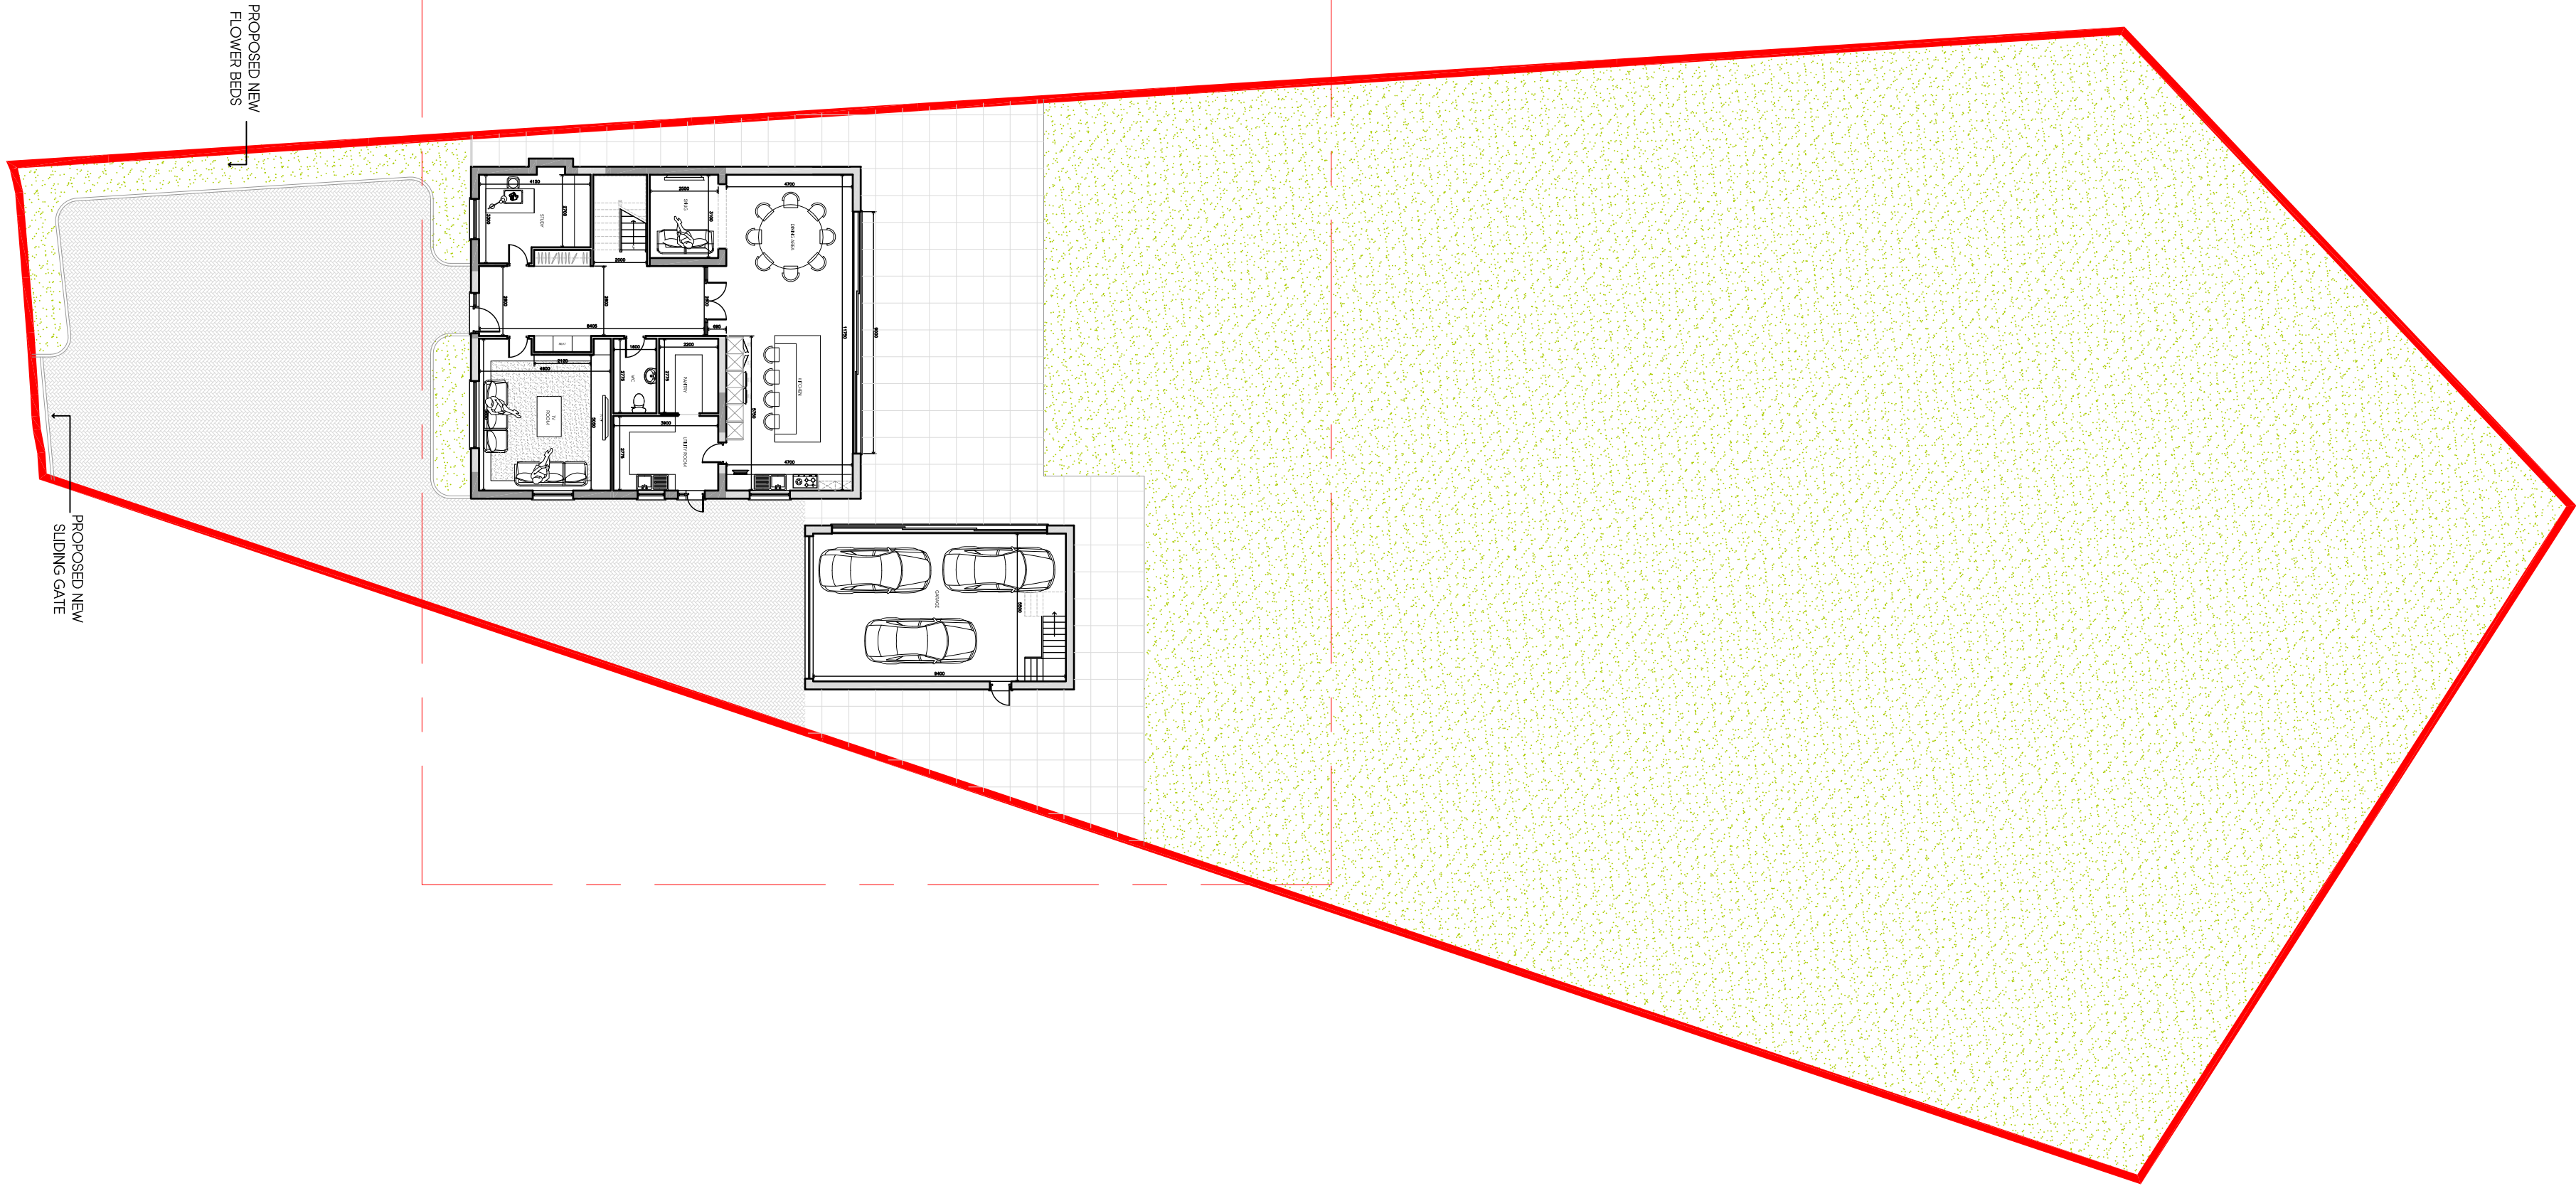

PROPOSED NEW
FLOWER BEDS

PROPOSED NEW
SLIDING GATE

PROPOSED GROUND FLOOR PLAN

SCALE 1:50