


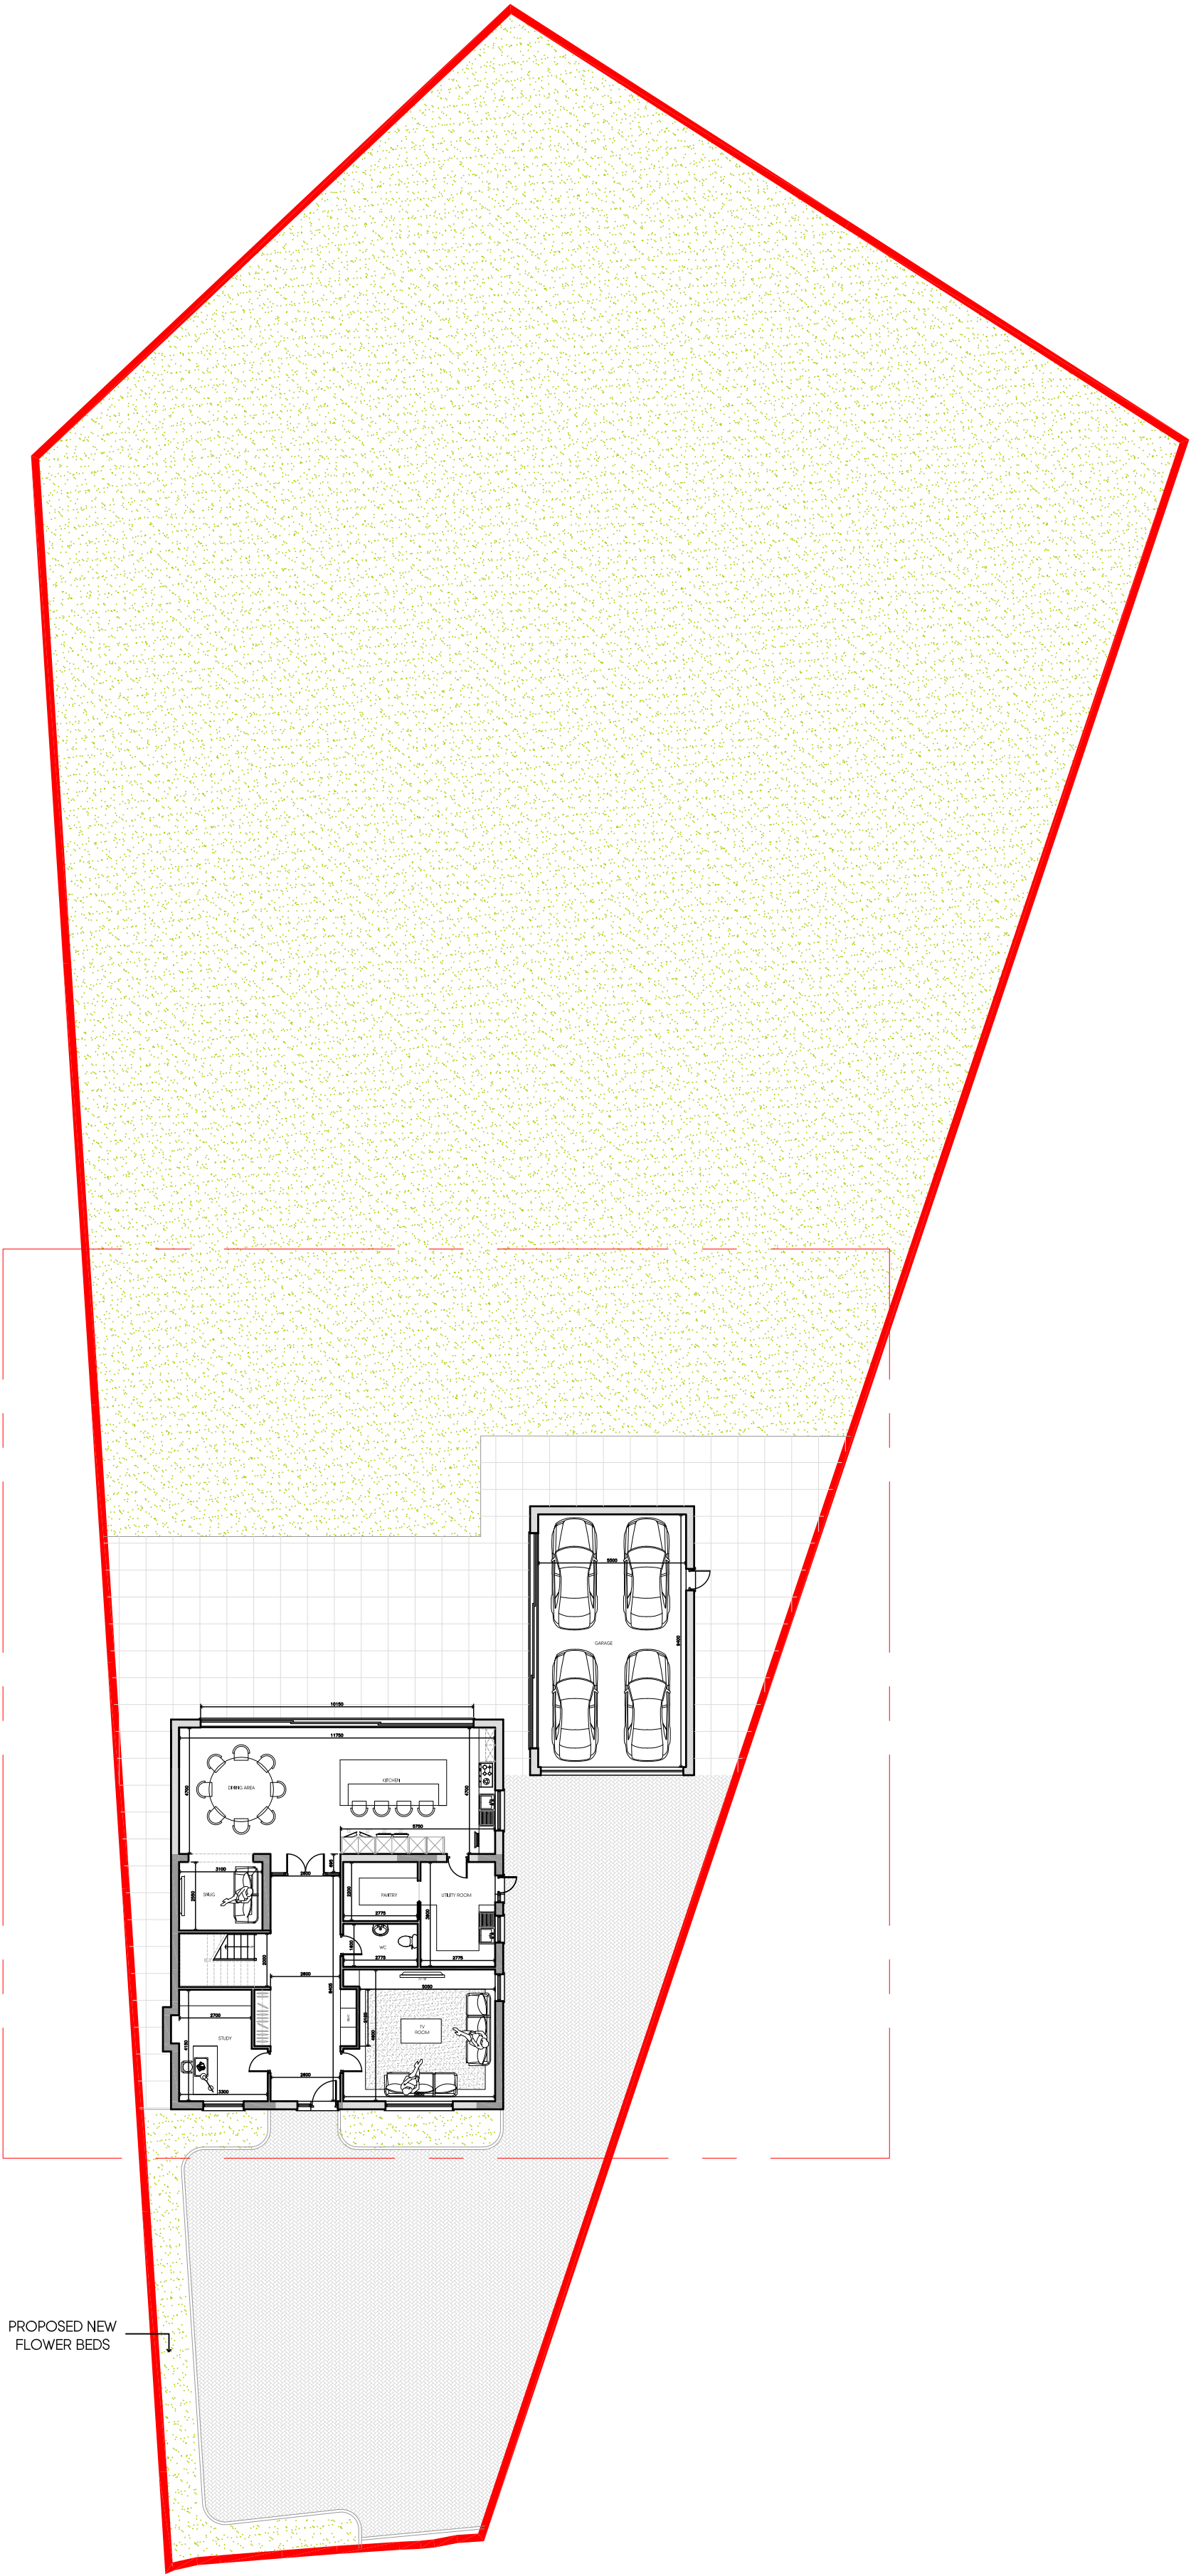


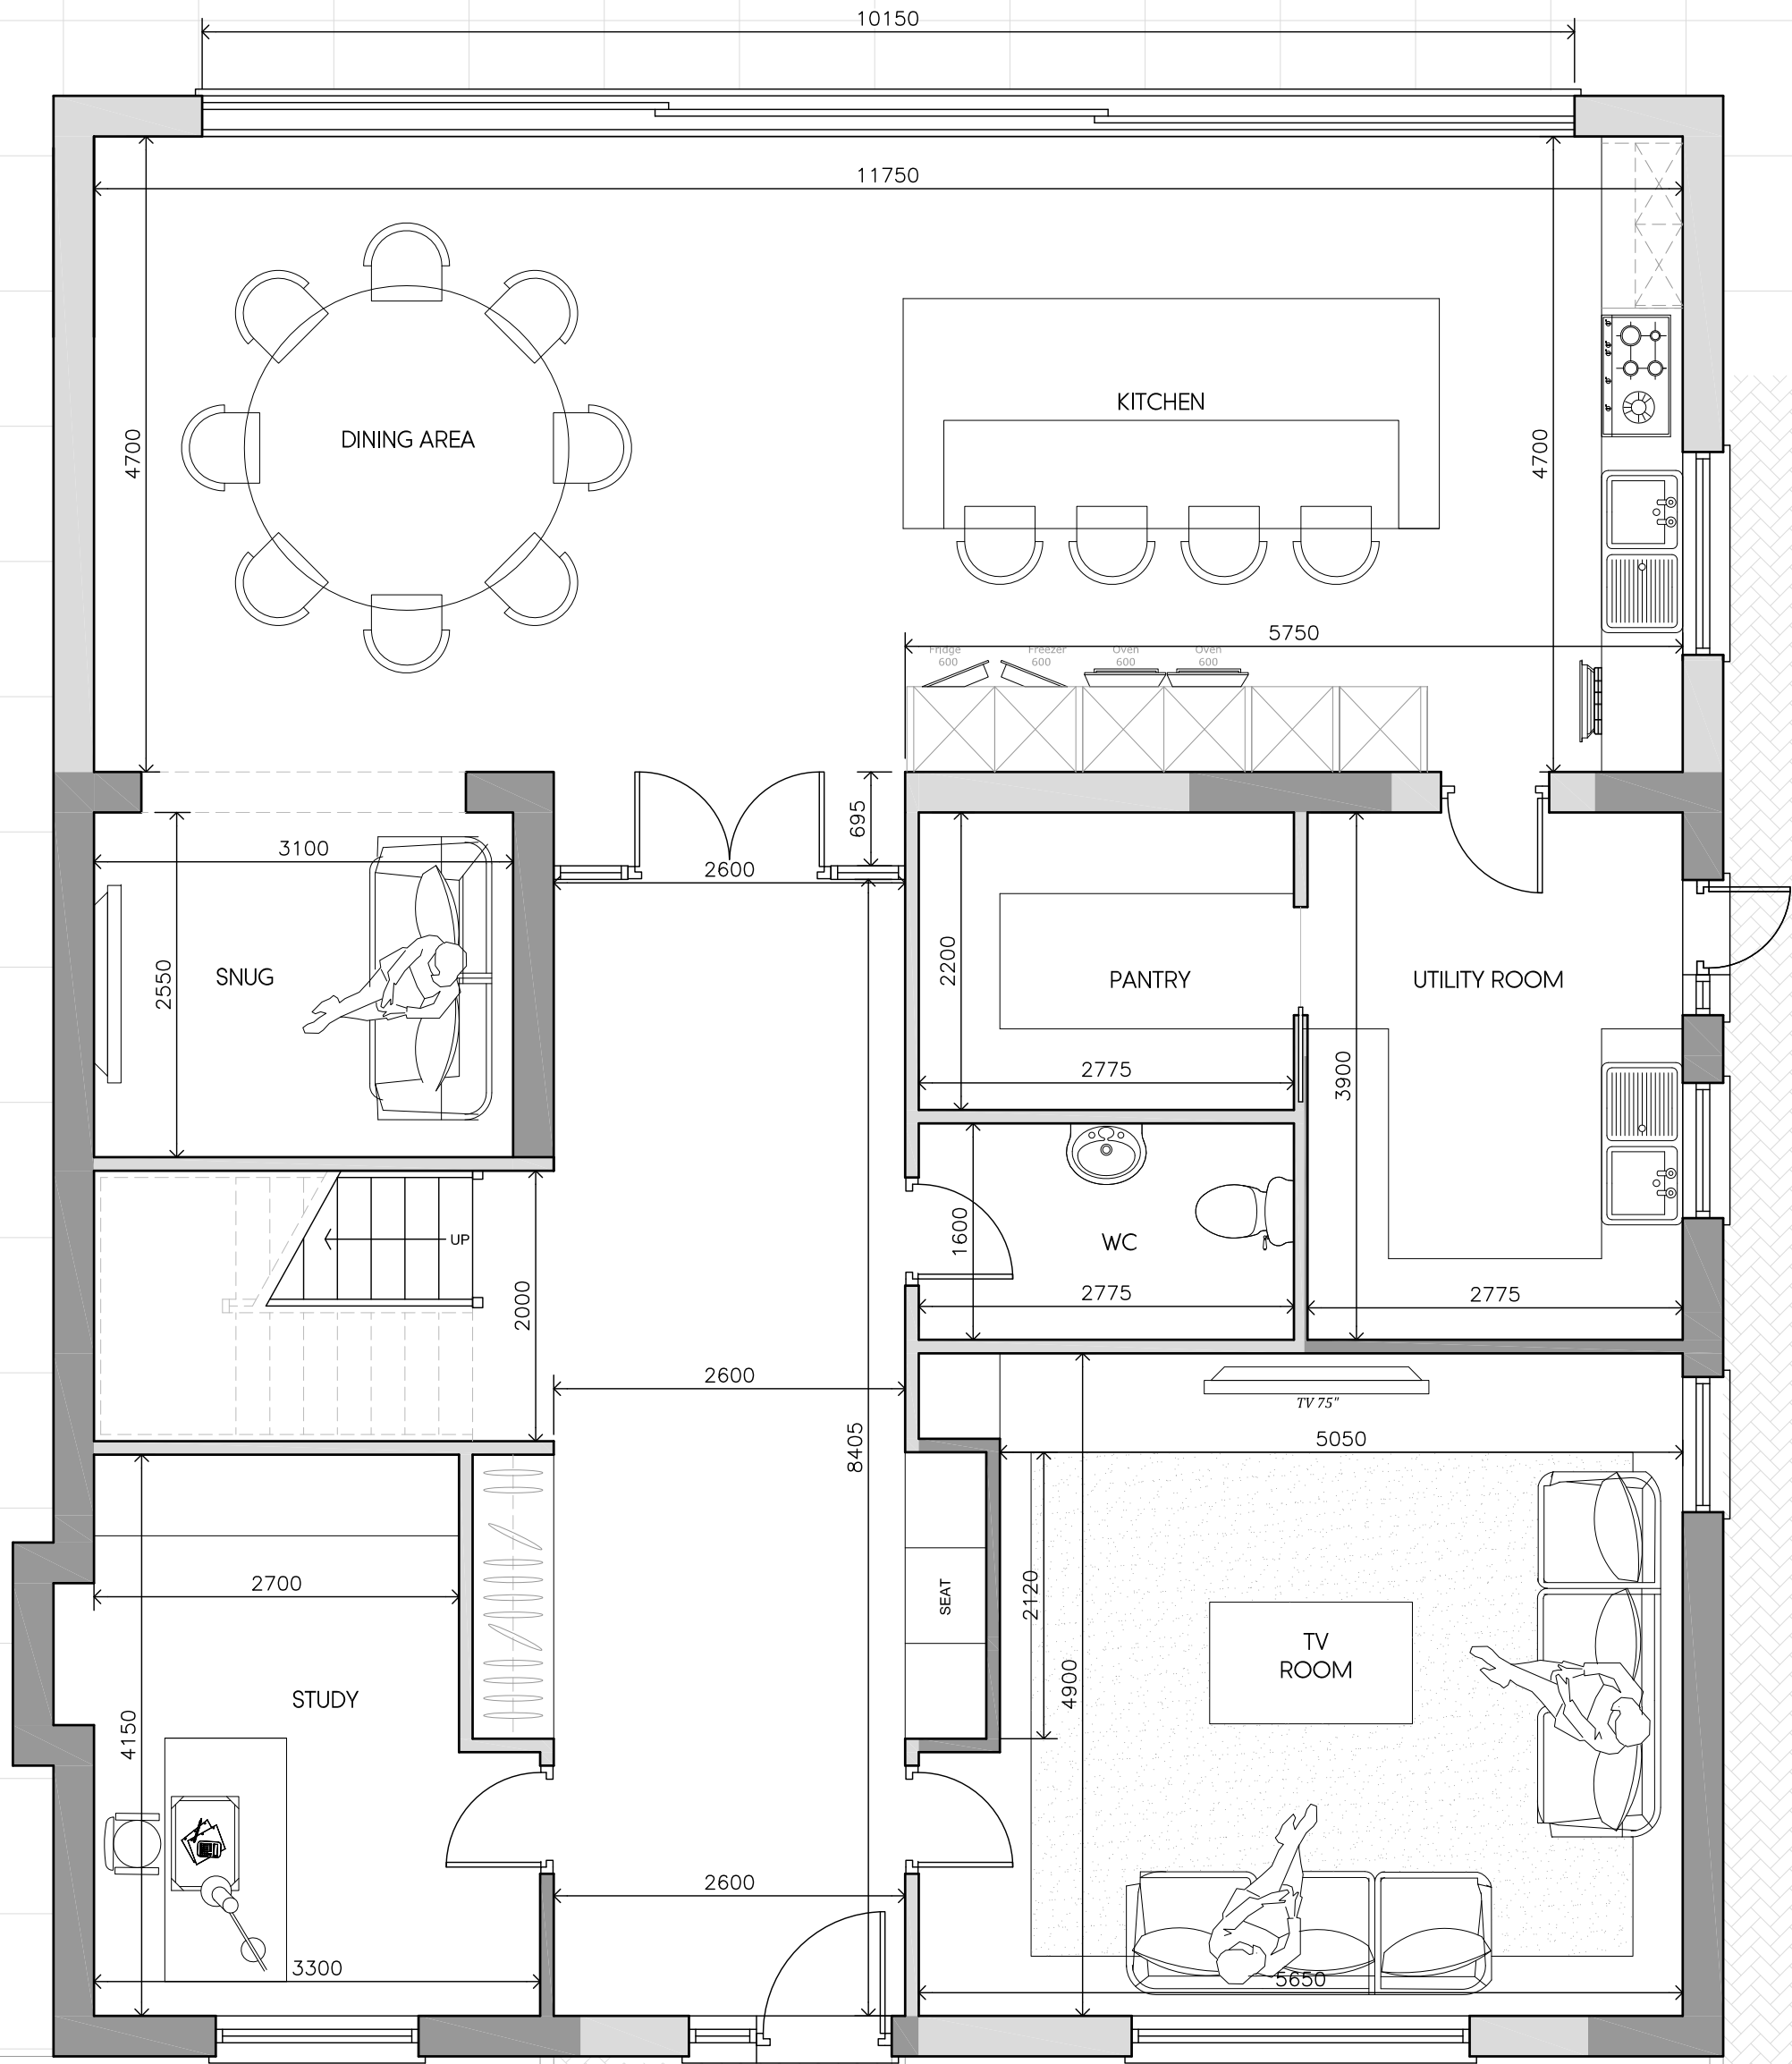

PROPOSED SITE PLAN
SCALE 1:200

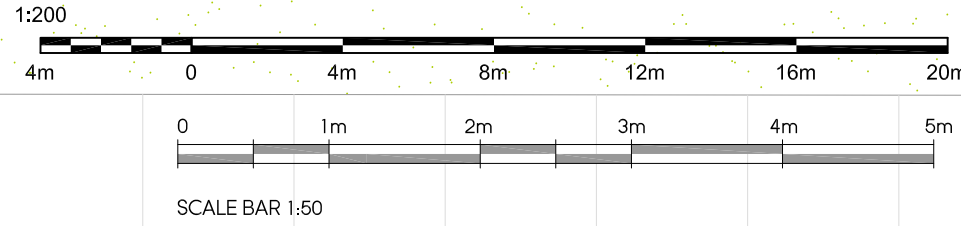

PROPOSED GROUND FLOOR PLAN
SCALE 1:50

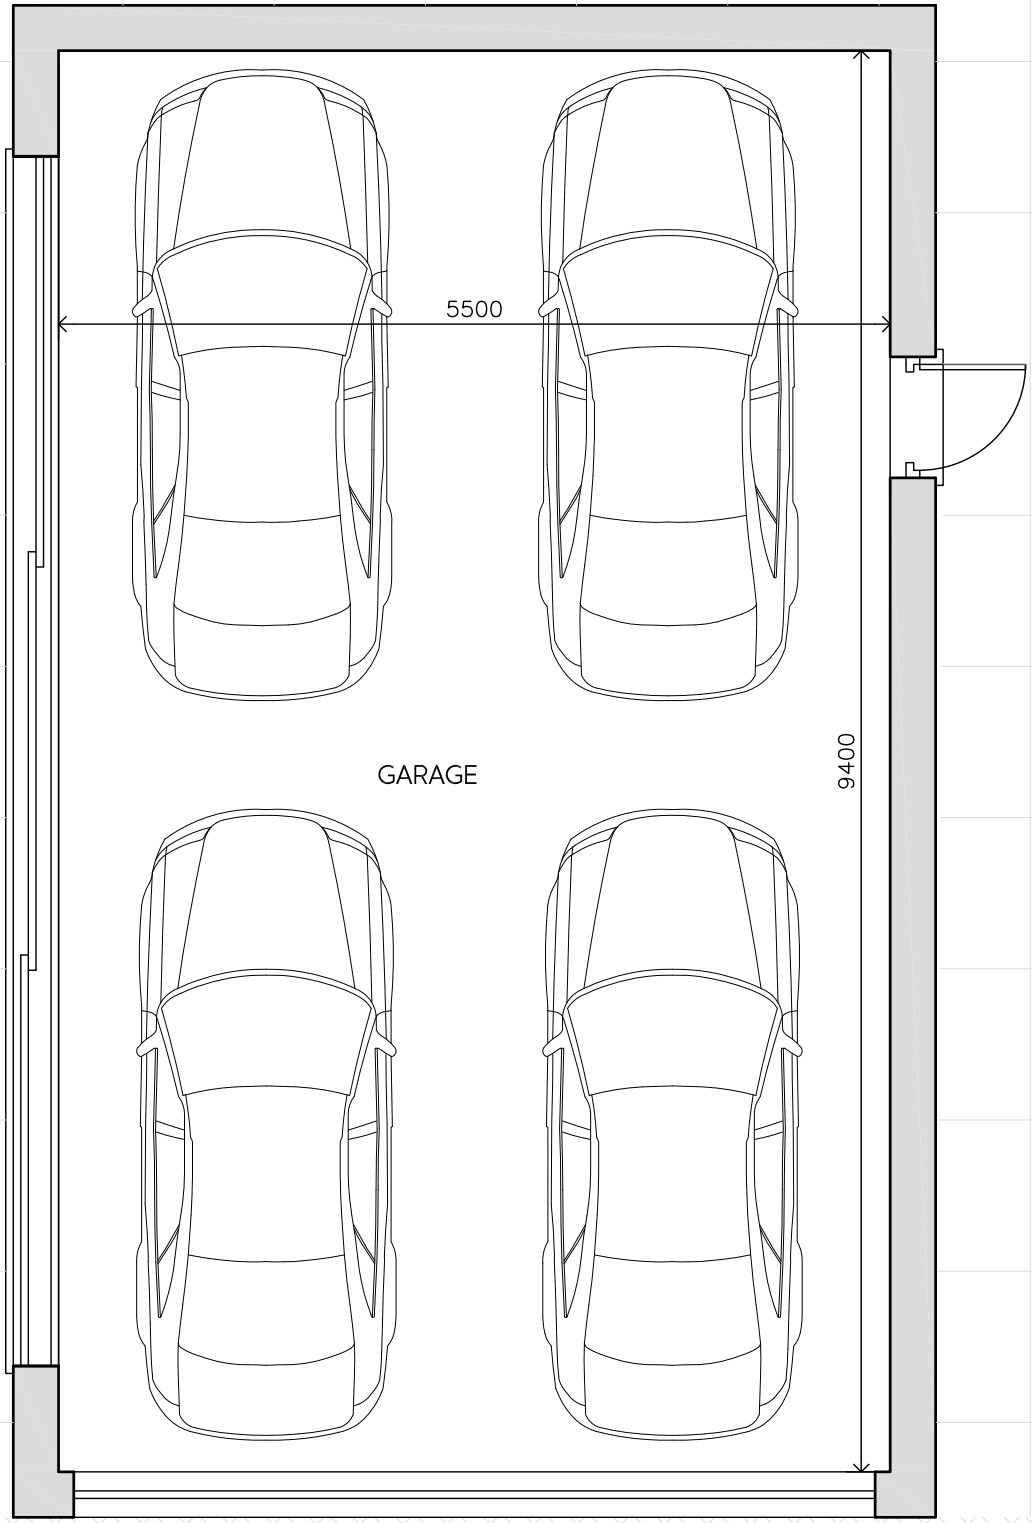

Rev	Date	Description	Init.
E	17.11.21	TO SUIT CASE OFFICER COMMENTS	BR
D	27.10.21	TO SUIT CASE OFFICER COMMENTS	BR
C	27.07.21	AMENDED TO SUIT CLIENTS COMMENTS	PCS
B	01.07.21	AMENDED TO SUIT CLIENTS COMMENTS	BR
A	09.04.21	AMENDED TO SUIT CLIENTS COMMENTS	BR

Client
MR & MRS BRAHMBHATT

Project Title
PROPOSED EXTENSIONS AND ALTERATIONS
Drawing Title
OMKAAR, OAKGLADE, NORTHWOOD,

Cad File	Sheet Size	Scale
P001	A1	AS SHOWN
Drawn by	Drawing Date	Approved by
BR	FEB 2021	NJ
Project No.	Drawing No.	Revision
1837	P102	E

Juttla Architects

2-4 High Street Ruitlip
Middlesex HA4 7AR
1 01923 840077 1 01923 840078
info@juttla-architects.com
juttla-architects.com

This drawing is property of Juttla Architects Ltd © and must not be copied or otherwise reproduced. All dimensions must be checked on site before commencing work. No dimensions to be scaled from this drawing. This drawing was produced using AutoCad 2016.

PLANNING ISSUE