


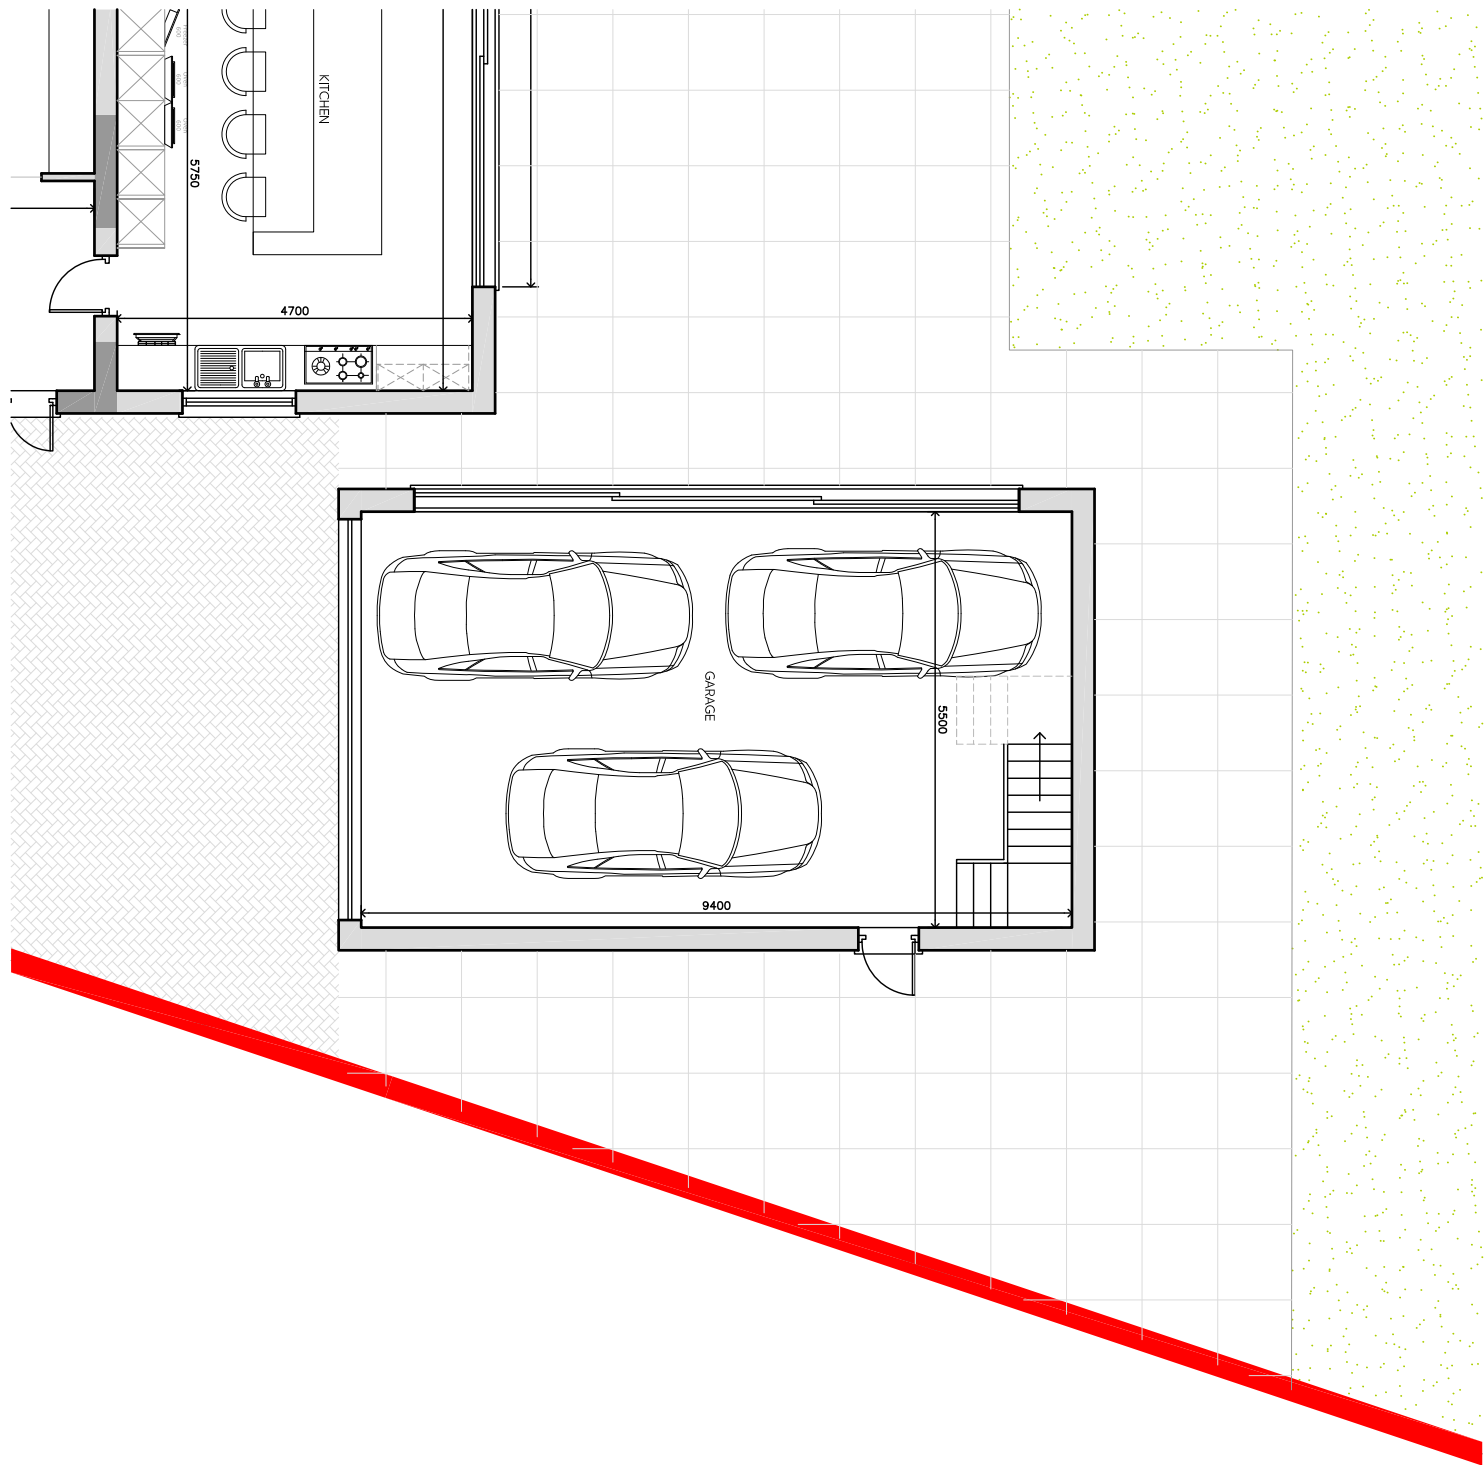


 


PROPOSED GROUND FLOOR
SCALE 1:100

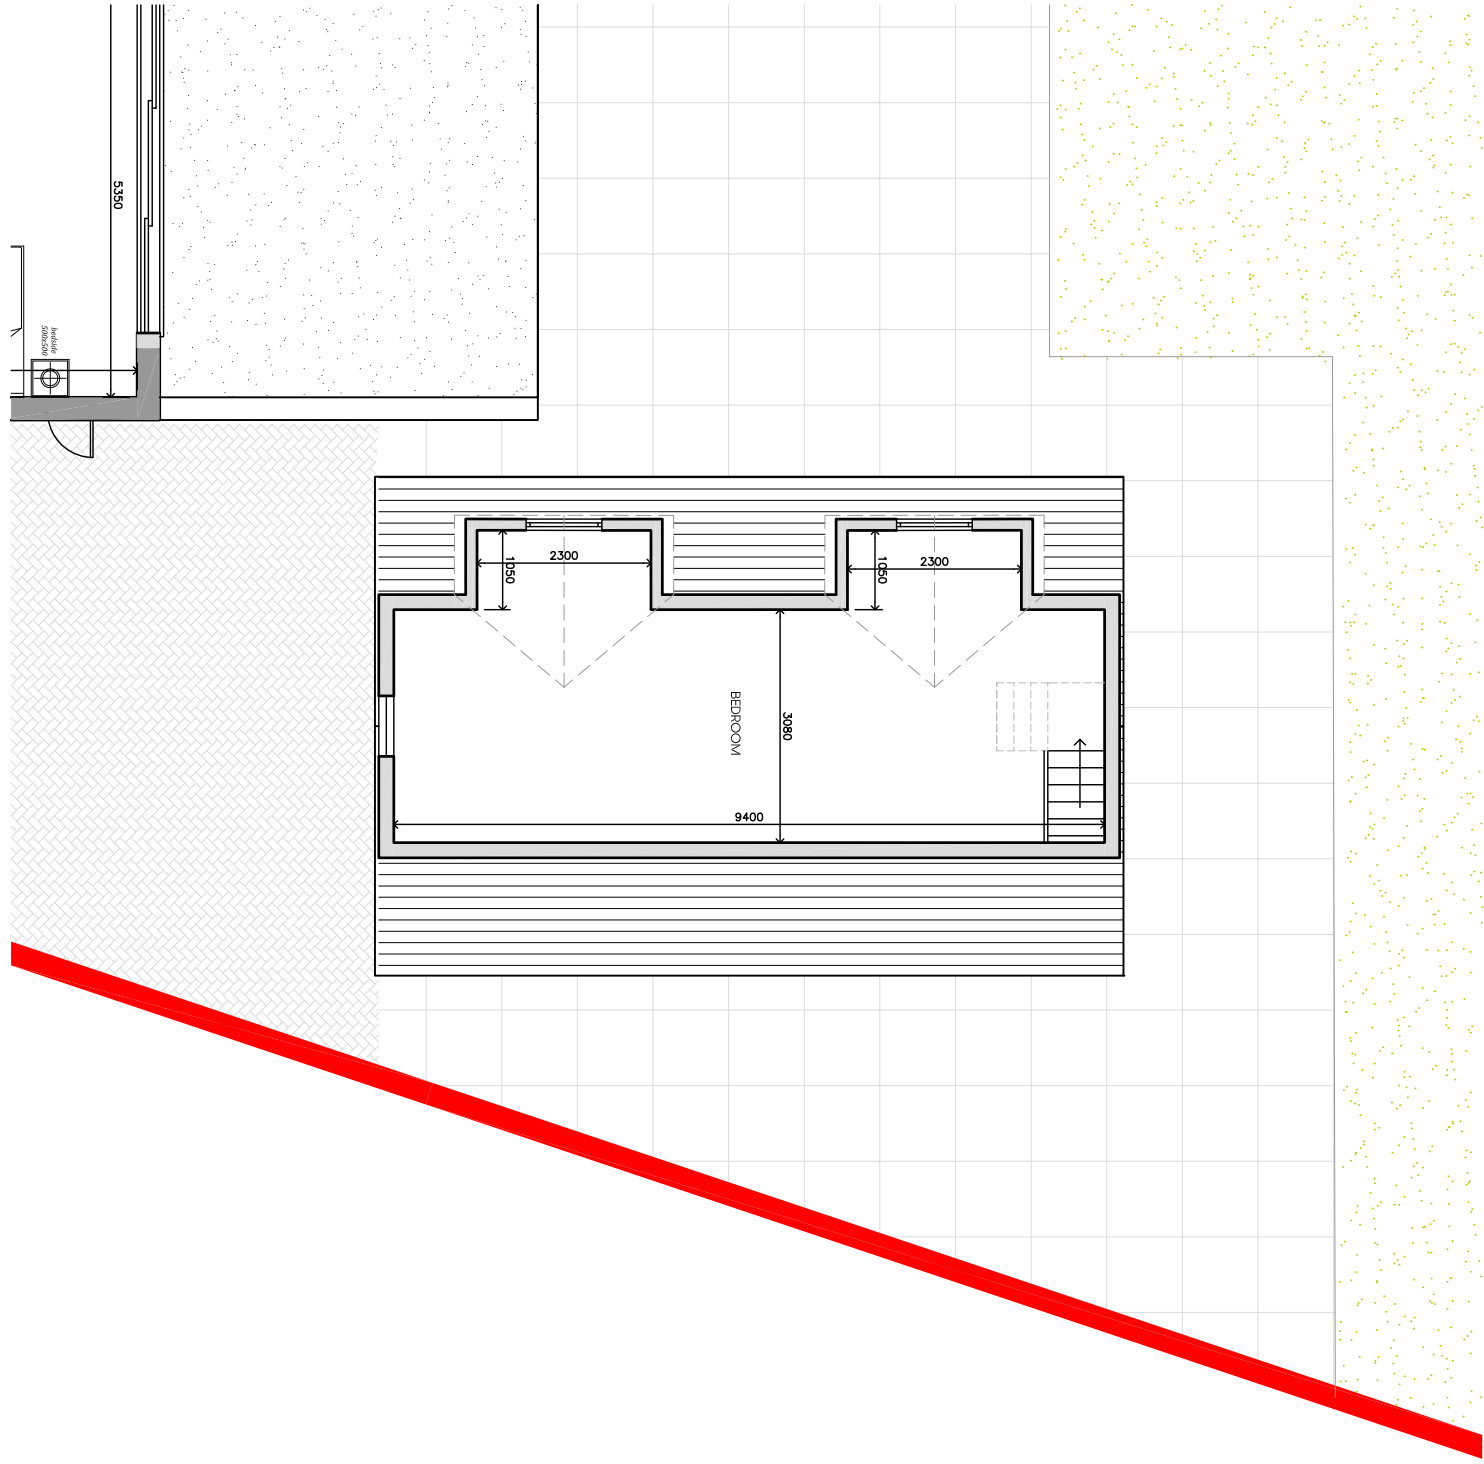


PROPOSED FIRST FLOOR
SCALE 1:100

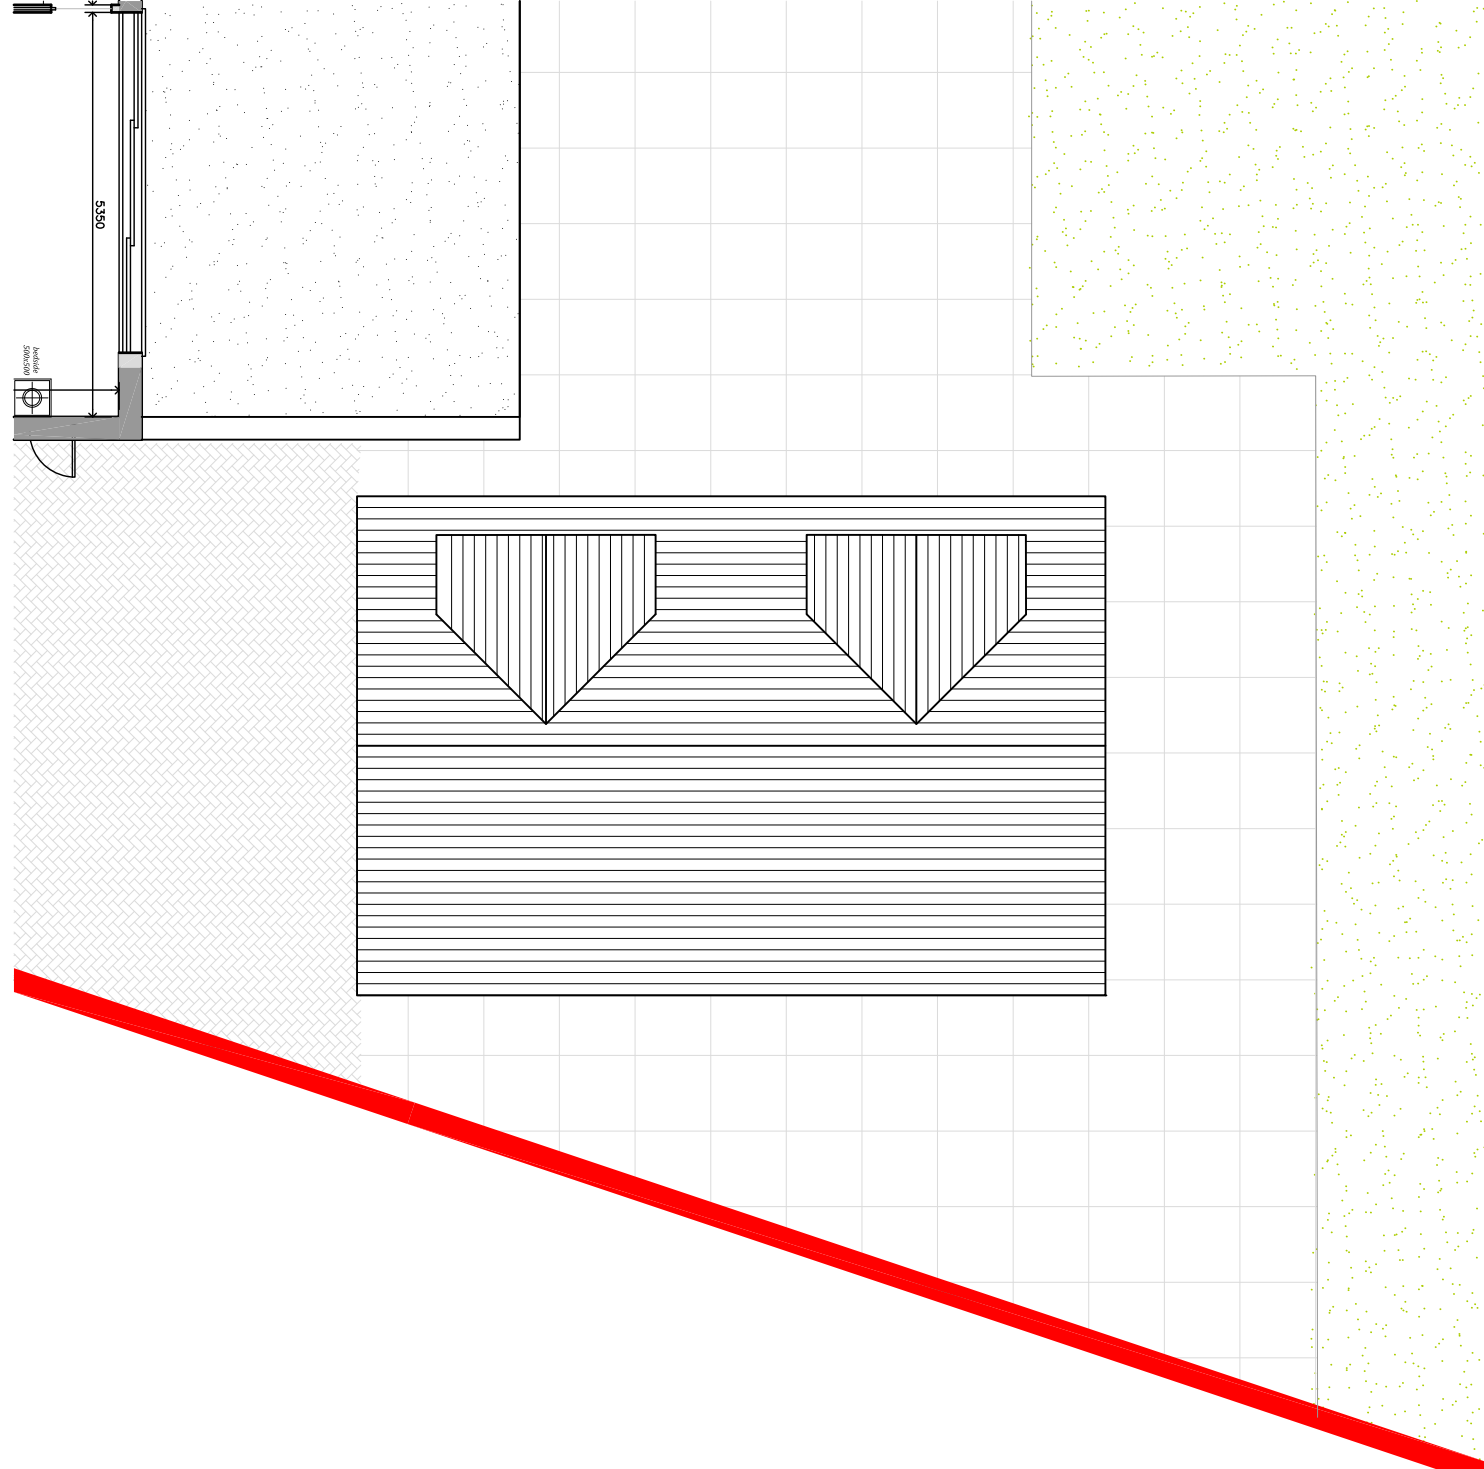


PROPOSED ROOF PLAN
SCALE 1:100

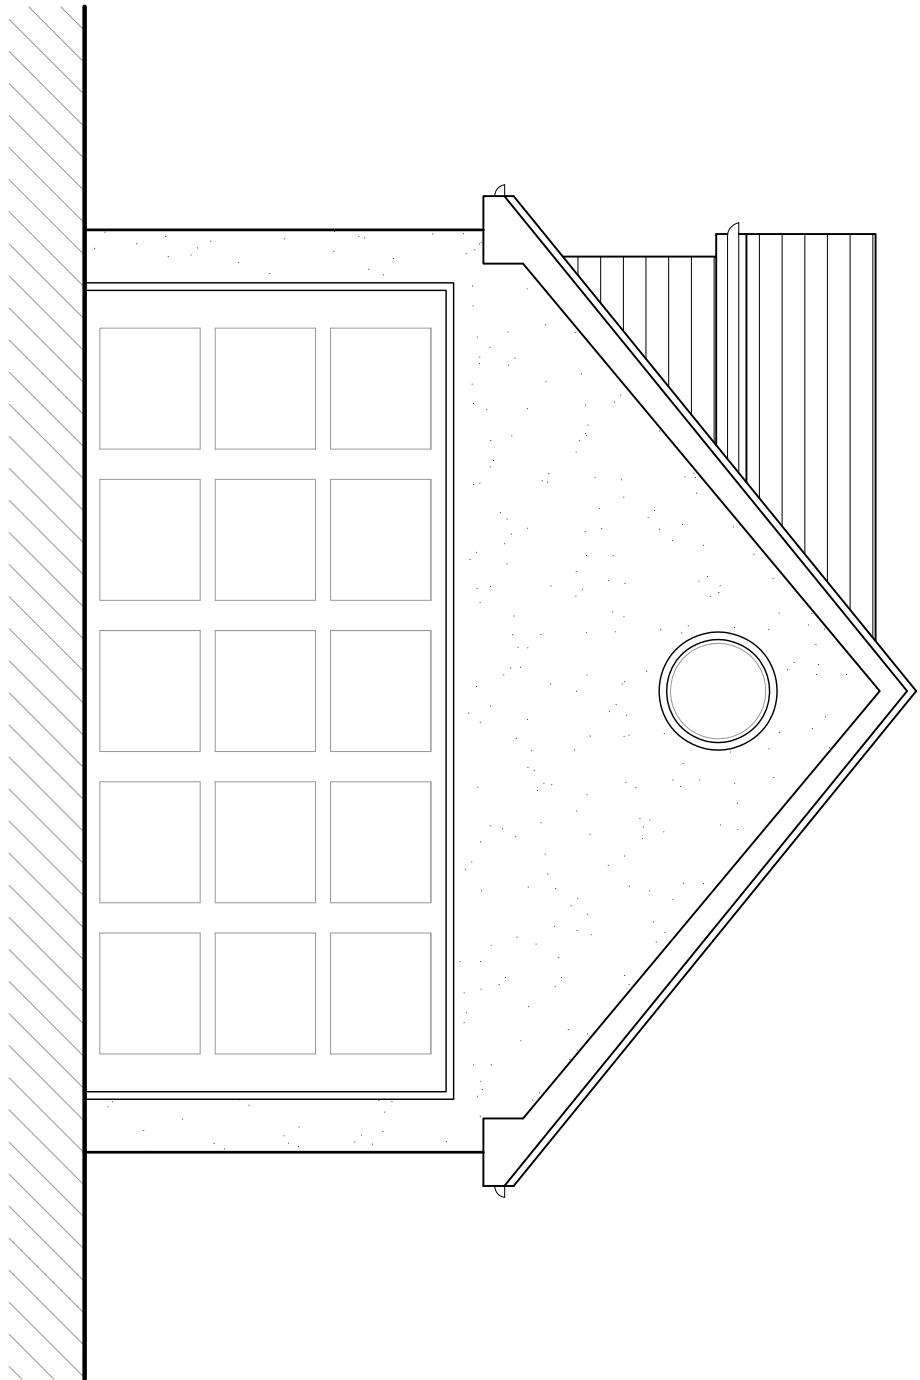


PROPOSED FRONT ELEVATION
SCALE 1:50

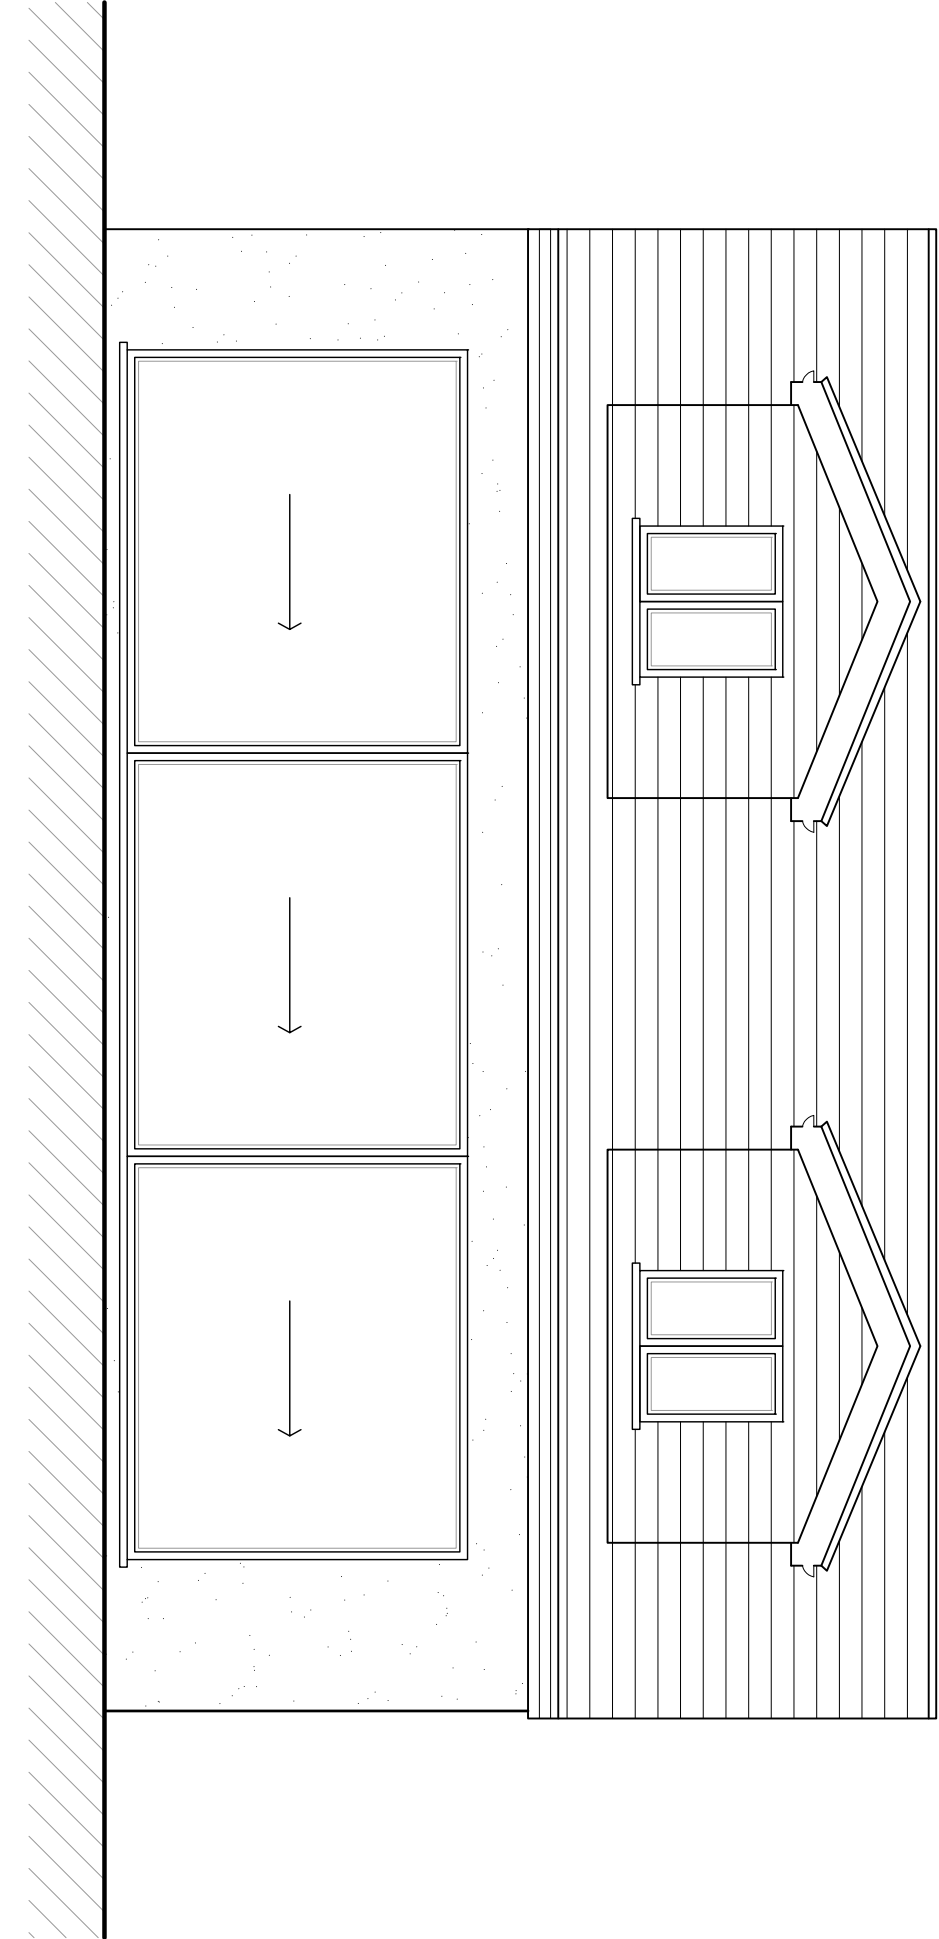

PROPOSED SIDE ELEVATION
SCALE 1:50

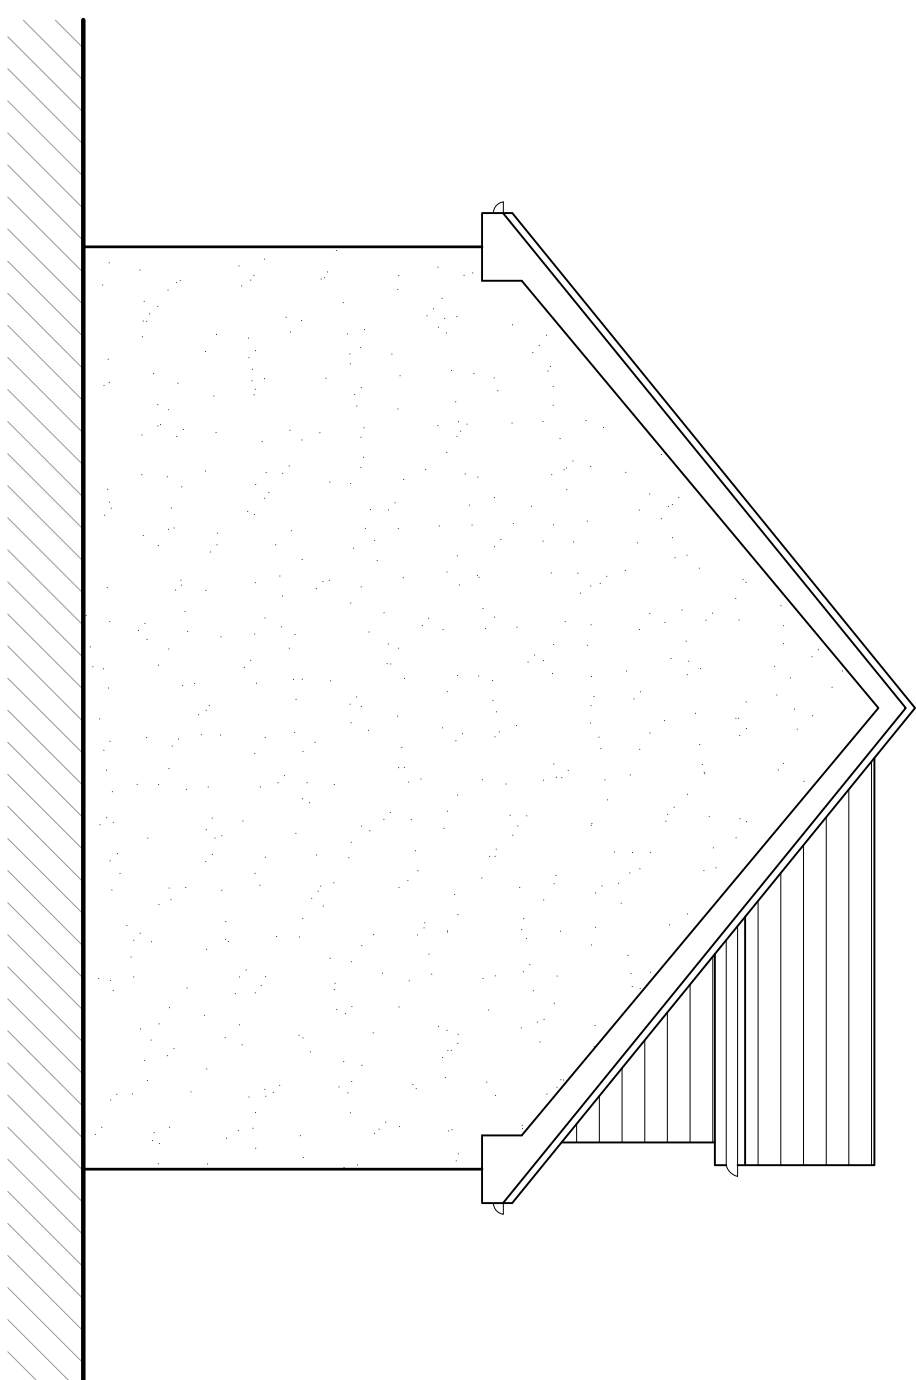

PROPOSED REAR ELEVATION
SCALE 1:50

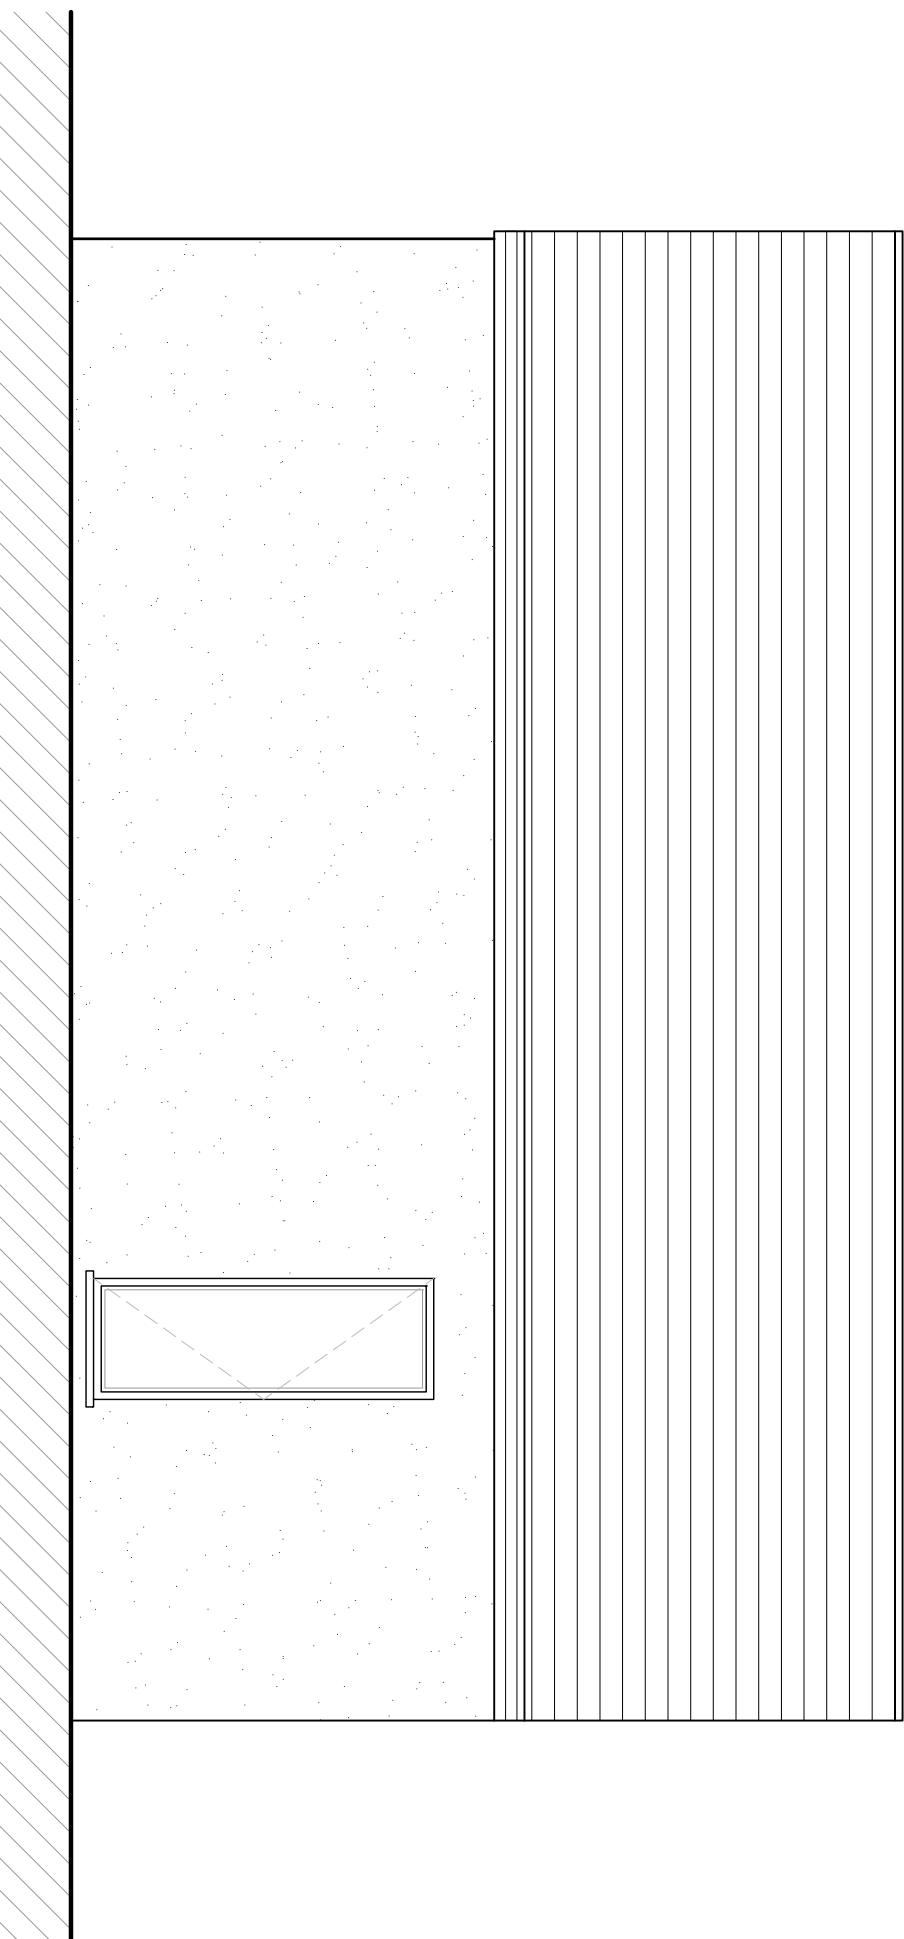

PROPOSED SIDE ELEVATION
SCALE 1:50

Rev	Date	Description	Init.	PCS
B	27/07/21	TO SUIT CLIENT COMMENTS		
A	02/07/21	TO SUIT CLIENT COMMENTS		
Rev	Date	Description	Init.	PCS
Client				

MR & MRS BRAHMBHATT

Project Title
PROPOSED EXTENSIONS AND ALTERATIONS
OMKAR, OAKGLADE, NORTHWOOD.

Drawing Title
PROPOSED PLANS & ELEVATIONS

Code	File	Sheet Size	Scale
P001	A1	AS SHOWN	
Drawn by	BR	Approved by	
Project No.	1837	Drawing No.	P103
Revision			B

Jutla Architects
2-41 High Street, Dublin
Midlesex, W4K 7AB
Tel: 01823 840077 / 01823 840078
Email: info@jutlaarchitects.com
www.jutlaarchitects.com

This drawing is property of Jutla Architects Ltd. and must not be copied or otherwise reproduced. All dimensions must be checked on site before commencing work. No dimensions to be scaled from this drawing. This drawing was produced using AutoCad 2016.

PLANNING ISSUE