




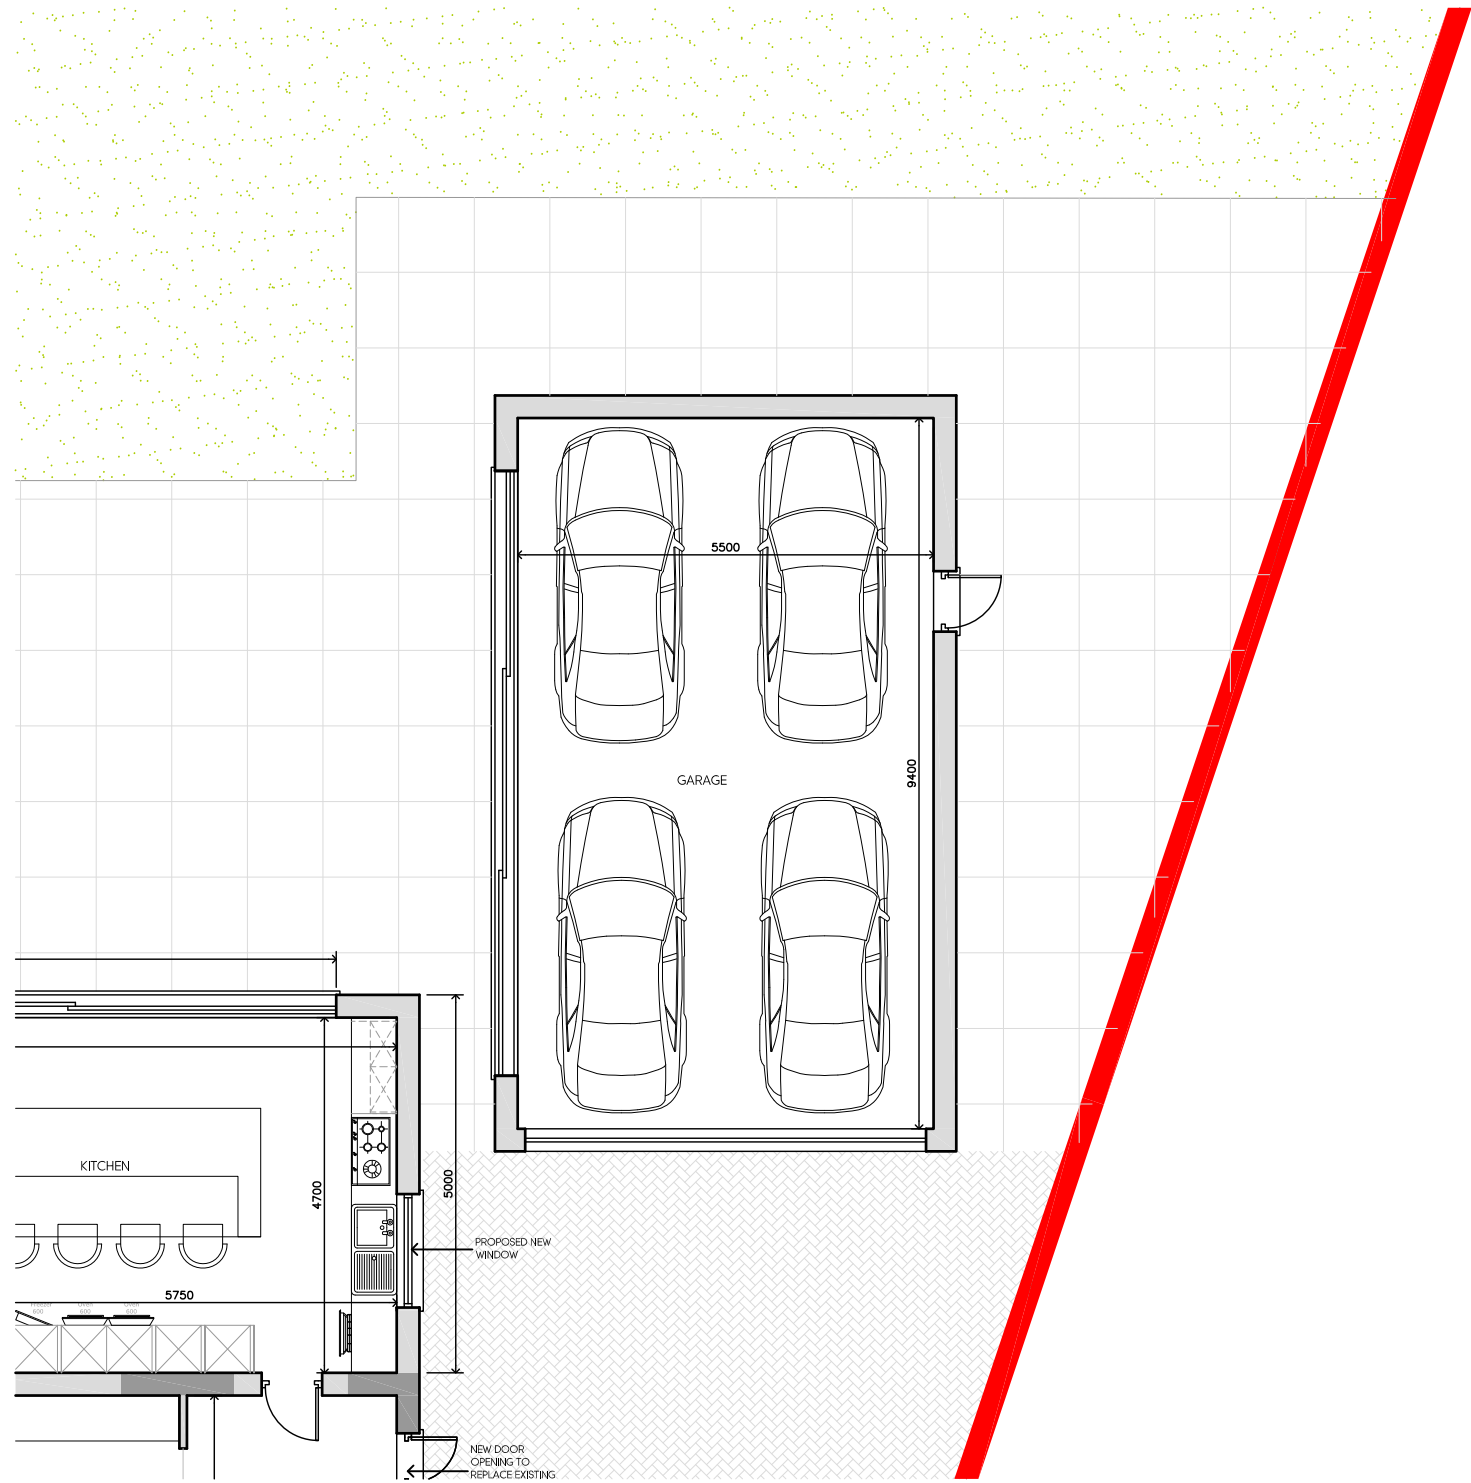



PROPOSED GROUND FLOOR
SCALE 1:100

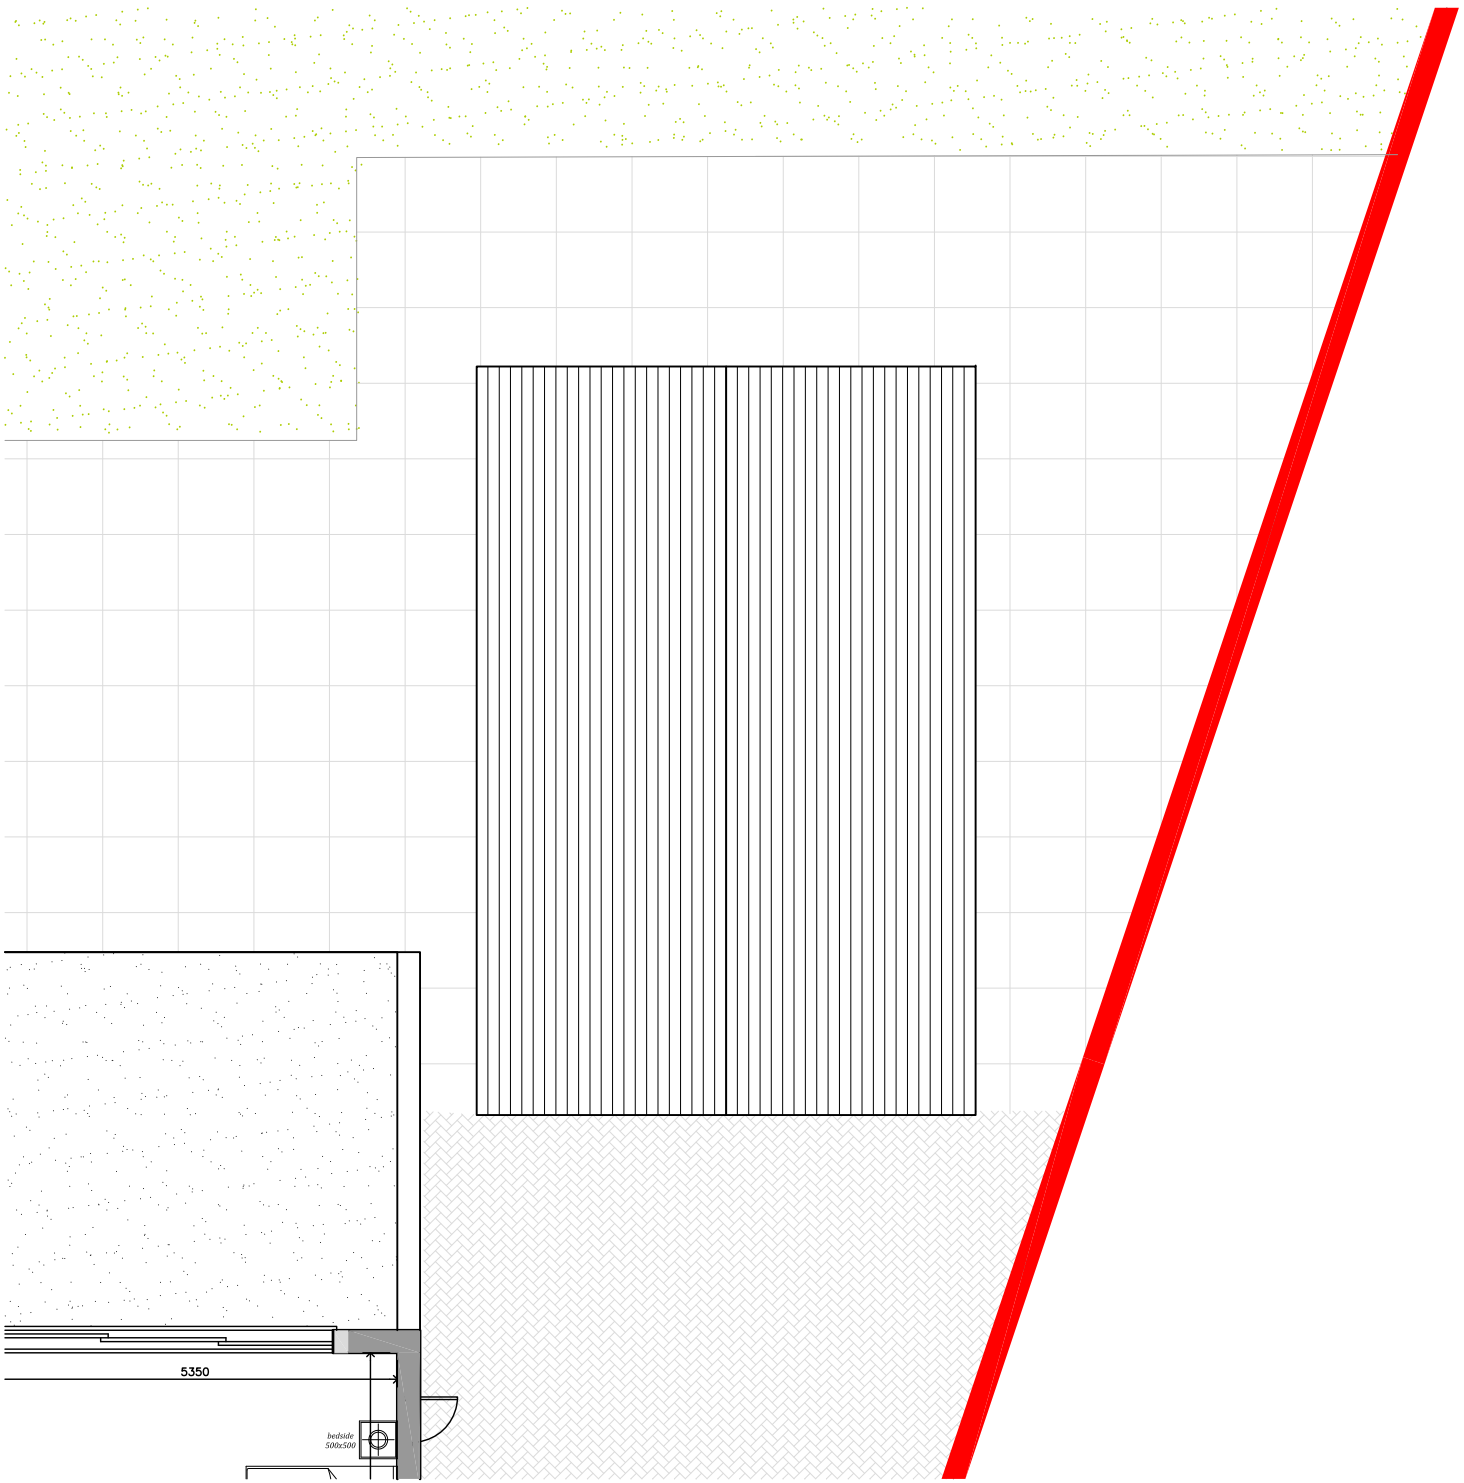


PROPOSED FIRST FLOOR
SCALE 1:100

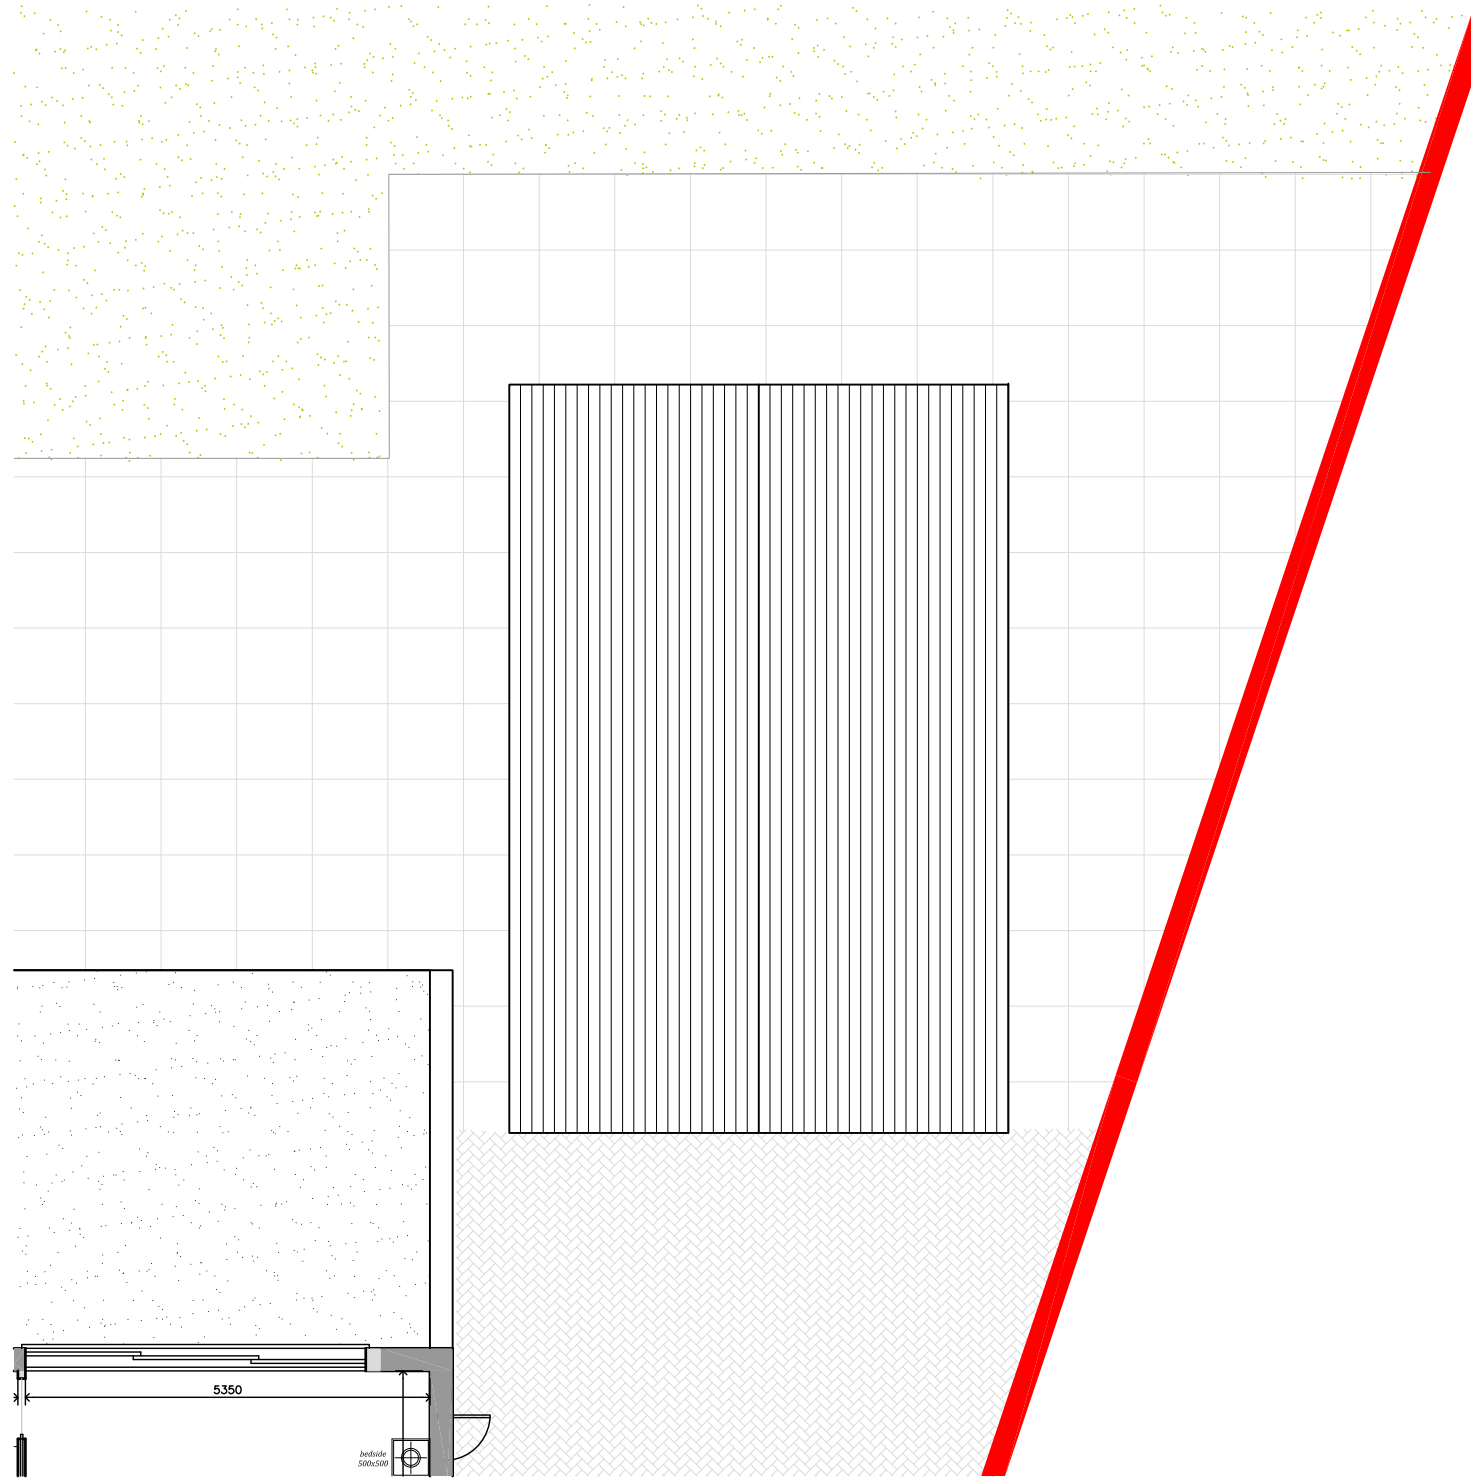


PROPOSED ROOF PLAN
SCALE 1:100

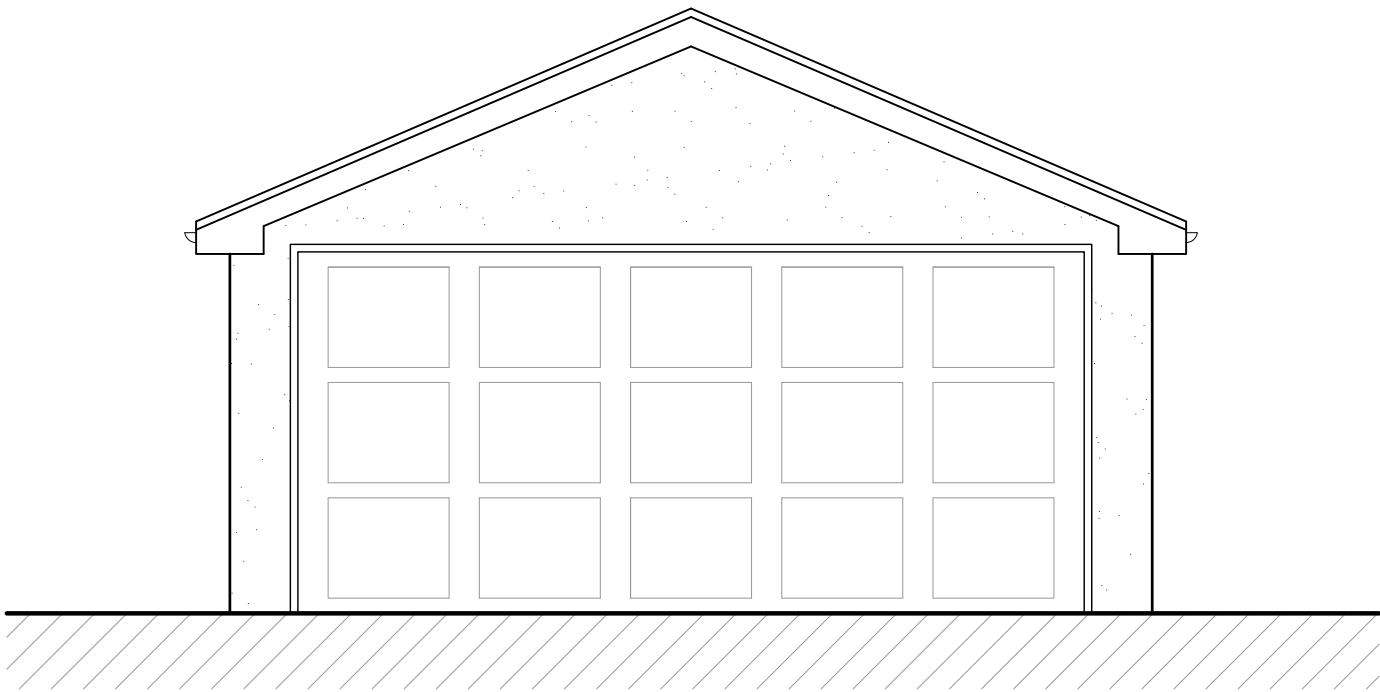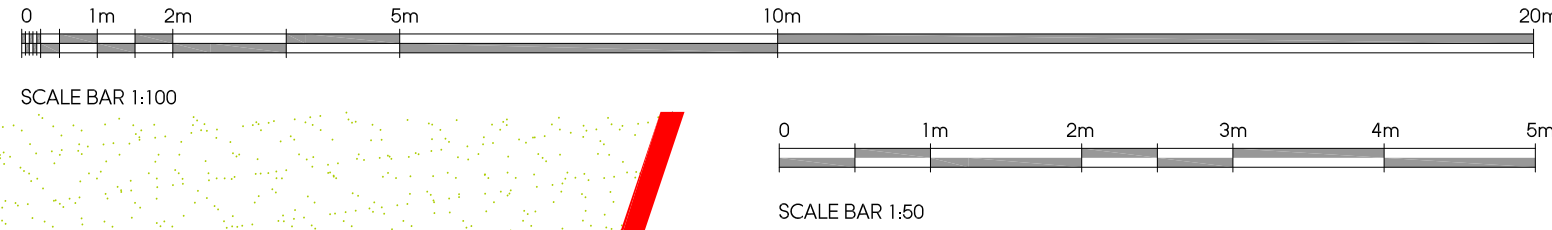


PROPOSED FRONT ELEVATION
SCALE 1:50

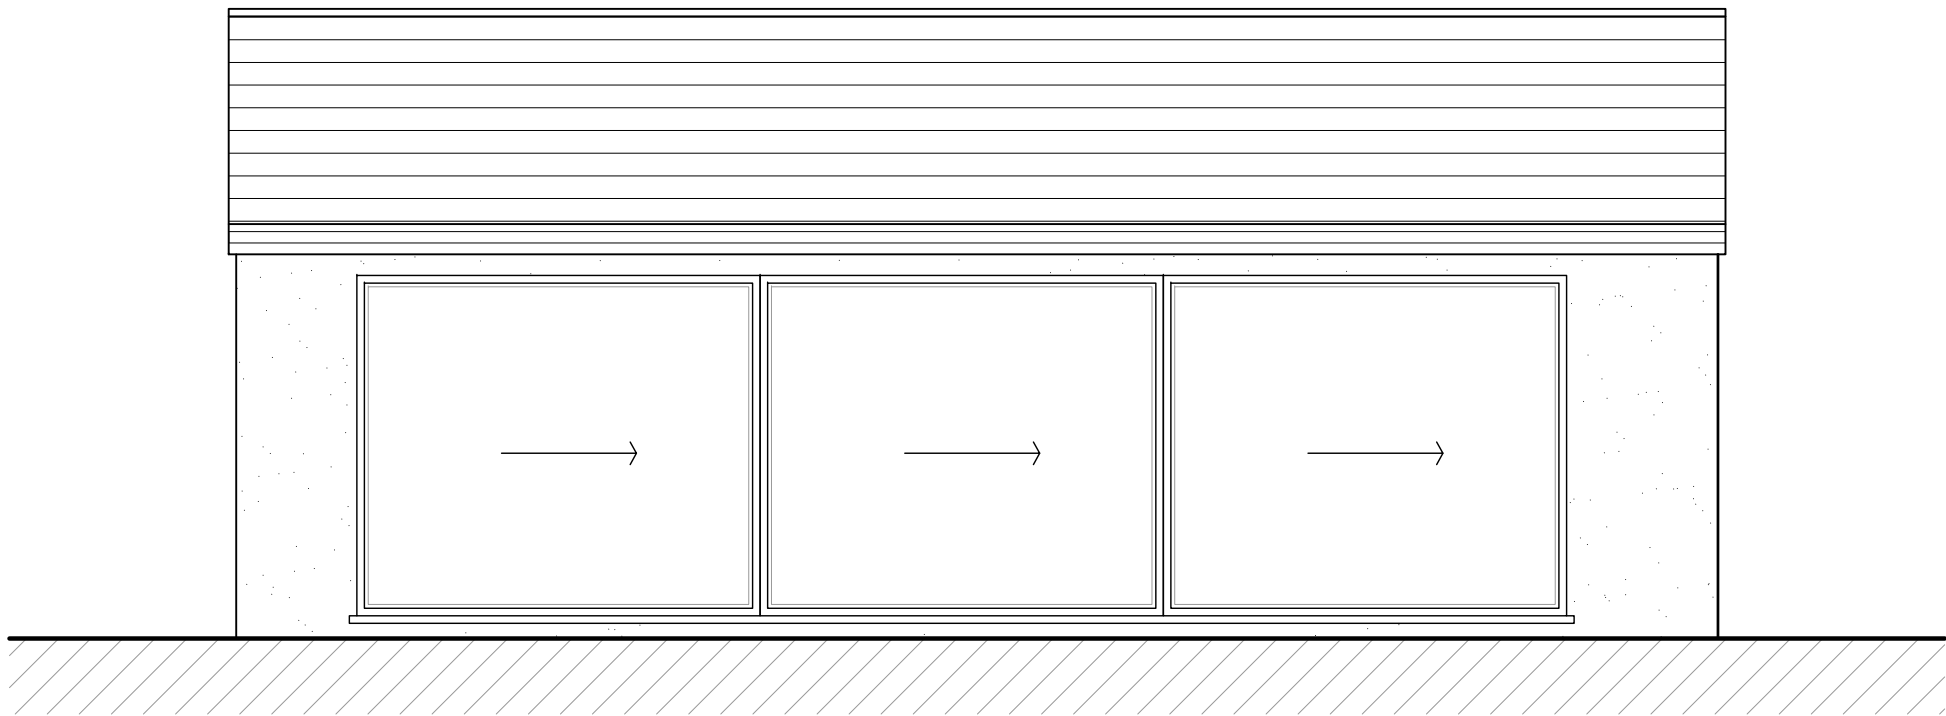

PROPOSED SIDE ELEVATION
SCALE 1:50

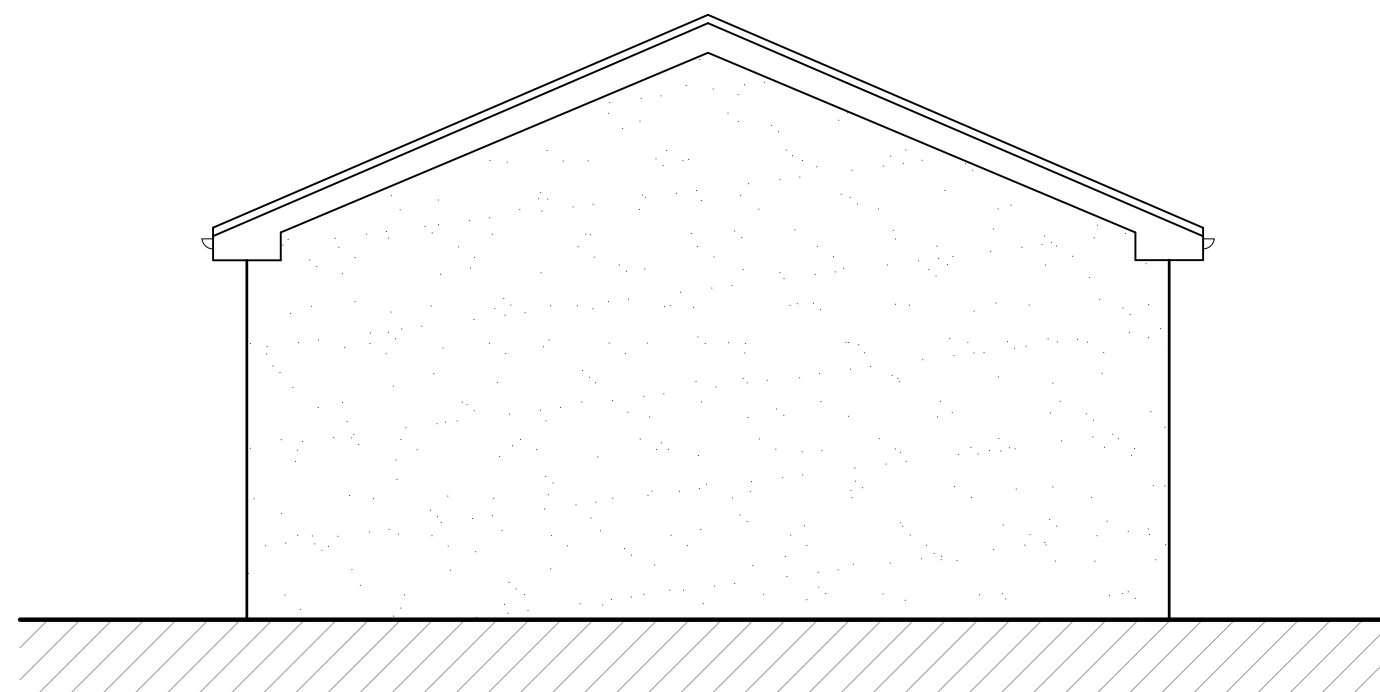

PROPOSED REAR ELEVATION
SCALE 1:50

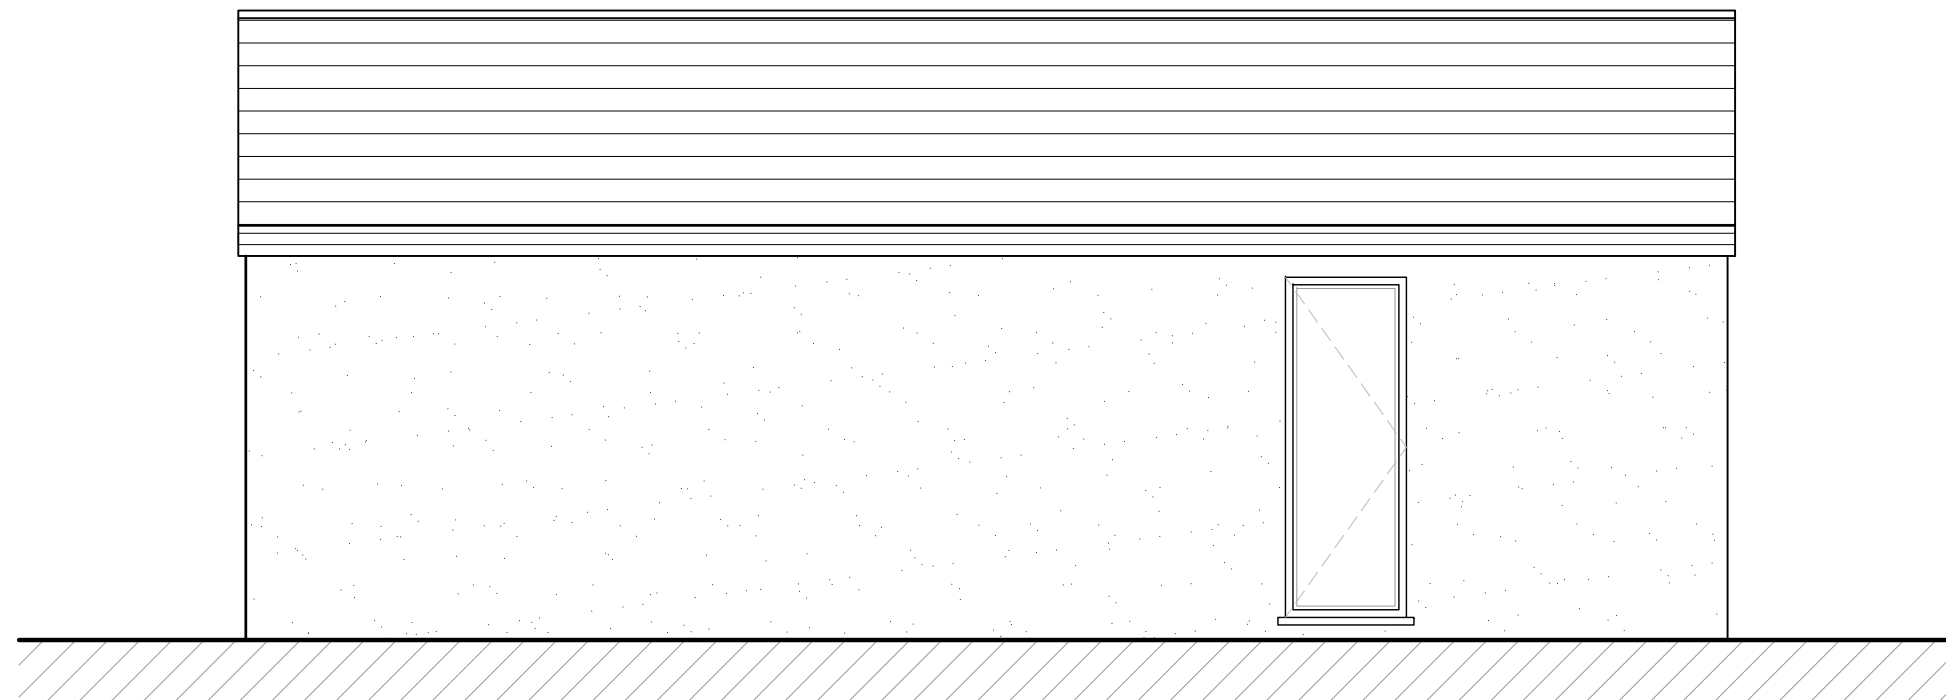

PROPOSED SIDE ELEVATION
SCALE 1:50

C	27.10.21	TO SUIT CASE OFFICER COMMENTS	BR
B	27.07.21	TO SUIT CLIENT COMMENTS	PCS
A	02.07.21	TO SUIT CLIENT COMMENTS	BR
Rev	Date	Description	Init.

Client

MR & MRS BRAHMBHATT

Project Title
PROPOSED EXTENSIONS AND ALTERATIONS

OMKAAR, OAKGLADE, NORTHWOOD,
Drawing Title

PROPOSED PLANS & ELEVATIONS

Cad File	Sheet Size	Scale
P001	A1	AS SHOWN
Drawn by	Drawing Date	Approved by
BR	FEB 2021	NJ
Project No.	Drawing No.	Revision
1837	P103	C

Juttla Architects

2-4 High Street Ruislip
Middlesex HA4 7AR
1 01923 840077 1 01923 840078
info@juttla-architects.com
juttla-architects.com

This drawing is property of Juttla Architects Ltd © and must not be copied or otherwise reproduced. All dimensions must be checked on site before commencing work. No dimensions to be scaled from this drawing. This drawing was produced using AutoCad 2016.

PLANNING ISSUE