




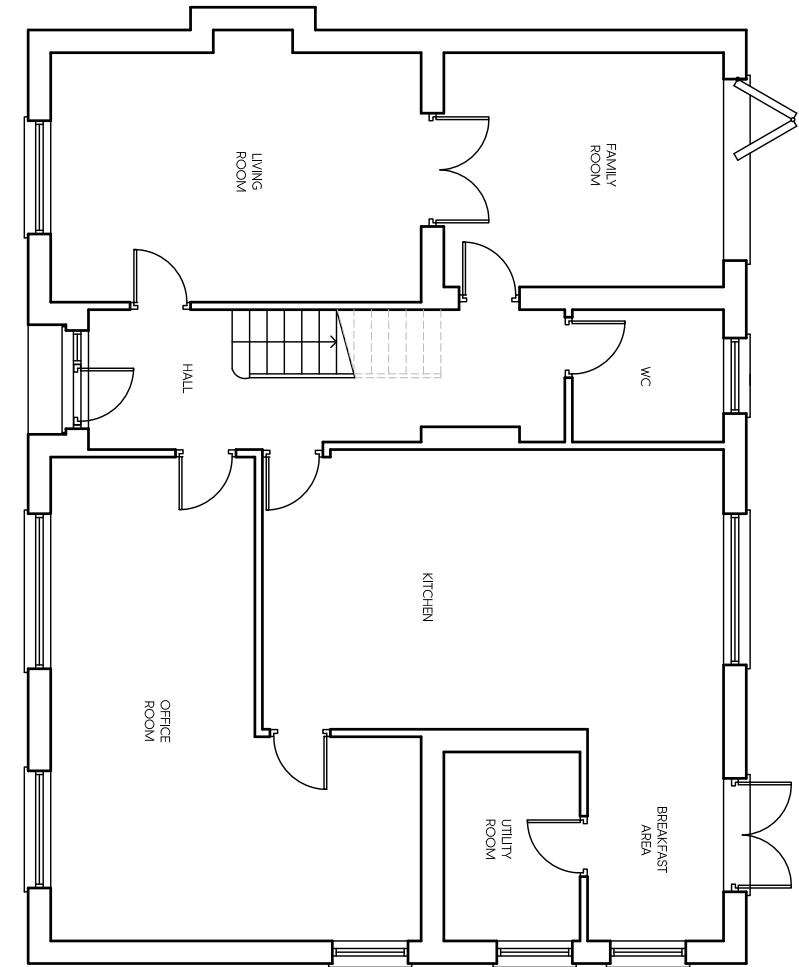





EXISTING GROUND FLOOR PLAN

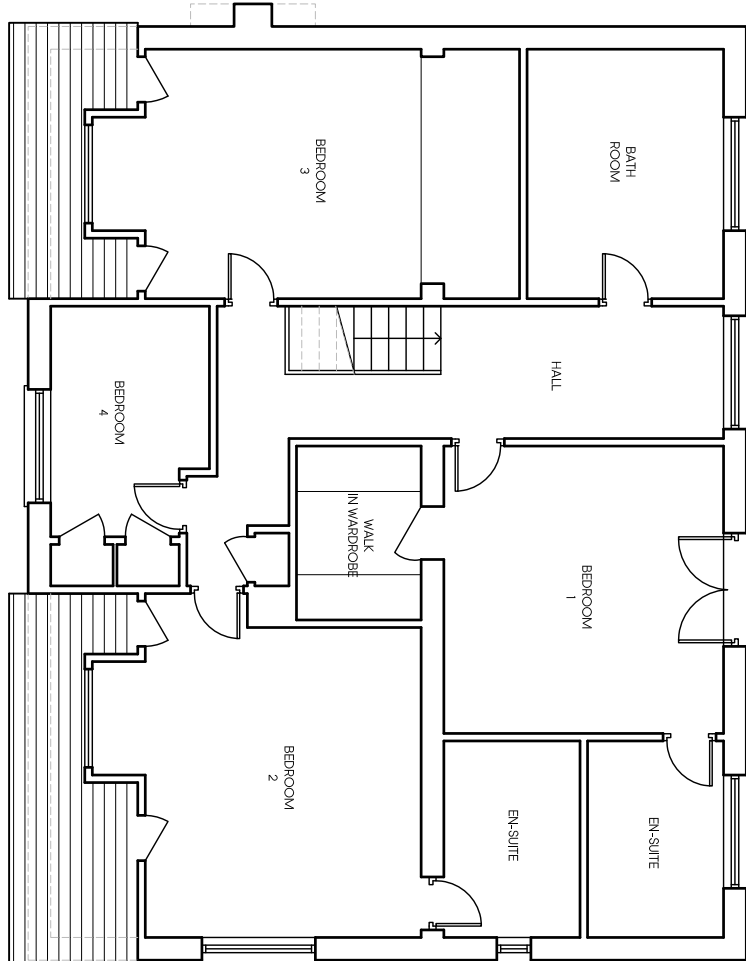

EXISTING FIRST FLOOR PLAN

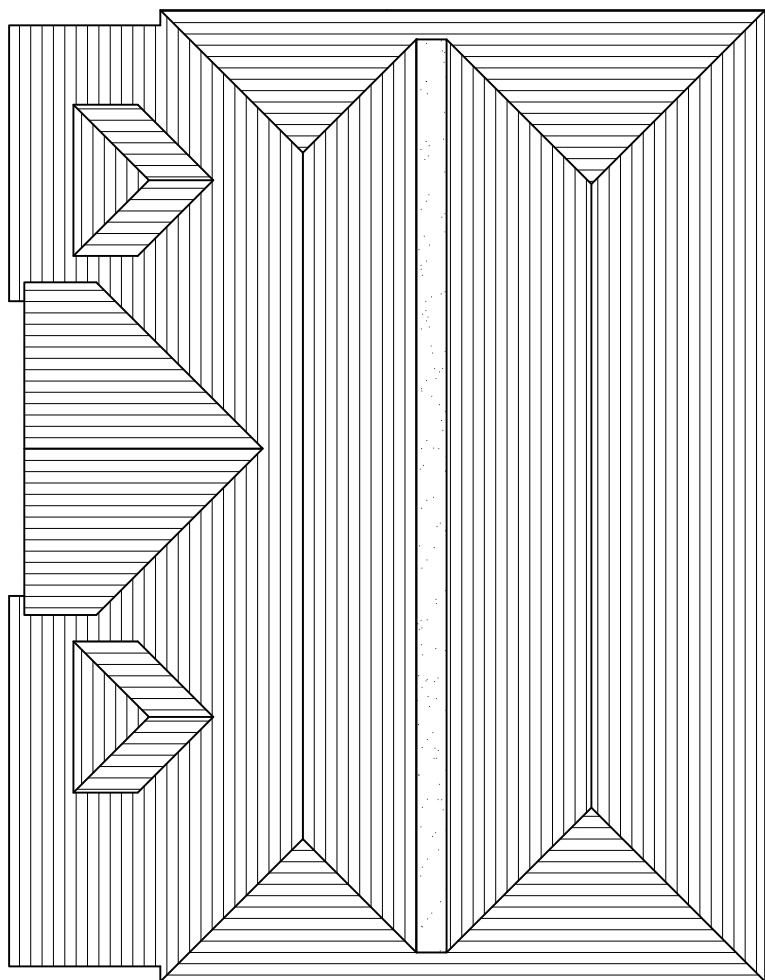

EXISTING ROOF PLAN

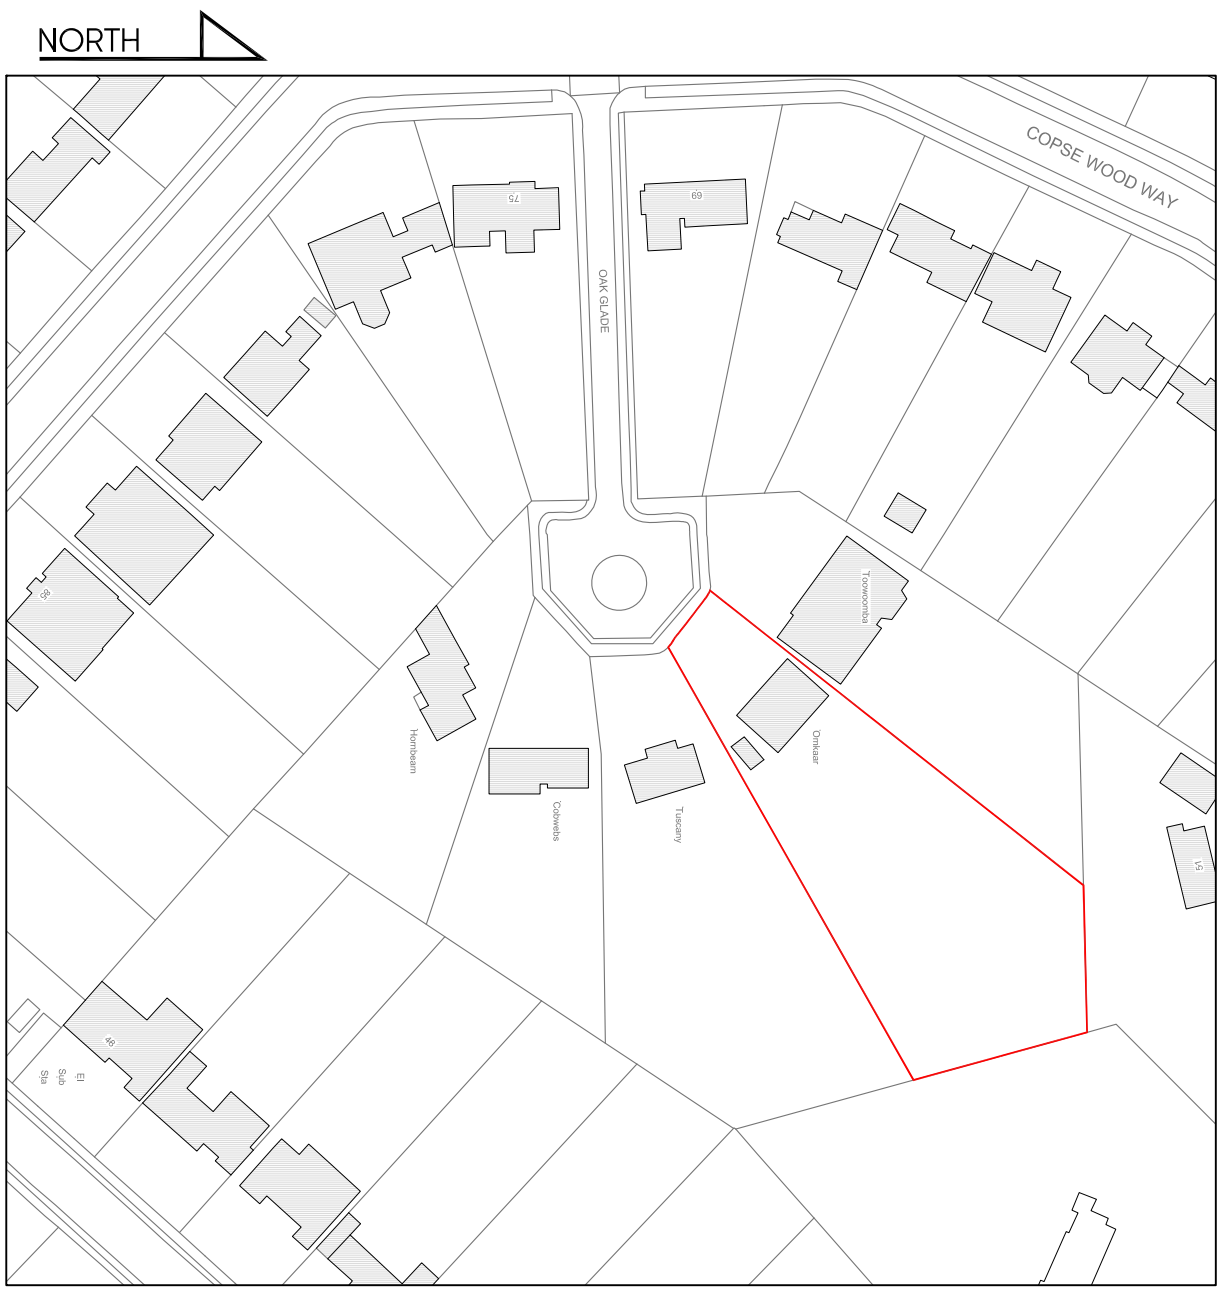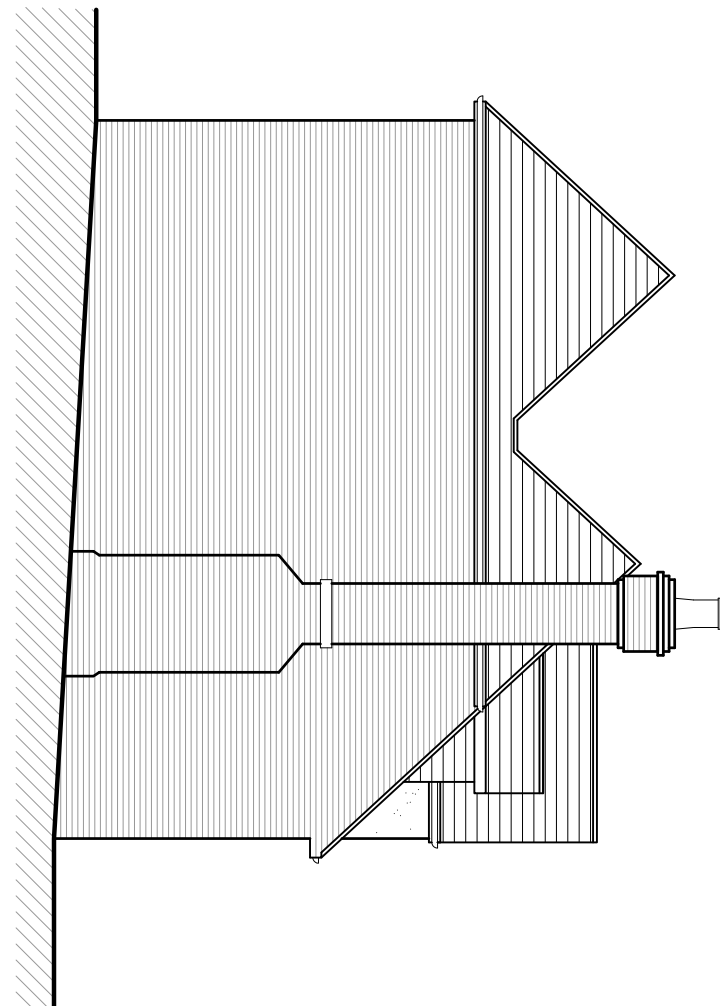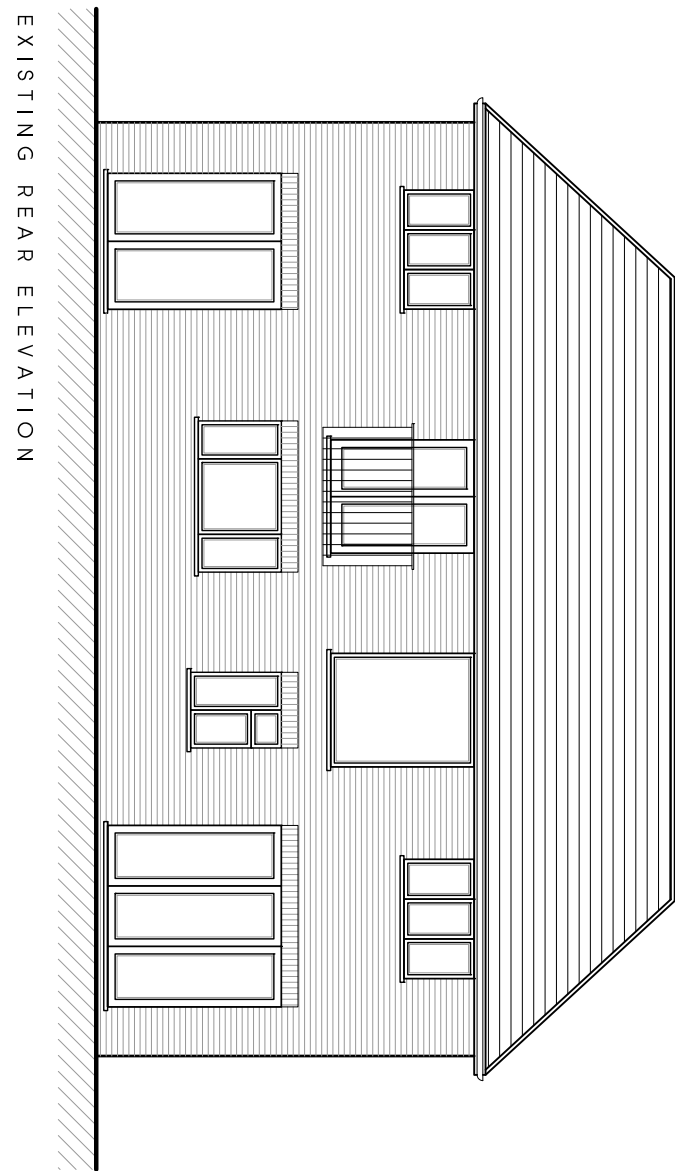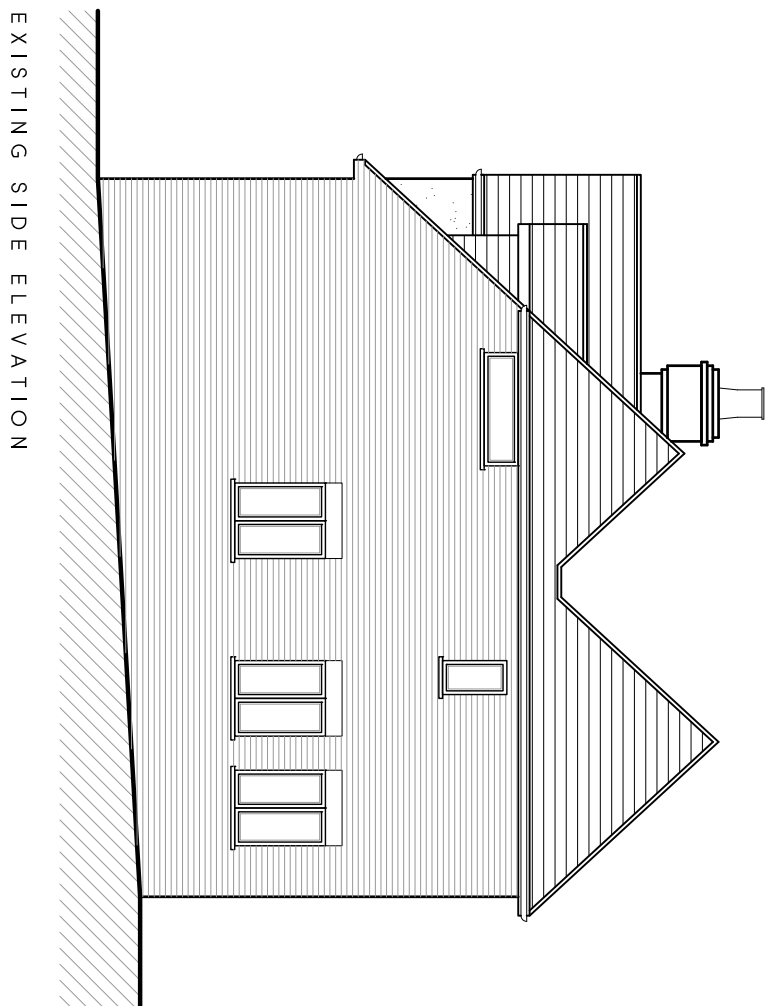

LOCATION PLAN
SCALE 1:1250

Rev	Date	Description	BR
A	1/10/23	AMENDED TO SUIT CLIENT COMMENTS	BR
Client			

MR & MRS BRAHMBHATT

Project Title
PROPOSED EXTENSIONS AND ALTERATIONS
OMKAAR, OAKGLADE, NORTHWOOD.

Drawing Title

EXISTING FLOOR PLANS & ELEVATIONS

Cad File	Sheet Size	Scale
P001	A1	1:100
Drawn by	Approved by	
BR	FEB 2021	NJ
Project No.	Drawing No.	Revision
1837	P201	A

Jutla Architects

2-41 High Street, Little
Mansford, Warwick, CV34 6JF
01823 840077 / 01823 840078
info@jutlaarchitects.com
jutla-architects.com

This drawing is property of Jutla Architects Ltd & any material be
copied or otherwise reproduced. All dimensions must be checked on
site before commencing work. No dimensions to be scaled from this
drawing. This drawing was produced using AutoCad 2016.

PLANNING ISSUE