




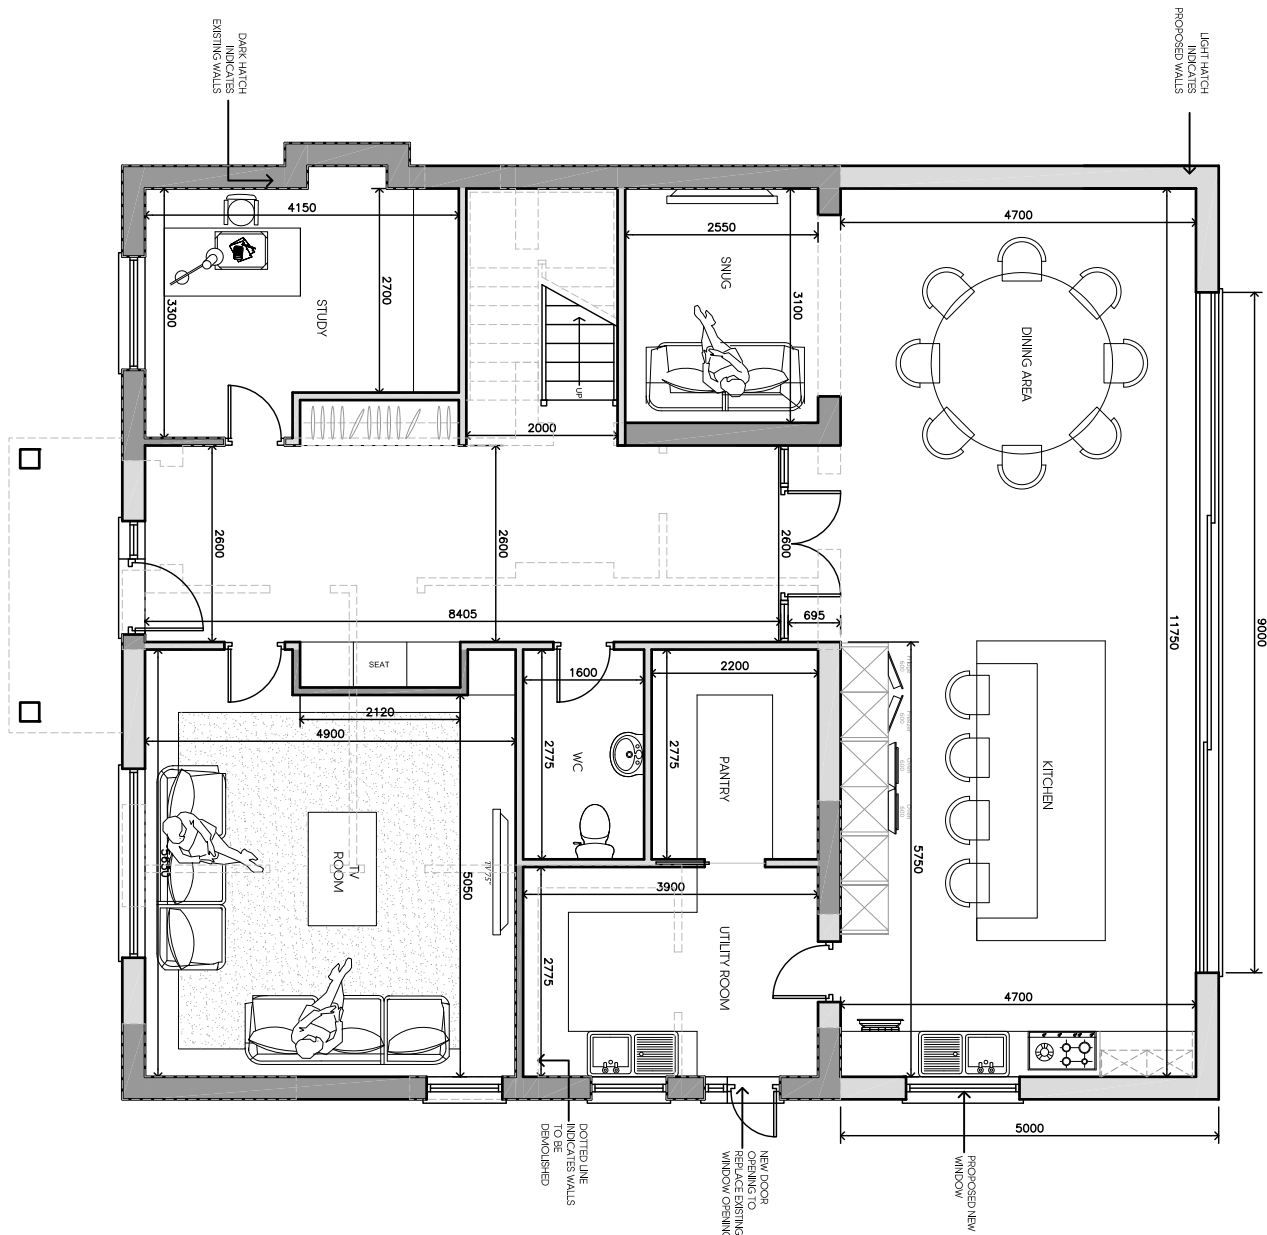


PROPOSED GROUND FLOOR PLAN

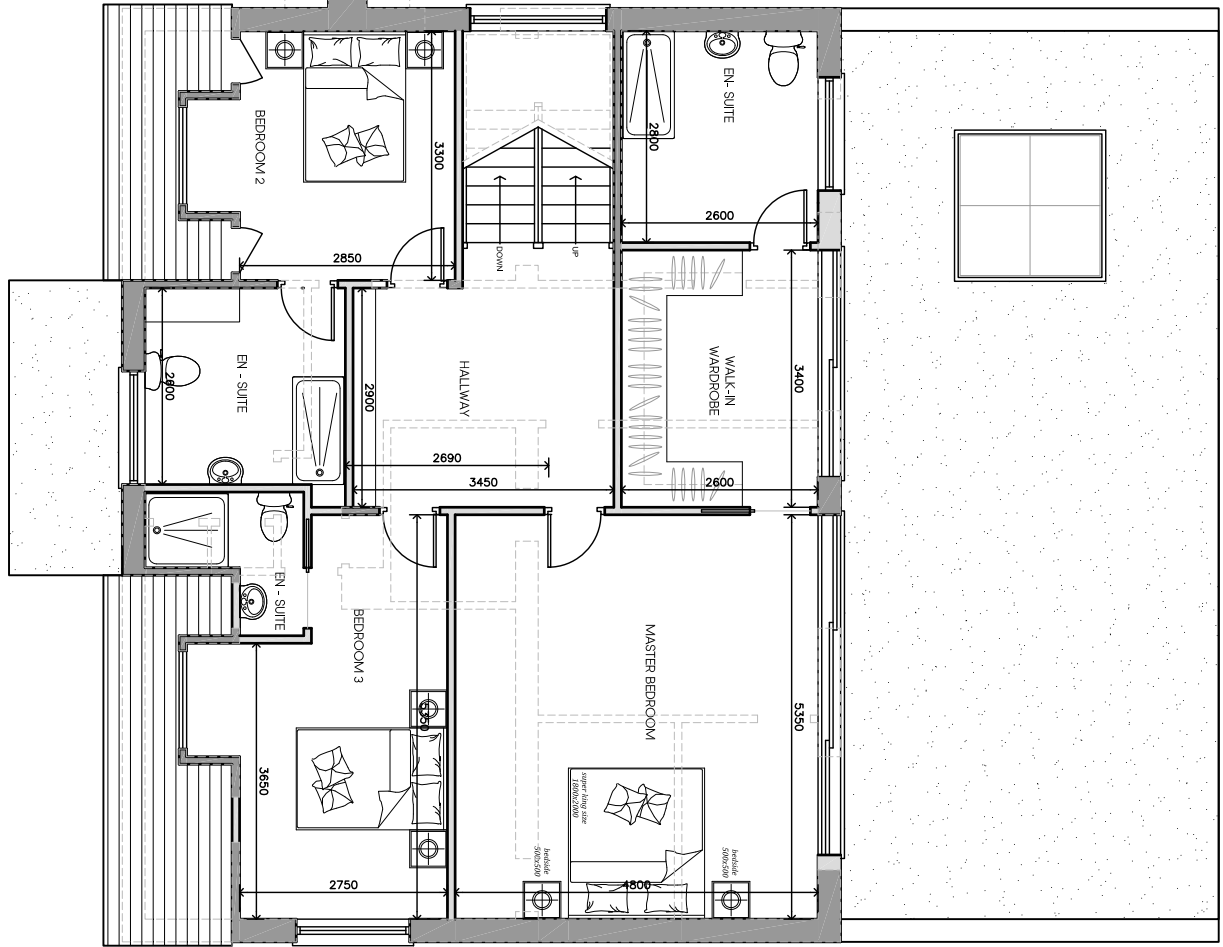



PROPOSED FIRST FLOOR PLAN

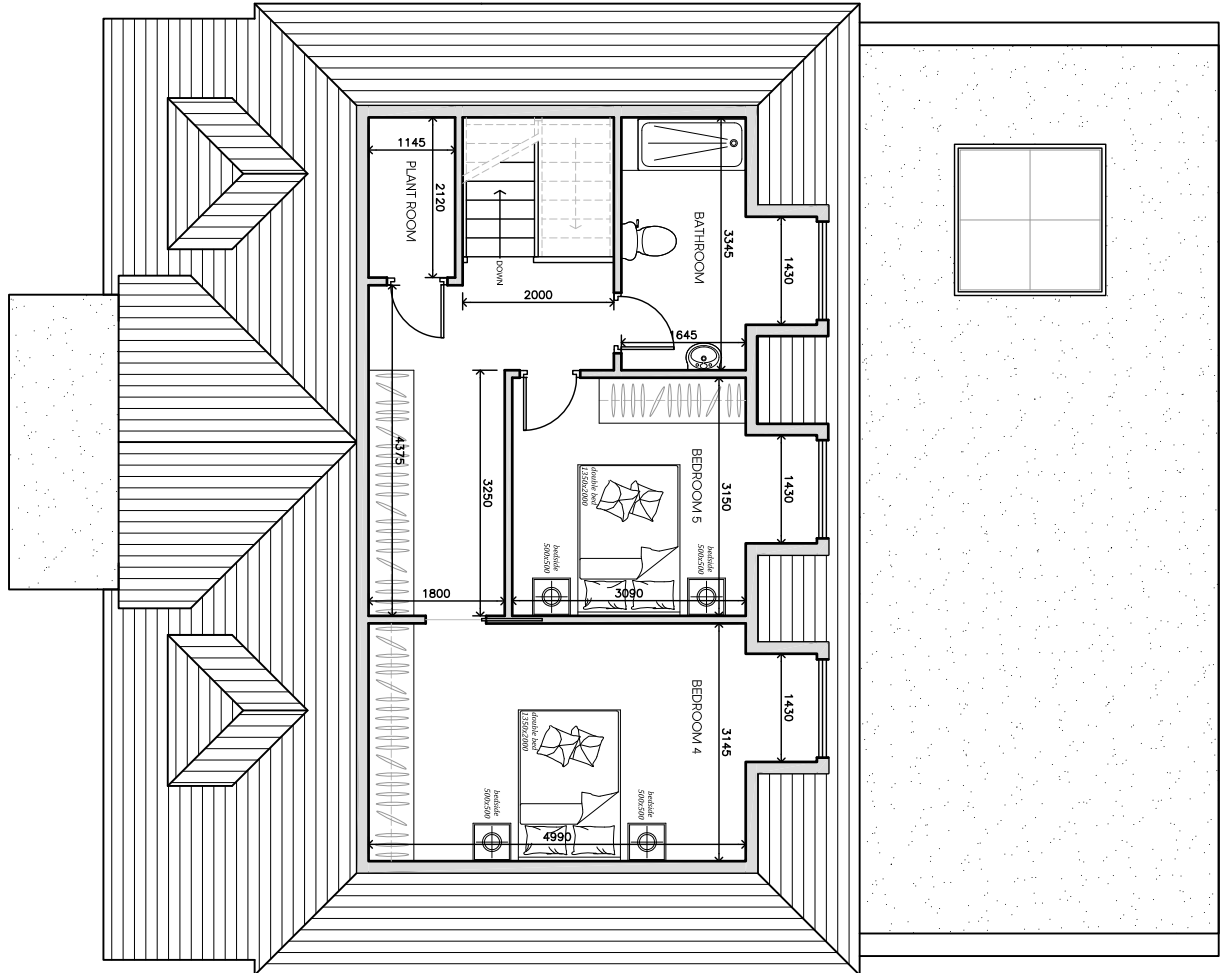


PROPOSED SECOND FLOOR PLAN

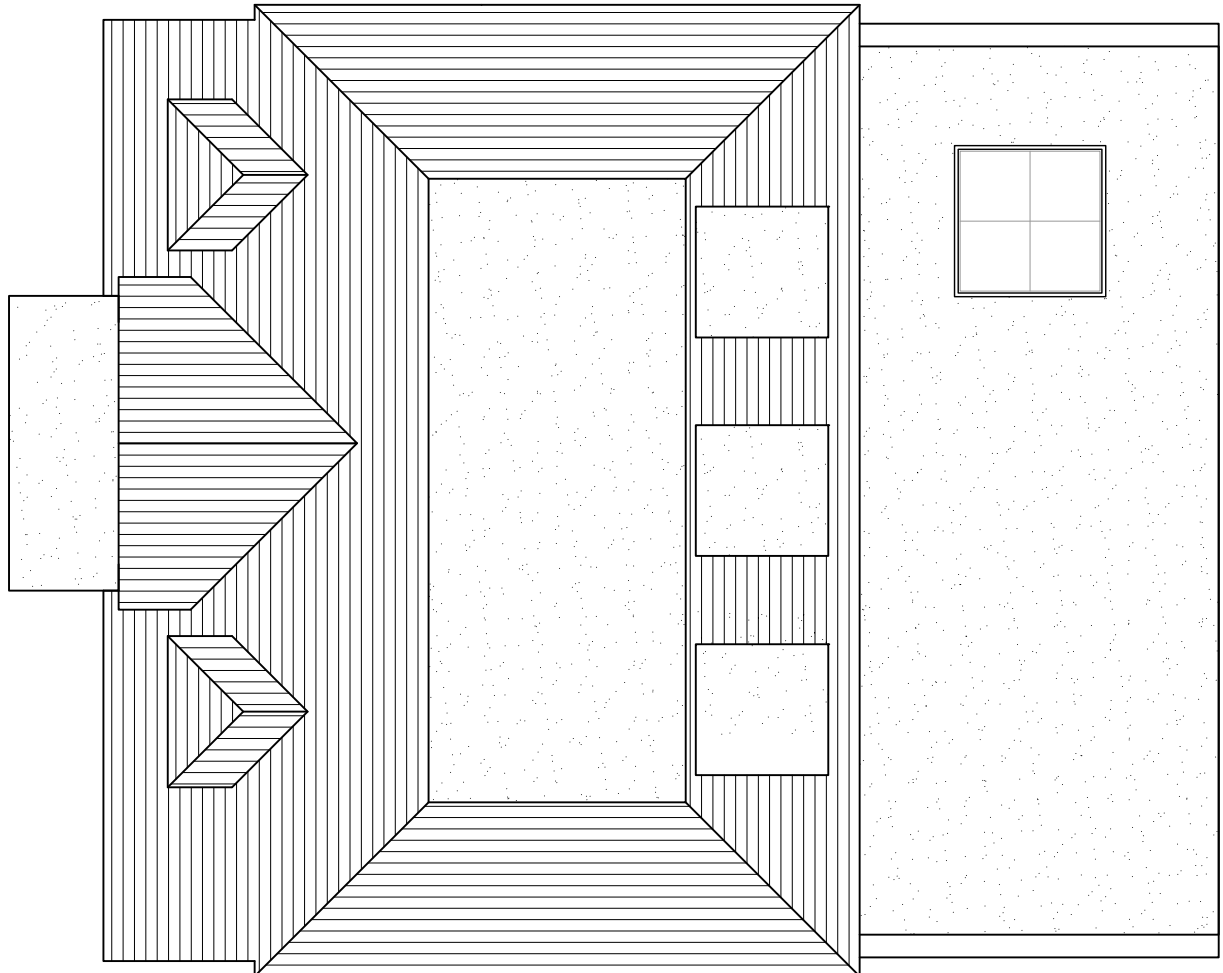


PROPOSED ROOF PLAN

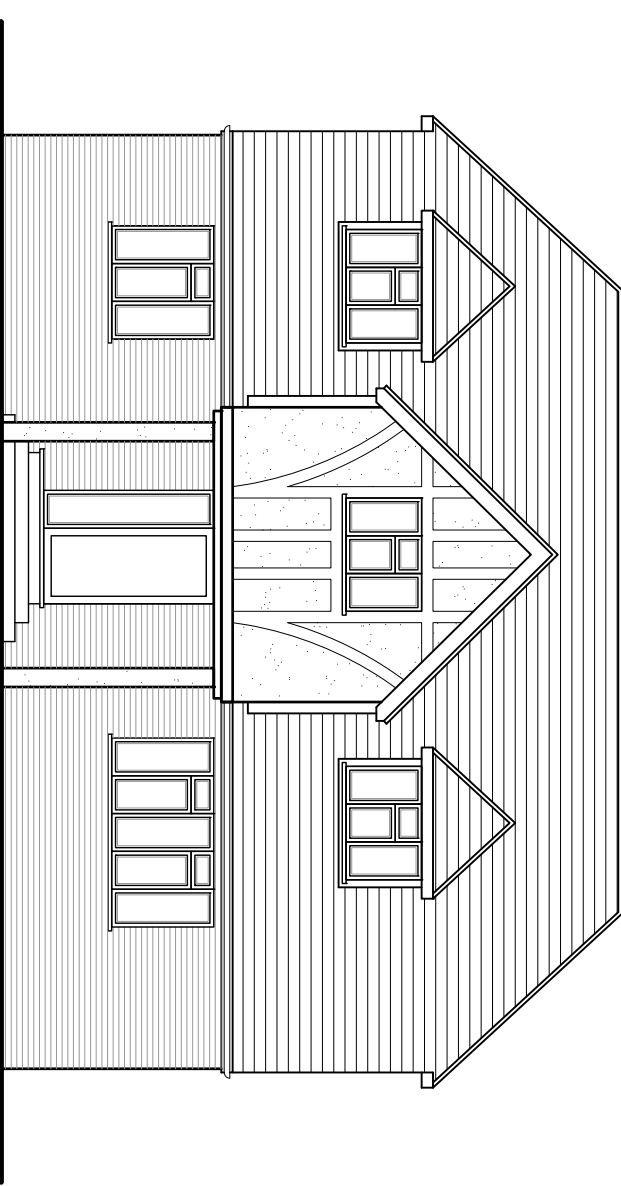 


PROPOSED FRONT ELEVATION

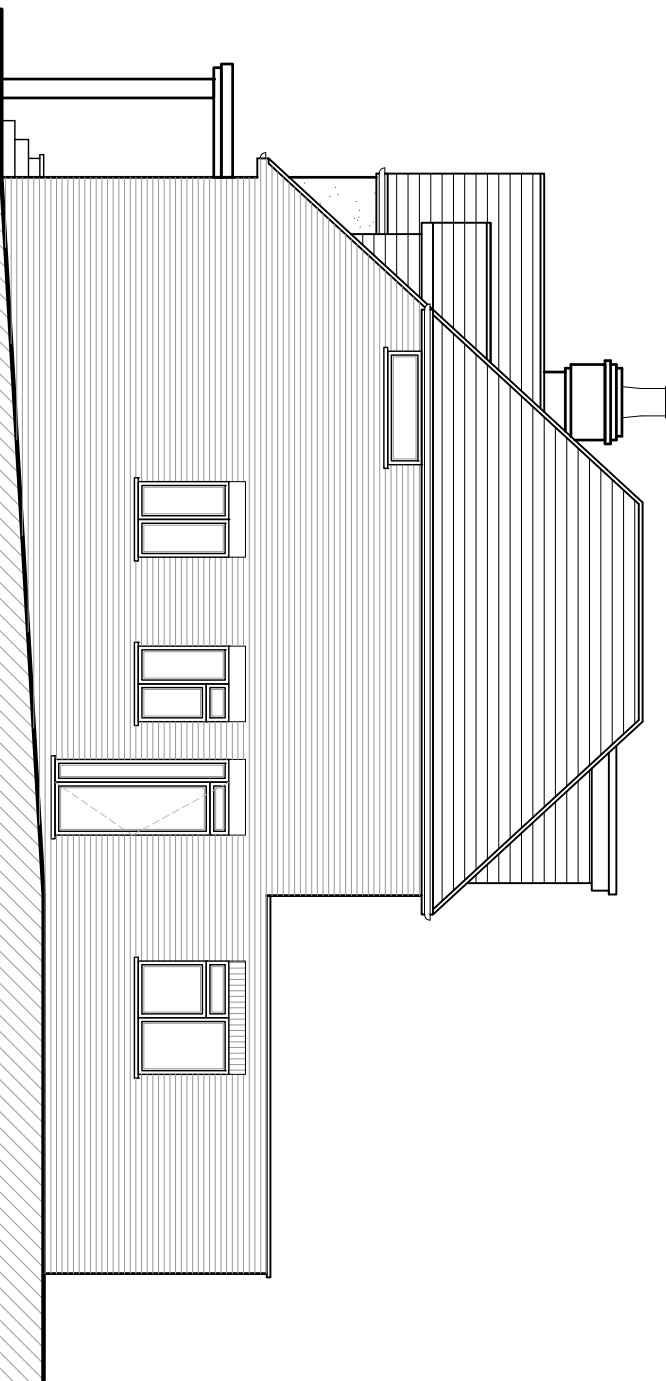


PROPOSED SIDE ELEVATION

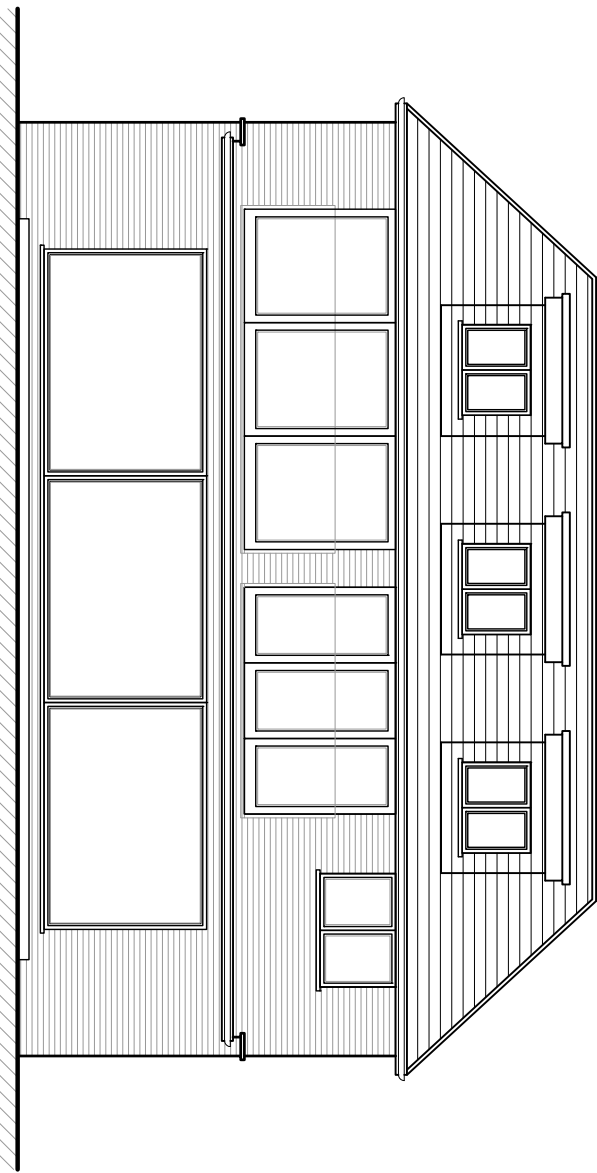

PROPOSED REAR ELEVATION

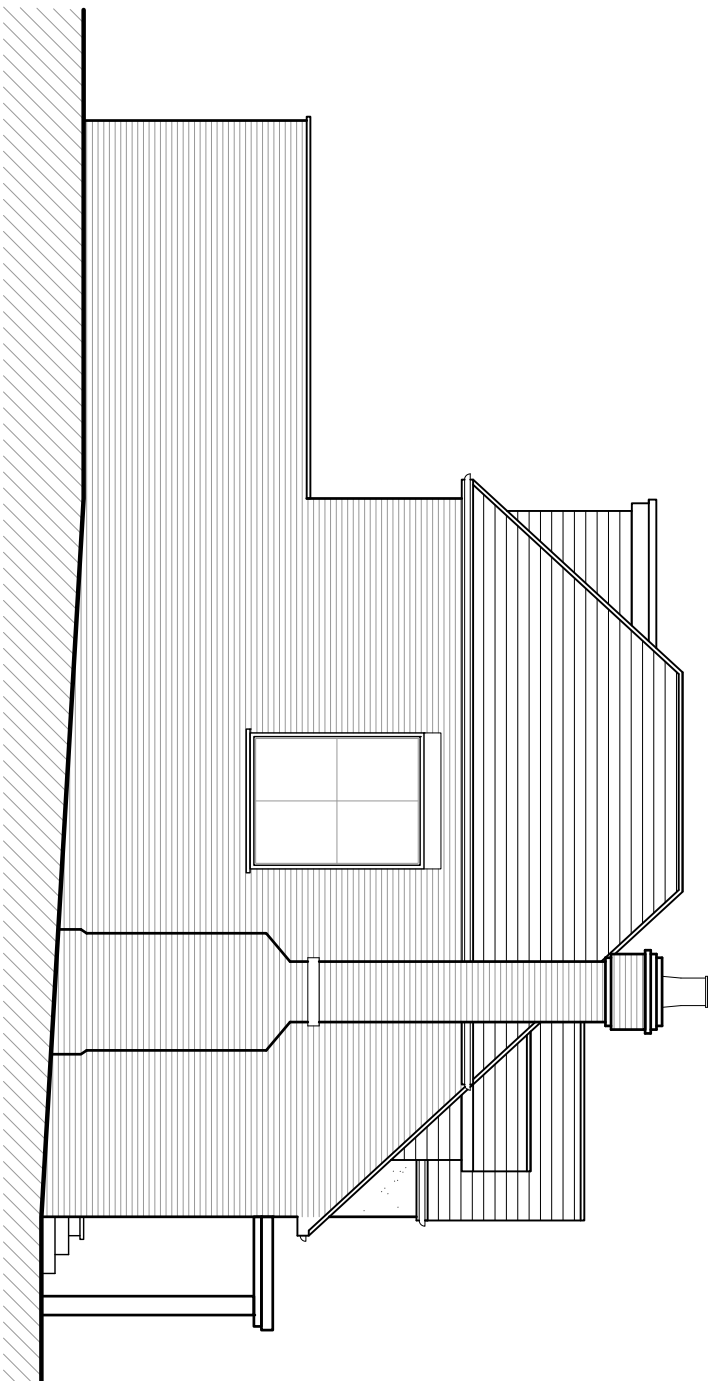

PROPOSED SIDE ELEVATION

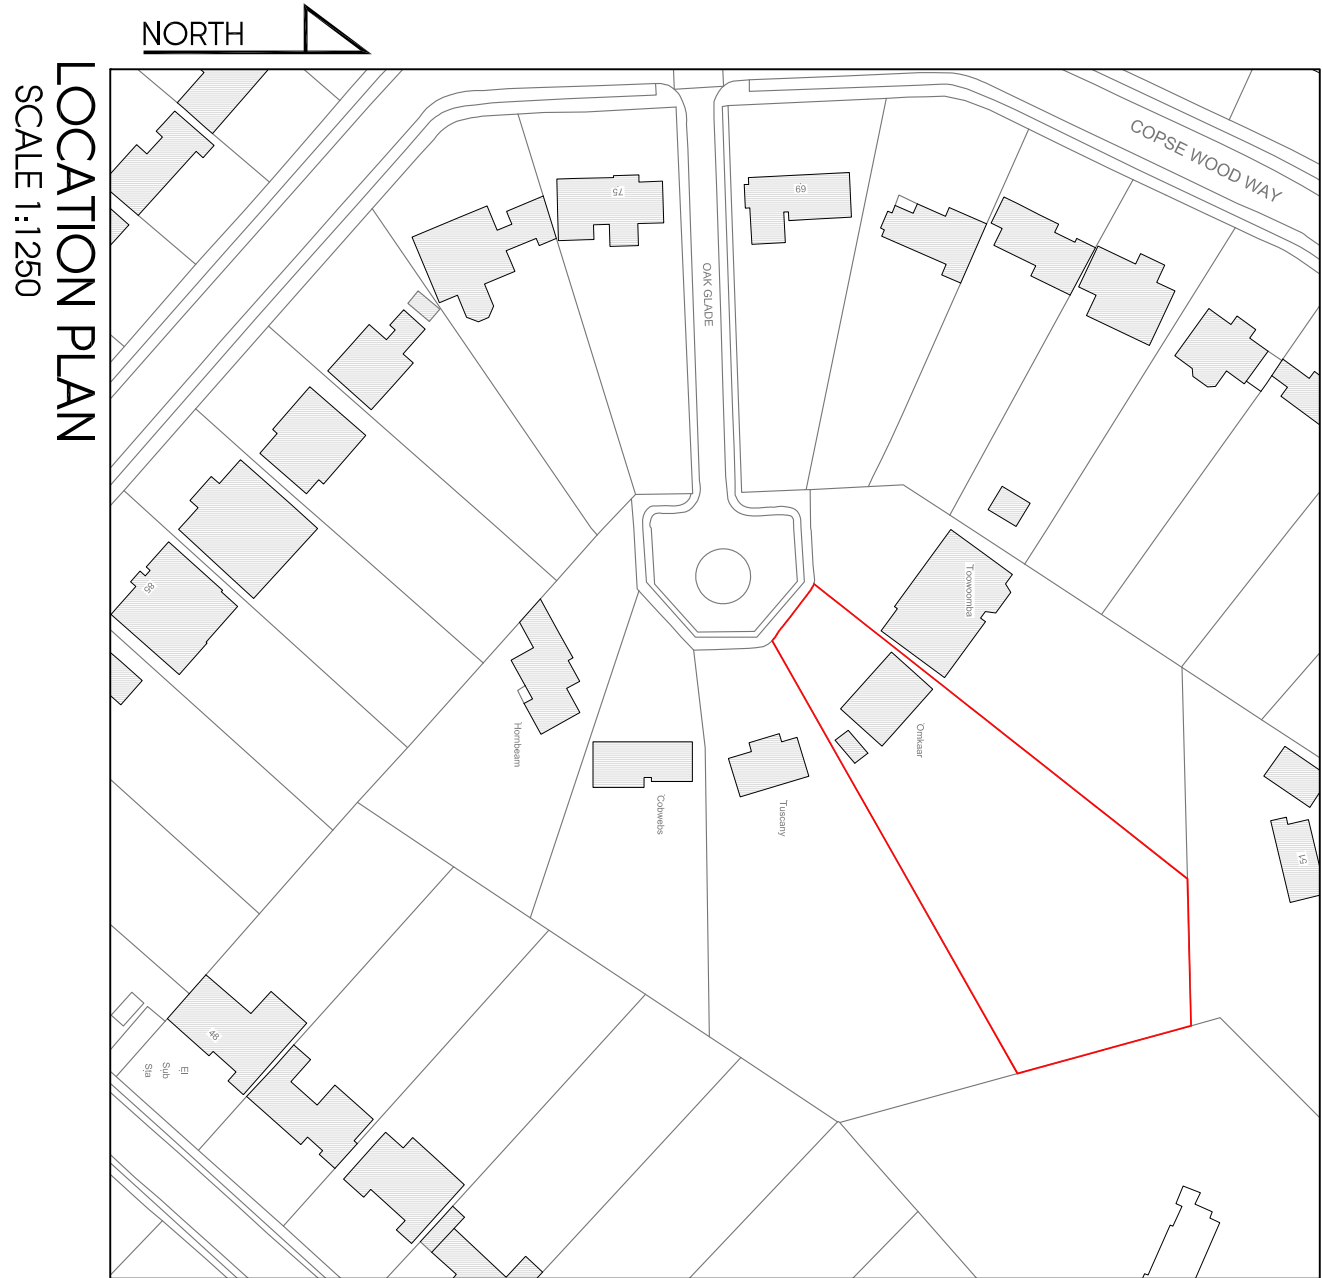

F	02/07/2021	AMENDED TO SUIT CLIENTS COMMENTS	BR
E	11/05/21	AMENDED TO SUIT CLIENTS COMMENTS	BR
D	09/04/21	AMENDED TO SUIT CLIENTS COMMENTS	BR
C	29/03/21	AMENDED TO SUIT CLIENTS COMMENTS	BR
B	22/03/21	AMENDED TO SUIT CLIENTS COMMENTS	BR
A	16/03/21	AMENDED TO SUIT CLIENTS COMMENTS	BR
Rev	Date	Description	Init.
Client			

MR & MRS BRAHMBHATT

Project Title
PROPOSED EXTENSIONS AND ALTERATIONS
OMKAAR, OAKGLADE, NORTHWOOD.

Drawing Title

PROPOSED FLOOR PLANS & ELEVATIONS

Cad File	Sheet Size	Scale
P001	A1	1:100
Drawn by	BR	Approved by
Project No.	1837	Revision
	P202	F

Jutla Architects

2-41 High Street, Brixton
London SW9 6NU
020 7461 7481
jutla-architects.com

This drawing is property of Jutla Architects Ltd. It is not to be copied or otherwise reproduced. All dimensions must be checked on site before commencing work. No dimensions to be scaled from this drawing. This drawing was produced using AutoCad 2016.

PLANNING ISSUE