




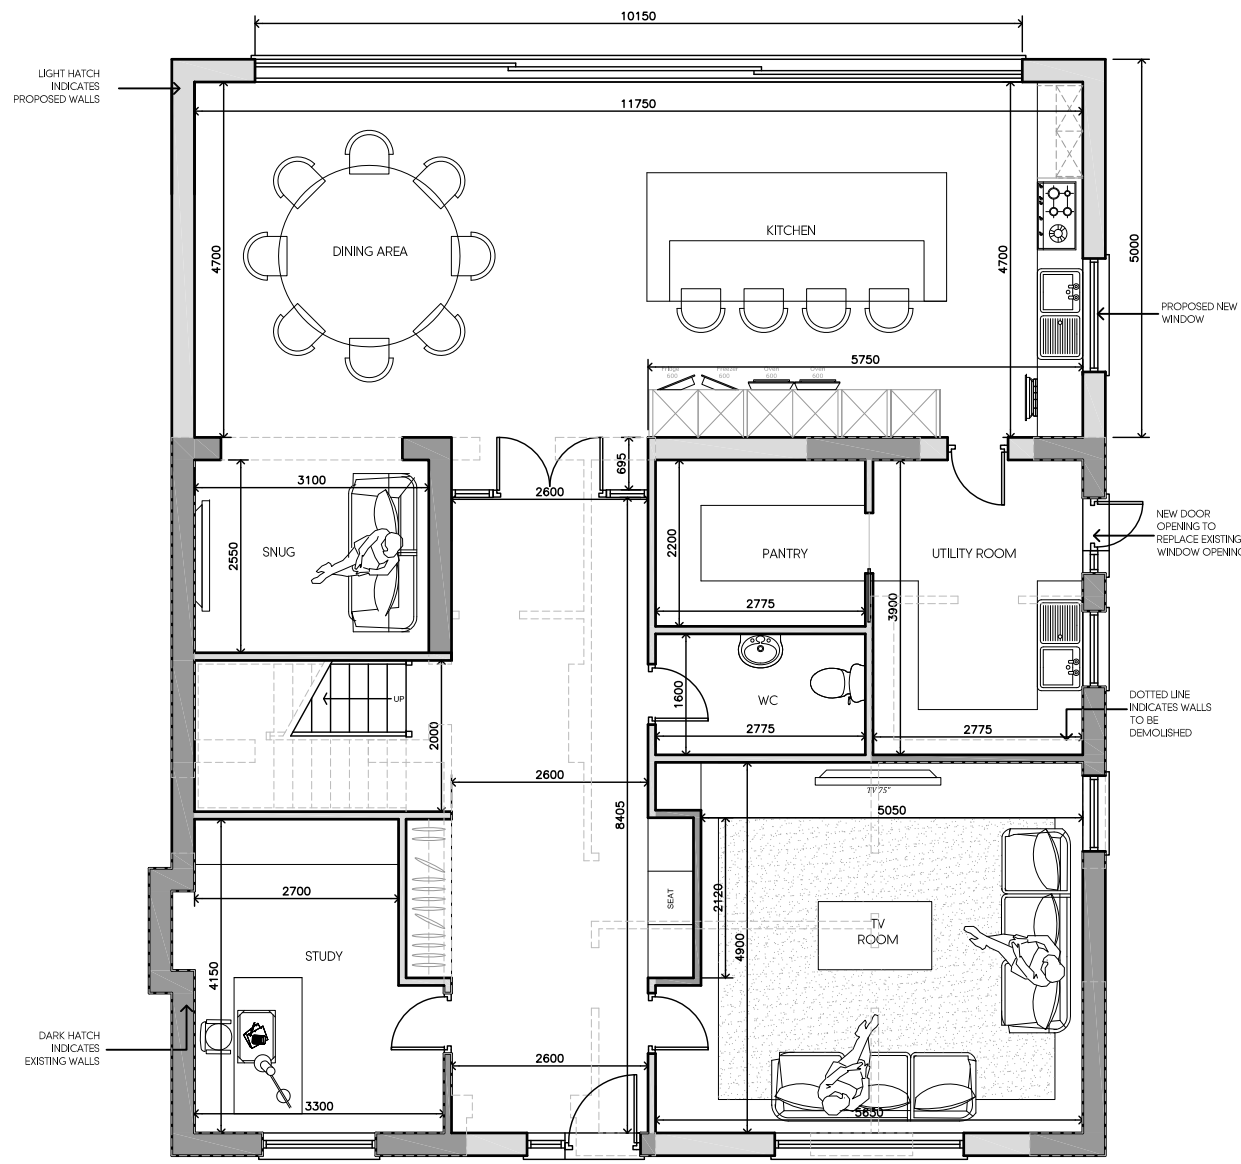


PROPOSED GROUND FLOOR PLAN

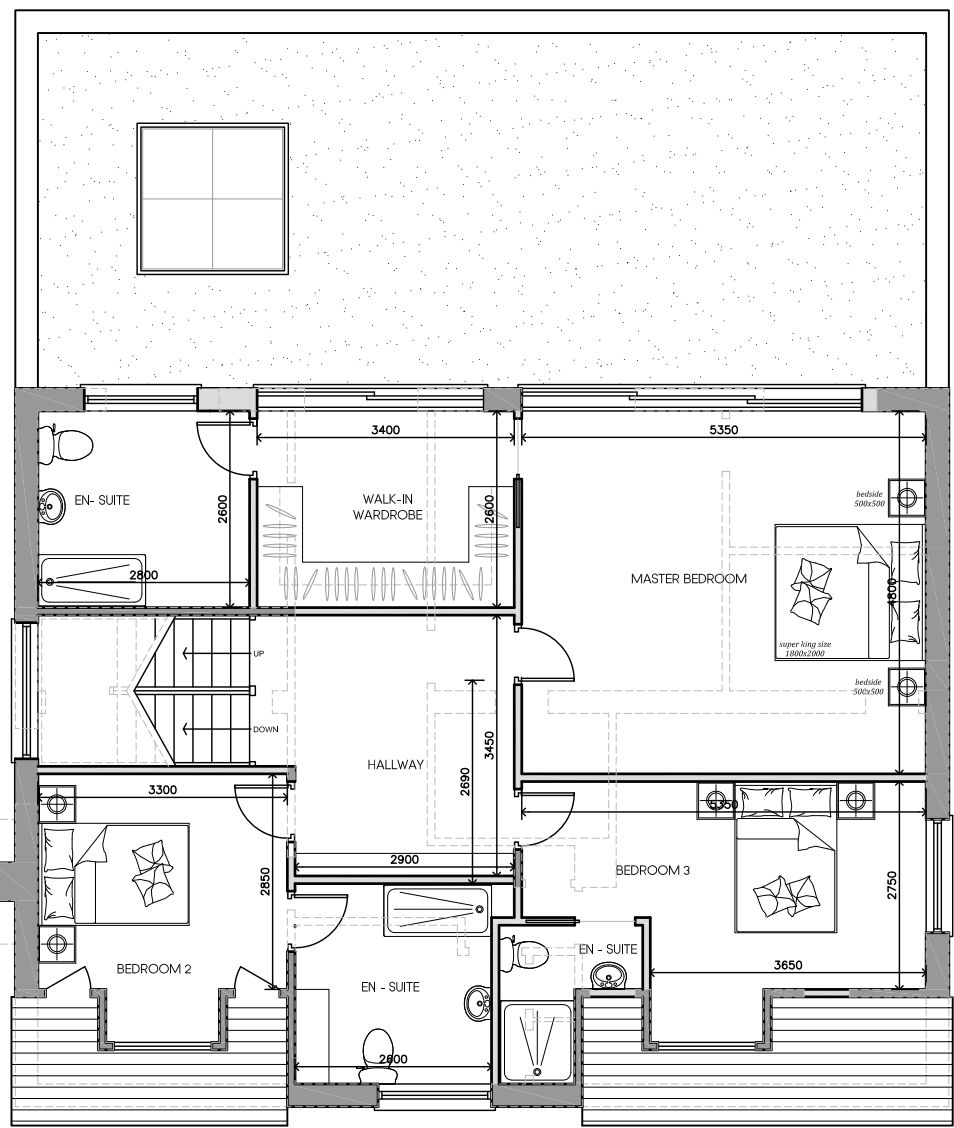


PROPOSED FIRST FLOOR PLAN

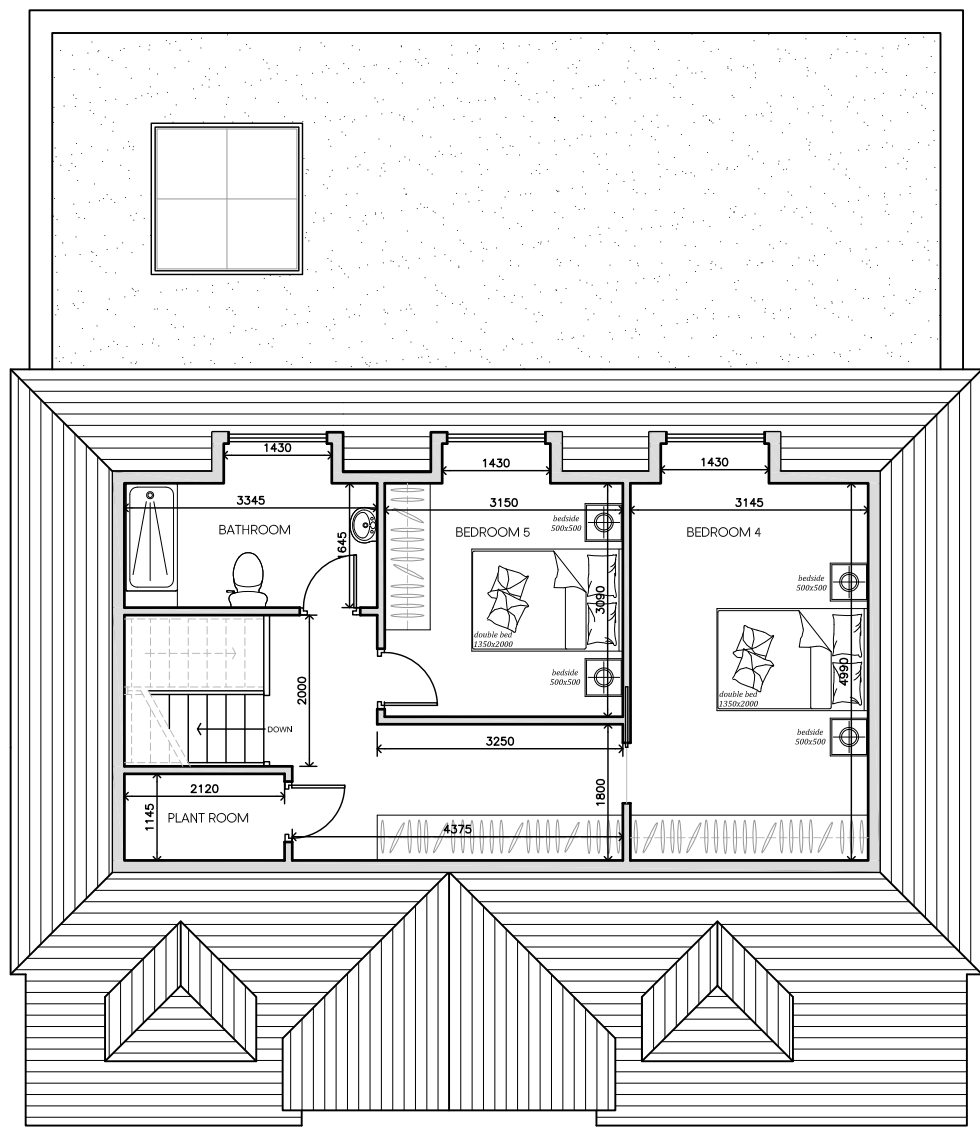

PROPOSED SECOND FLOOR PLAN

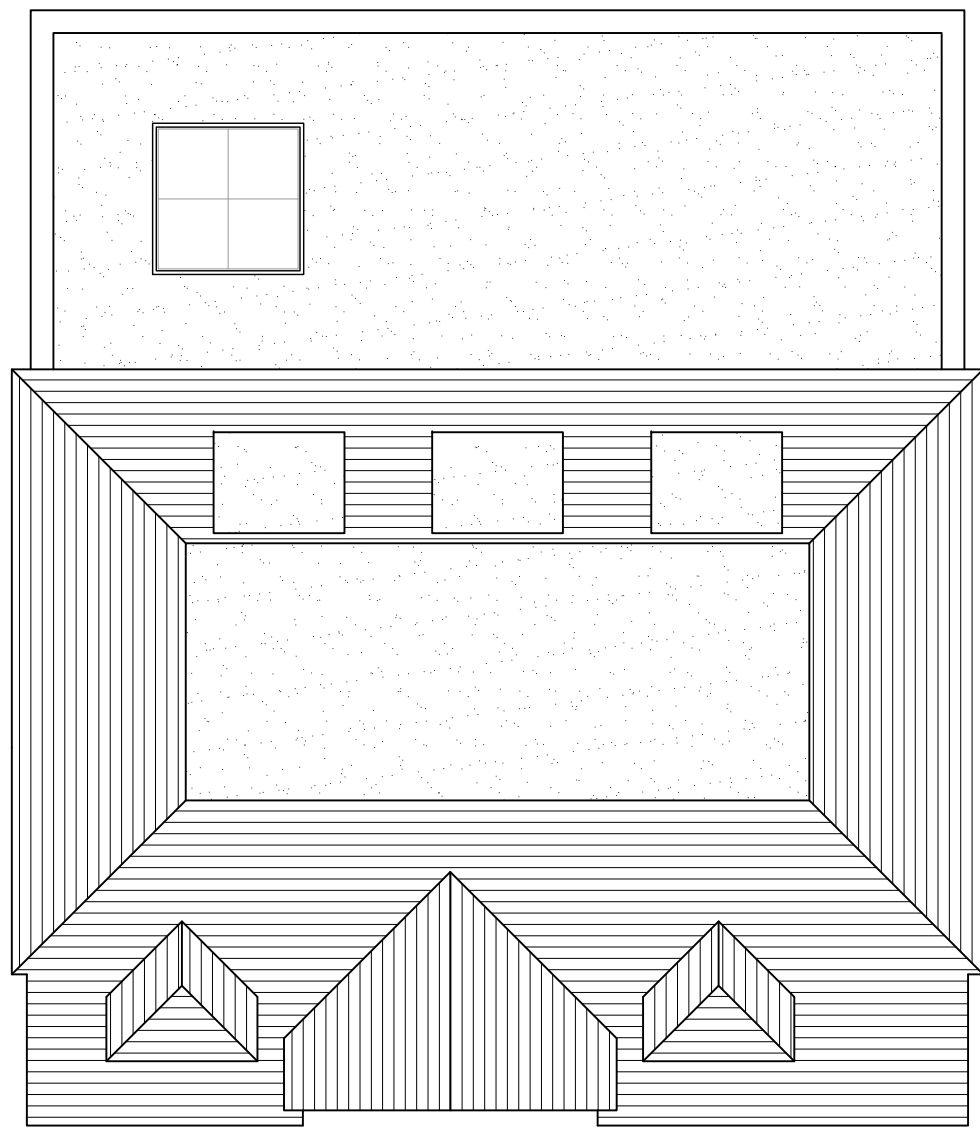


PROPOSED ROOF PLAN

 


PROPOSED FRONT ELEVATION




PROPOSED SIDE ELEVATION

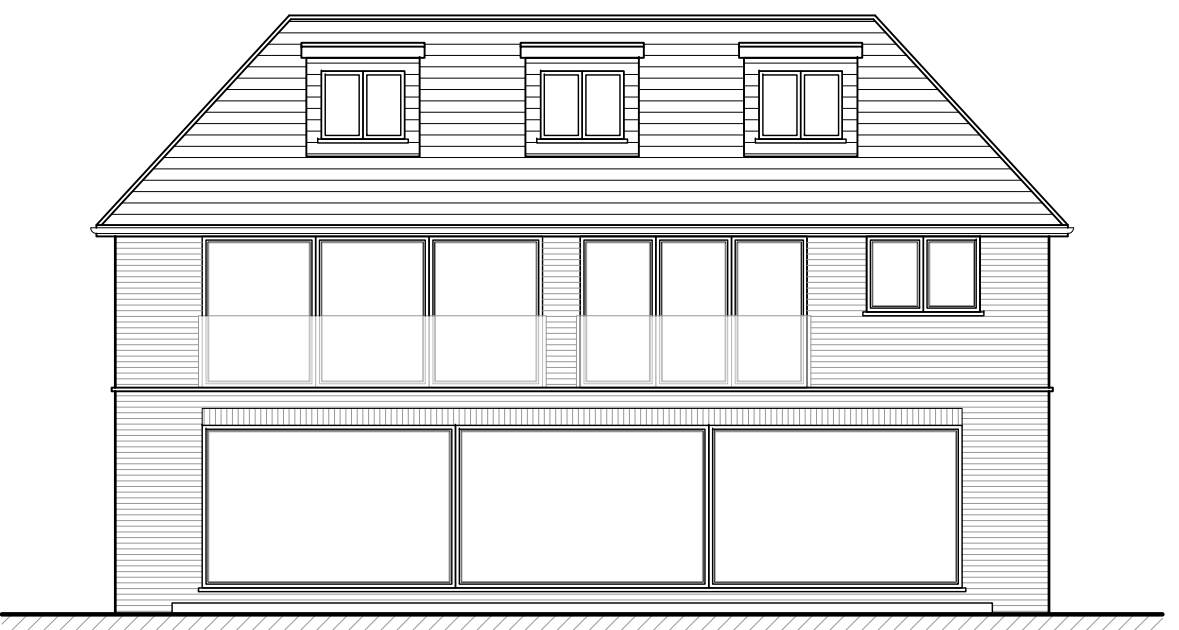

PROPOSED REAR ELEVATION

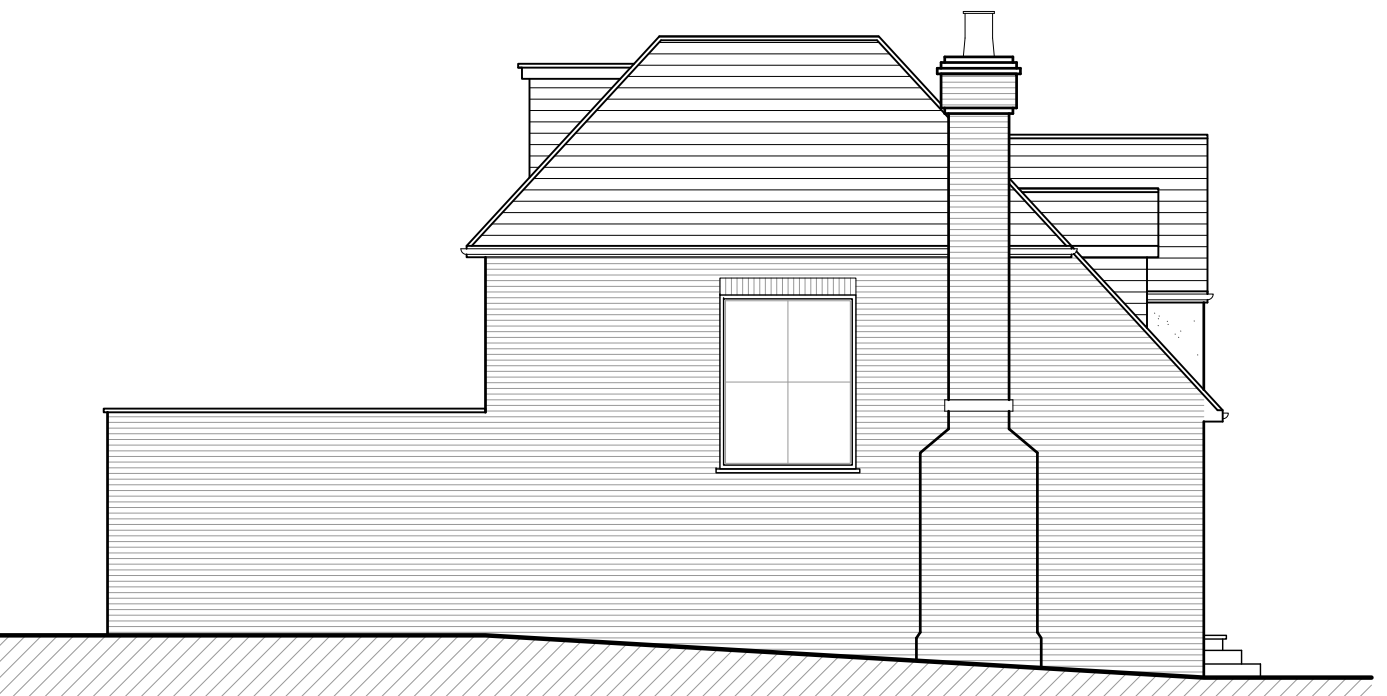

PROPOSED SIDE ELEVATION

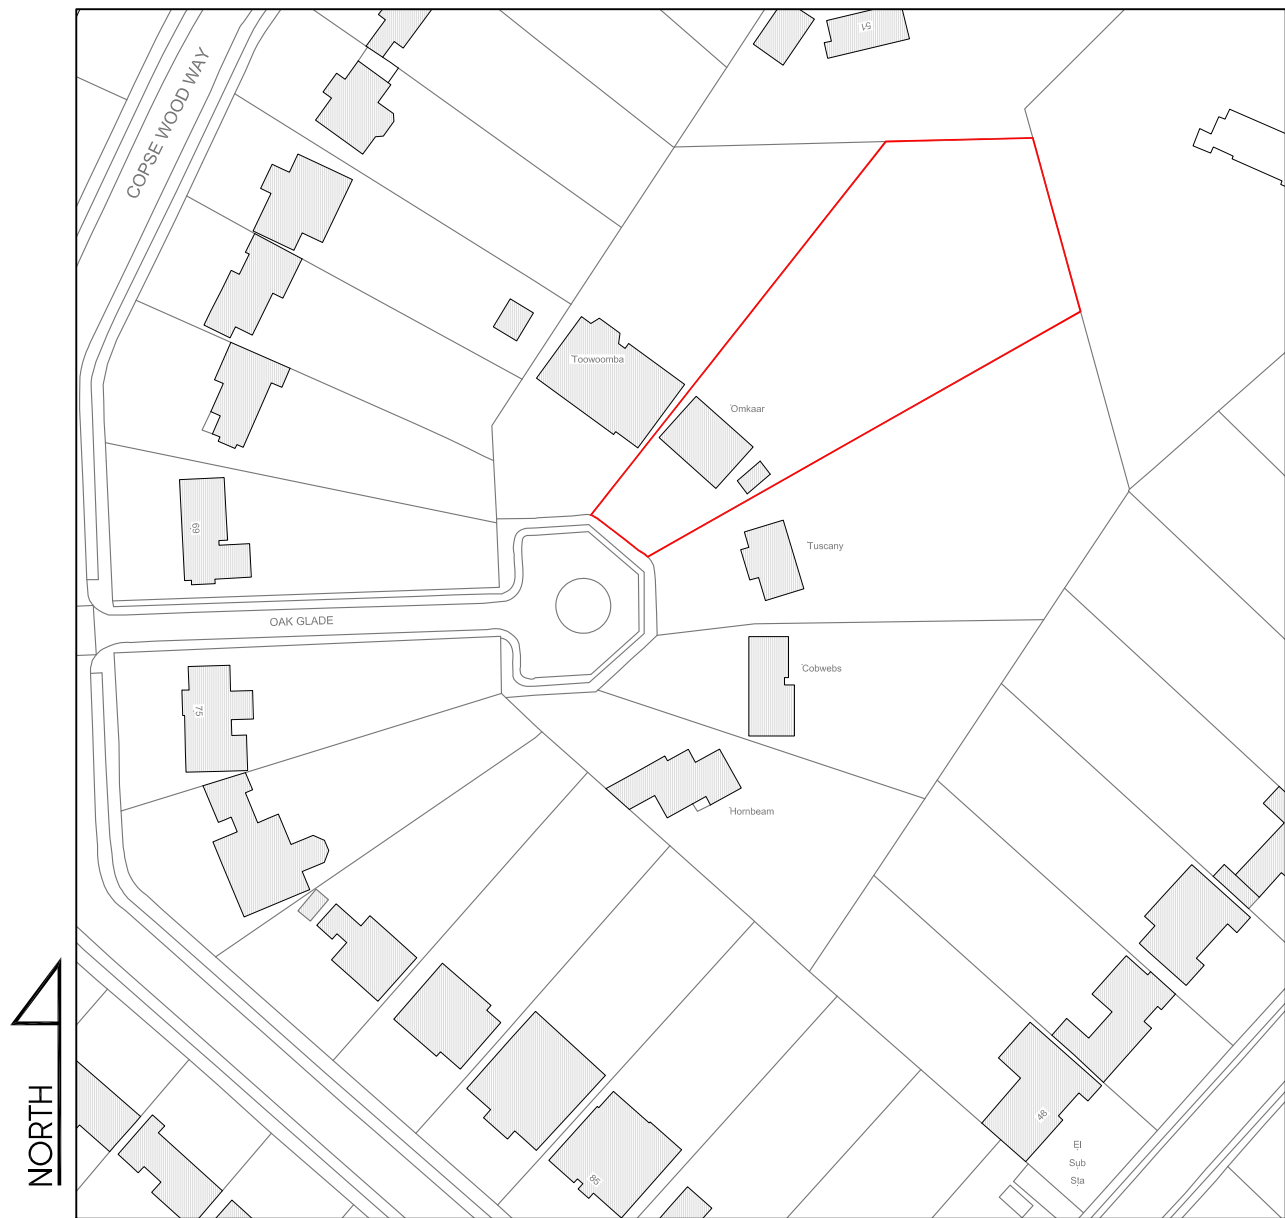

LOCATION PLAN
SCALE 1:1250

H	17.11.21	TO SUIT CASE OFFICER COMMENTS	BR
G	27.10.21	TO SUIT CASE OFFICER COMMENTS	BR
F	02.07.2021	AMENDED TO SUIT CLIENTS COMMENTS	BR
E	17.05.21	AMENDED TO SUIT CLIENTS COMMENTS	BR
D	09.04.21	AMENDED TO SUIT CLIENTS COMMENTS	BR
C	29.03.21	AMENDED TO SUIT CLIENTS COMMENTS	BR
B	22.03.21	AMENDED TO SUIT CLIENTS COMMENTS	BR
A	18.03.21	AMENDED TO SUIT CLIENTS COMMENTS	BR
Rev	Date	Description	Init.

Client

MR & MRS BRAHMBHATT

Project Title
PROPOSED EXTENSIONS AND ALTERATIONS

OMKAAR, OAKGLADE, NORTHWOOD,
Drawing Title

PROPOSED FLOOR PLANS & ELEVATIONS

Cad File	Sheet Size	Scale
P001	A1	1:100
Drawn by	Drawing Date	Approved by
BR	FEB 2021	NJ
Project No.	Drawing No.	Revision
1837	P202	H

Jutla Architects

2-4 High Street Rudlip
Middlesex HA4 7AR
1 01923 840077 1 01923 840078
info@jutla-architects.com
jutla-architects.com

This drawing is property of Jutla Architects Ltd © and must not be copied or otherwise reproduced. All dimensions must be checked on site before commencing work. No dimensions to be scaled from this drawing. This drawing was produced using AutoCad 2016.

PLANNING ISSUE