

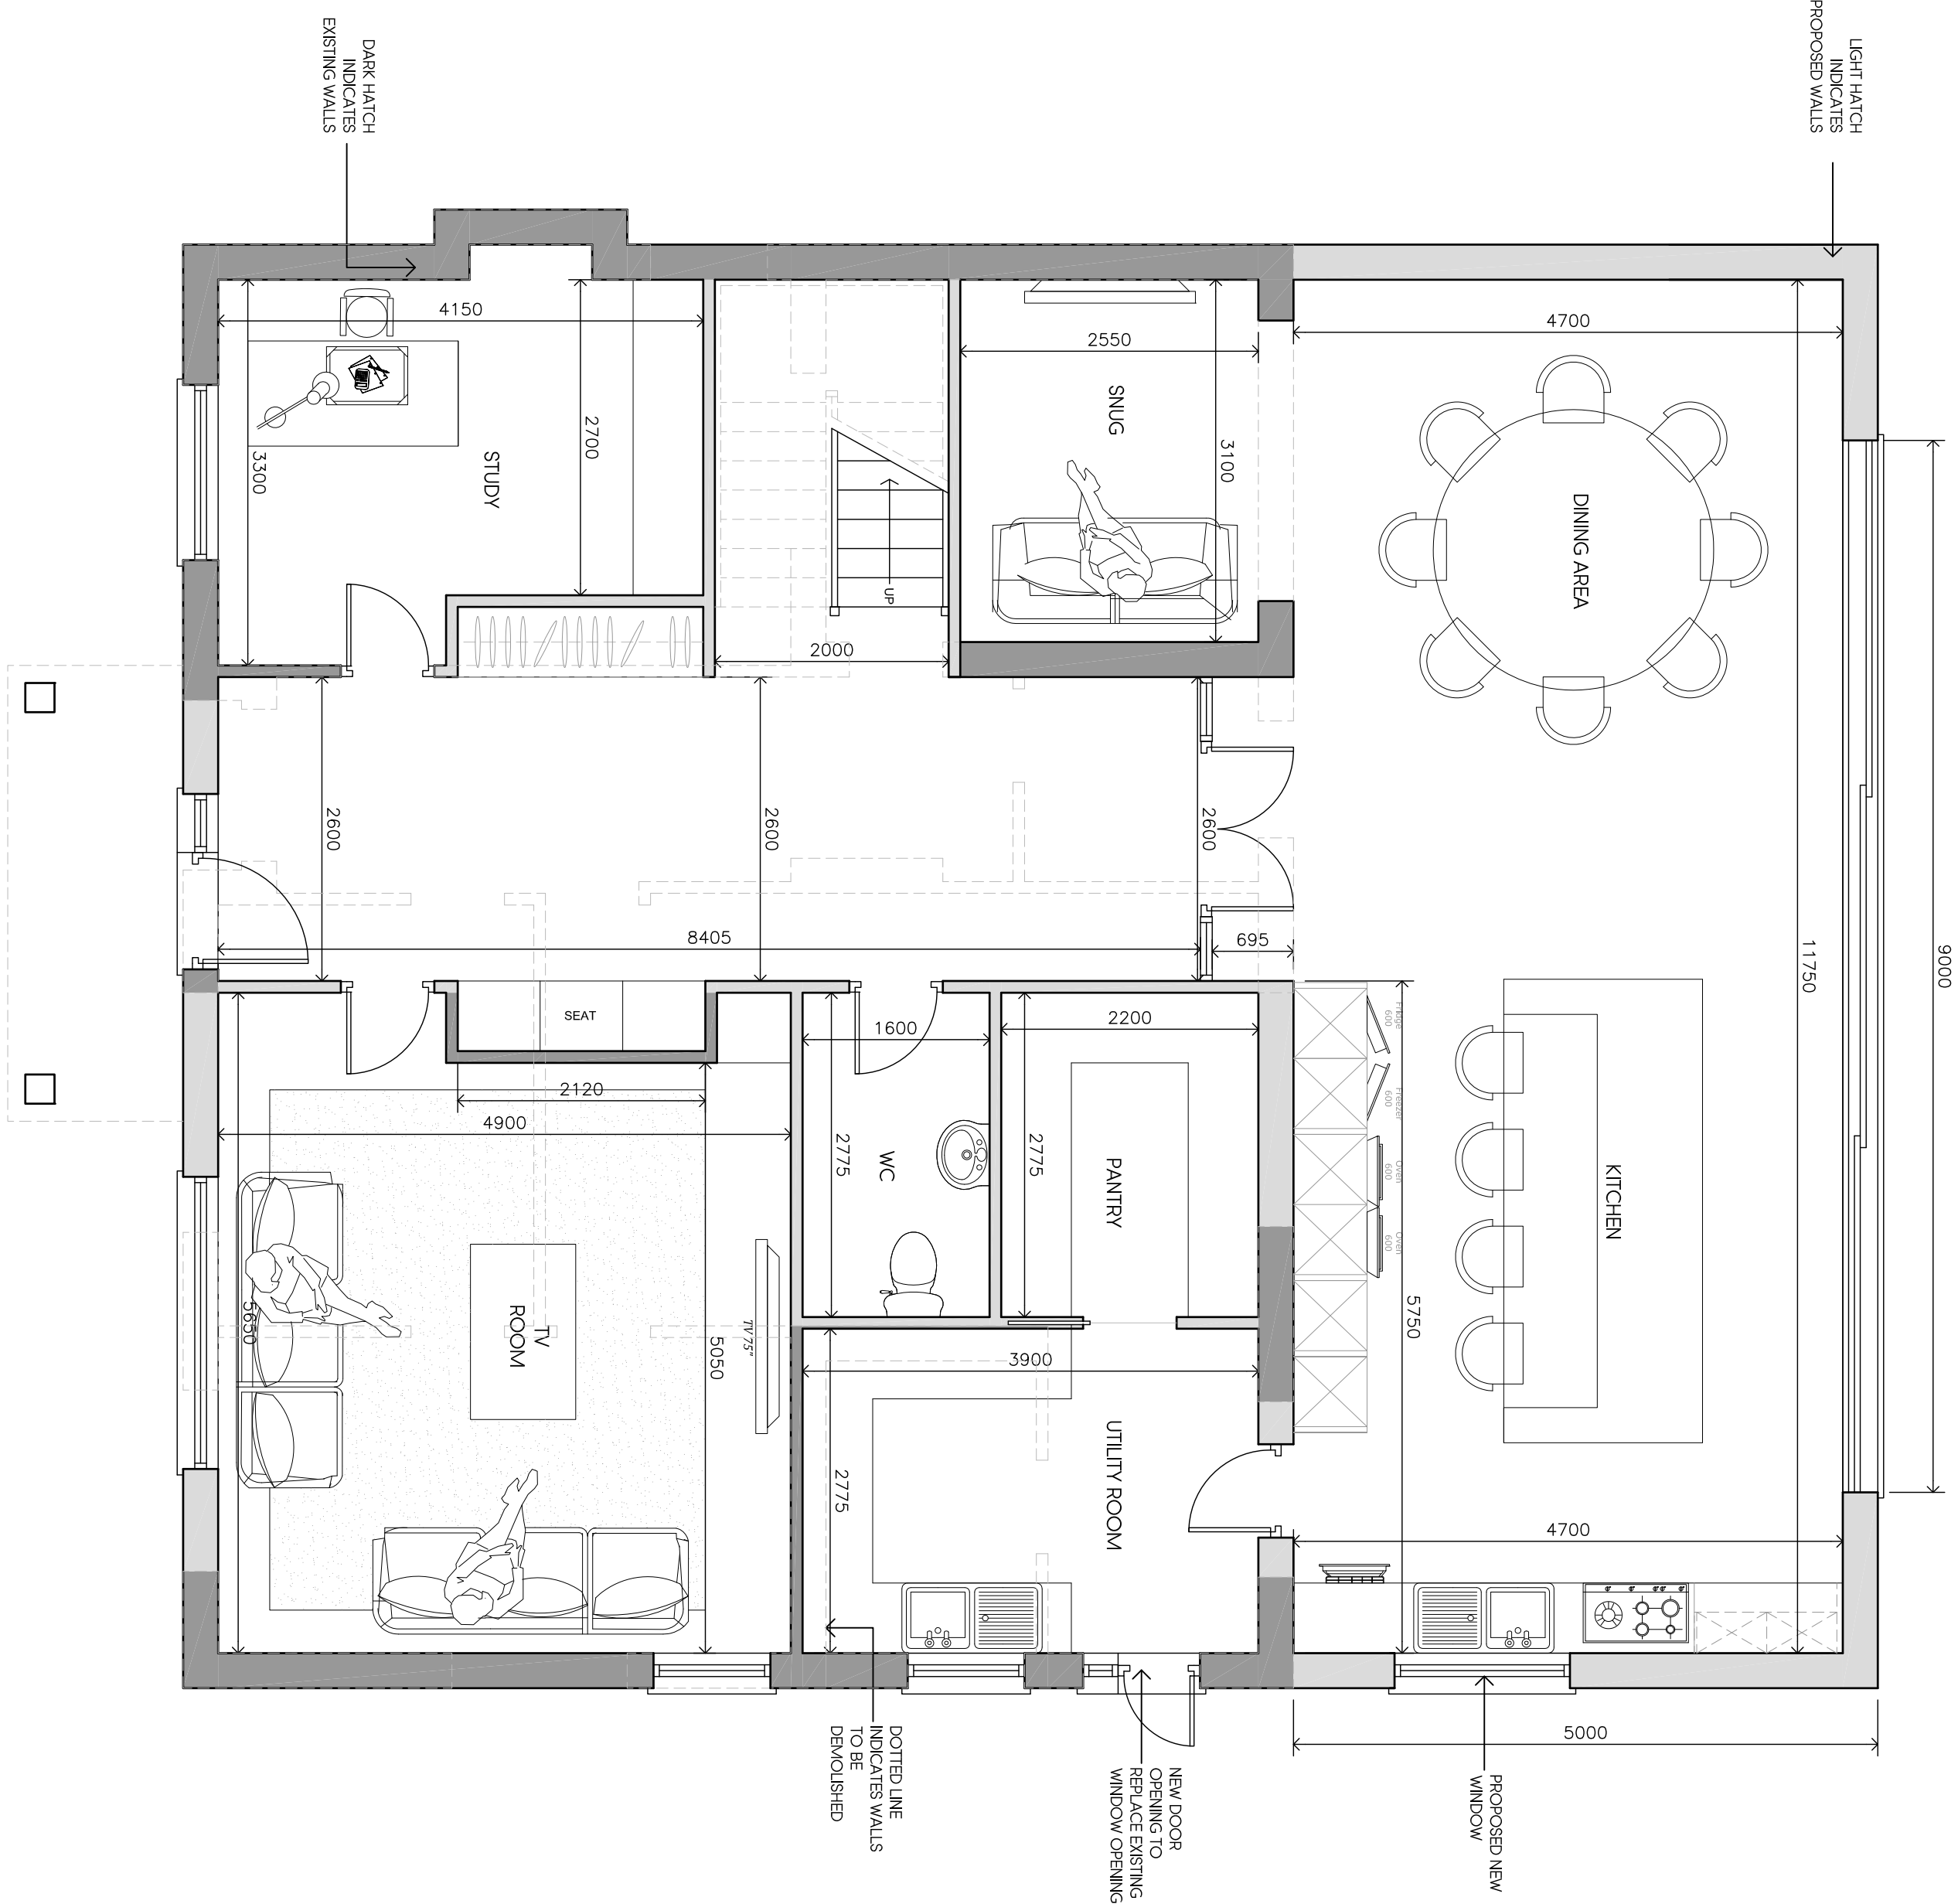


 

PROPOSED GROUND FLOOR PLAN

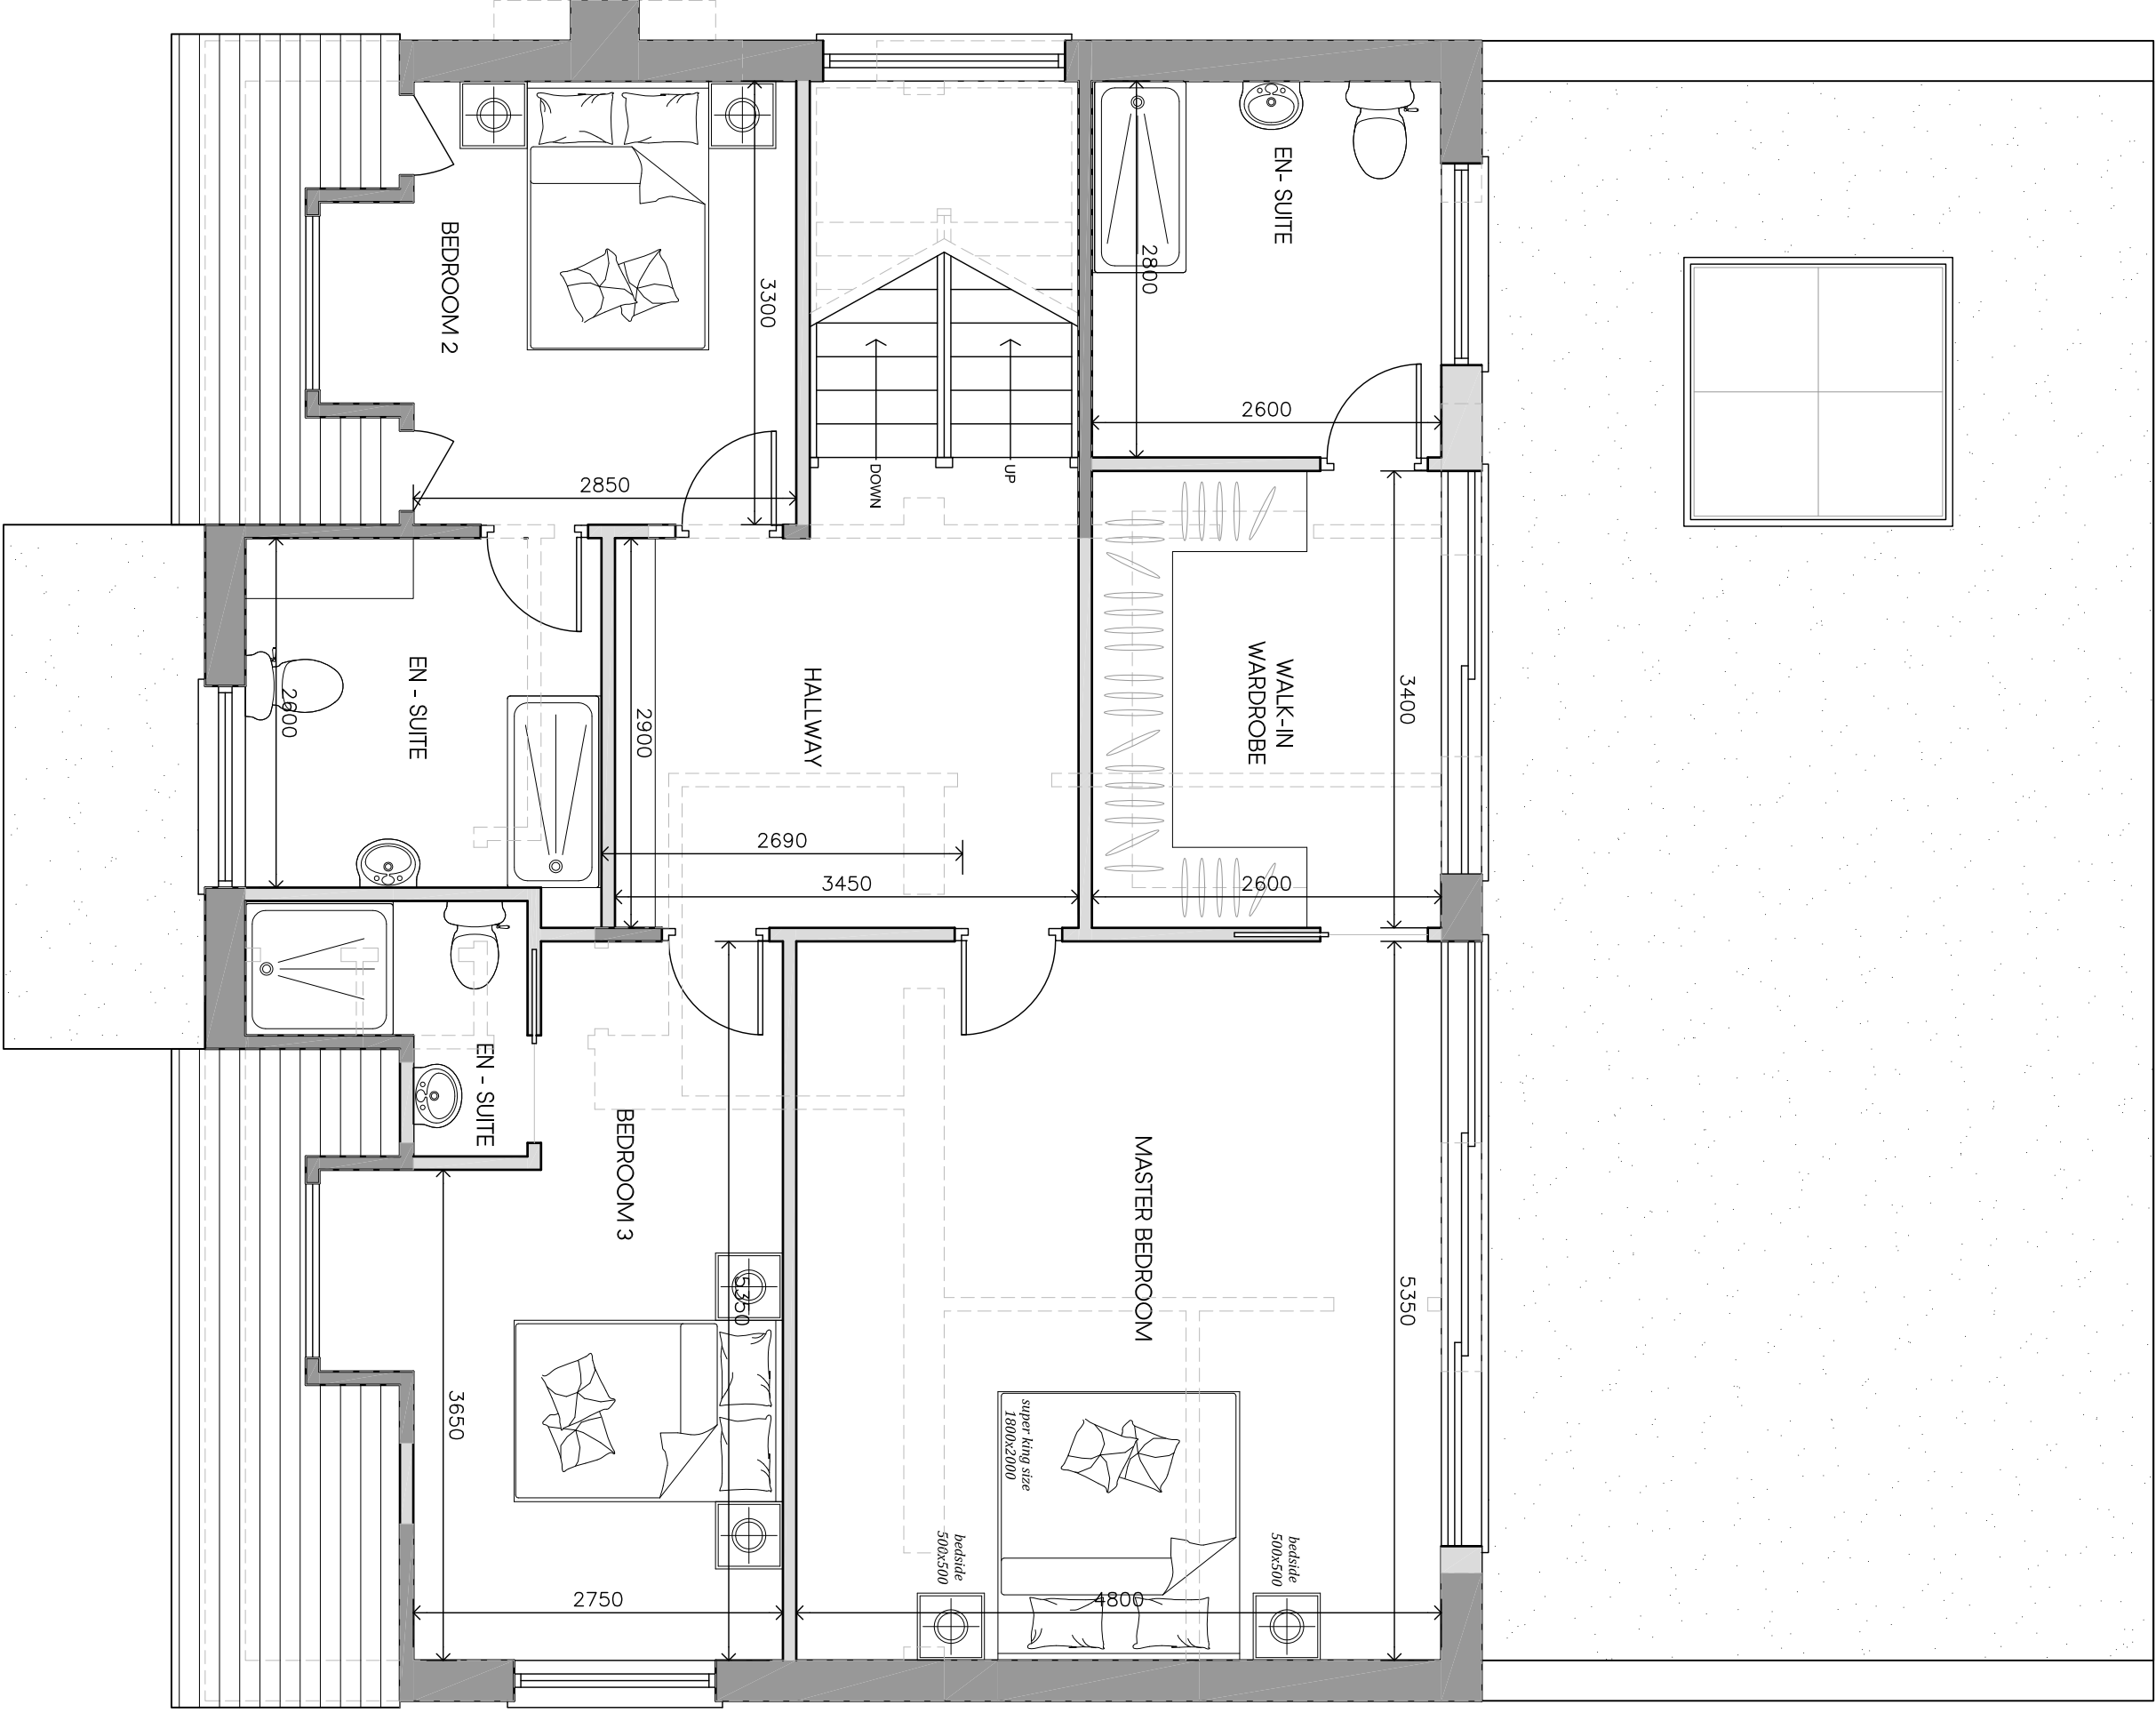

PROPOSED FIRST FLOOR PLAN

|        |          |                                  |       |
|--------|----------|----------------------------------|-------|
| E      | 17/05/21 | AMENDED TO SUIT CLIENTS COMMENTS | BR    |
| D      | 09/04/21 | AMENDED TO SUIT CLIENTS COMMENTS | BR    |
| C      | 29/03/21 | AMENDED TO SUIT CLIENTS COMMENTS | BR    |
| C      | 29/03/21 | AMENDED TO SUIT CLIENTS COMMENTS | BR    |
| B      | 22/03/21 | AMENDED TO SUIT CLIENTS COMMENTS | BR    |
| A      | 16/03/21 | AMENDED TO SUIT CLIENTS COMMENTS | BR    |
| Rev    | Date     | Description                      | Init. |
| Client |          |                                  |       |

MR & MRS BRAHMBHATT

Project Title  
PROPOSED EXTENSIONS AND ALTERATIONS  
OMKAR, OAKGLADE, NORTHWOOD.

Drawing Title

PROPOSED GROUND AND FIRST FLOOR PLAN

| Cad File    | Sheet Size  | Scale       |
|-------------|-------------|-------------|
| P001        | A1          | 1:50        |
| Drawn by    | AI          | Approved By |
| BR          | FEB 2021    | NJ          |
| Project No. | Drawing No. | Revision    |
| 1837        | P300        | E           |

**Jutla Architects**

2-41 High Street, Dublin  
Middlesex, W4 7AB  
Tel: 01 832 840077  
Email: info@jutlaarchitects.com  
www.jutlaarchitects.com

This drawing is property of Jutla Architects Ltd. and must not be copied or otherwise reproduced. All dimensions must be checked on site before commencing work. No dimensions to be scaled from this drawing. This drawing was produced using AutoCad 2016.

PLANNING ISSUE